



Dimensioning

Figured dimensions only to be taken from these designs and drawings. Work to annotated dimensions only. All dimensions to be checked on site. Architectural designers to be informed immediately of any discrepancies before work proceeds. Drawings are to be read in conjunction with relevant specifications, structural engineers and service engineers' drawings.

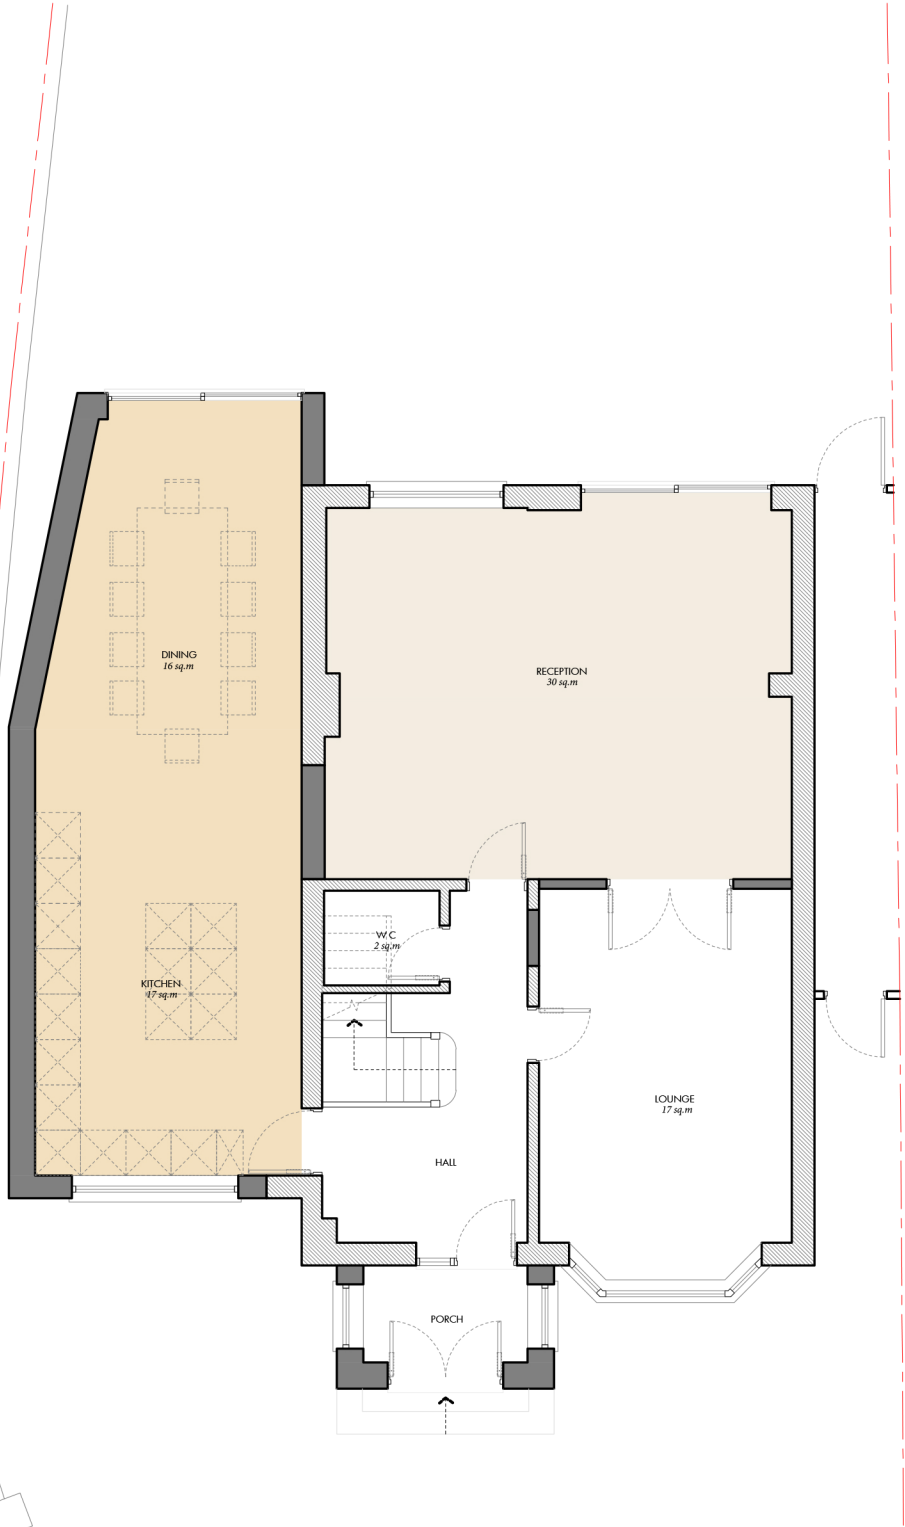


PROPOSED GROUND FLOOR PLAN
1:100 @ A3

0m 1m 3m 5m

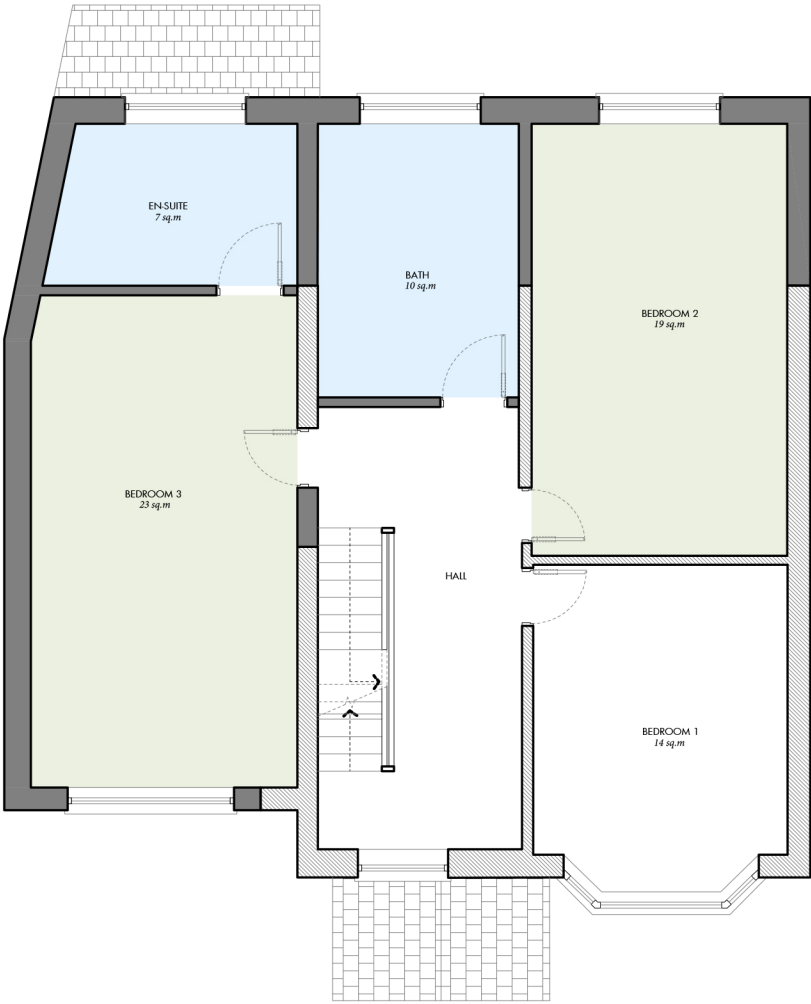

PROPOSED FIRST FLOOR PLAN
1:100 @ A3

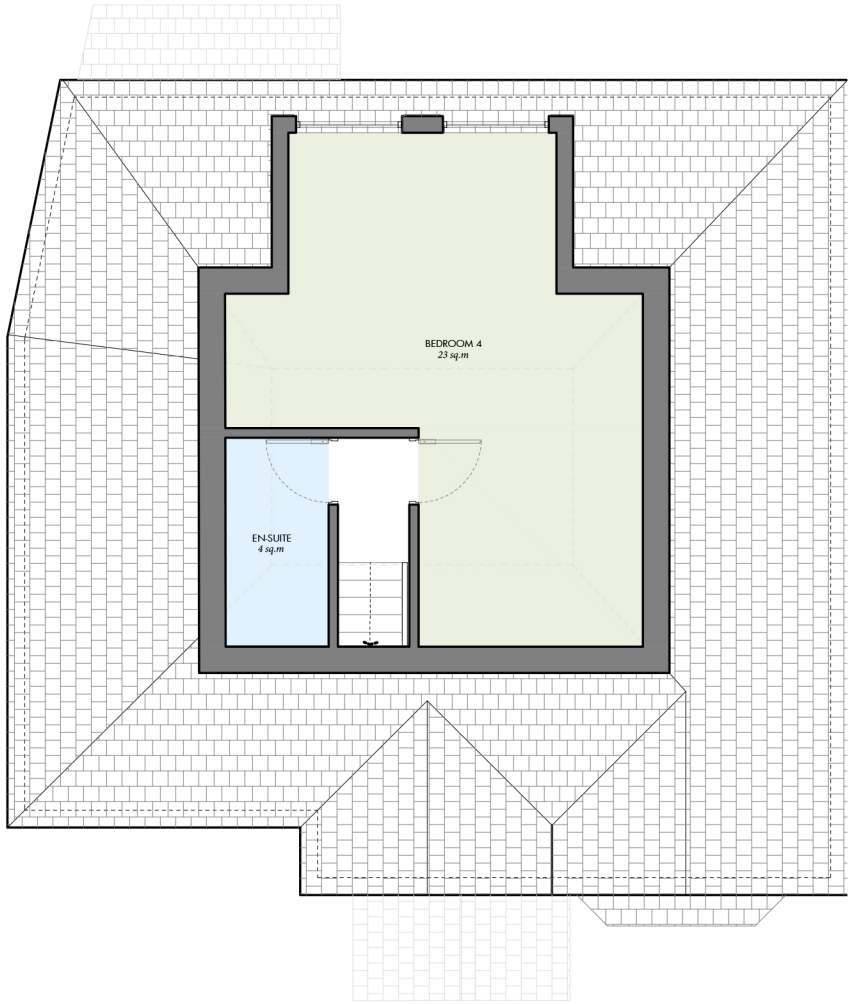

PROPOSED LOFT FLOOR PLAN
1:100 @ A3

Rev	Date	Description
-	29/11/23	Issued to client for comments



S A L E M
ARCHITECTS

Architecture | Masterplanning | Graphics

CLIENT:	-
PROJECT:	54 Windsor Rd , Prestwich, Manchester M25 0FF
TITLE:	Proposed Plans
SCALE:	1:100 @ A3
DRAWING NO.	Sheet 4
REV:	
DATE:	November 2023