


A3 Size


FOR PLANNING PURPOSED ONLY. USE FIGURED DIMENSIONS ONLY. SUBJECT TO SITE SURVEY AND ALL NECESSARY CONSENTS. ALL DIMENSIONS TO BE CHECKED BY USER AND ANY DISCREPANCIES, ERRORS OR OMISSIONS TO BE REPORTED TO THE ARCHITECT BEFORE THE WORK COMMENCES. THIS DRAWING IS TO BE READ WITH ALL OTHER RELEVANT MATERIALS

Scale 1:100


Revision	Notes	Date	Drawn
A			

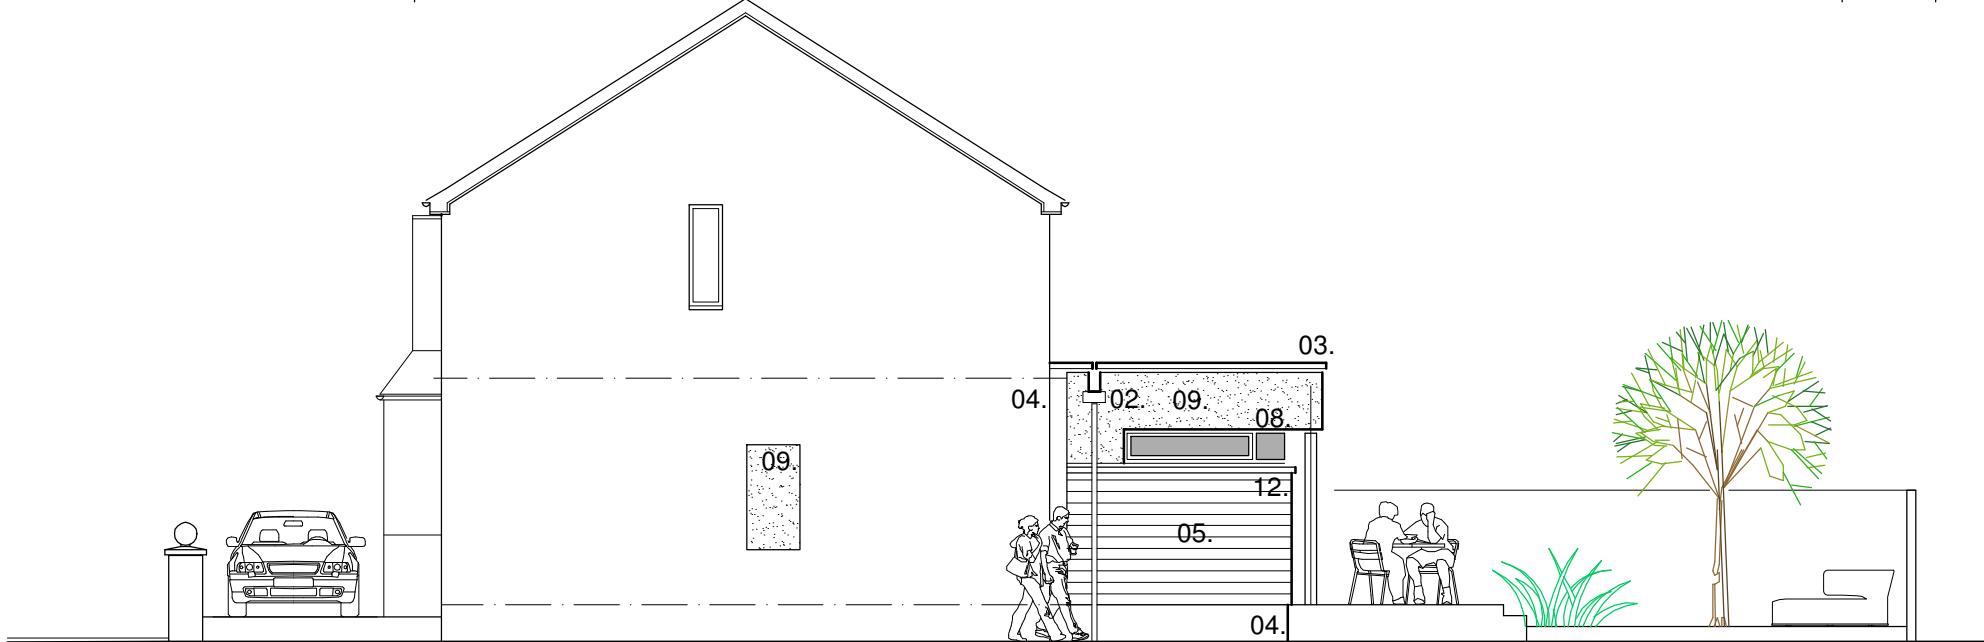

Proposed Side Elevation

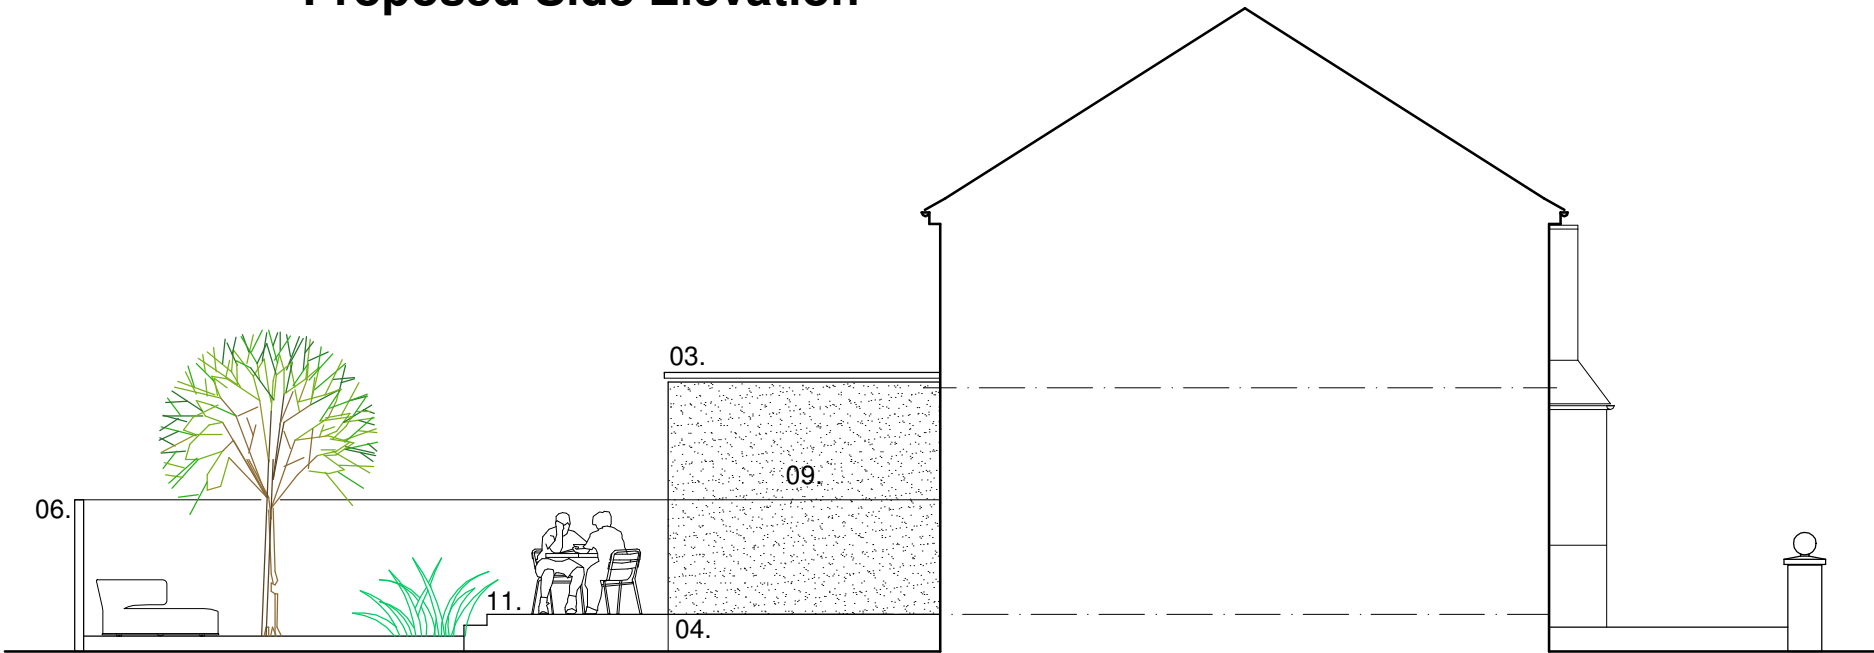

Proposed Side/Sectional Elevation

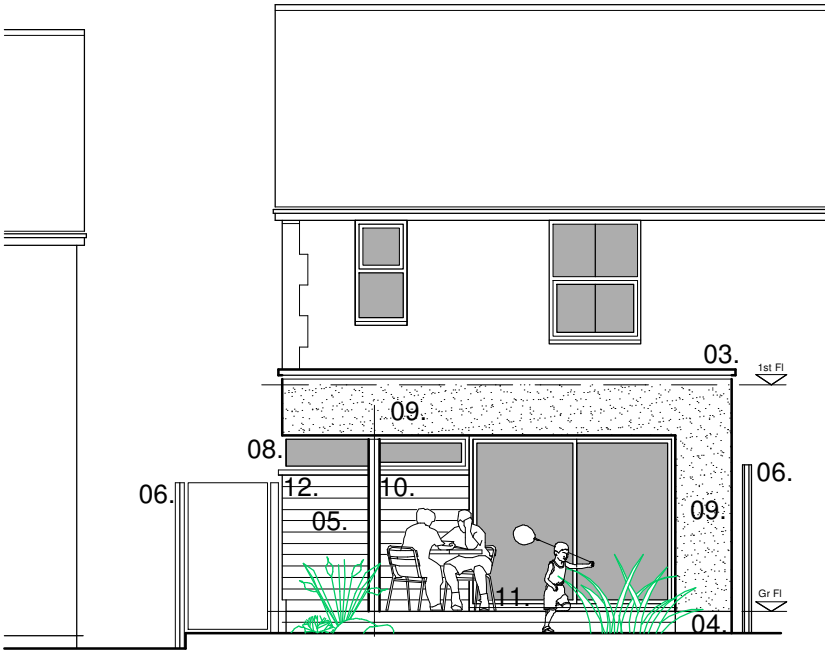

Proposed Rear Elevation

LEGEND

- 01. Flat roof with rooflight
- 02. Rainwater good to match existing
- 03. Art stone coping
- 04. Blue engineering brick with matching mortar joints
- 05. uPVC timber effect cladding
- 06. Concrete post and timber panel fence
- 07. Aluminium glazed doors
- 08. Aluminium windows
- 09. Render finish
- 10. Galvanised steel post support
- 11. Terrace
- 12. Art stone cill

Scale Bar 1:100

FuZED ARCHITECTURE

Fuzed A+D Ltd, 74A Water Street, Radcliffe, Manchester, M26 4DF
Tel: 0161 724 8006 Email: fuzedarchitects@gmail.com

Project:	No.5 Glenbeck Road, Whitefield M45 7WN
Client:	Mr and Mrs Holt
Content:	Planning Submission Proposed Elevations

DESIGN

Contract No.	1256
Dwg No.	2.02
Revision	-
Date	August '20