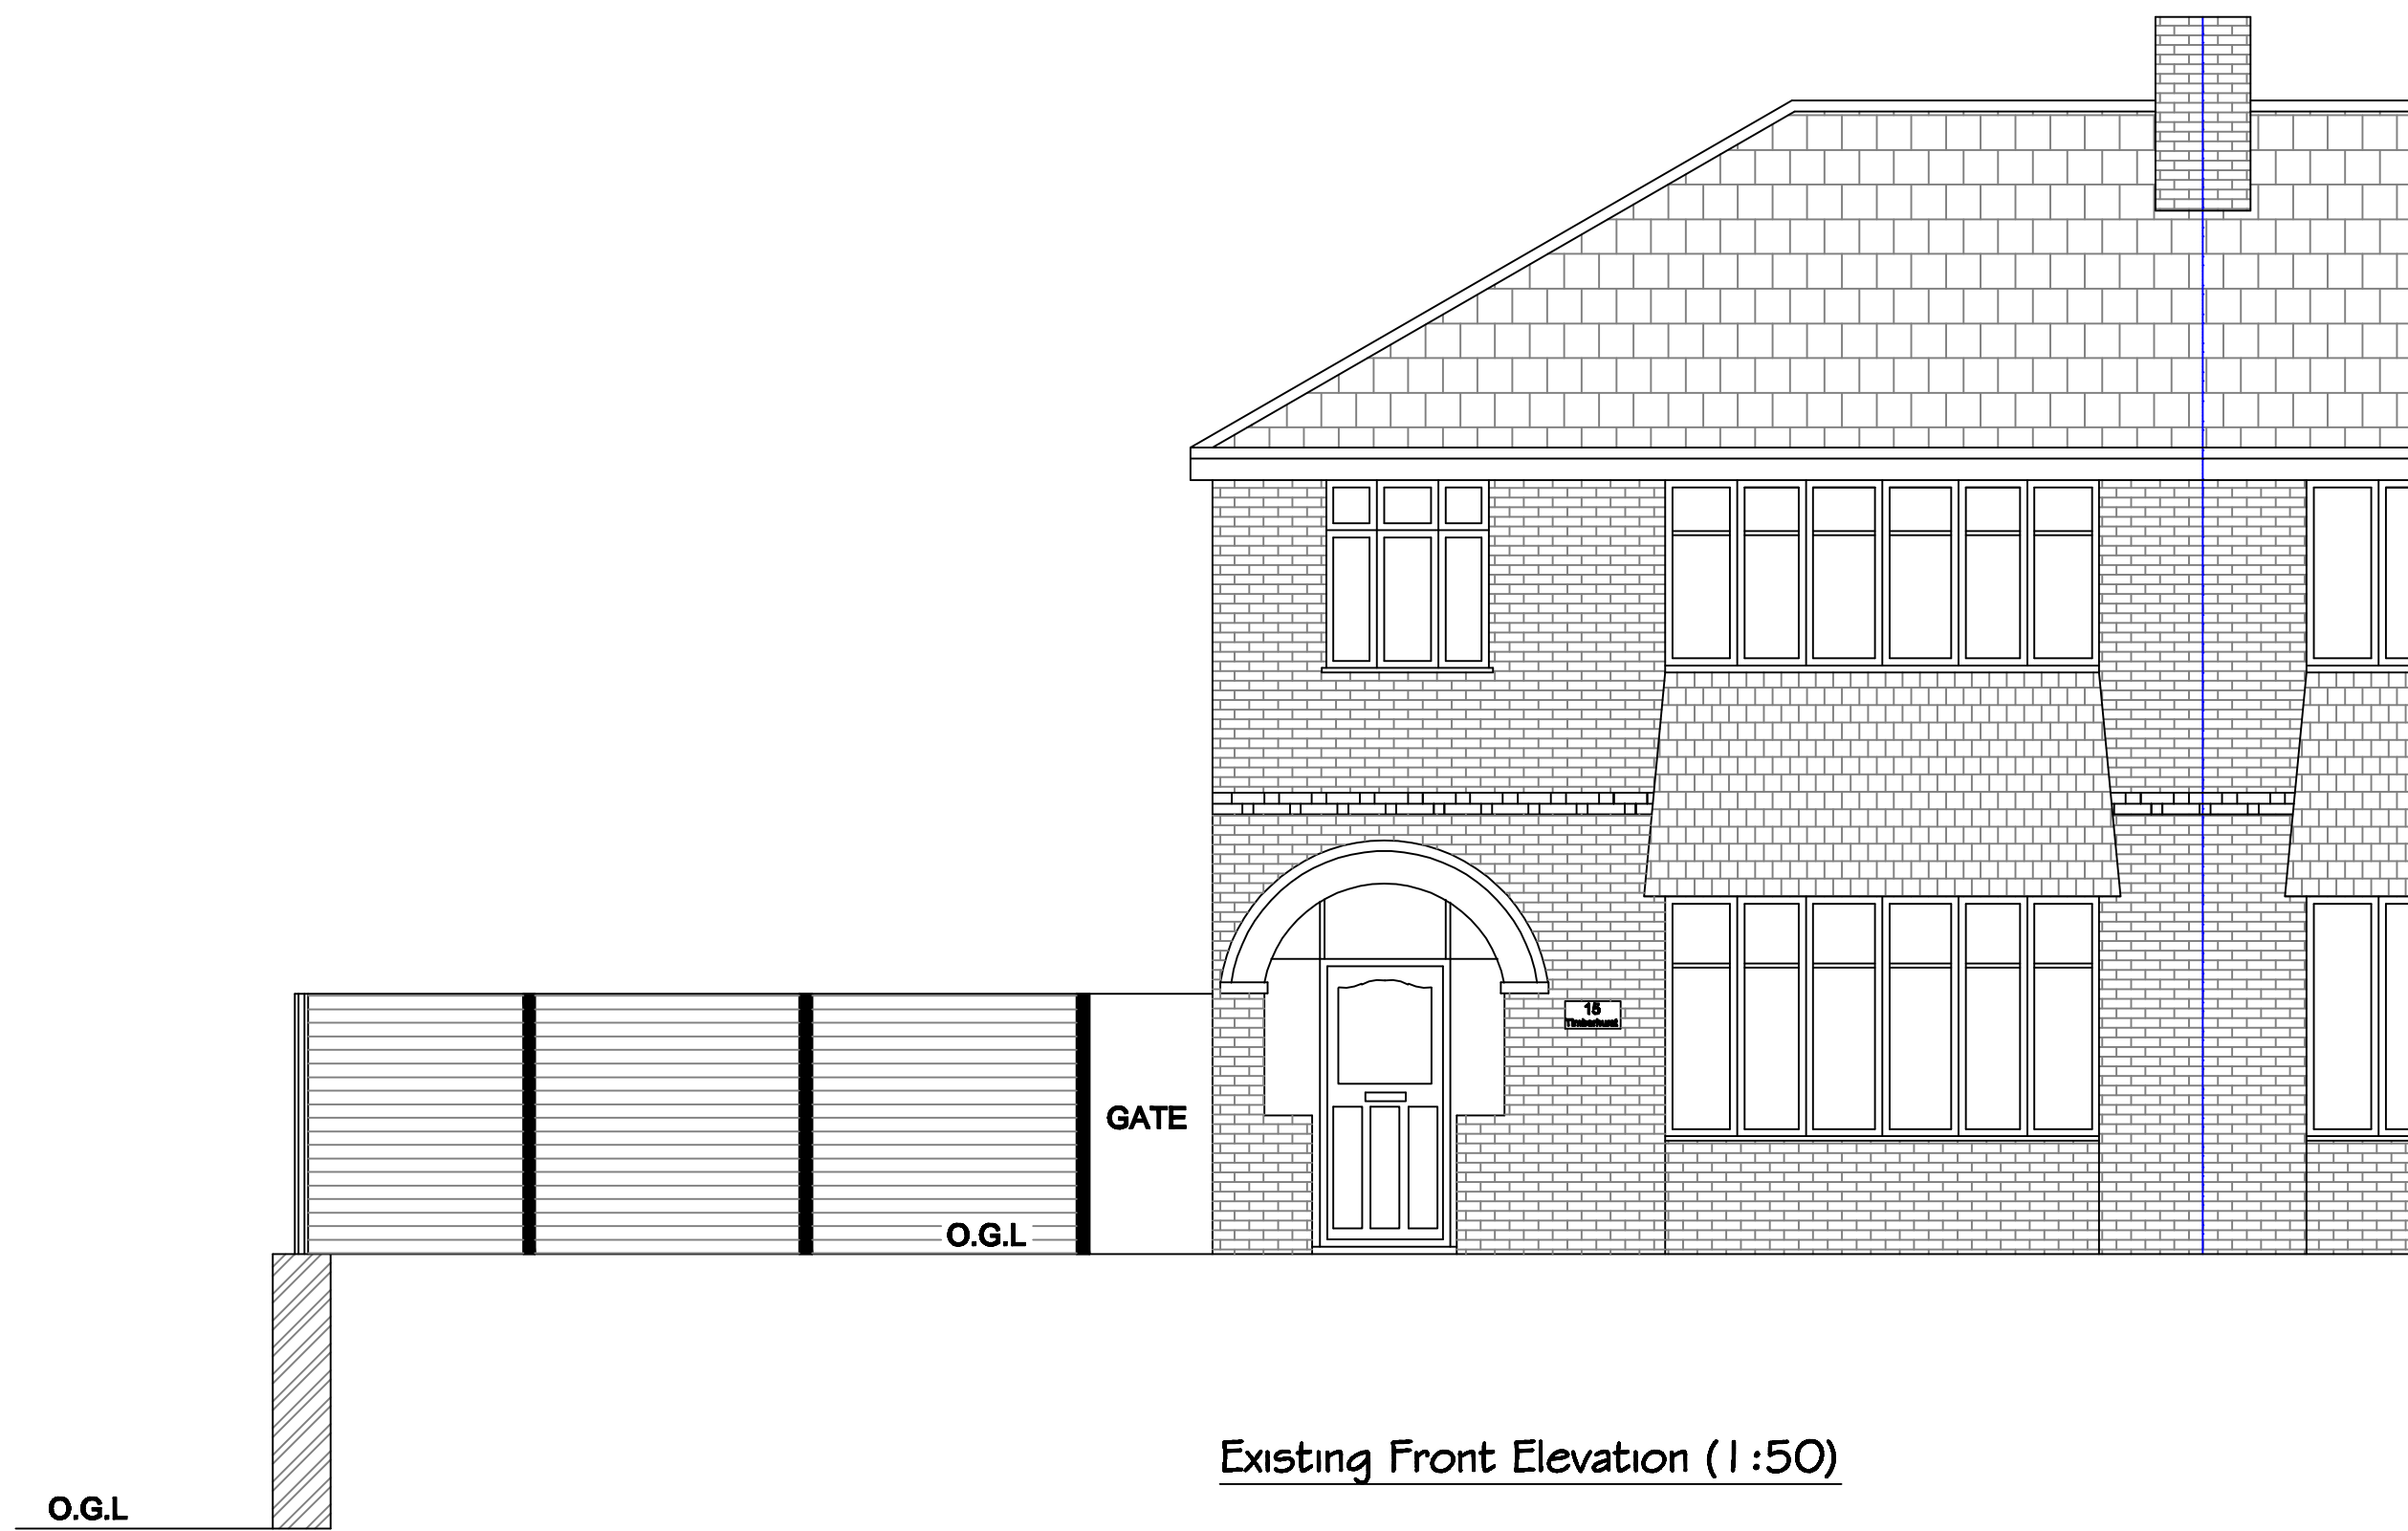


 


 
Existing Front Elevation (1:50)

 


 
Proposed Front Elevation (1:50)

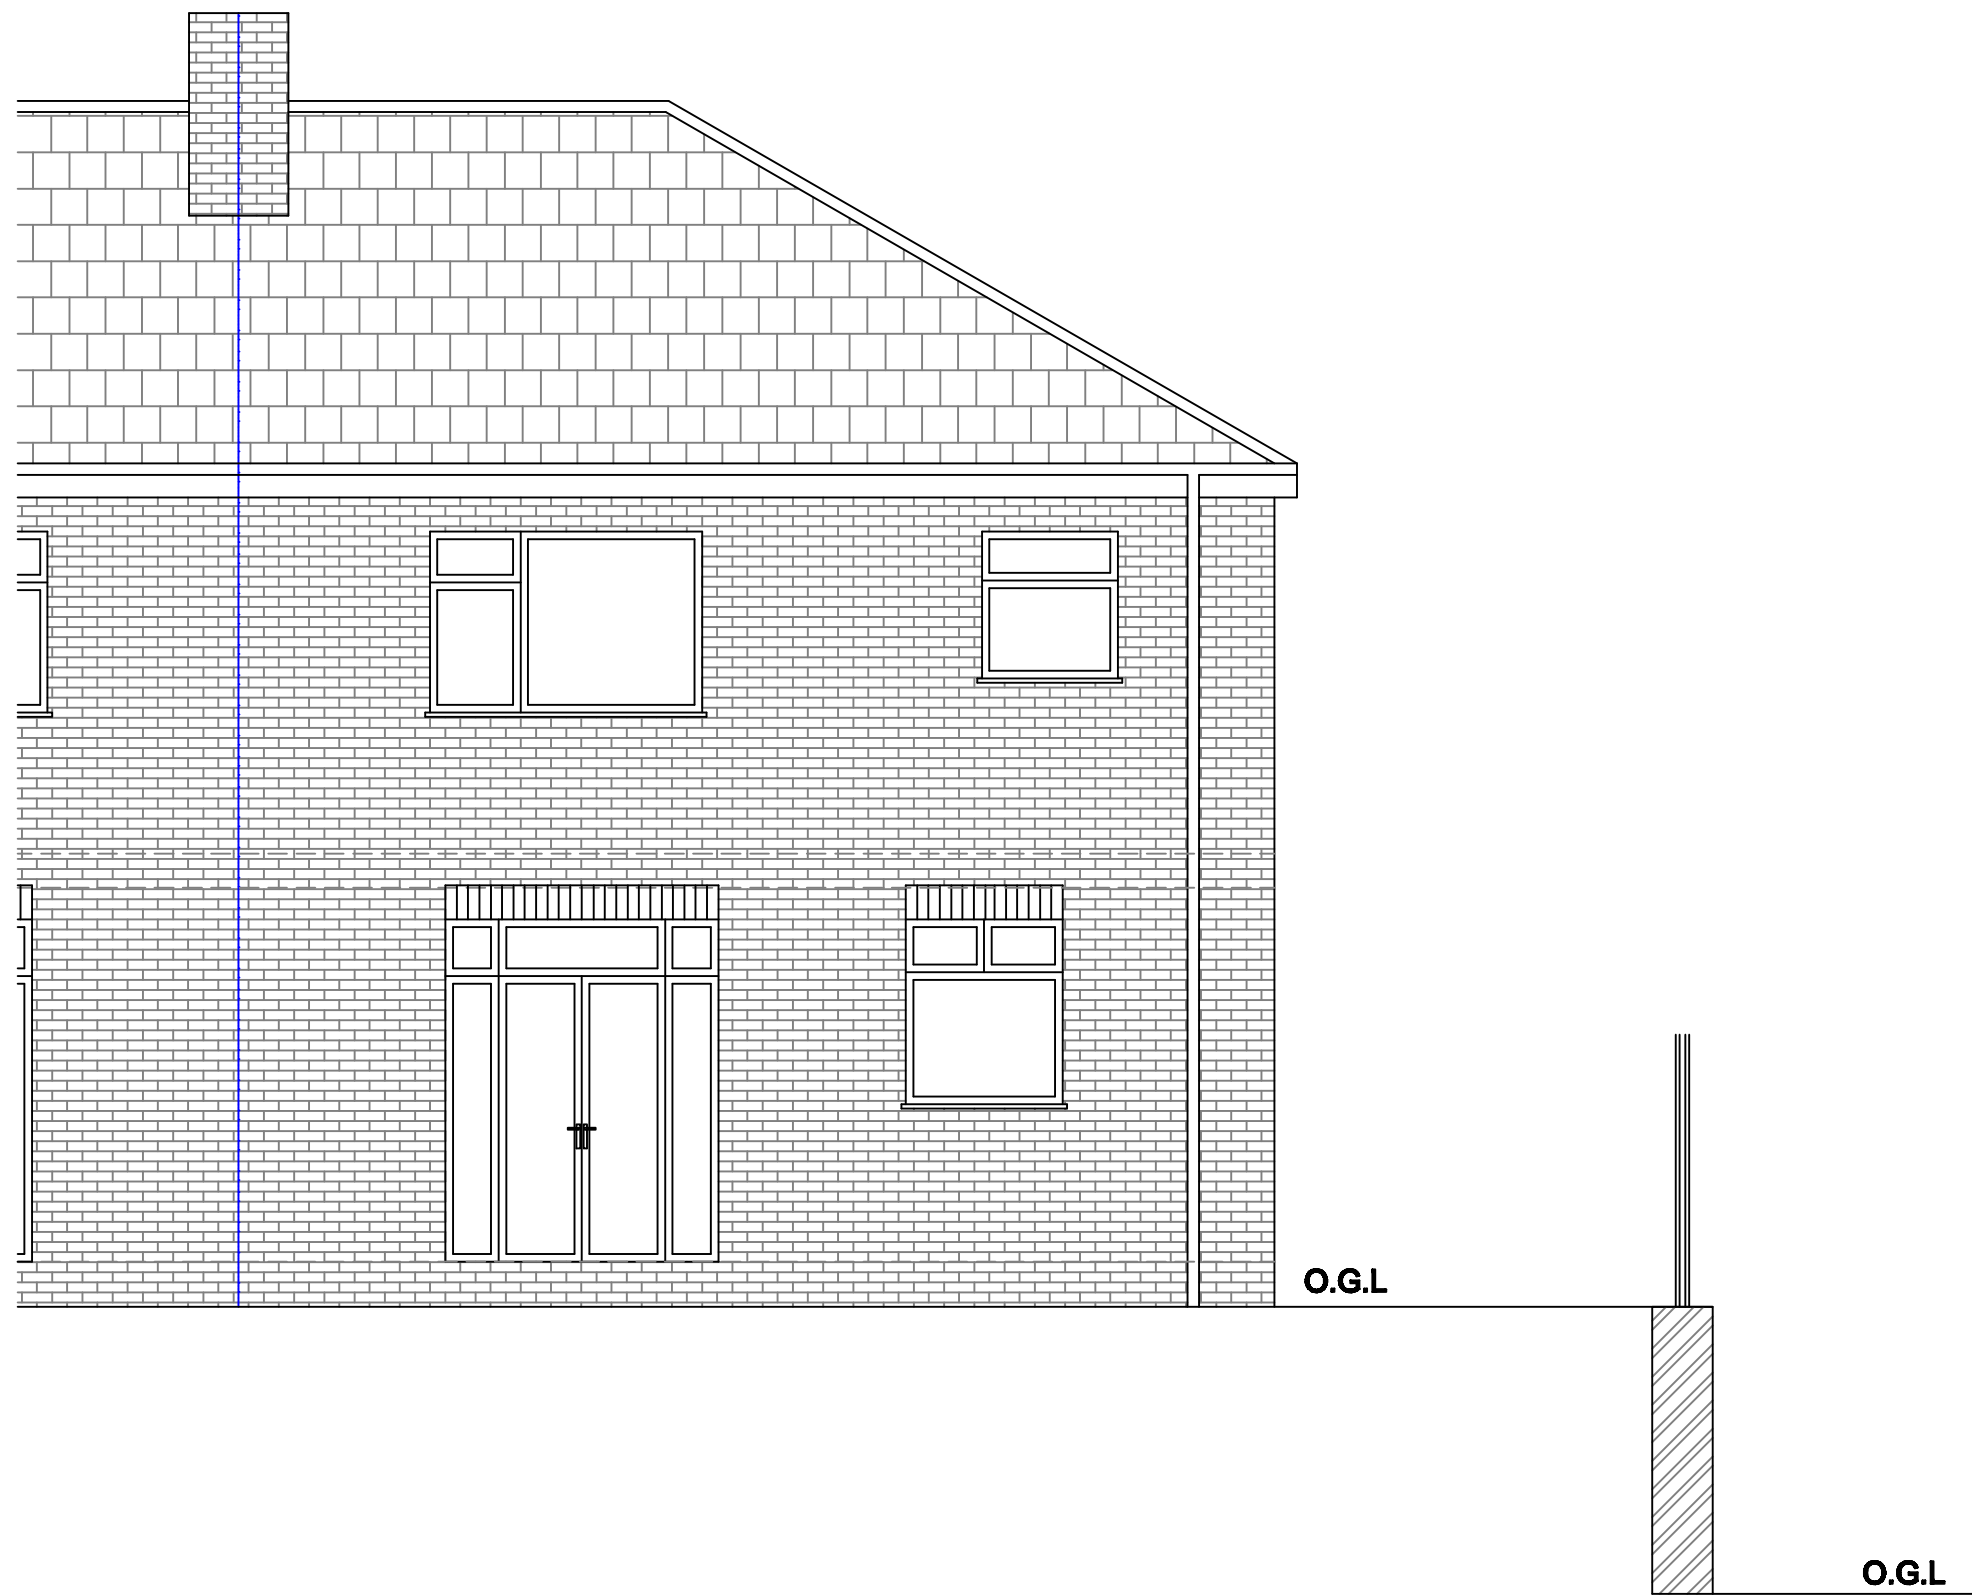
REFERENCE

 **EXISTING SLATE ROOF COVERING**

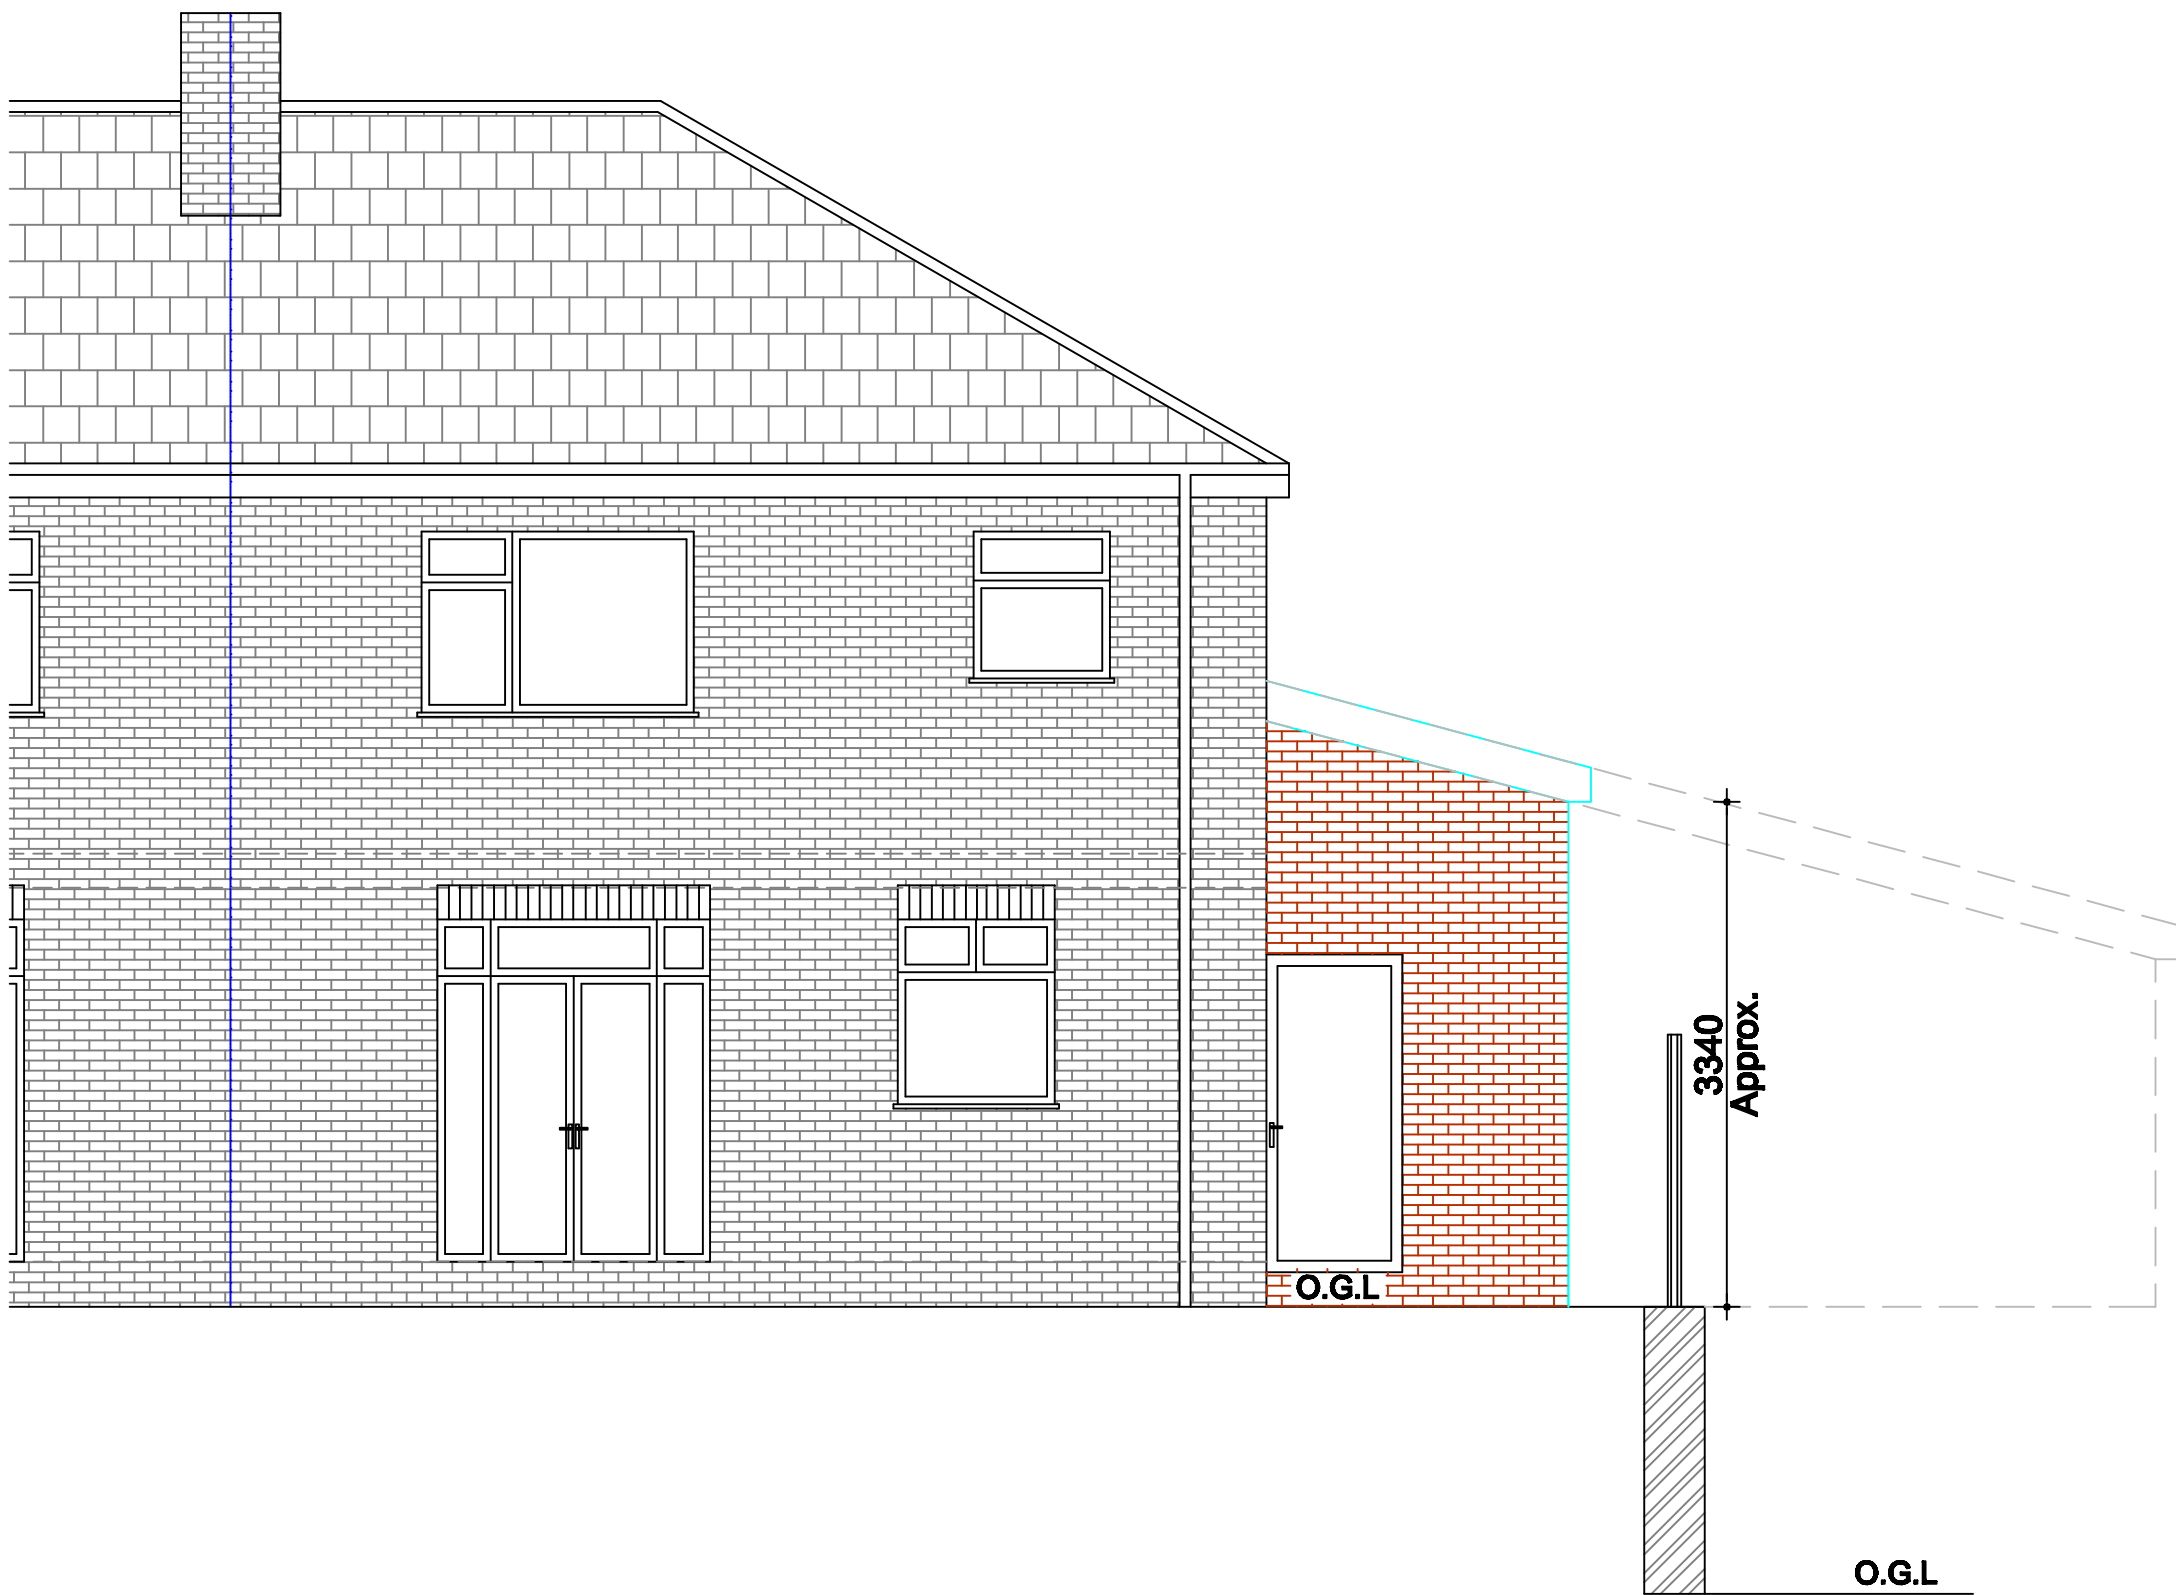
 **EXISTING FACING BRICK**

 **NEW FACING BRICK TO MATCH EXISTING**

 **NEW CONCRETE ROOF TILES TO MATCH EXISTING SLATE ROOF COVERING**



Existing Rear Elevation (1:50)



Proposed Rear Elevation (1:50)

SCALE AS SHOWN AT A1

A	Roof type amended from hip to lean-to roof	S. King	Aug. 2022
REV.	DESCRIPTION	BY	DATE

GENERAL NOTES

1. All dimensions are in millimetres unless otherwise noted.
2. This drawing is not to be copied or disclosed by or forwarded on to any unauthorised persons without prior written consent of Gamble King and Noone Limited.
3. Do not scale from this drawing and is only to be used for Local Authority Approval purposes only.

Client
Josh Gillard & Mischa Russell

Job
15 Timberhurst,
Bury,
BL9 7NZ.

Drg
Existing/Proposed Front/Rear Elevations

Drawn S. King	Date June 2021	Scale As Shown
Job No. D21.06.13	Drg No. P03A	

Gamble King and Noone Ltd
Consulting Structural Engineers & Building Surveyors.

5 Queen Street
Oldham,
OL1 1RD
Tel: 0161 652 1183
Mobile: 07756 902 604
07725 145 369