



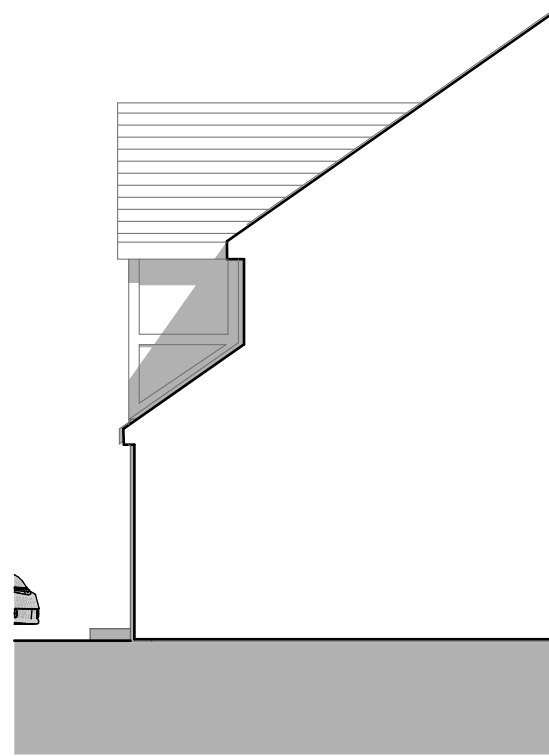


SOUTH ELEVATION 1:100

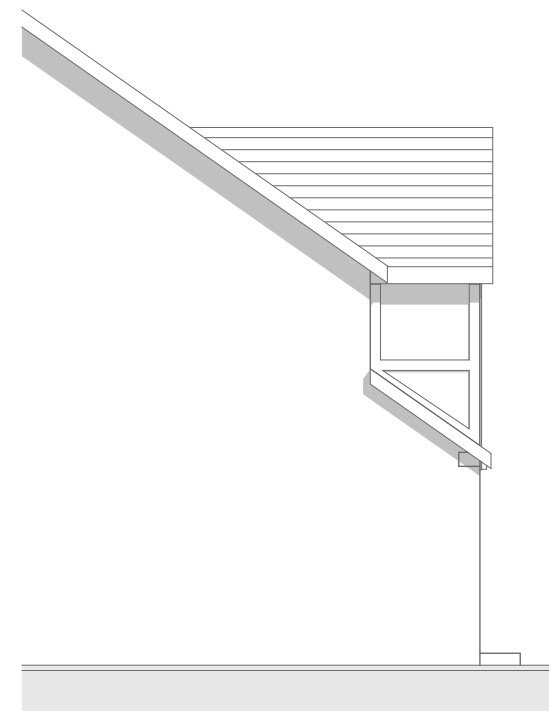


WEST ELEVATION 1:100



NORTH ELEVATION 1:100

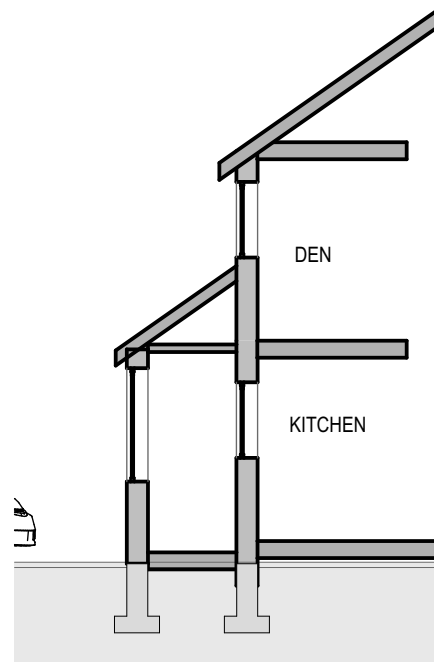


SECTION A 1:100

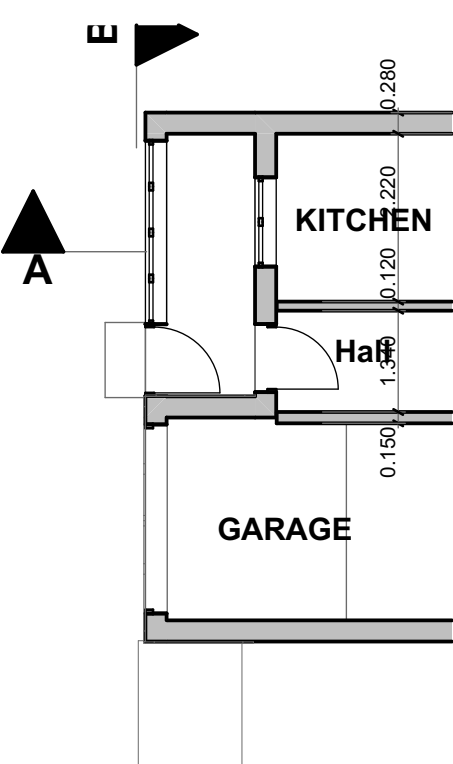

GROUND FLOOR 1:100

EXISTING

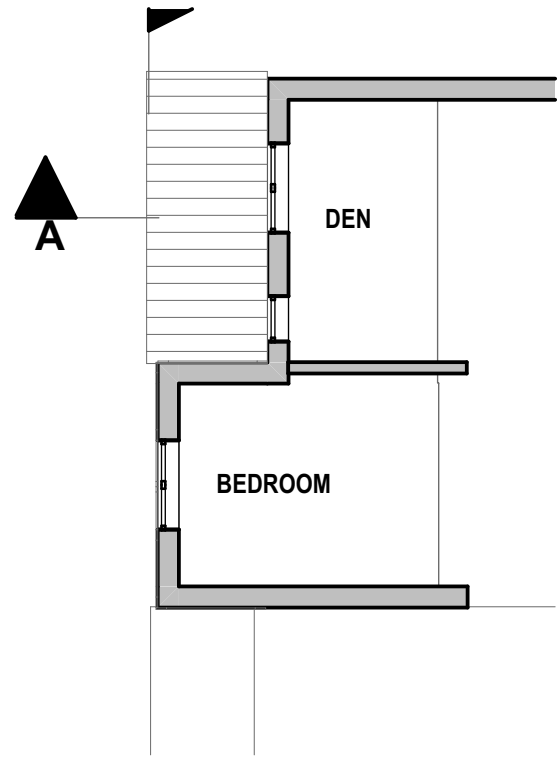


FIRST FLOOR 1:100




NORTH ELEVATION 1:50


WEST ELEVATION 1:50

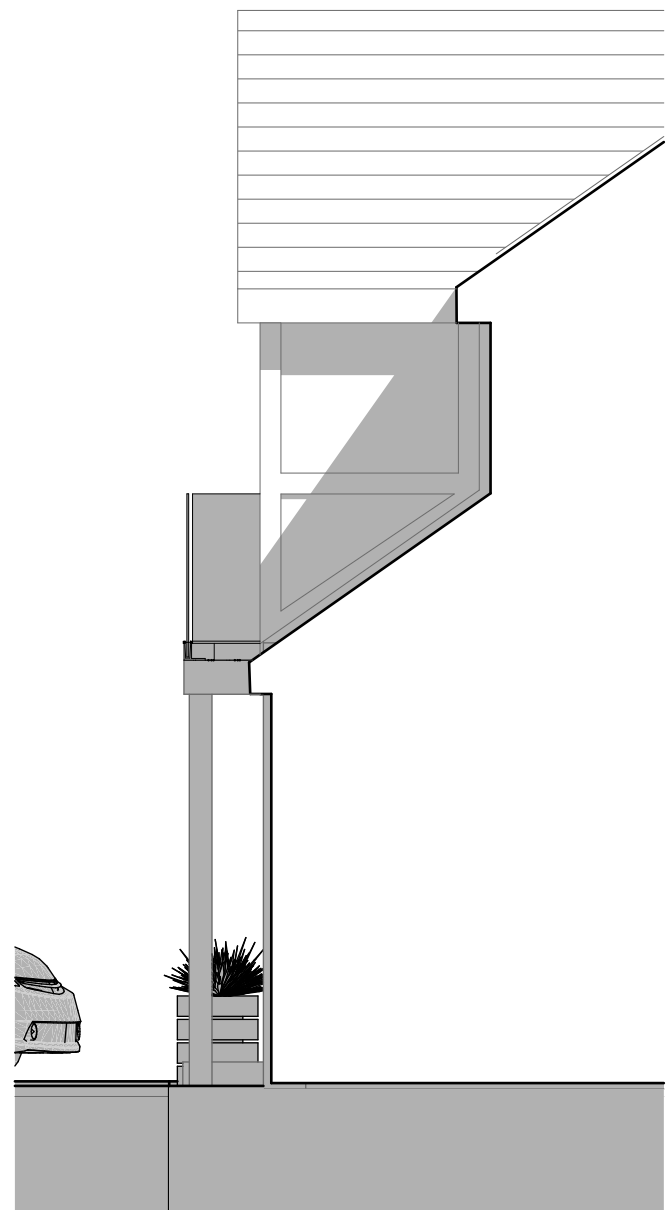


SOUTH ELEVATION 1:50

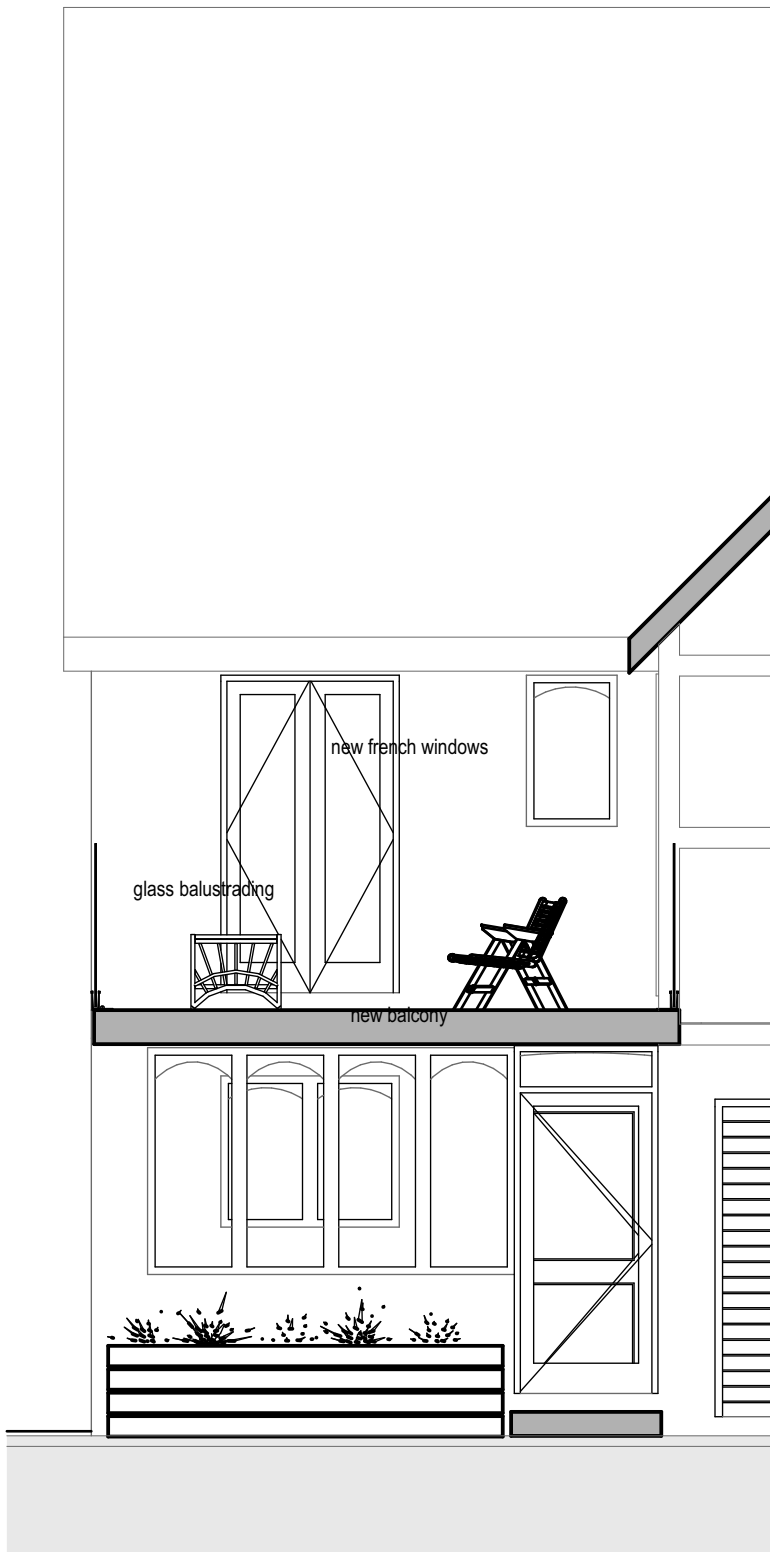


SECTION B 1:50

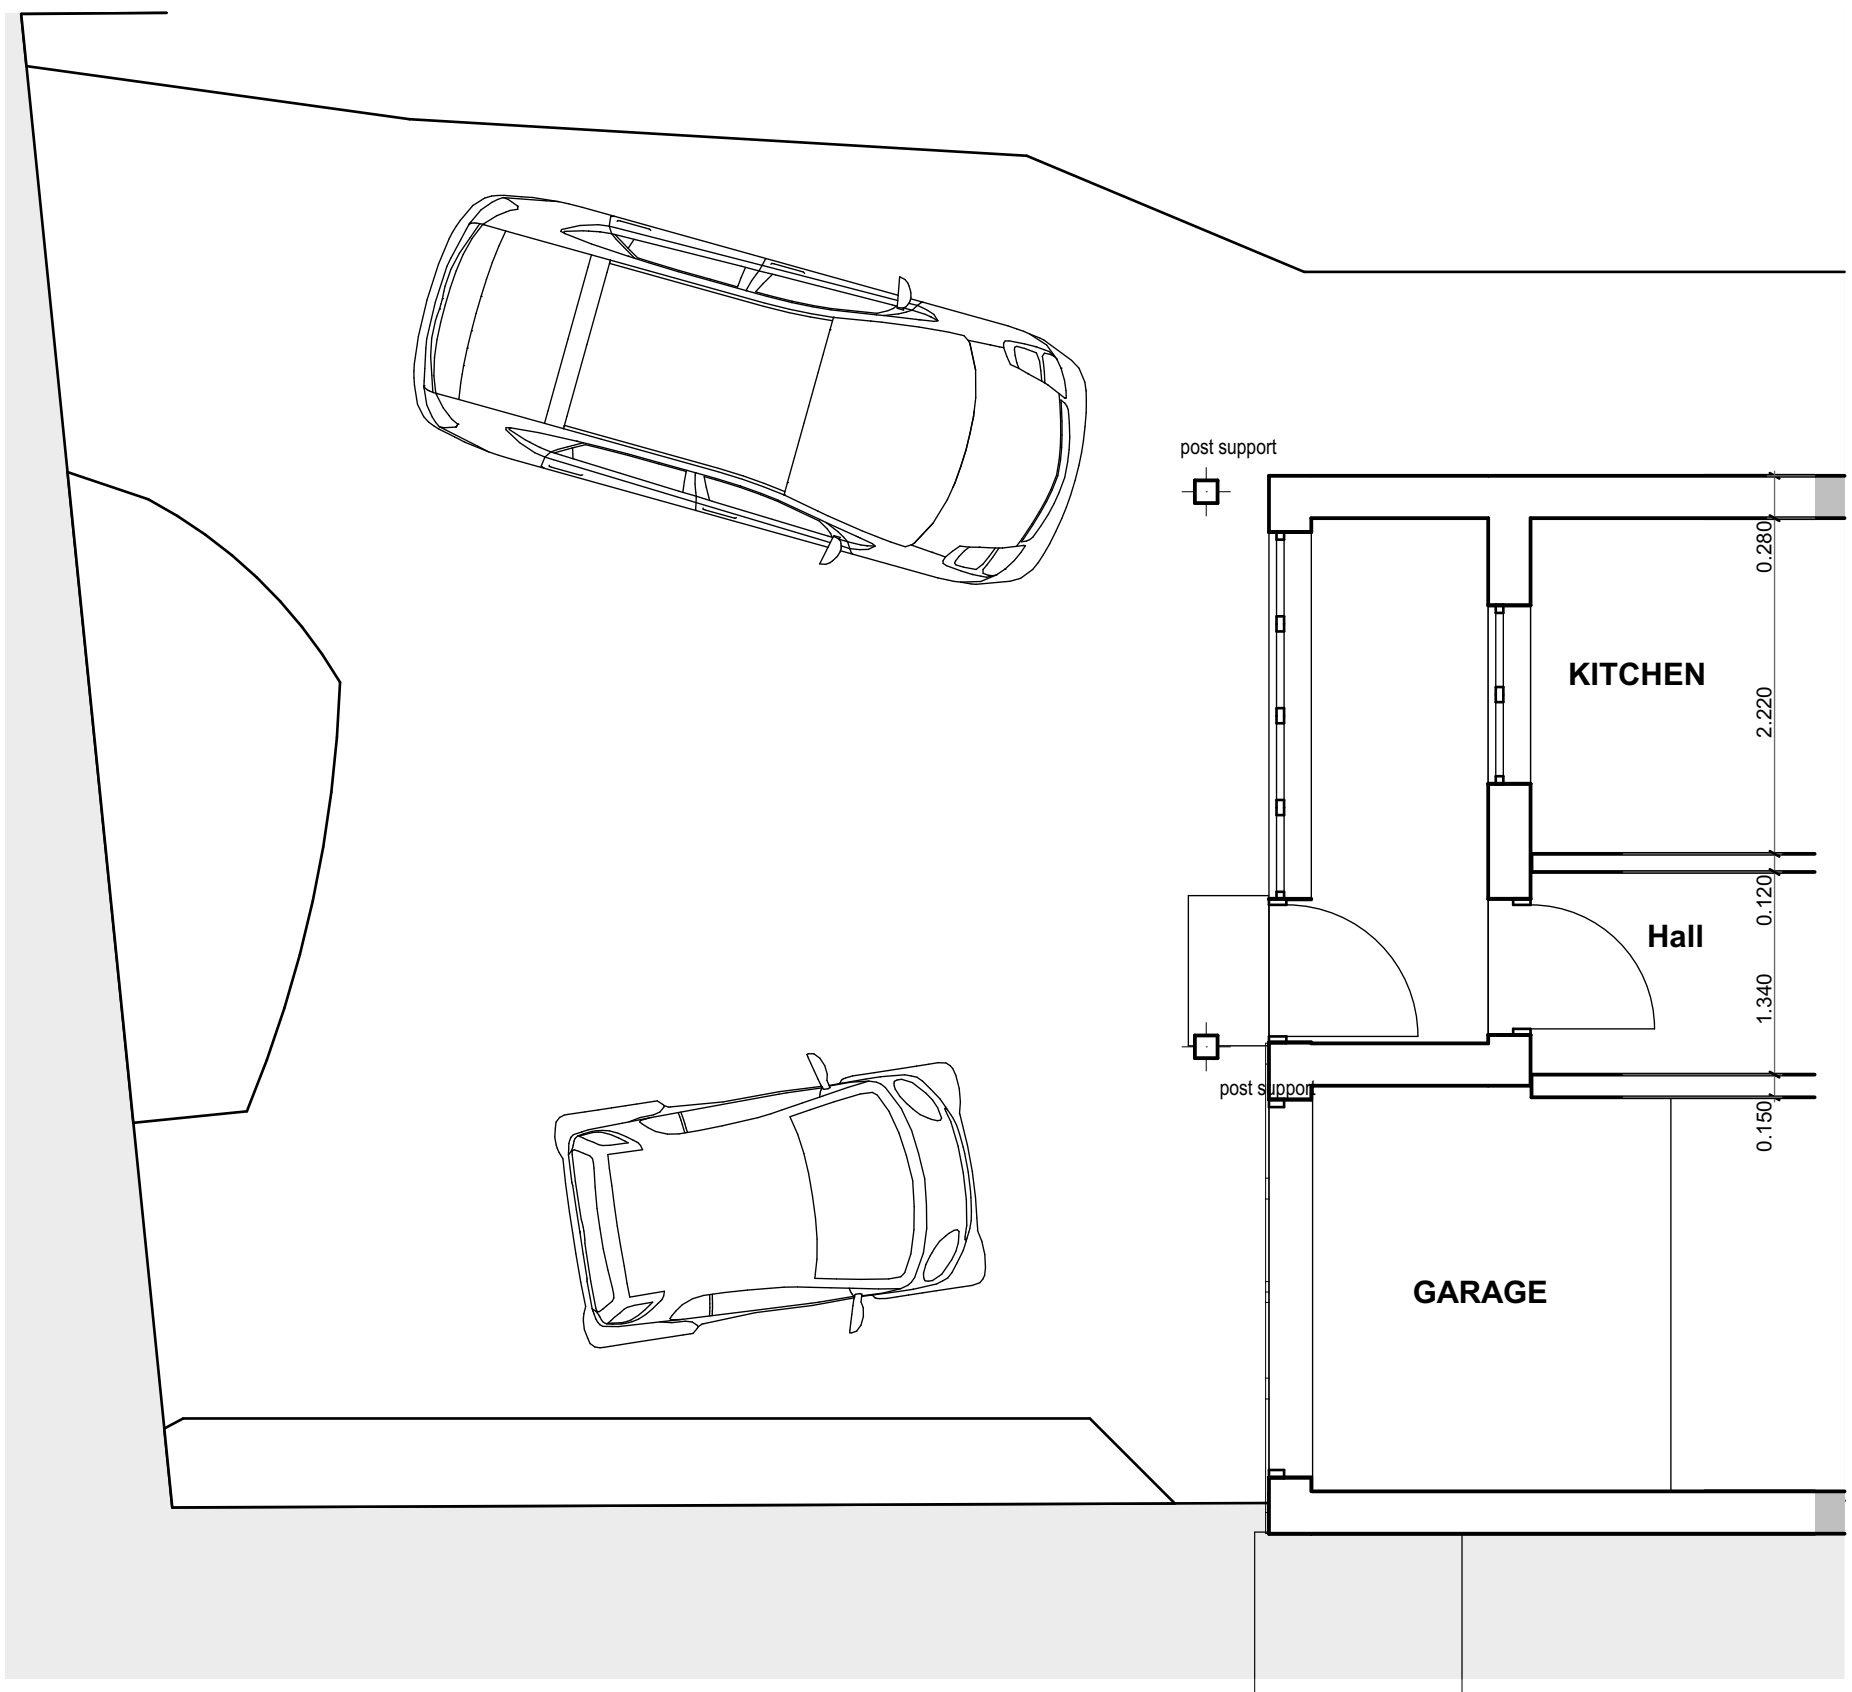

GROUND FLOOR 1:50

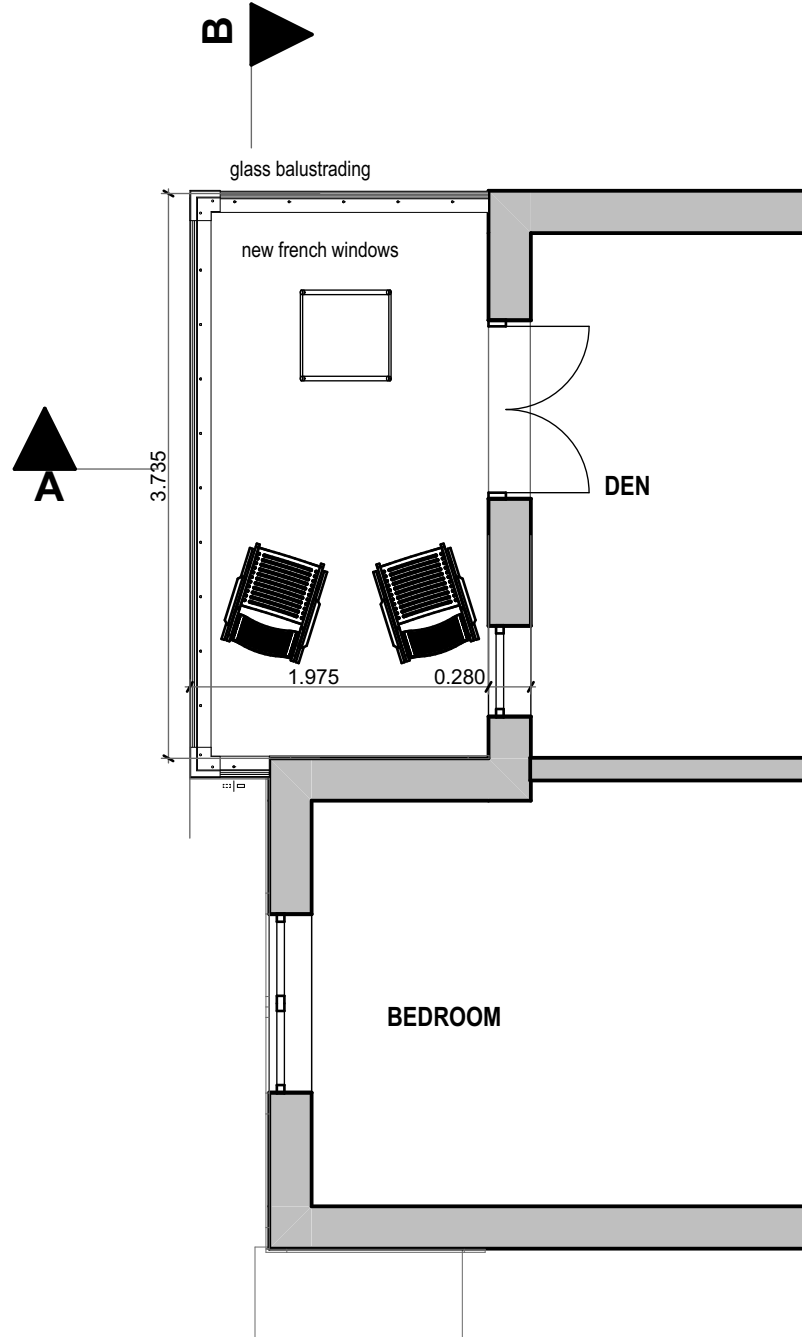

FIRST FLOOR 1:50

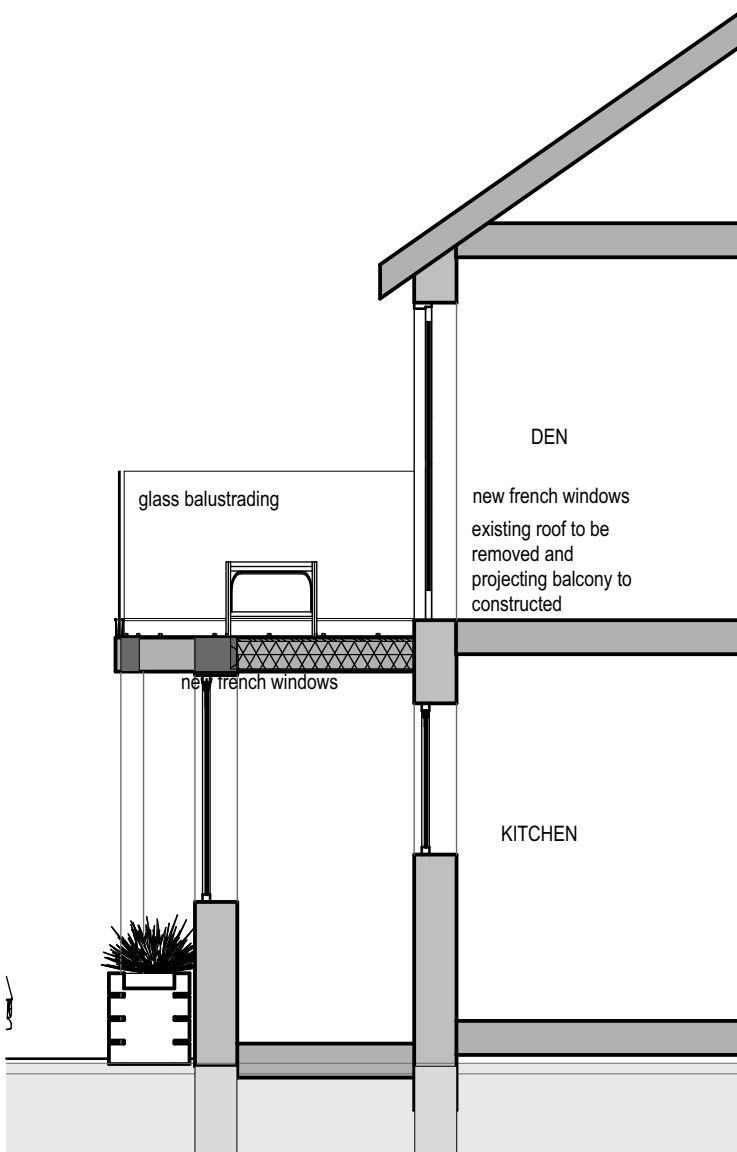

SECTION A 1:50

Rev. A Amend french windows. 03/08/22

CLIENT	MR. HOWARD BROWER		
SITE/CONTRACT	PROPOSED BALCONY 5 THE MEADOWS WHITEFIELD M45 7RZ		
TITLE	EXISTING AND PROPOSED PLANS ELEVATIONS AND SECTION		
DATE	AUG 2022	SCALE	AS SHOWN
CHECKED		DRAWN	
DRG No.	40382	/ 03A	/



3 KENDAL DRIVE GATLEY CHEADLE SK8 4QJ
TEL: 0161 408 4882 MOBILE 07711583075
Email: ron@gonshaw-associates.com