



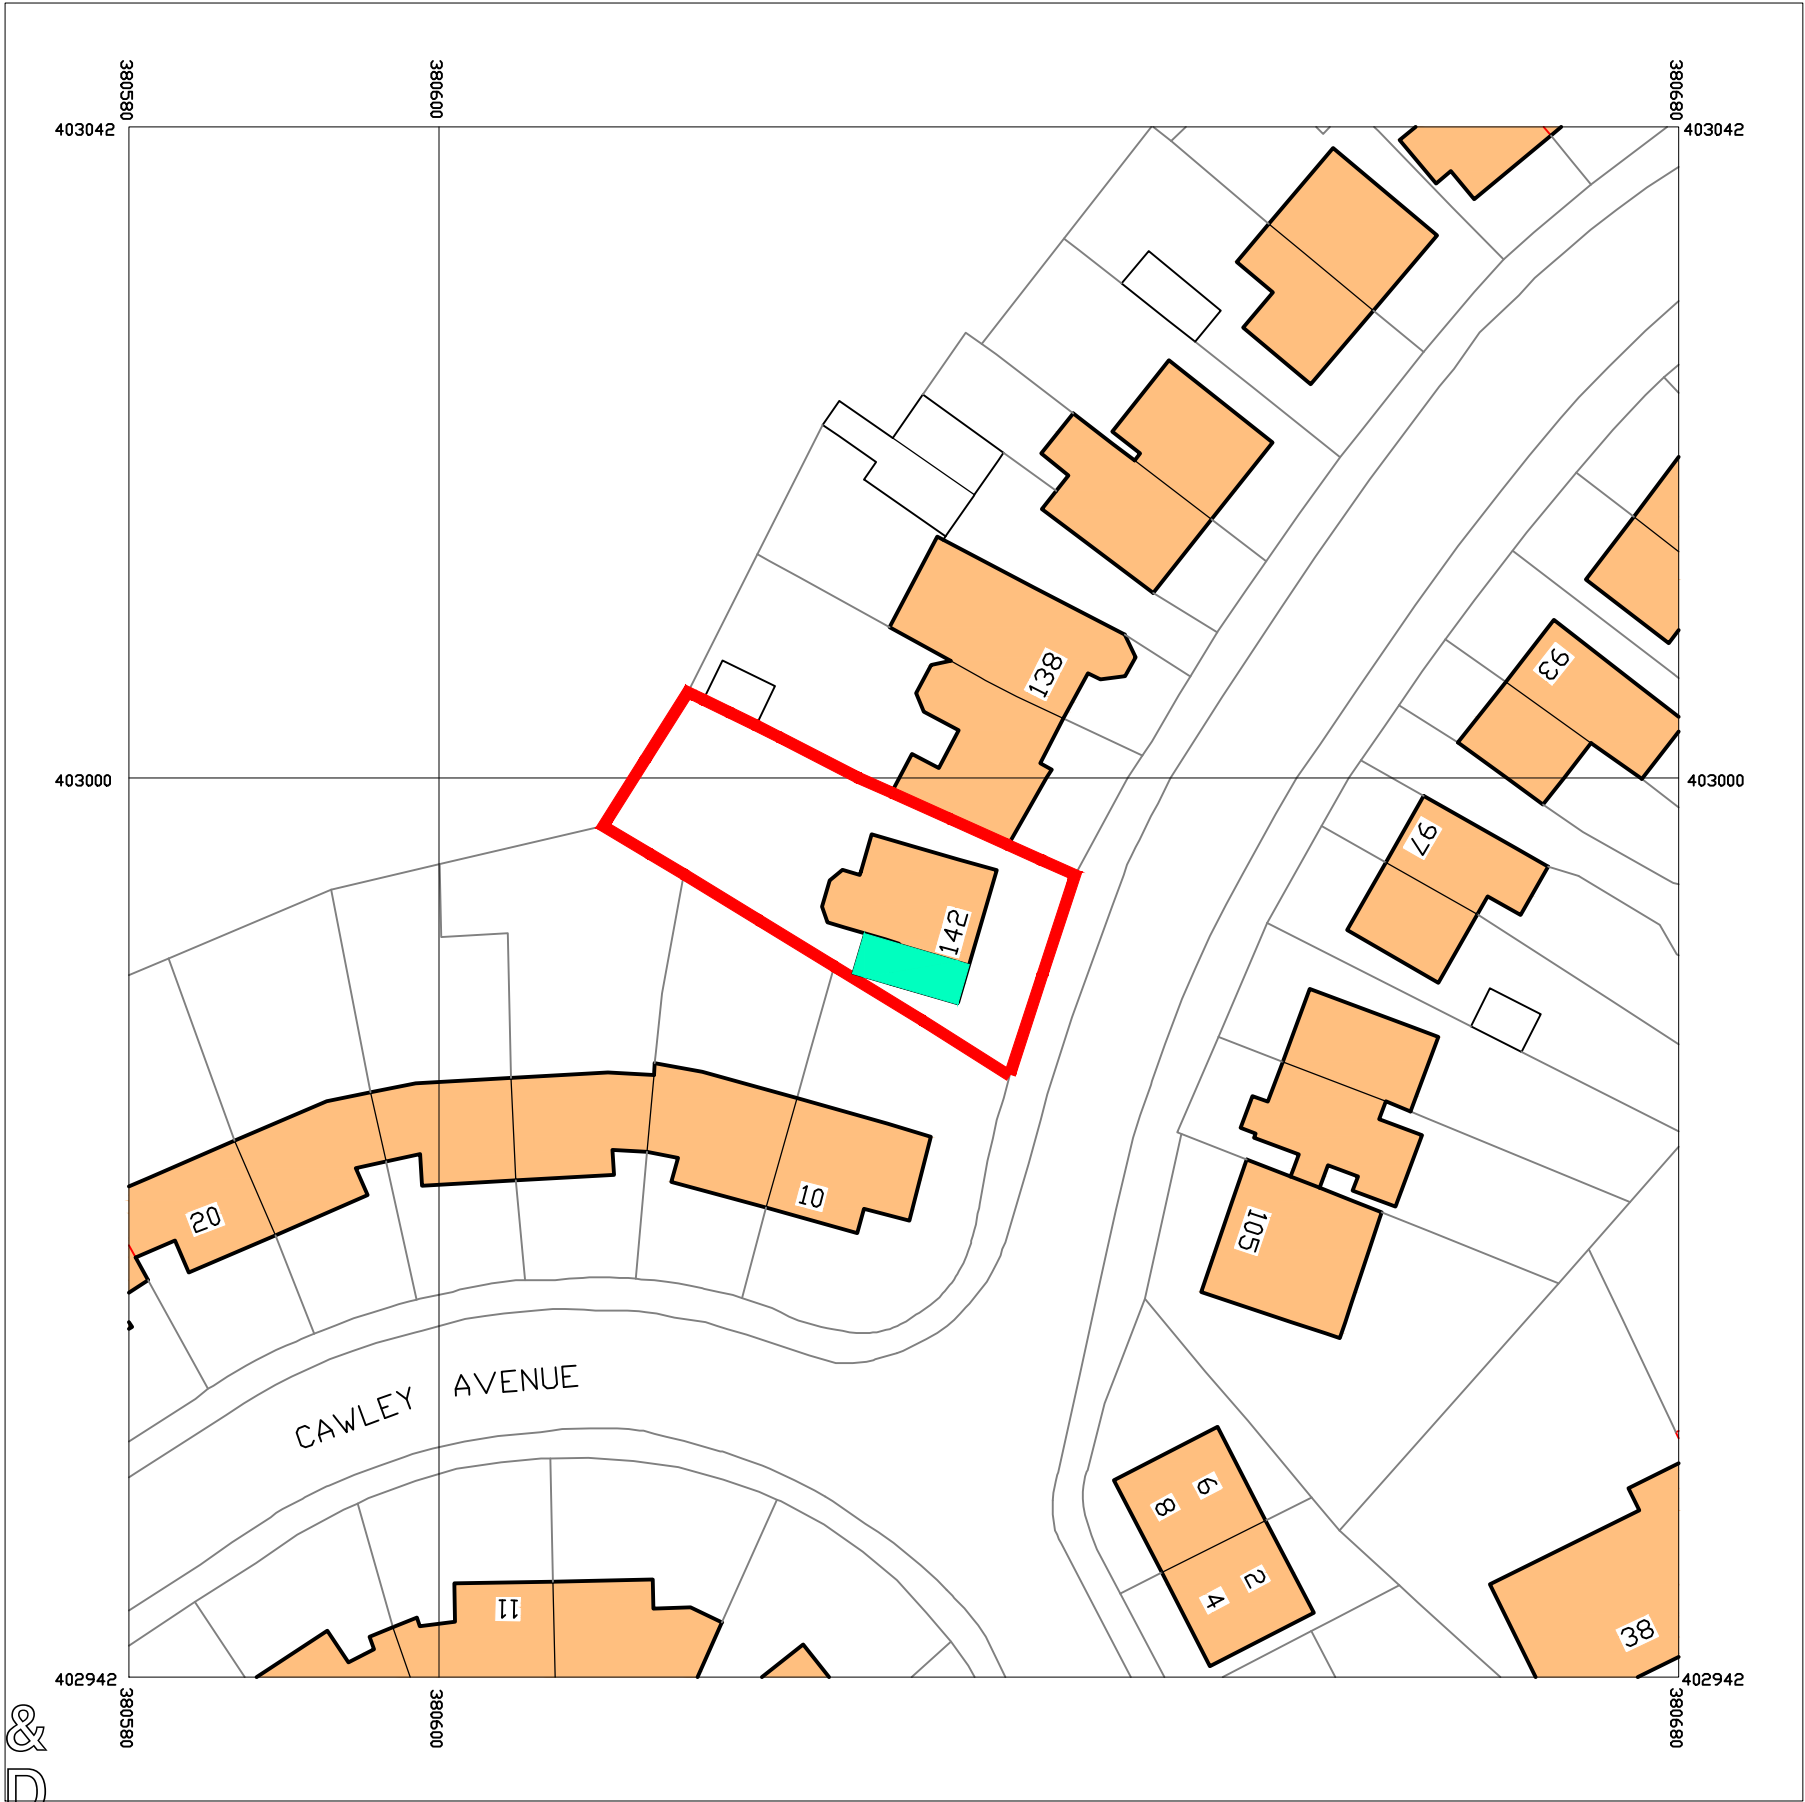

KEY:

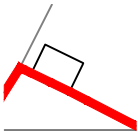

EXISTING BOUNDARY





EXISTING BUILDINGS



PROPOSED EXTENSION

Serial number: 241888
© Crown copyright and database right 2019
Ordnance Survey licence 100048957
Reproduction in whole or in part is prohibited
without the prior permission of Ordnance Survey

 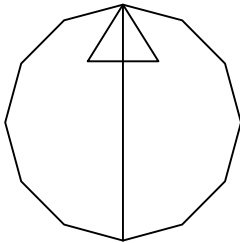

EXISTING & PROPOSED SITE PLAN

COPYRIGHT RESERVED
This drawing is the property of Phil Corns Architectural Services Ltd. and must not be copied or used in whole or in part without their consent.
C.D.M.
Client and contractors working on projects lasting more than 30 days or involving more than 500 persons must fulfil their duties under the CDM Regulations 2015.
THIS DRAWING (OR ANY PART THEREOF) MAY NOT BE COPIED, TRANSMITTED OR DISCLOSED TO ANY THIRD PARTY OR UNAUTHORIZED PERSON WITHOUT THE PRIOR WRITTEN PERMISSION OF PHIL CORNS ARCHITECTURAL SERVICES LTD. THIS DRAWING IS TO BE READ IN CONJUNCTION WITH ALL OTHER RELEVANT DRAWINGS PREPARED BY CONSULTANTS AND SUB-CONTRACTORS. DO NOT SCALE FROM THIS DRAWING. WORK ONLY TO PRINTED DIMENSIONS. REPORT ANY DISCREPANCIES TO PHIL CORNS ARCHITECTURAL SERVICES LTD OR REPRESENTATIVES THEREOF.
ONCE PRINTED AND DISTRIBUTED THIS DOCUMENT IS ASSUMED UNCONTROLLED.
ALL DIMENSIONS AND LEVELS ARE TO BE CHECKED ON SITE.



Greater Manchester
Chamber of Commerce
Member of Chamber of the Year
2017/18



revision	description										
<table><tr><td>STATUS</td><td>Information ☒</td><td>Comment ☐</td><td>Approval ☐</td></tr><tr><td></td><td>Tender ☐</td><td>Construction ☐</td><td>As-Built ☐</td></tr></table>				STATUS	Information ☒	Comment ☐	Approval ☐		Tender ☐	Construction ☐	As-Built ☐
STATUS	Information ☒	Comment ☐	Approval ☐								
	Tender ☐	Construction ☐	As-Built ☐								
PROJECT NUMBER		SCALE	ORIGINAL DRG. SHEET SIZE								
2022_05_03		1:500	A3								
DRAWN BY	CHECKED BY	DATE									
PAC	-	MAY.22									
DRAWING NUMBER			REV.								
2022_05_03 - 01			-								



PHIL CORNS
ARCHITECTURAL SERVICES Ltd.
142 ELMSFIELD AVENUE
NORWICH, NORFOLK
NR11 5XA
TEL:01706 564197
MOB:077594 214758
email:phil@philcornsarchitecturalservices.co.uk

PROJECT
MRS E. PARROTT
142 LOWTHER ROAD
PRESTWICH
MANCHESTER
M25 9QP

DRAWING
EXISTING:
SITE PLAN