


EXISTING BUNGALOW AT THE NURSERIES, LEIGH LANE~

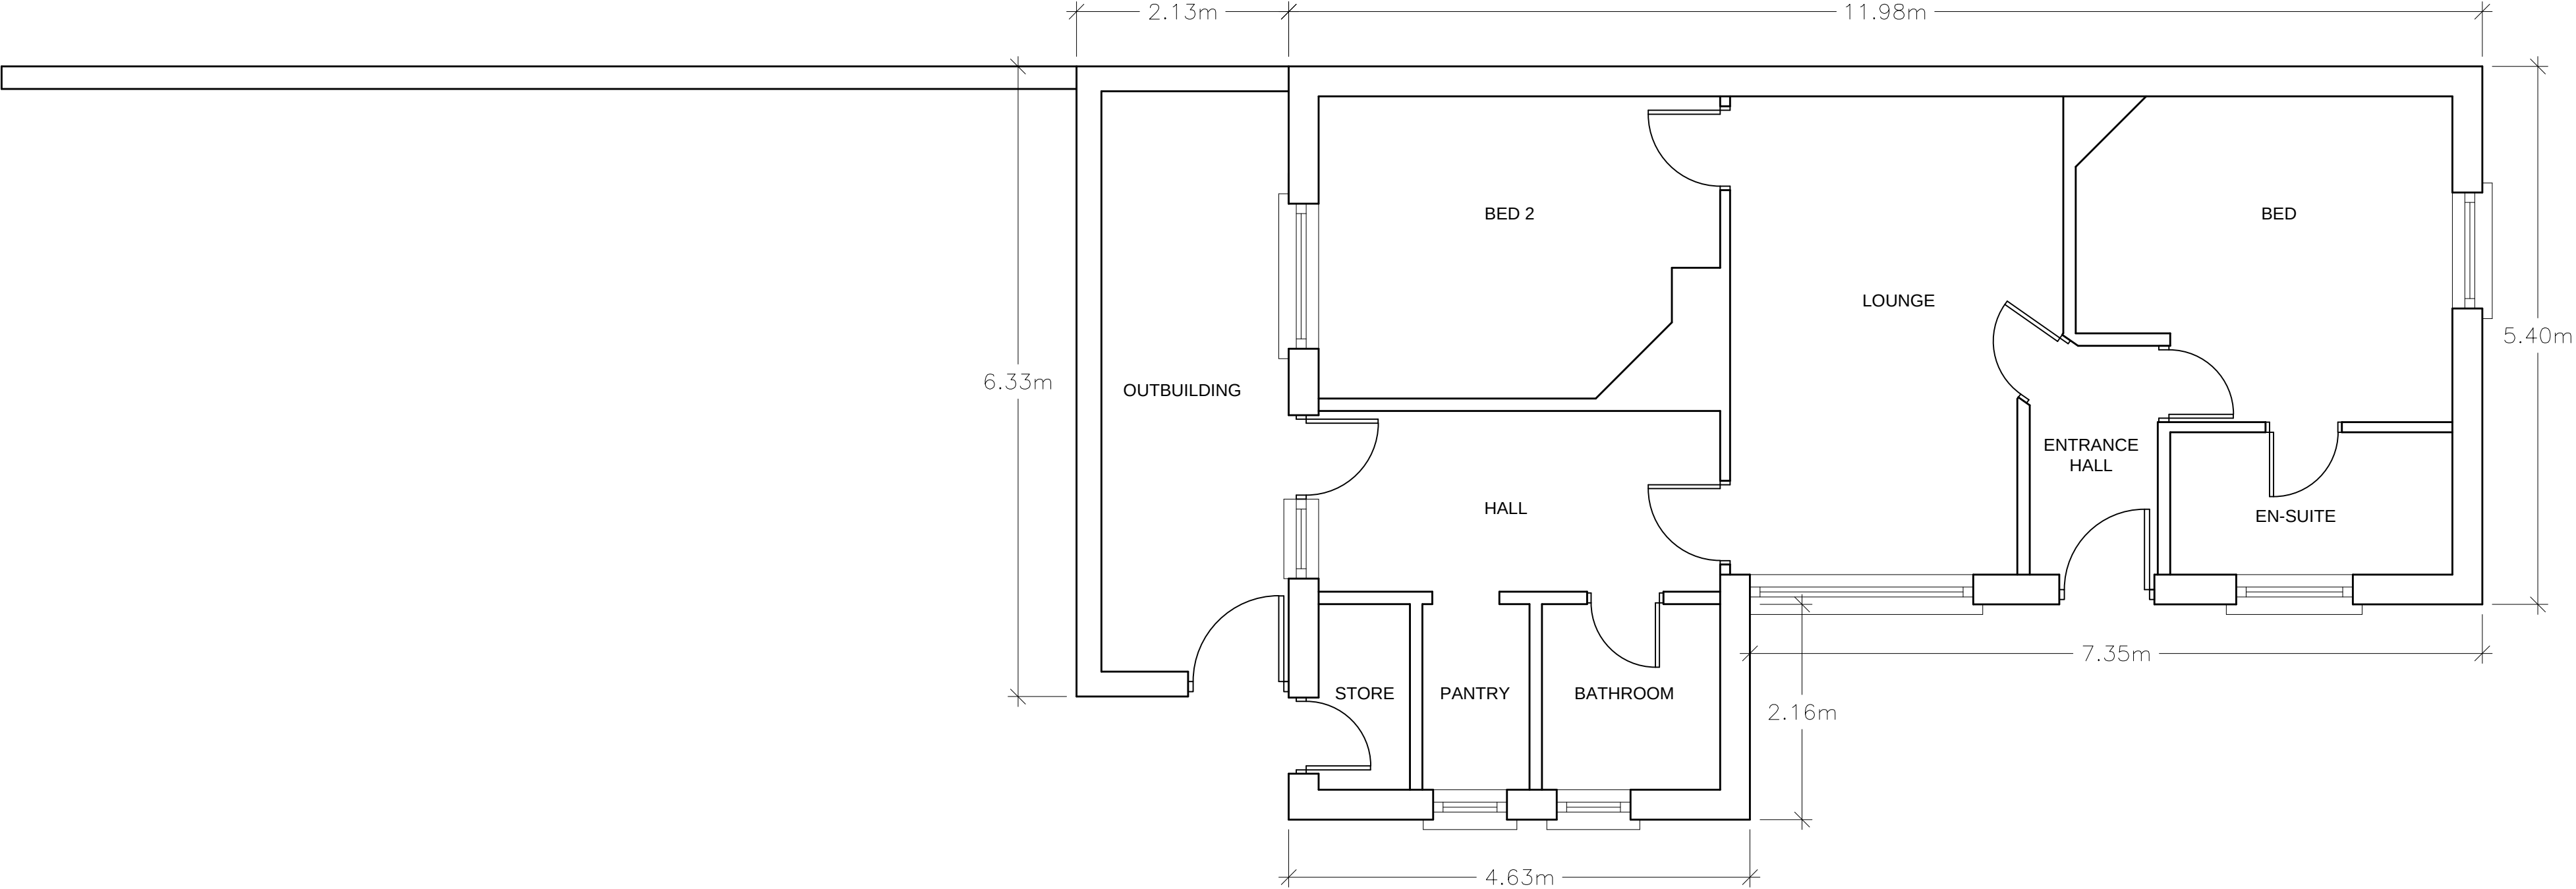

EXISTING FLOOR PLAN (1:50)

Notes	Notes	Amendments				Project			
SCHEDULE OF ACCOMMODATION~ EXISTING BUNGALOW & OUTBUILDINGS; 175 sq.m (1,884 sq.ft.) GROSS EXTERNAL FLOOR AREA.		A	28.04.25	JPE	ROOM LABELS ADDED TO PLAN.	Title REPLACEMENT BUNGALOW AT THE NURSERIES, LEIGH LANE, BURY, BL8 1RL~			
						Client MR M. CHOUDHRY			
						Dwg. No. 25/1327/122A – EXISTING BUNGALOW – PLANS			
		Date		Plot Scale		Drawn by		Status	
		02.04.2025		A2@1:50		JPE		PLANNING	