





PROPOSED FRONT ELEVATION
1:100 @ A3

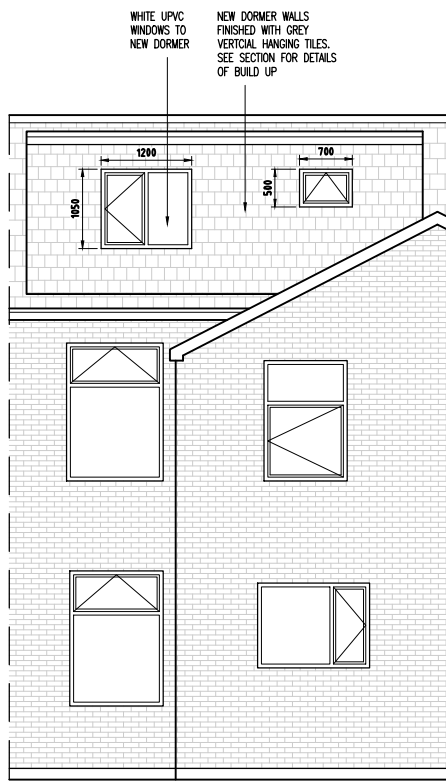

PROPOSED REAR ELEVATION
1:100 @ A3

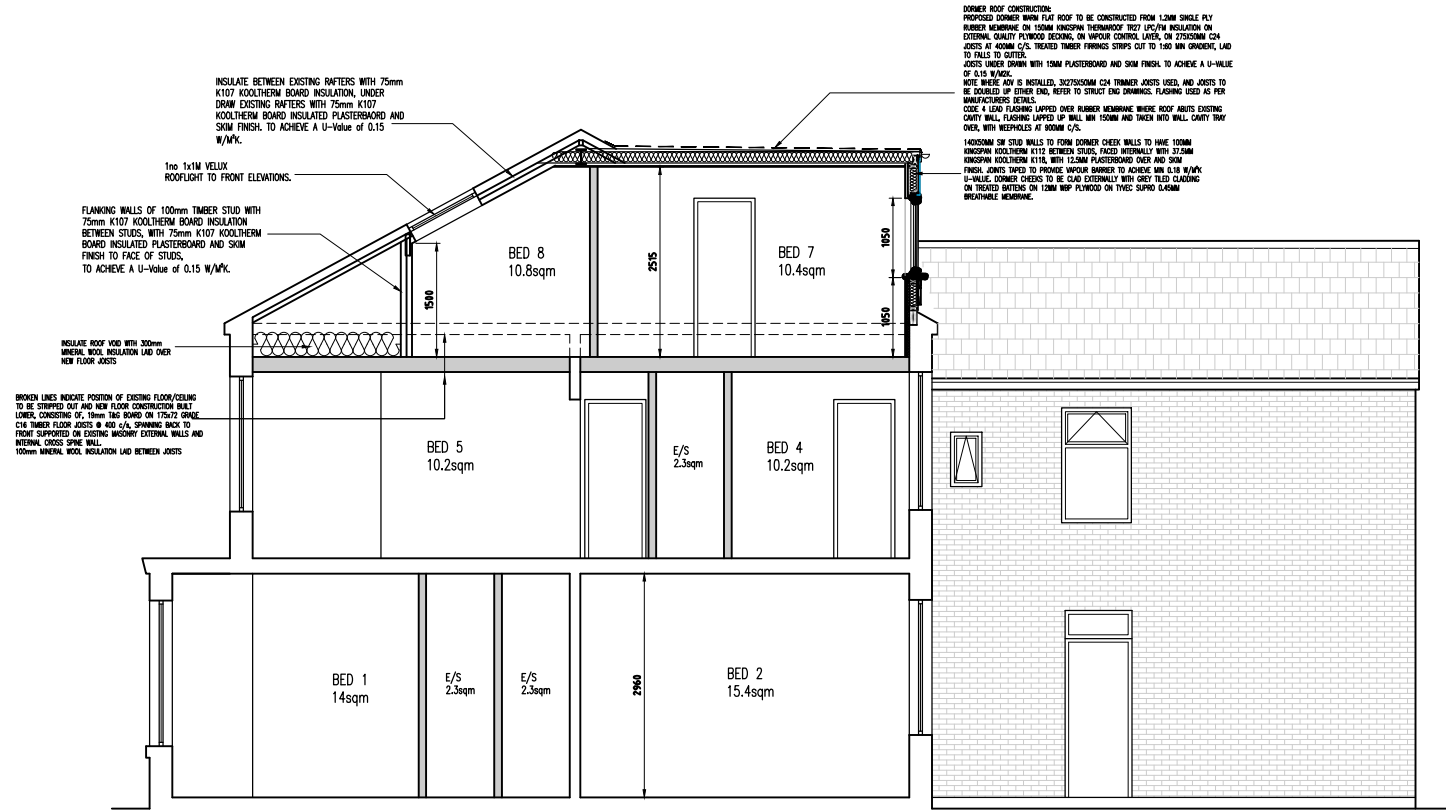

PROPOSED SECTION
1:100 @ A3



Rev	Amendments	Date	Ints

Mark Gordon
Design + Associates

Project

52 MANCHESTER ROAD,
BURY, BL9 0SX

Drawing Title

PROPOSED SECTION
& ELEVATIONS

Drawn	MG	Checked	—
Date	FEB 2025	Scale	A3 1 : 100
Drawing No.	52MR/204/BR	Rev.	