






EXISTING FRONT ELEVATION 1:100

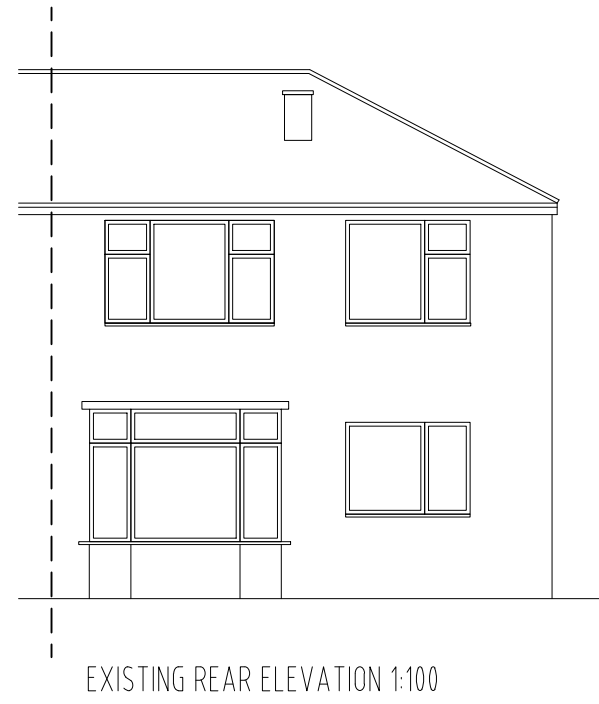


EXISTING REAR ELEVATION 1:100

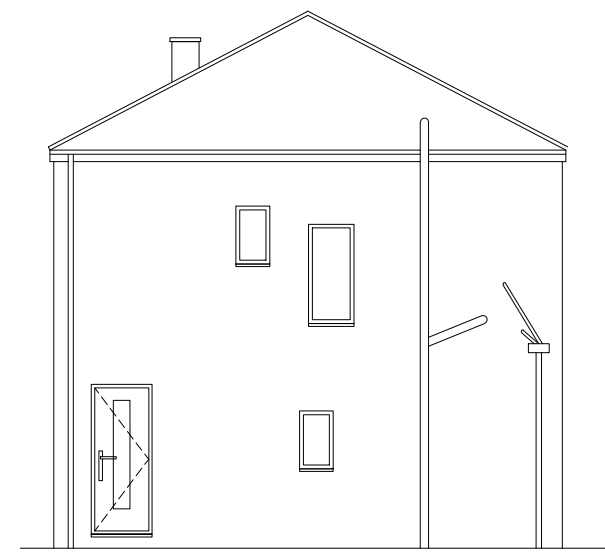

EXISTING SIDE ELEVATION 1:100

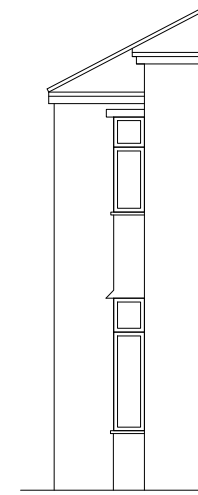


EXISTING SIDE ELEVATION
AS VIEWED FROM Nr. 10 1:100

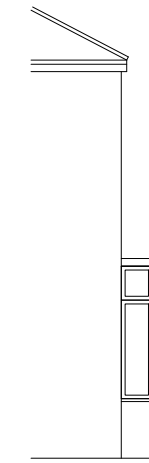


EXISTING REAR SIDE ELEVATION
AS VIEWED FROM Nr. 10 1:100




PROPOSED FRONT ELEVATION 1:100

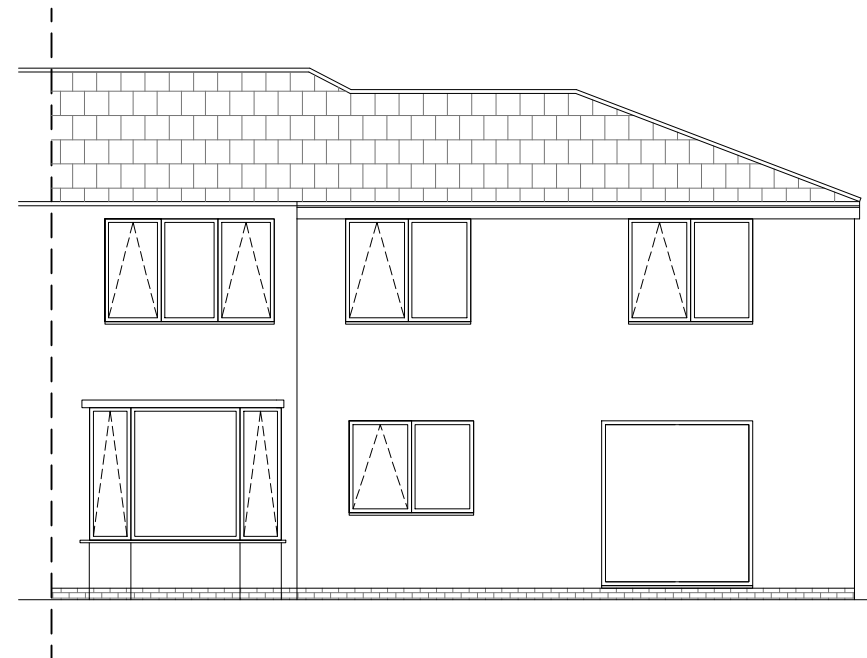


PROPOSED REAR ELEVATION 1:100

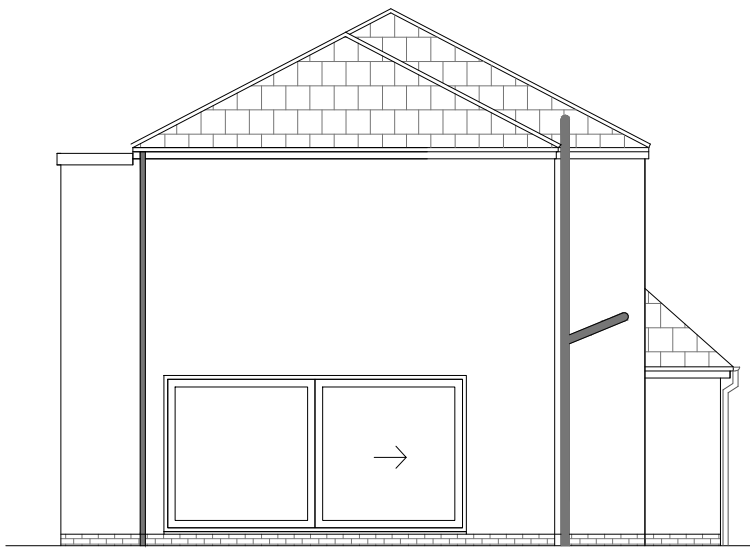


PROPOSED SIDE ELEVATION 1:100

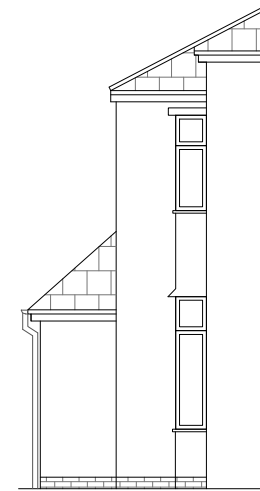



PROPOSED SIDE ELEVATION
AS VIEWED FROM Nr. 10 1:100

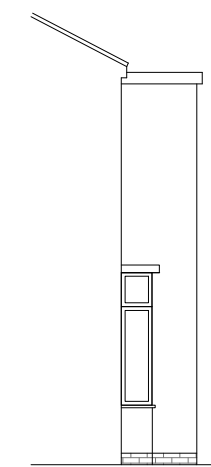


PROPOSED REAR SIDE ELEVATION
AS VIEWED FROM Nr. 10 1:100

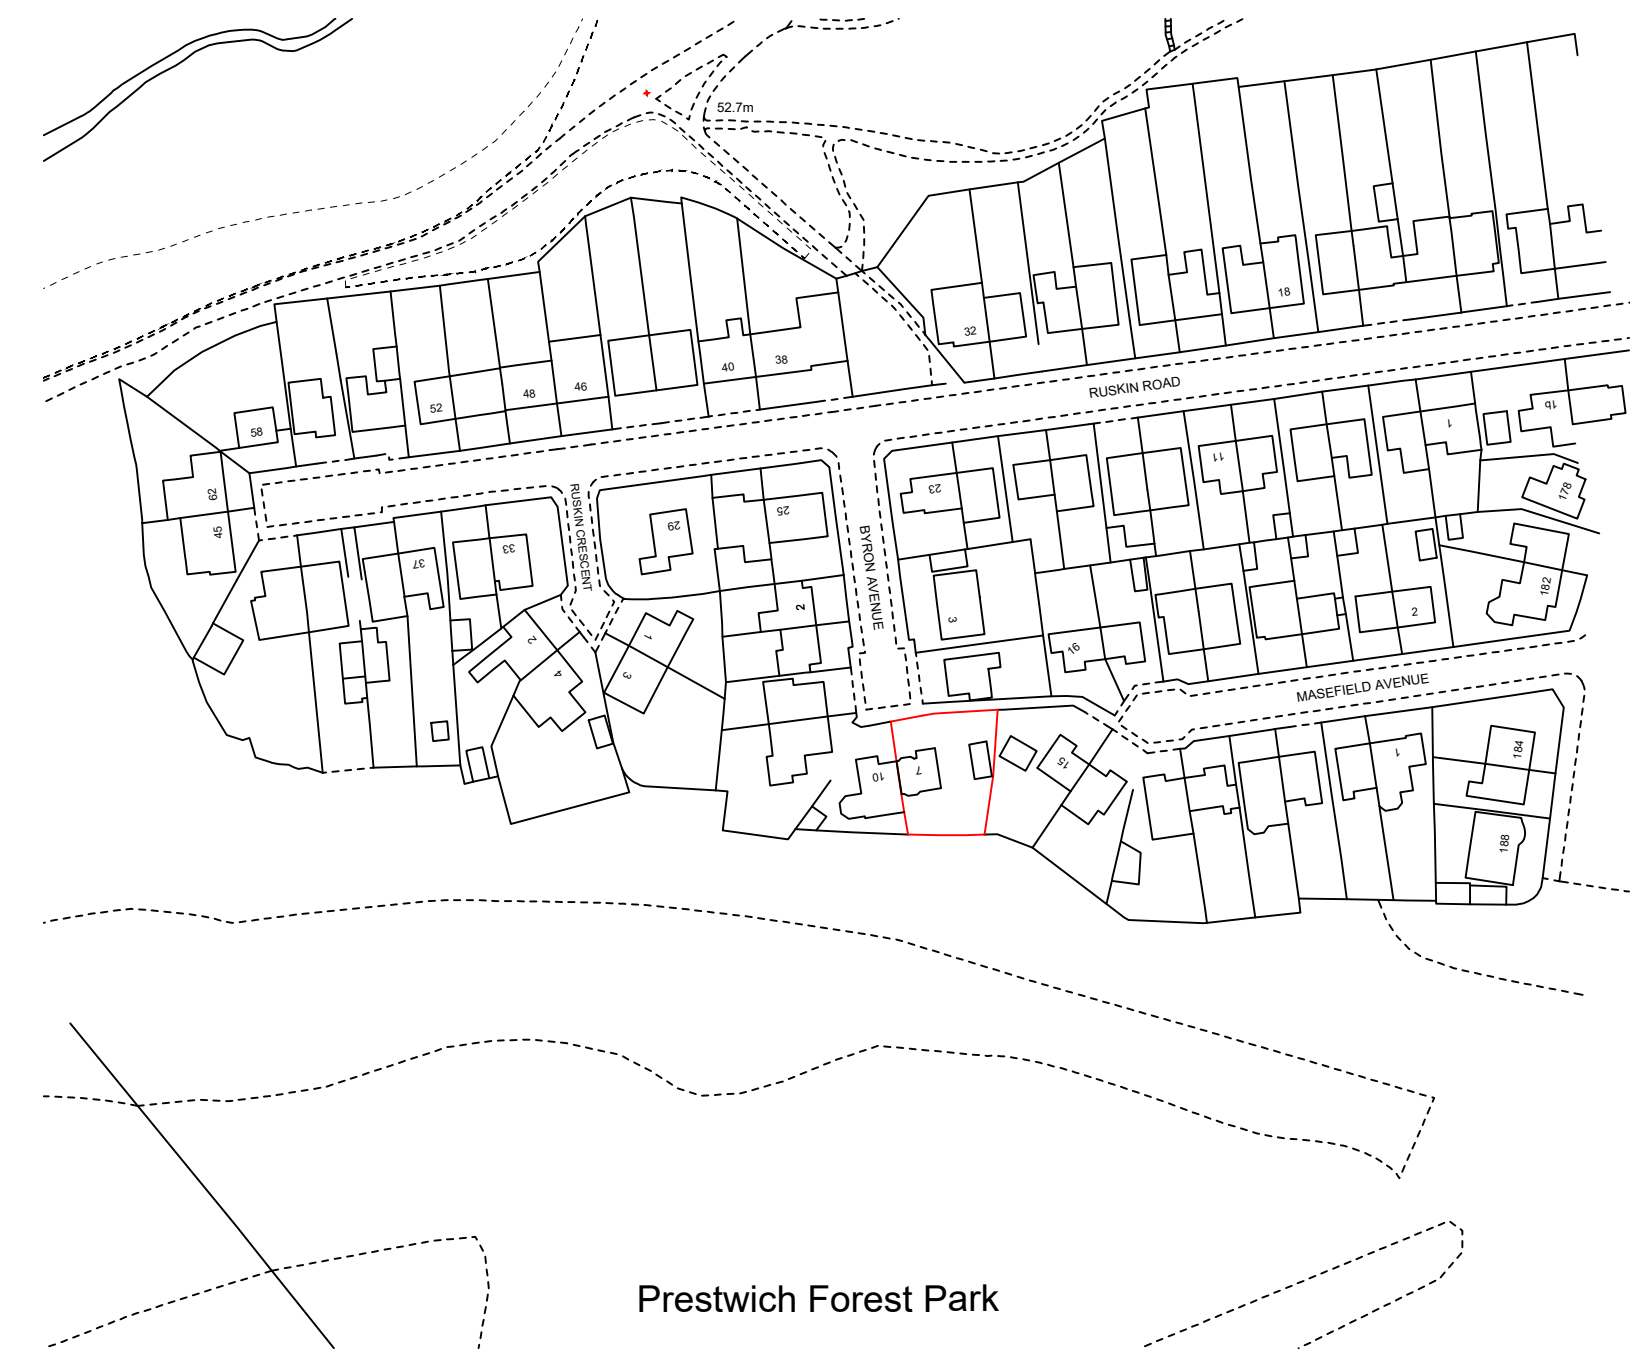


LOCATION PLAN 1:1250

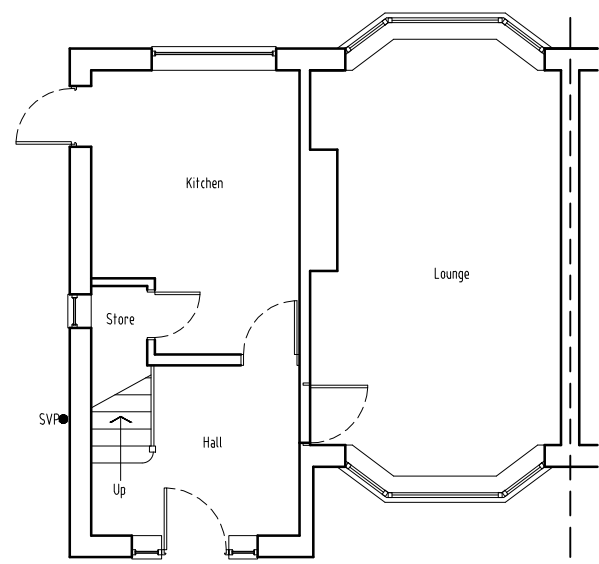 


EXISTING GROUND FLOOR PLAN 1:100

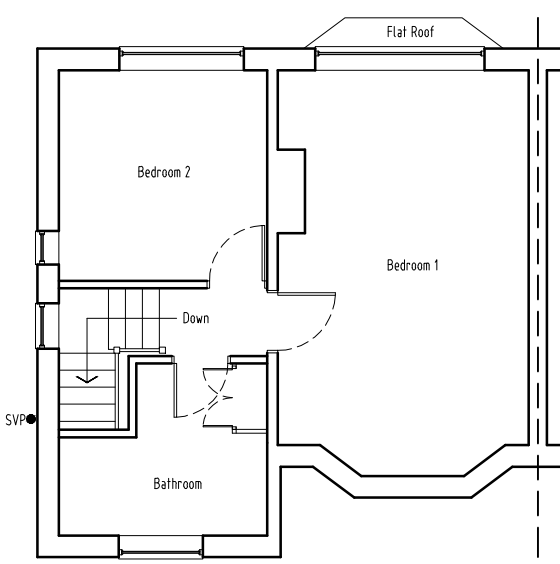



EXISTING FIRST FLOOR PLAN 1:100

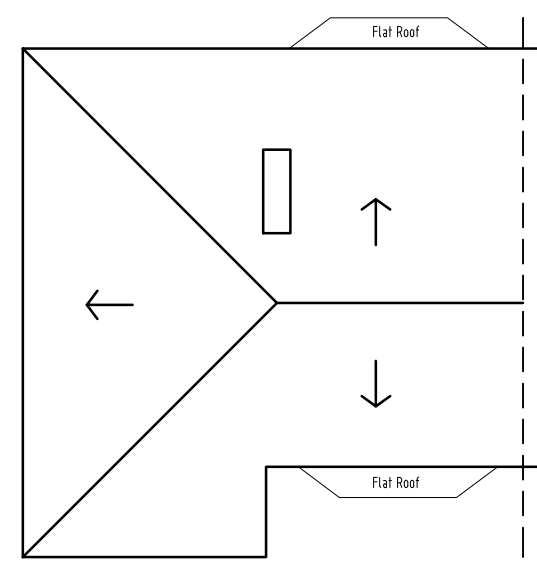


EXISTING ROOF PLAN 1:100

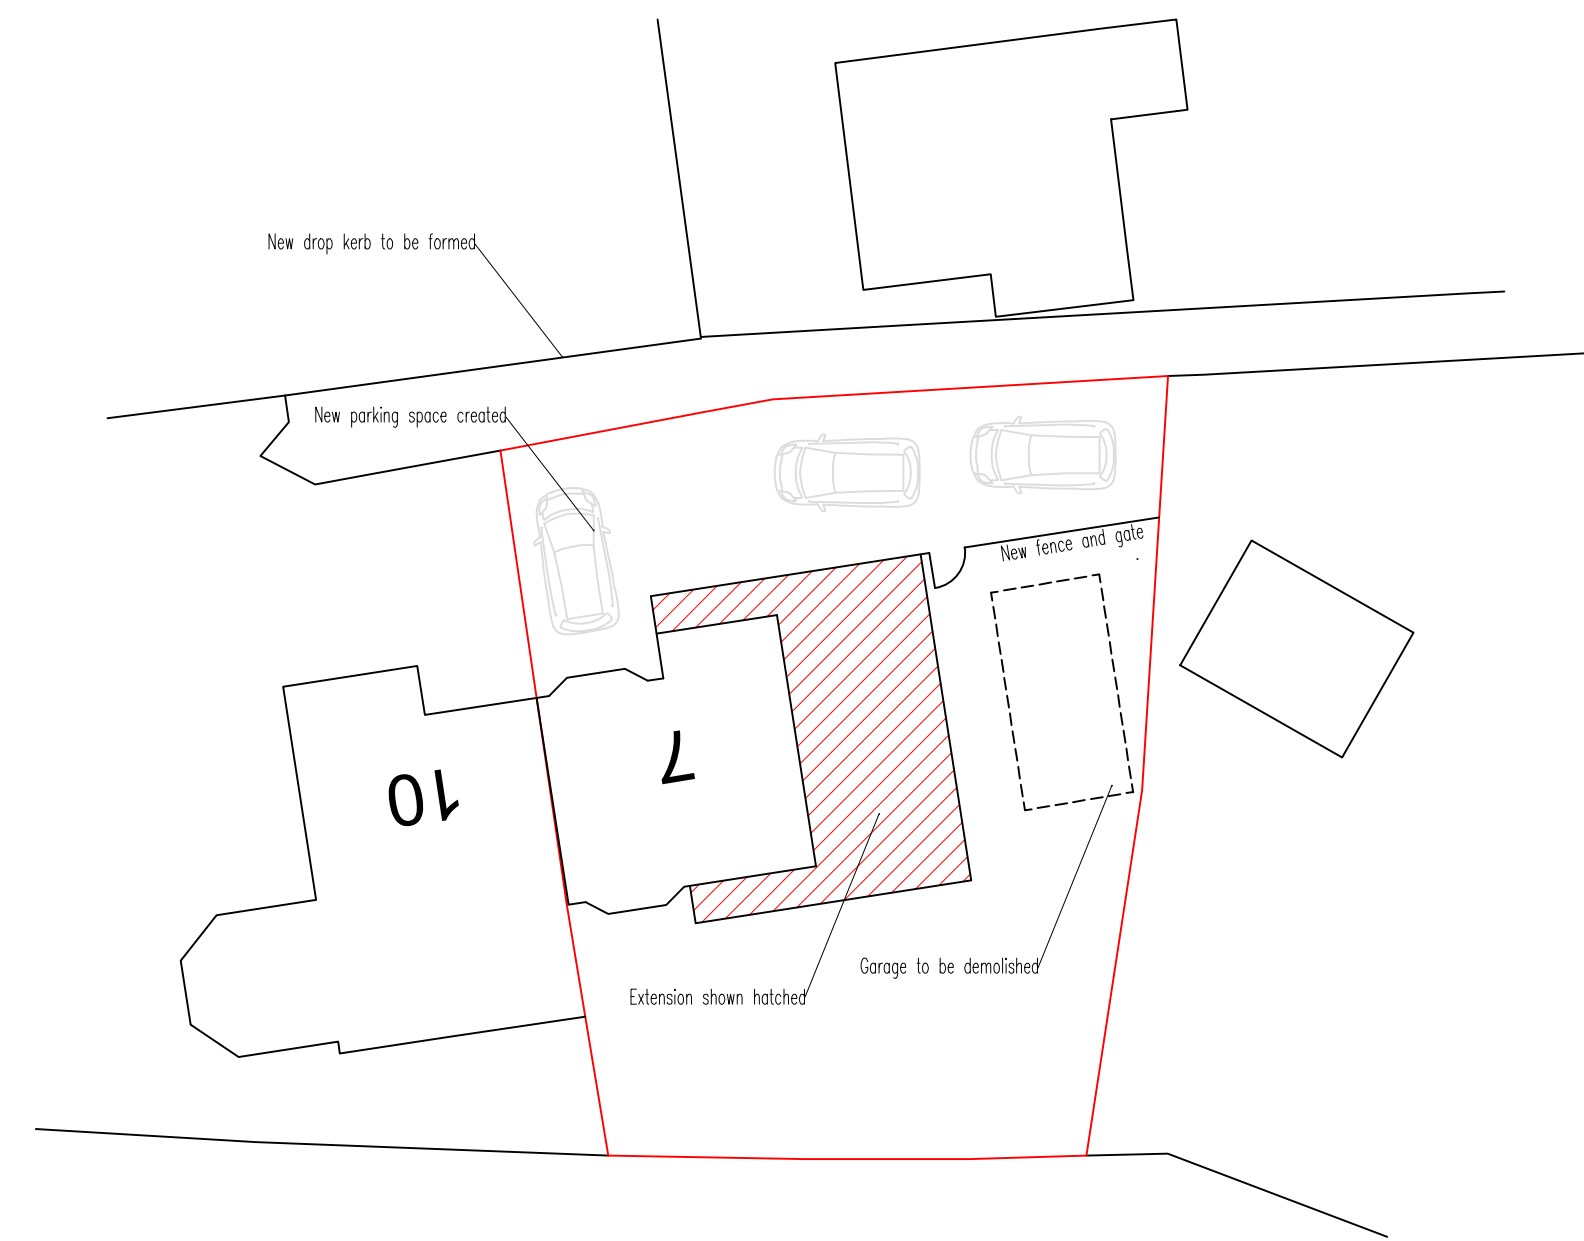


PROPOSED SITE PLAN 1:200

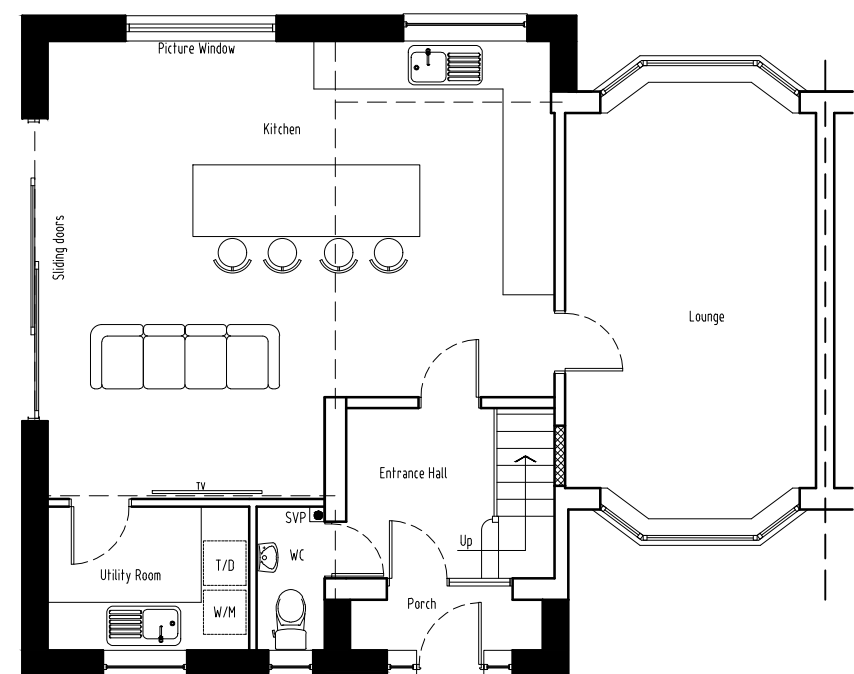 


PROPOSED GROUND FLOOR PLAN 1:100

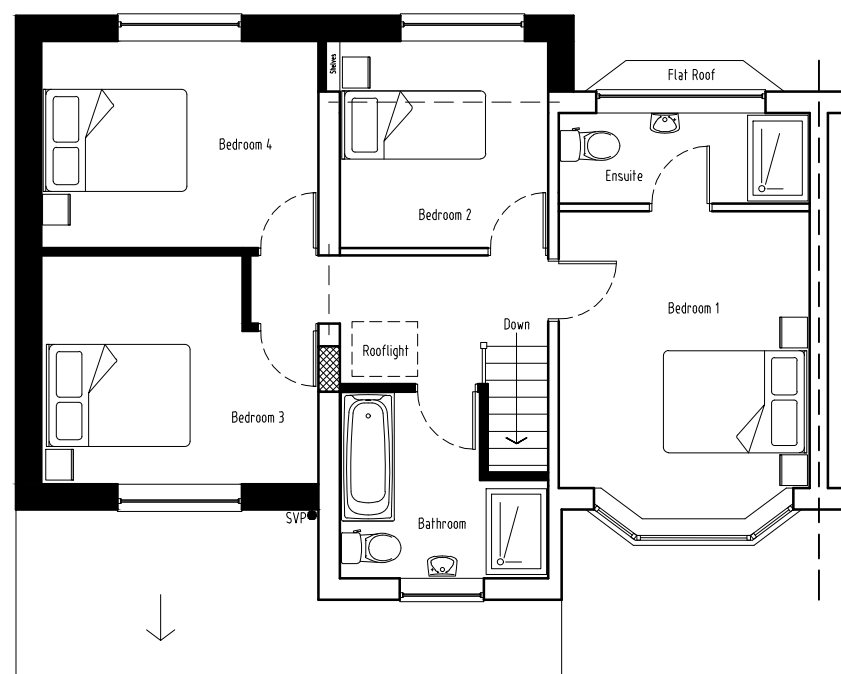

PROPOSED FIRST FLOOR PLAN 1:100

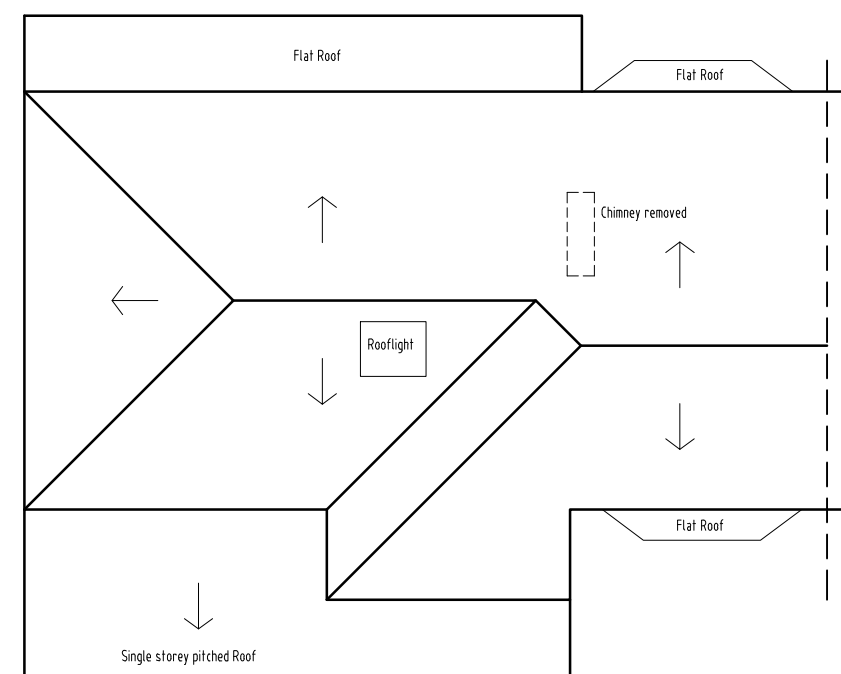

PROPOSED ROOF PLAN 1:100

 

Client Notes		DATE
Drawing Status: PLANNING		
Client: Mr W Dunn		
Project Title: 7 Byron Avenue, Prestwich M25 9LT Proposed extensions		
Drawing Title: Location Plan, Site Plan, Elevations & Floor Plans		
Date: 02/2025	Scale: As stated @ A1	
Drawn by: JM	Job No: 224/2664	
Drawing No: 224-2664-01	Revision: -	