


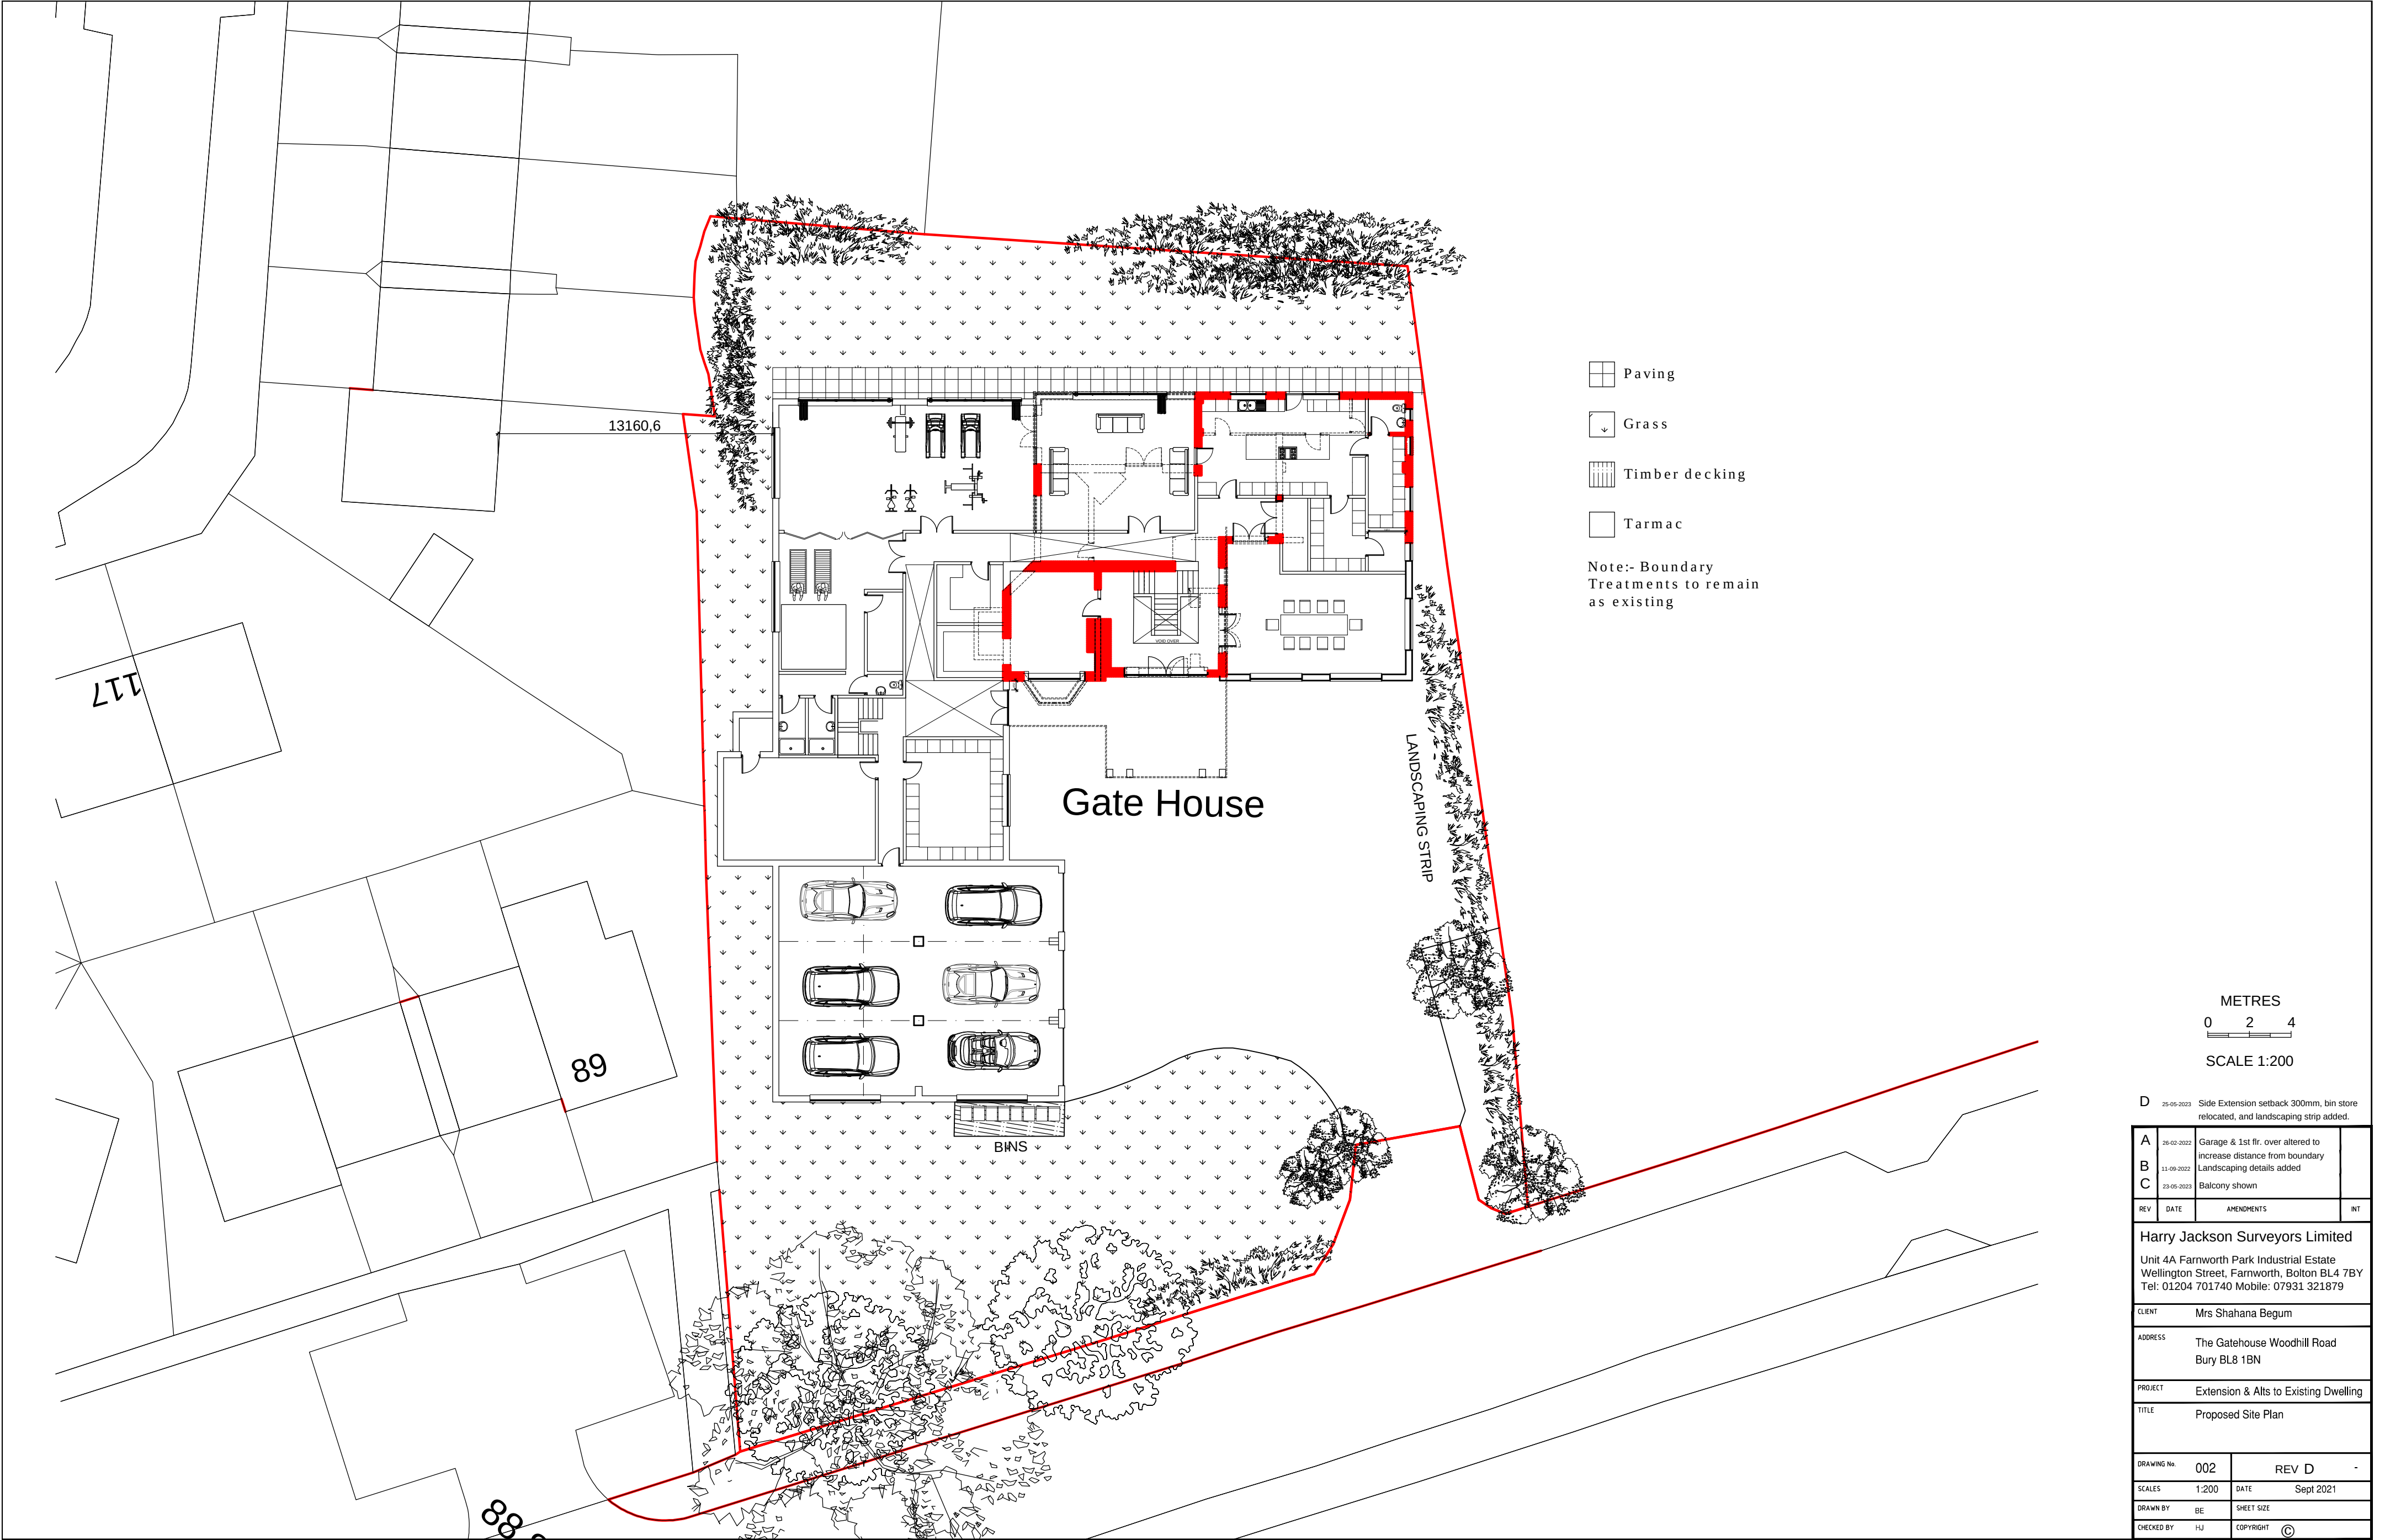

D 25-05-2023 Side Extension setback 300mm, bin store relocated, and landscaping strip added.

A	26-02-2022	Garage & 1st flr. over altered to increase distance from boundary	
B	11-09-2022	Landscaping details added	
C	23-05-2023	Balcony shown	
REV	DATE	AMENDMENTS	INT

Harry Jackson Surveyors Limited			
Unit 4A Farnworth Park Industrial Estate Wellington Street, Farnworth, Bolton BL4 7BY Tel: 01204 701740 Mobile: 07931 321879			
CLIENT	Mrs Shahana Begum		
ADDRESS	The Gatehouse Woodhill Road Bury BL8 1BN		
PROJECT	Extension & Alts to Existing Dwelling		
TITLE	Proposed Site Plan		
DRAWING No.	002	REV D	-
SCALES	1:200	DATE	Sept 2021
DRAWN BY	BE	SHEET SIZE	
CHECKED BY	HJ	COPYRIGHT	©