




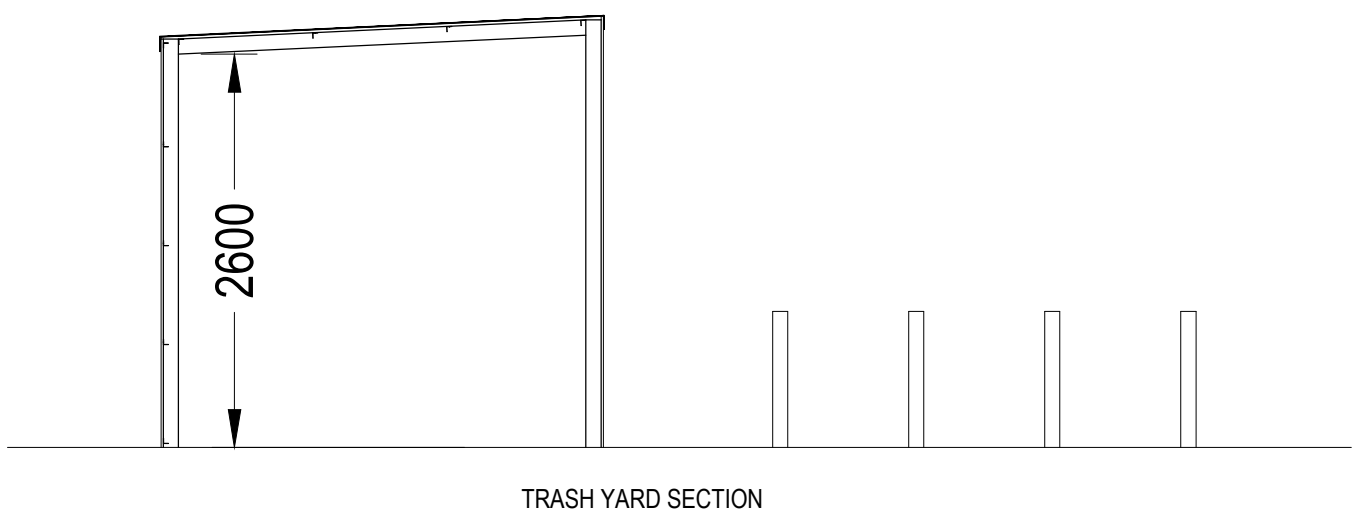


TRASH YARD SECTION

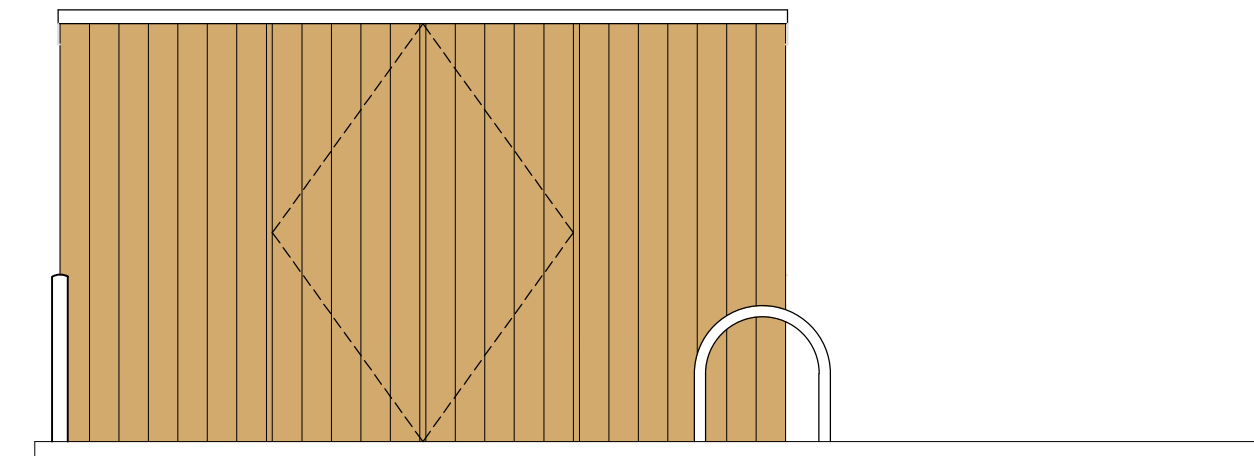


TRASH YARD FRONT ELEVATION

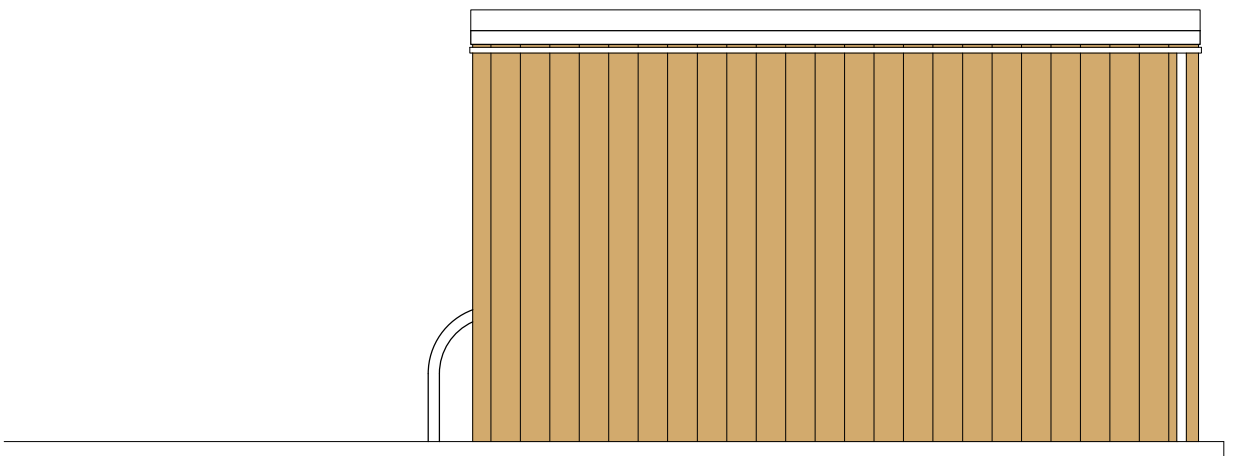


TRASH YARD REAR ELEVATION

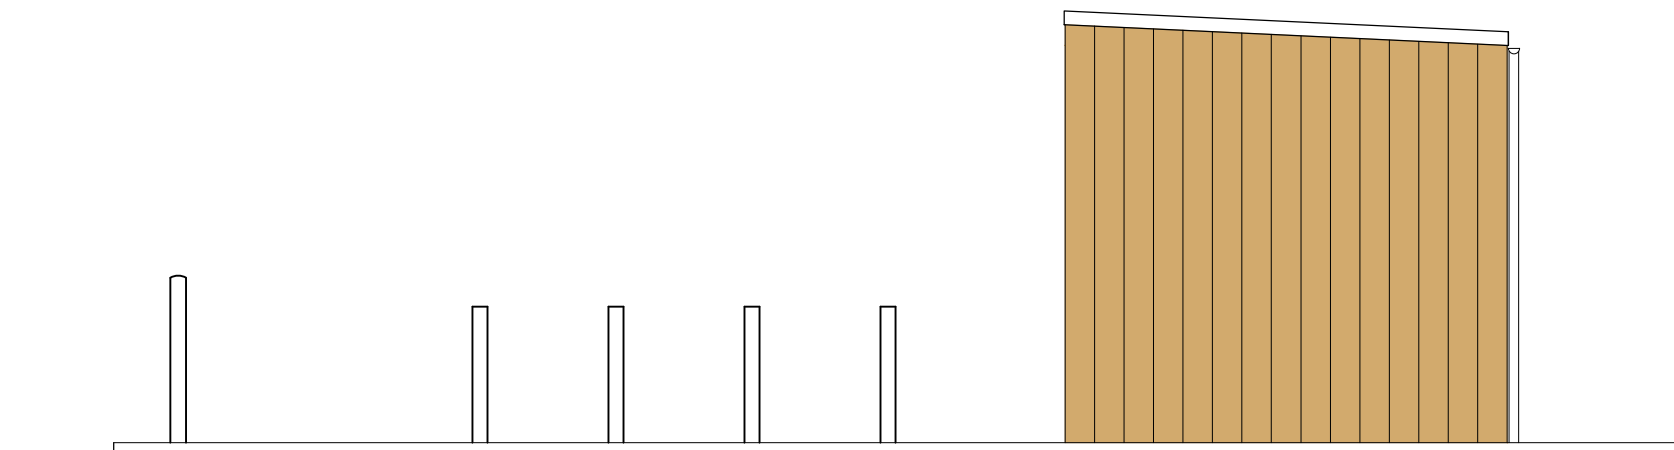


TRASH YARD SIDE ELEVATION

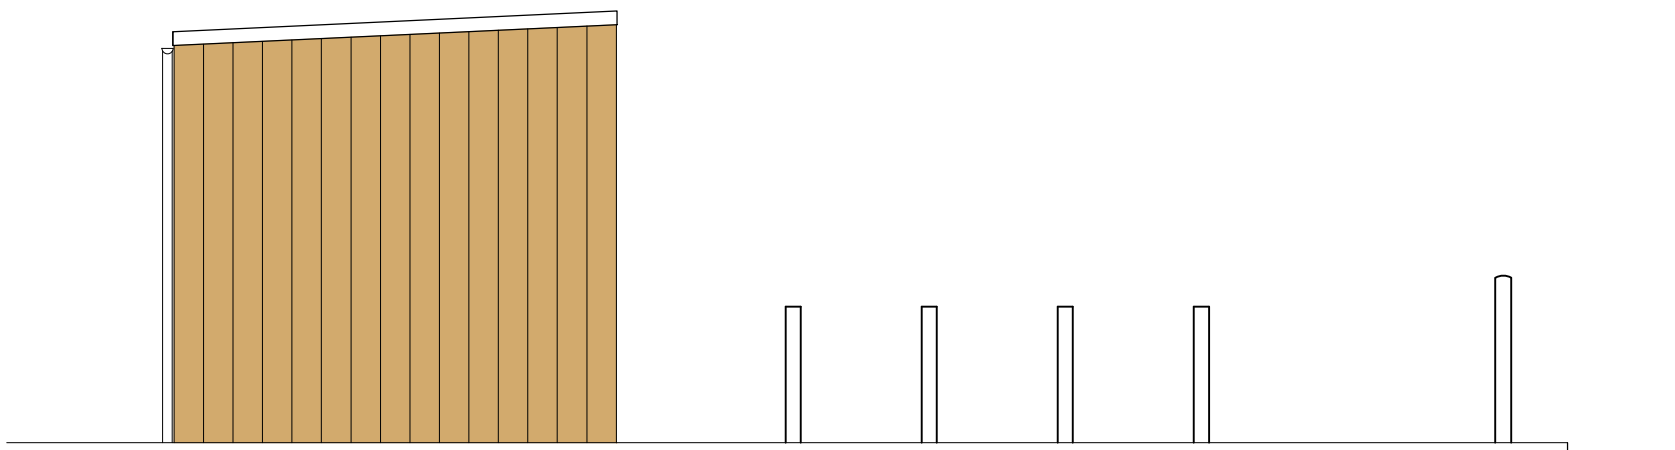

TRASH YARD SIDE ELEVATION

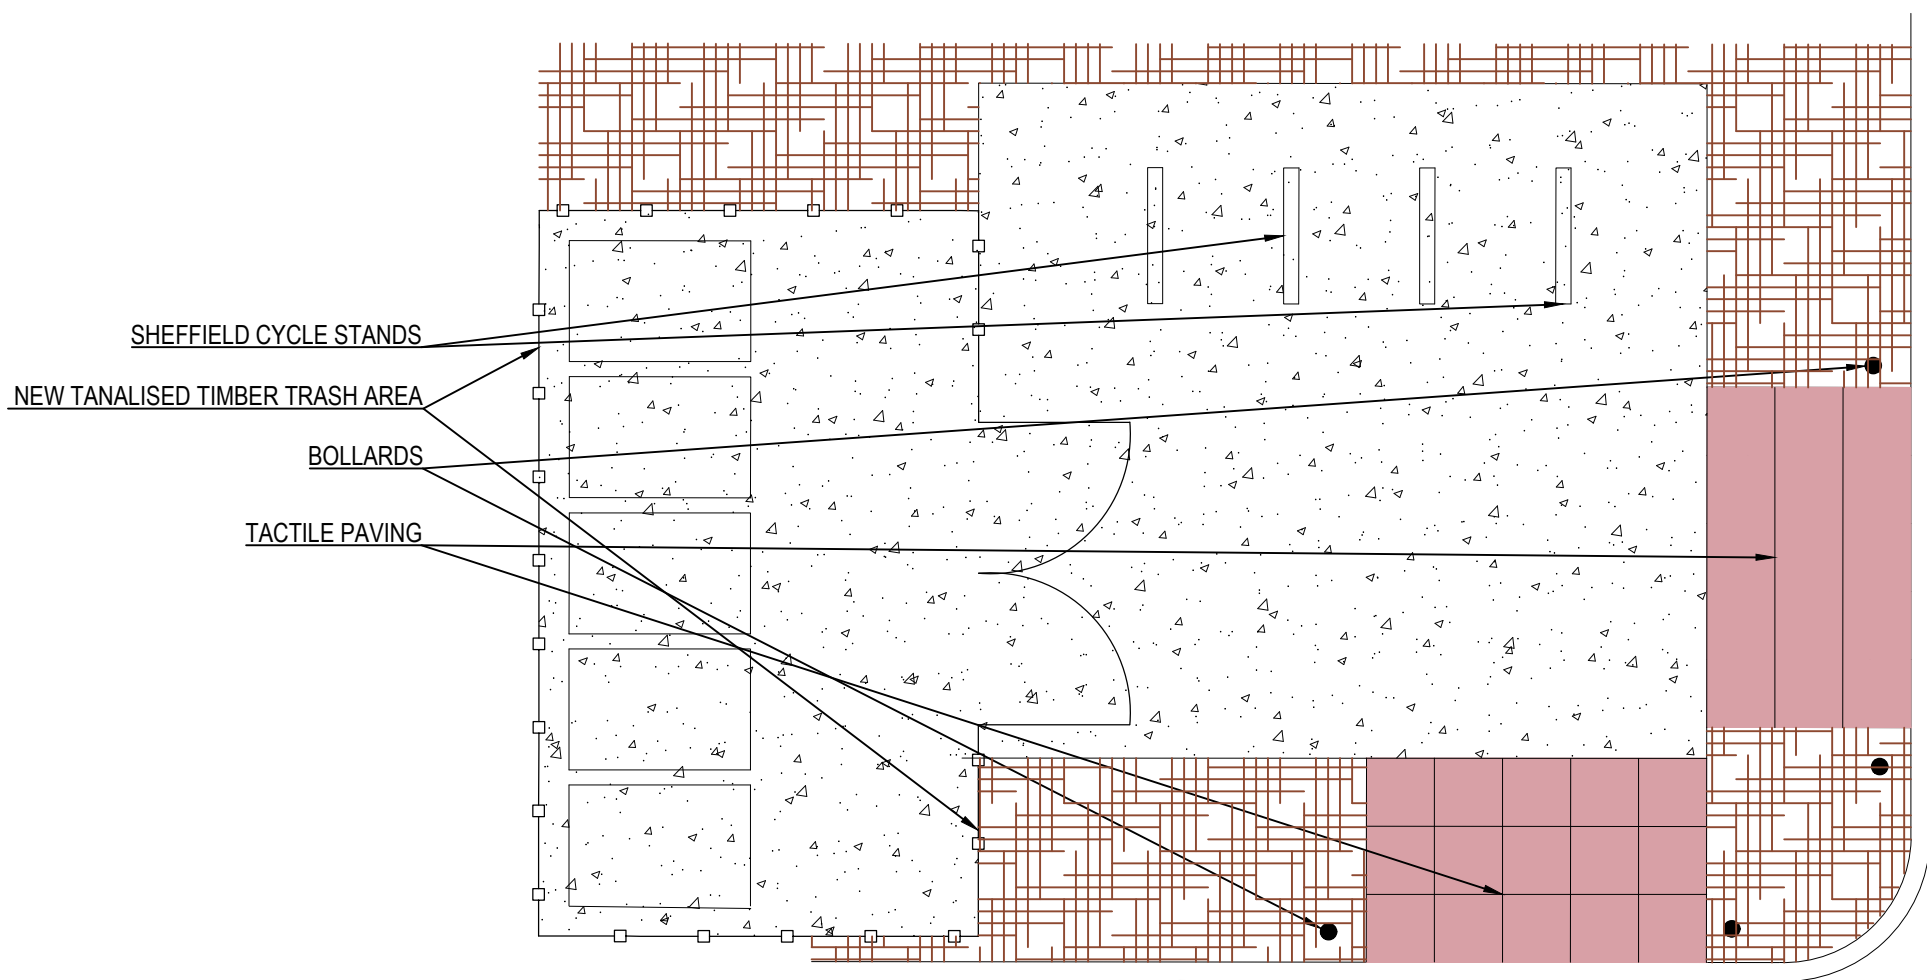

TRASH YARD PLAN

 

LION SHARE PROPERTIES LTD
CLIENT

UNIT 2 VICTORIA RETAIL PARK
BURY
PROJECT

PROPOSED TRASH YARD
TITLE

2418.P.105
DRAWING NO.

1:50
SCALE@A1
SW
DRAWN