




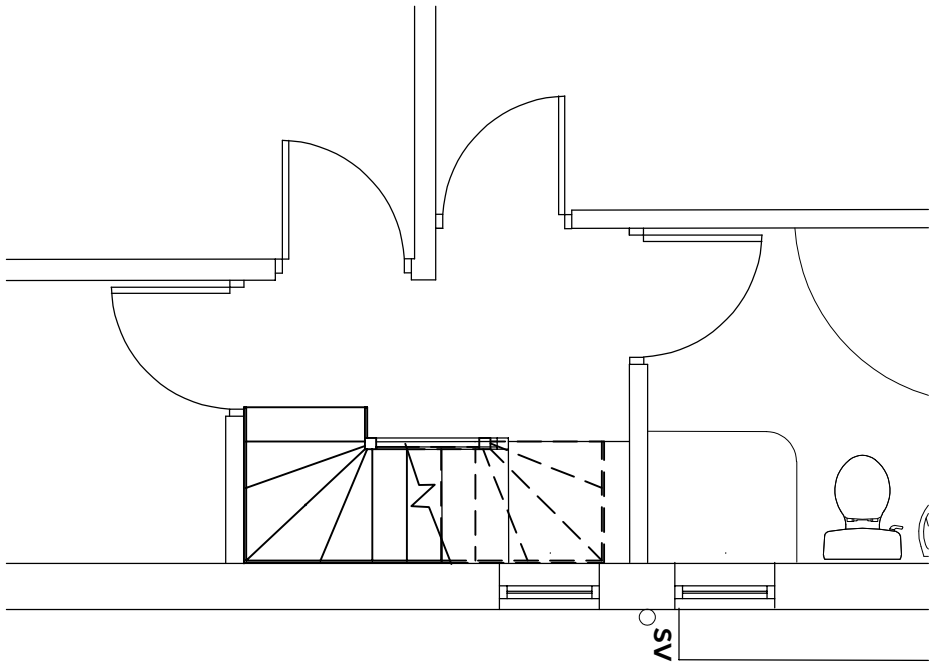

FIRST FLOOR - STAIRS 1:50

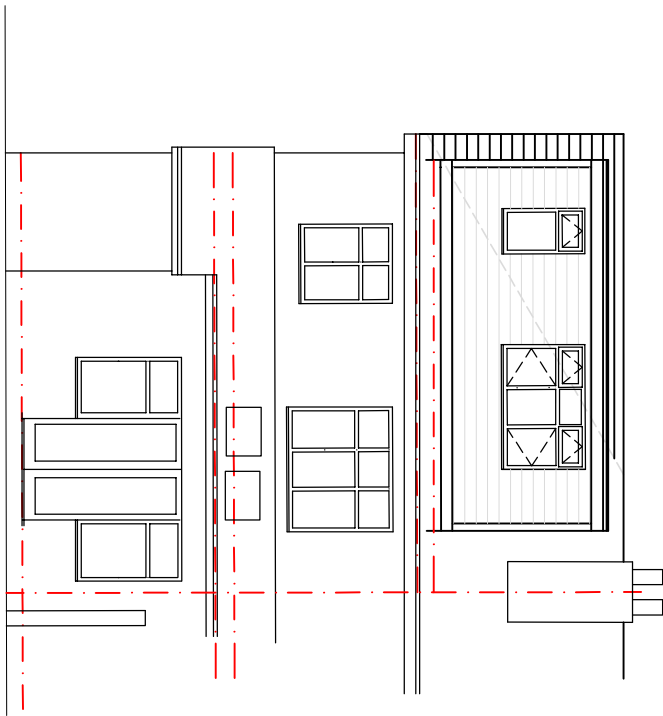


REAR ELEVATION 1:100

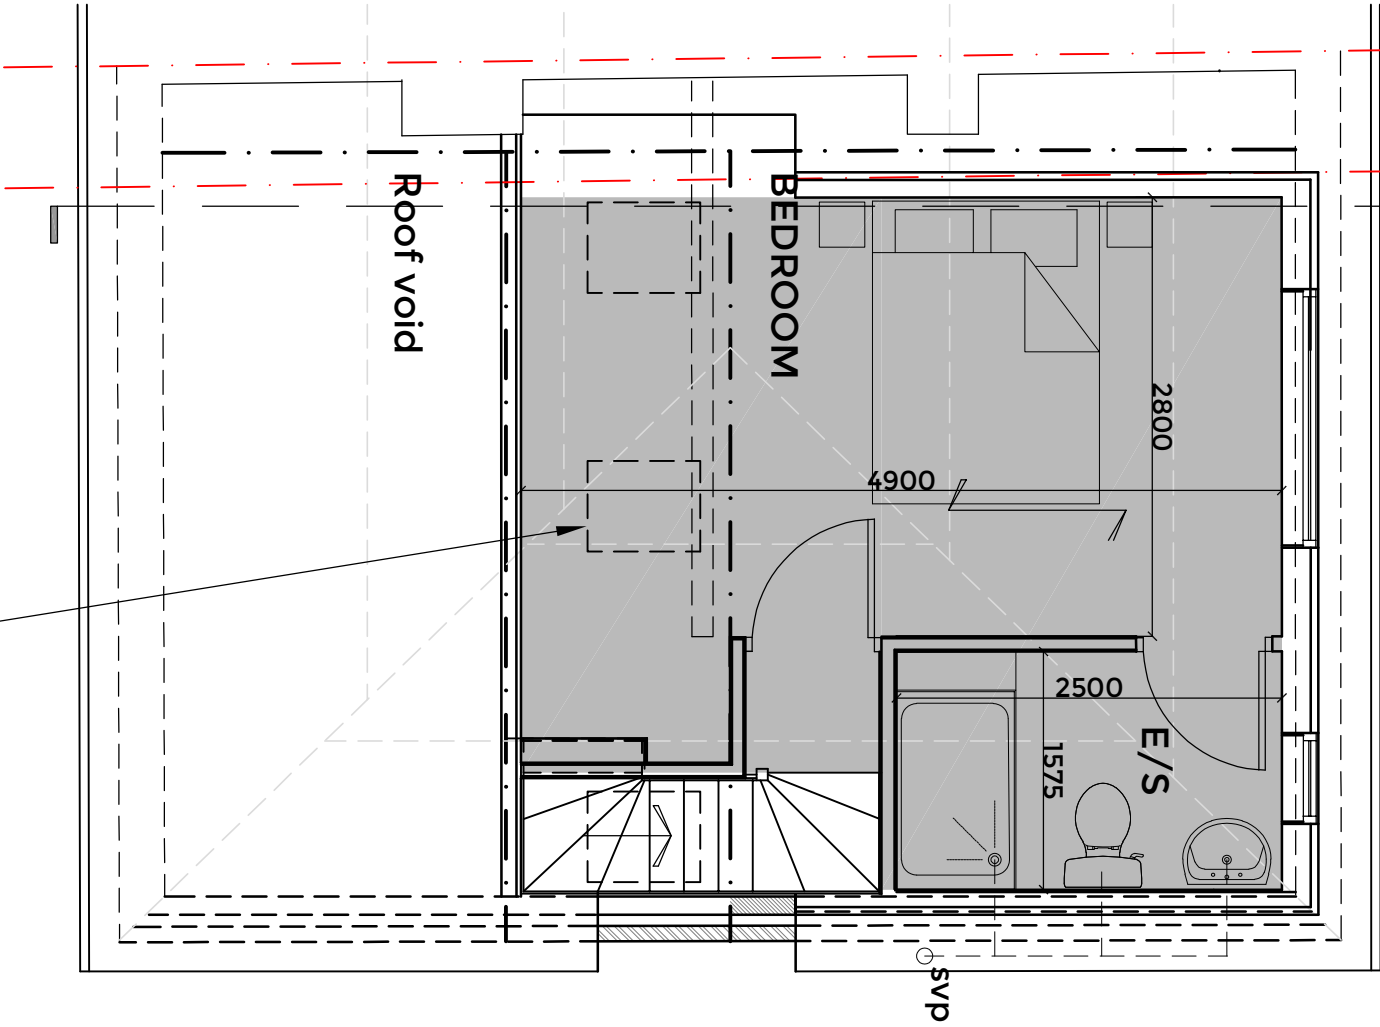

PROPOSED PLAN 1:50

Proposed floor area=22.5m².

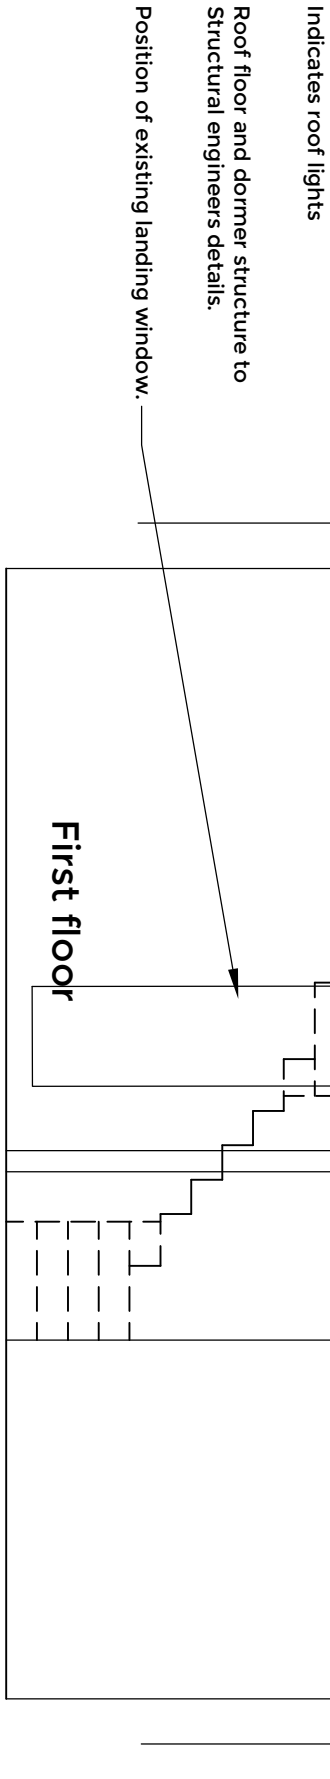

SECTION A-A 1:50

NOTES / KEY:



Radiator.



Rainwater pipe. Cu=Cully



soil & vent pipe.

FtC=2760

Floor to ceiling.



Boiler.

Manhole/ inspection chamber.



Elec meter+ dist board.




Gas meter



Fire

Timber floor joists span. If known.
sf=solid floor

 

Architectural Designer
T. 0788977628
www.techd.co.uk

client
MR & MRS M.KUMAWU, 2 ELTON VALE RD, BURY, BL92SA.

Project
LOFT CONVERSION WITH DORMER.

status: Planning & Building Regs

drawing
PROPOSED PLANS, ELEVATION & SECTION.

L.A. Bury MBC date NOV 21

drawn by DD. scale 1:50@A3

dwg no 21-10 03. rev.

This drawing is © TECH:D Ltd and is not to be copied, reproduced or re-distributed either in whole or in part without the prior permission of the originator. The originator shall have no responsibility for any liability, loss, cost, damage or expense arising from or relating to any use of this document other than for its intended purpose on this project. This drawing shall be read in conjunction with all other relevant drawings, specifications and associated documentation. Any discrepancies, errors or omissions are to be reported to the originator before proceeding with work. This drawing is for Local Authority submission only. The client is to seek approval from the land freeholder and all parties who may have an interest in the land. All materials shall be suitable for their purpose and installed in strict accordance with the manufacturers instructions. All workmanship and materials to comply with Building regulations, British standards, Codes of practice and NHBC requirements where relevant. The contractor is to comply with the CDM regulations. All dimensions are to be checked on site by the contractor prior to proceeding with any work.

