



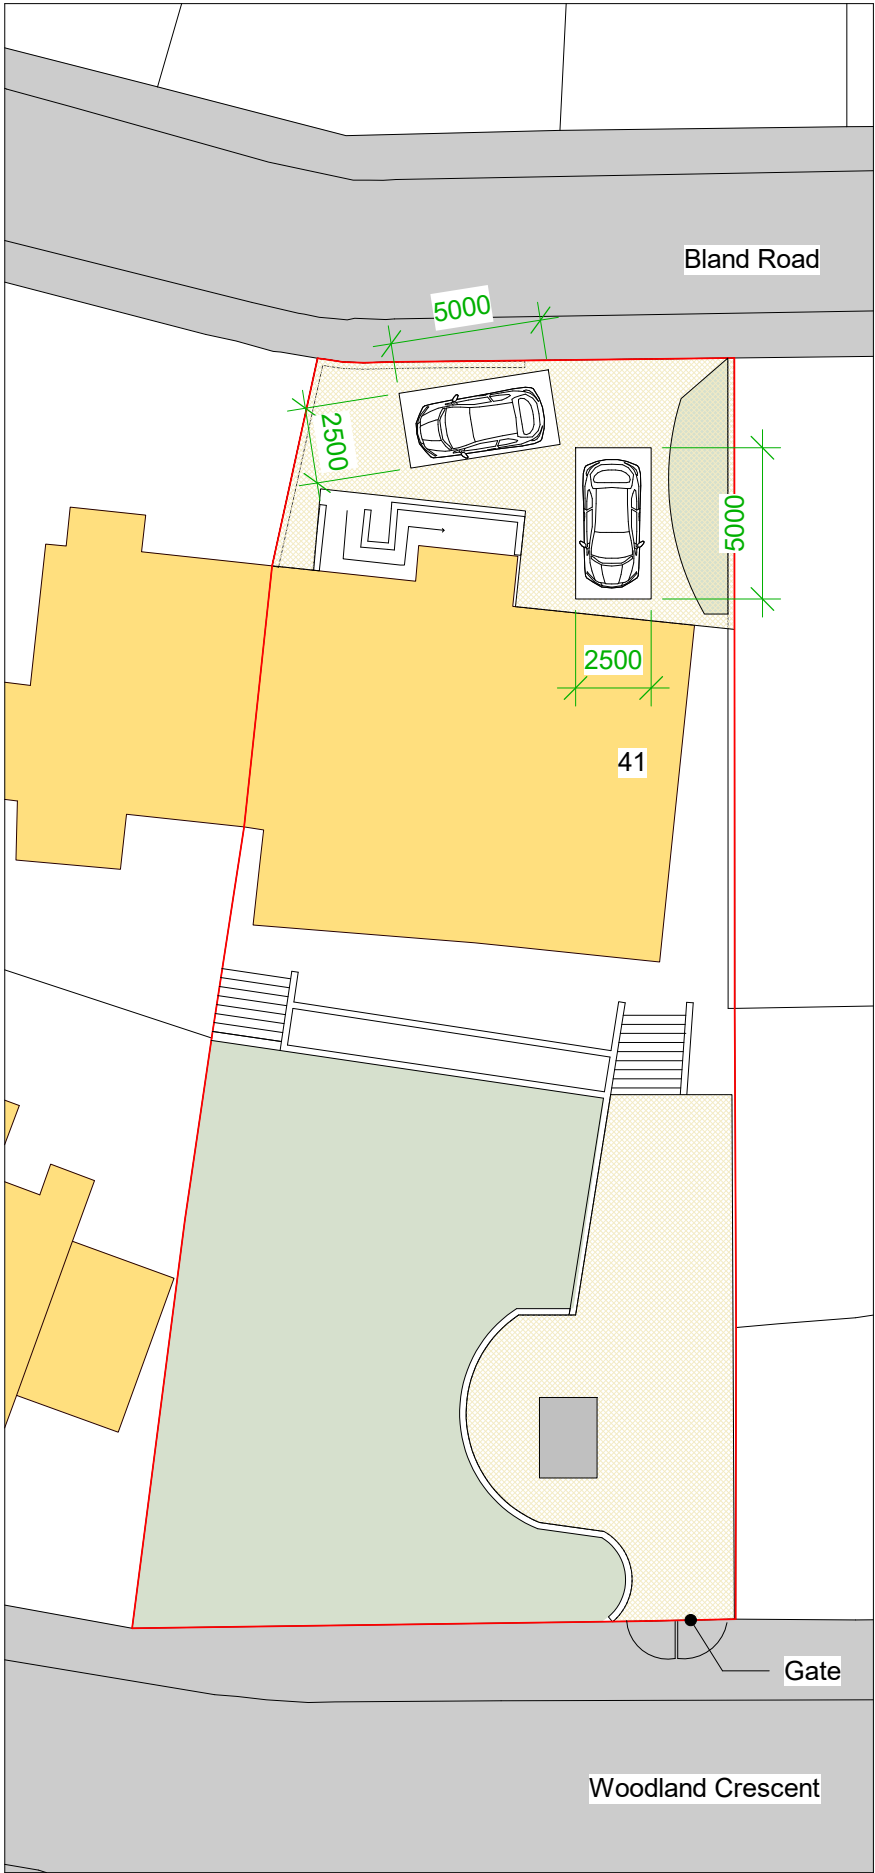


1. Site - Site Plan - Existing Parking
1 : 250

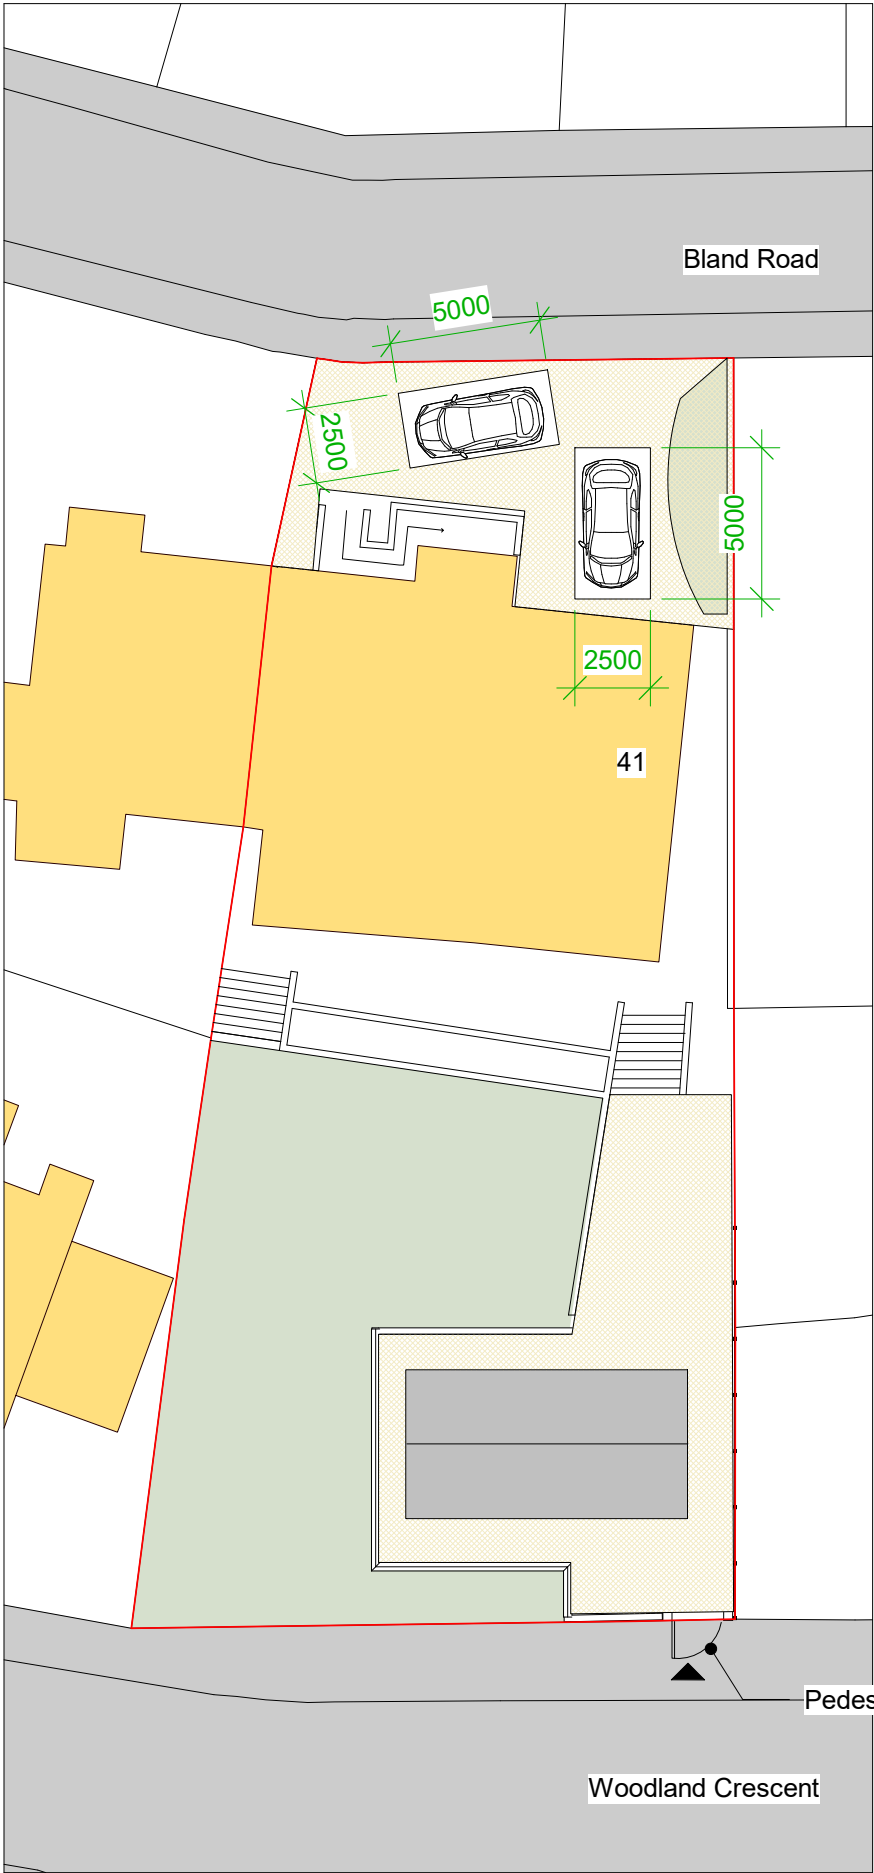

2. Site - Site Plan - Proposed
1 : 250

Legend - Boundaries

Site Boundary

 

PROJECT	Mr & Mrs Bar-Ilan		
PROJECT	41 Bland Rd		
TITLE	Existing and Proposed Site Plan with Parking		
SCALE	As indicated@A2	DRAWING No.	203
PROJECT No.	DDS2033.1		
REV.	1	STATUS	
DATE	03/03/2022 12:41:00		
© COPYRIGHT : ALL RIGHTS RESERVED.THIS DRAWING MUST NOT BE REPRODUCED WITHOUT PERMISSION. ALL DIMENSIONS RELATIVE TO THIS DRAWING TO BE CHECKED ON SITE. DESIGNER TO BE NOTIFIED OF ANY DISCREPANCIES. SEWER INVERT LEVELS MUST BE VERIFIED BEFORE WORK COMMENCES. THIS DRAWING MUST BE CHECKED AGAINST ANY OTHER STRUCTURAL/SPECIALIST DRAWINGS PROVIDED. THIS DRAWING MUST NOT BE USED FOR CONSTRUCTION UNLESS ISSUED FOR CONSTRUCTION. ALL DIMENSIONS ON THIS DRAWING ARE IN MILLIMETRES (UNLESS OTHERWISE STATED).			