



Notes

Prefabricated proprietary wheelchair storage enclosure (metroSTOR-type) with top-hinged lid.

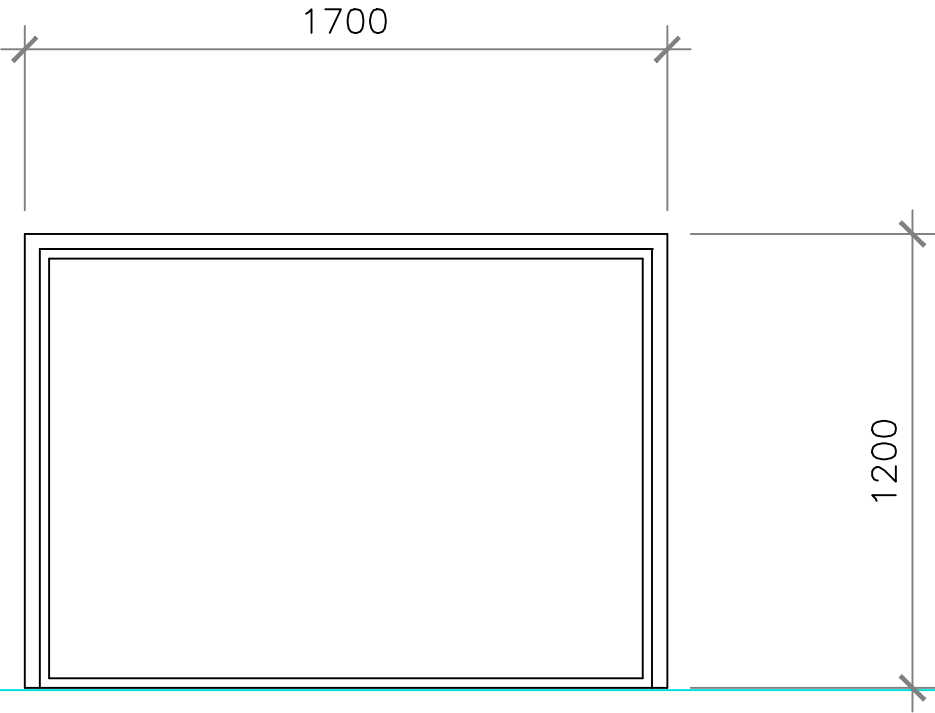

Proposed Wheelchair Storage Enclosure - Front Elevation

 

Watts. Watts Group Limited 6th Floor, Suite 6.1 55 Pall Mall, King Street Manchester M2 4LQ T: 0161 831 6180 watts.co.uk Belfast Bristol Cardiff Glasgow Leeds London Manchester	Client: Progress Housing Association Ltd	Title: Proposed Wheelchair - Front Elevation	Amendments:	No dimensions are to be scaled from this drawing. All dimensions are to be checked on site, where discrepancy occurs between specification and drawings the supervising officer must be notified.	
	Project: 15 Radcliffe Moor Road, Radcliffe	Scale: 1:20 ©A3 Date: 17/03/2026			
	Drawn: NRL Checked: NL				
	Drg.no: 202509/16	Rev: A			
		Drawing type: Planning			