

Proposed Finishing Materials

- 1
- Red facing brick
- 2
- Pre-cast concrete band course painted black
- 3
- Rendered ground band painted black
- 4
- Pre-cast concrete cill painted black
- 5
- Red facing brick flat arch with pre-cast concrete skewback painted black
- 6
- Pre-cast concrete cornice gutter painted black
- 7
- uPVC window & doors in white
- 8
- uPVC rainwater goods & SVP stack in black
- 9
- Brick corbelling for gutter
- 10
- Slate roof in grey
- 11
- PV Panels


Planning Notes

- The Existing building has been destroyed by an explosion which occurred in No. 106, and requires a full rebuild.
- The proposal is to rebuild the property to a like-for-like appearance and style.
- Modern upgrades are required due to current regulations & material availability and cost.
- Existing key feature materials to be salvaged for reuse where possible.
- Salvaged materials to be used to match new for appearance, size, and colour.
- Where no materials are available, historic photos and neighbouring terraces to be used for reference.
- Chimney not proposed to be rebuilt to reclaim floor area from increased thickness of external & party walls, due to current regulations




West Elevation (Front)

Proposed
Scale 1:100 @ A3

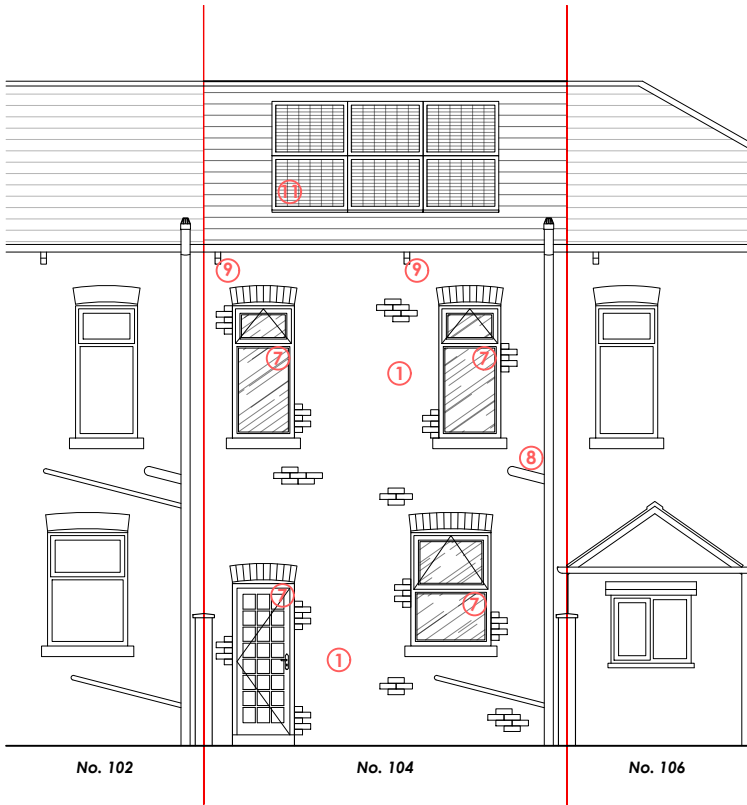

East Elevation (Rear)

Proposed
Scale 1:100 @ A3

 

PLANNING

NOTES

1.
- COPYRIGHT NOTICE : THIS DRAWING IS THE COPYRIGHT OF GATELEY SMITHERS PURSLOW AND MAY NOT BE REPRODUCED OR USED EXCEPT BY WRITTEN PERMISSION OF GATELEY SMITHERS PURSLOW. GATELEY SMITHERS PURSLOW ACCEPT NO RESPONSIBILITY FOR DRAWINGS AMENDED BY OTHERS. THE DRAWING MAY ONLY BE USED BY THE CLIENT AND LOCATION AS SPECIFIED IN THE TITLE BLOCK. IT MAY NOT BE COPIED OR DISCLOSED TO ANY THIRD PARTY WITHOUT PRIOR WRITTEN CONSENT FROM GATELEY SMITHERS PURSLOW.
2.
- THIS DRAWING IS TO BE READ IN CONJUNCTION WITH ALL RELEVANT PROJECT DRAWINGS, STRUCTURAL/CIVIL ENGINEERING DETAILS, CALCULATIONS AND SPECIFICATIONS. ALSO ALL CLIENT SPECIFICATION/EMPLOYERS REQUIREMENTS.
3.
- THE CONTRACTOR SHALL VERIFY ALL SITE AND SETTING OUT DIMENSIONS/LEVELS BEFORE PUTTING WORK IN HAND. ANY DISCREPANCY IS TO BE REPORTED TO GATELEY SMITHERS PURSLOW STRAIGHT AWAY.
4.
- SCALE FROM THIS DRAWING FOR PLANNING PURPOSES ONLY. USE FIGURED DIMENSIONS ONLY.
5.
- ALL LEVELS SHOWN ON THIS DRAWING ARE INDICATIVE ONLY AND MUST BE CONFIRMED WITH ARCHITECT PRIOR TO COMMENCEMENT OF CONSTRUCTION.
6.
- THE CONTRACTOR IS RESPONSIBLE AND LIABLE FOR ENSURING THE STABILITY OF THE WORKS, SERVICES AND ADJACENT STRUCTURES AT ALL STAGES OF CONSTRUCTION. THE DESIGN OF ALL TEMPORARY WORKS SHALL BE THE CONTRACTORS RESPONSIBILITY. THE CONTRACTOR IS TO COMPLY WITH ALL HEALTH AND SAFETY LEGISLATION AND ADHERE TO THE REQUIREMENTS OF THE H.S.E.
7.
- ALL WORKS TO BE CARRIED OUT IN ACCORDANCE WITH THE LATEST RELEVANT LEGISLATION, REGULATIONS, GUIDANCE, STATUTORY CONSENTS AND COMMON LAW. ALL WORKS TO BE TO THE ENTIRE SATISFACTION OF LOCAL AUTHORITY OR WARRANTY PROVIDER NOT WITHSTANDING ANYTHING SHOWN OR INDICATED ON THESE DRAWINGS. ALL WORKMANSHIP AND MATERIALS TO BE TO THE BEST OF THEIR RESPECTIVE KIND AND AT LEAST EQUIVALENT OF THE APPROPRIATE BRITISH STANDARDS AND BRITISH STANDARD CODE OR PRACTICE.

B	PV panels added to roof	TS	17/09/25
A	Planning notes added	TS	21/07/25
REV.		CHKD.	DATE

Gateley

SMITHERS PURSLOW

Engineering | Surveying | Architecture

gateleysmitherspurslow.com

Project:

104 Nelson Street
Bury, Greater Manchester
BL9 9HX

Drawing Title:

Elevations
Proposed

Drawing No.		250521 - 104		Rev.	B
Scale @ A3	1:100	Drawn	T.S.	Date	13/06/25
Status	P	Checked	—	Design	GSP