




Basement
12.7 sqm

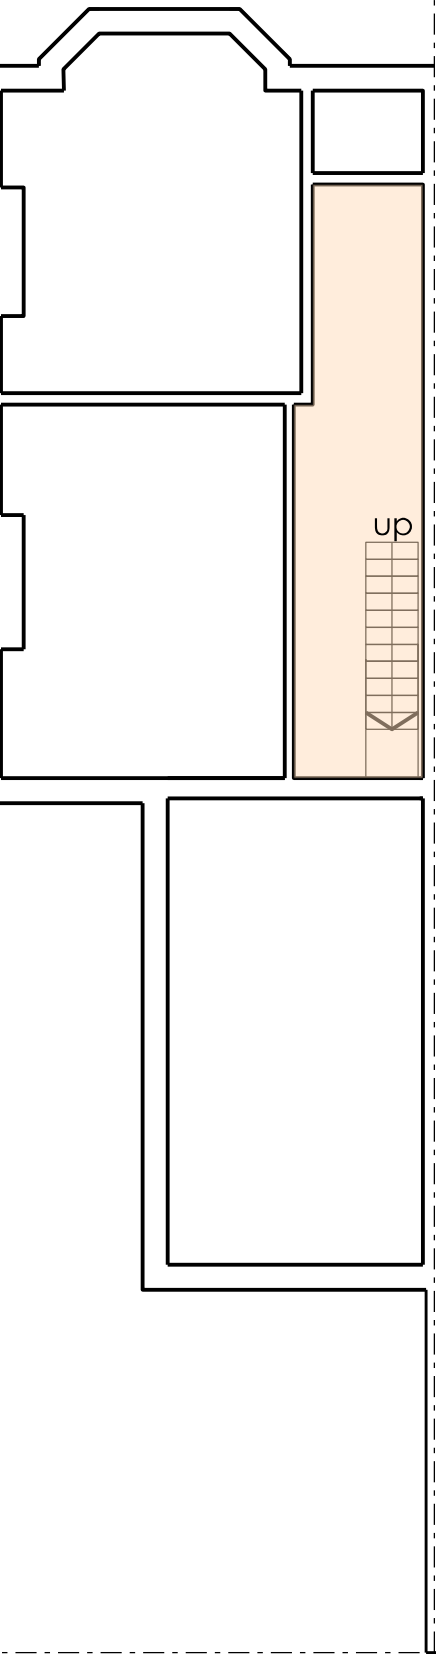


Ground Floor
73 sqm

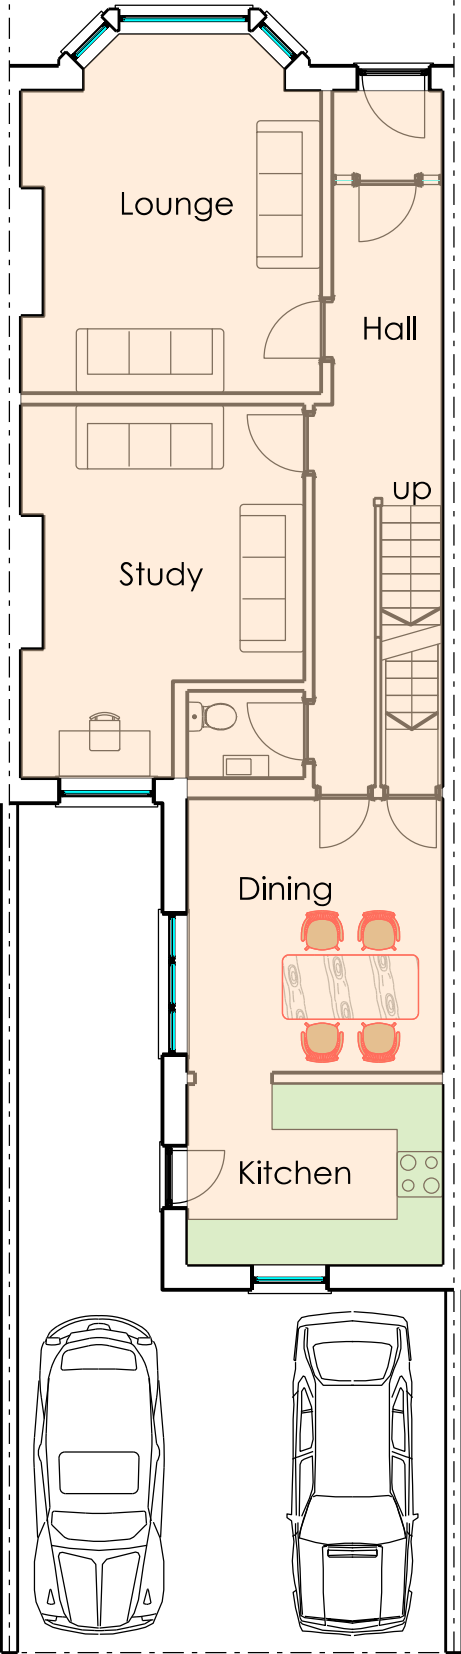

First Floor
72 sqm

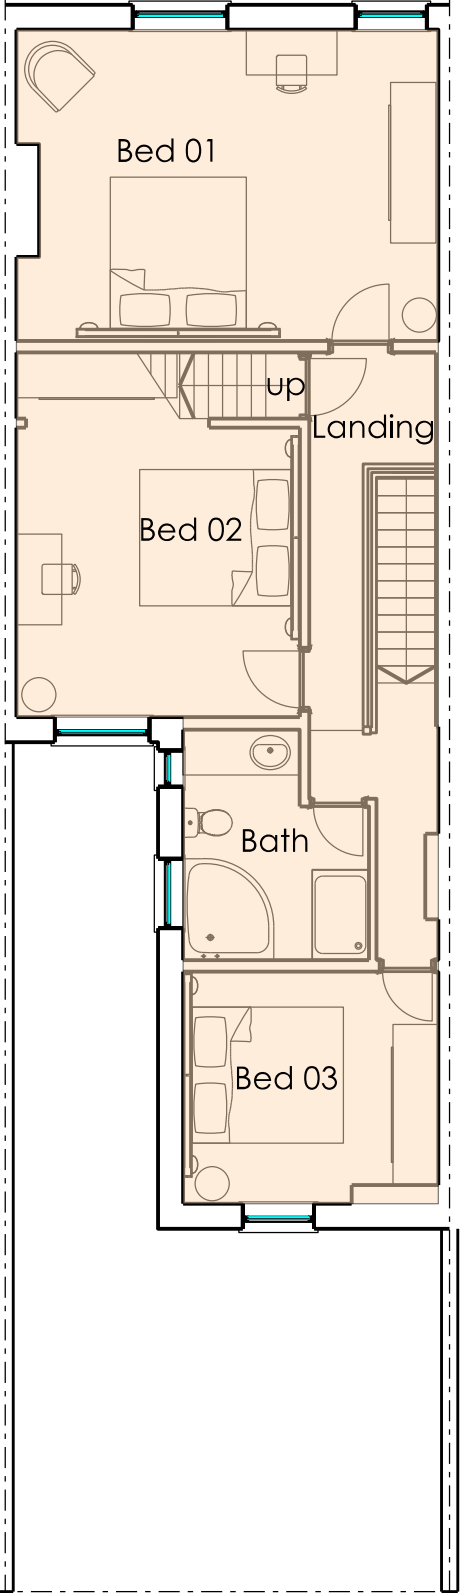

Second Floor
49 sqm

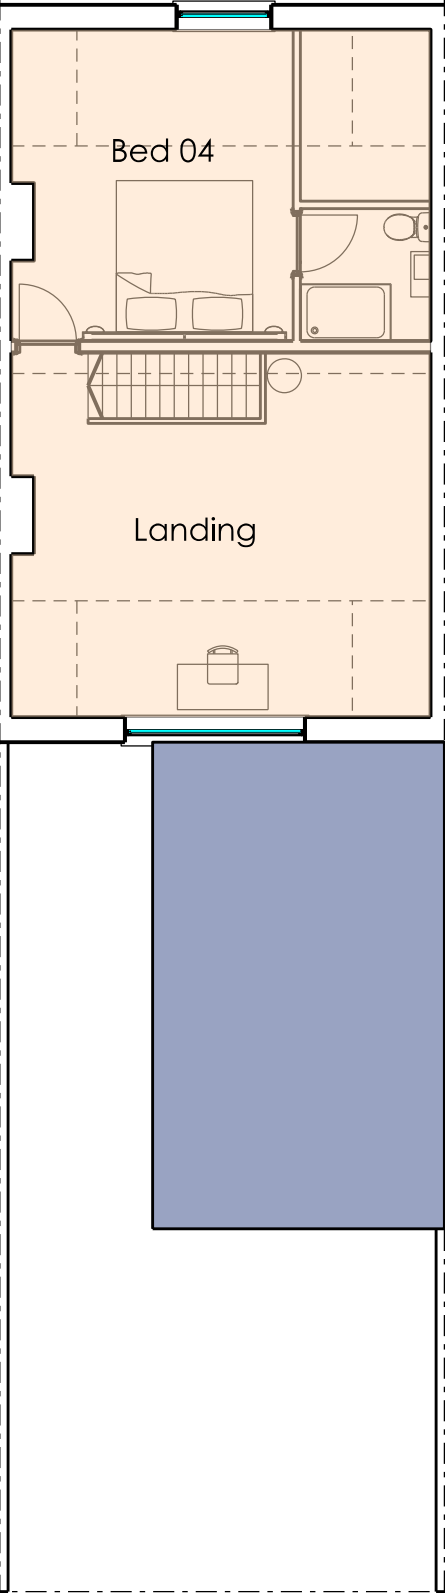


PROPOSED BASEMENT, GORUND , FIRST AND SECOND FLOOR PLANS

1:100

Description	By	Date

Description	By	Date

Notes:
DO NOT SCALE. Use figured dimensions only. The contractor is requested to check all dimensions before the work is set in hand. Copyright of this drawing belongs solely to SCA Ltd ©. This drawing must only be used for the purpose for which it is supplied and its contents must not be reproduced for any purpose without written permission. Areas indicated, or areas calculated from this drawing should be used for valuation purposes or as the basis for development contracts. SCA is a limited company registered in England and Wales, Number 7428841

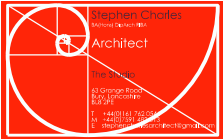

Drawn	SC
Date	FEB 2022
Checked	SC
Date	FEB 2022
Scale	1:100 @ A3
Status	Planning

Project	35 Knowsley Street
Bury	BL9 0ST
Drg Title	Basement, Ground, First and Second Floor Plans
Drg No	SC2022-268-L(-0)002 Rev A