



Note: Red dashed line indicates the party wall boundary

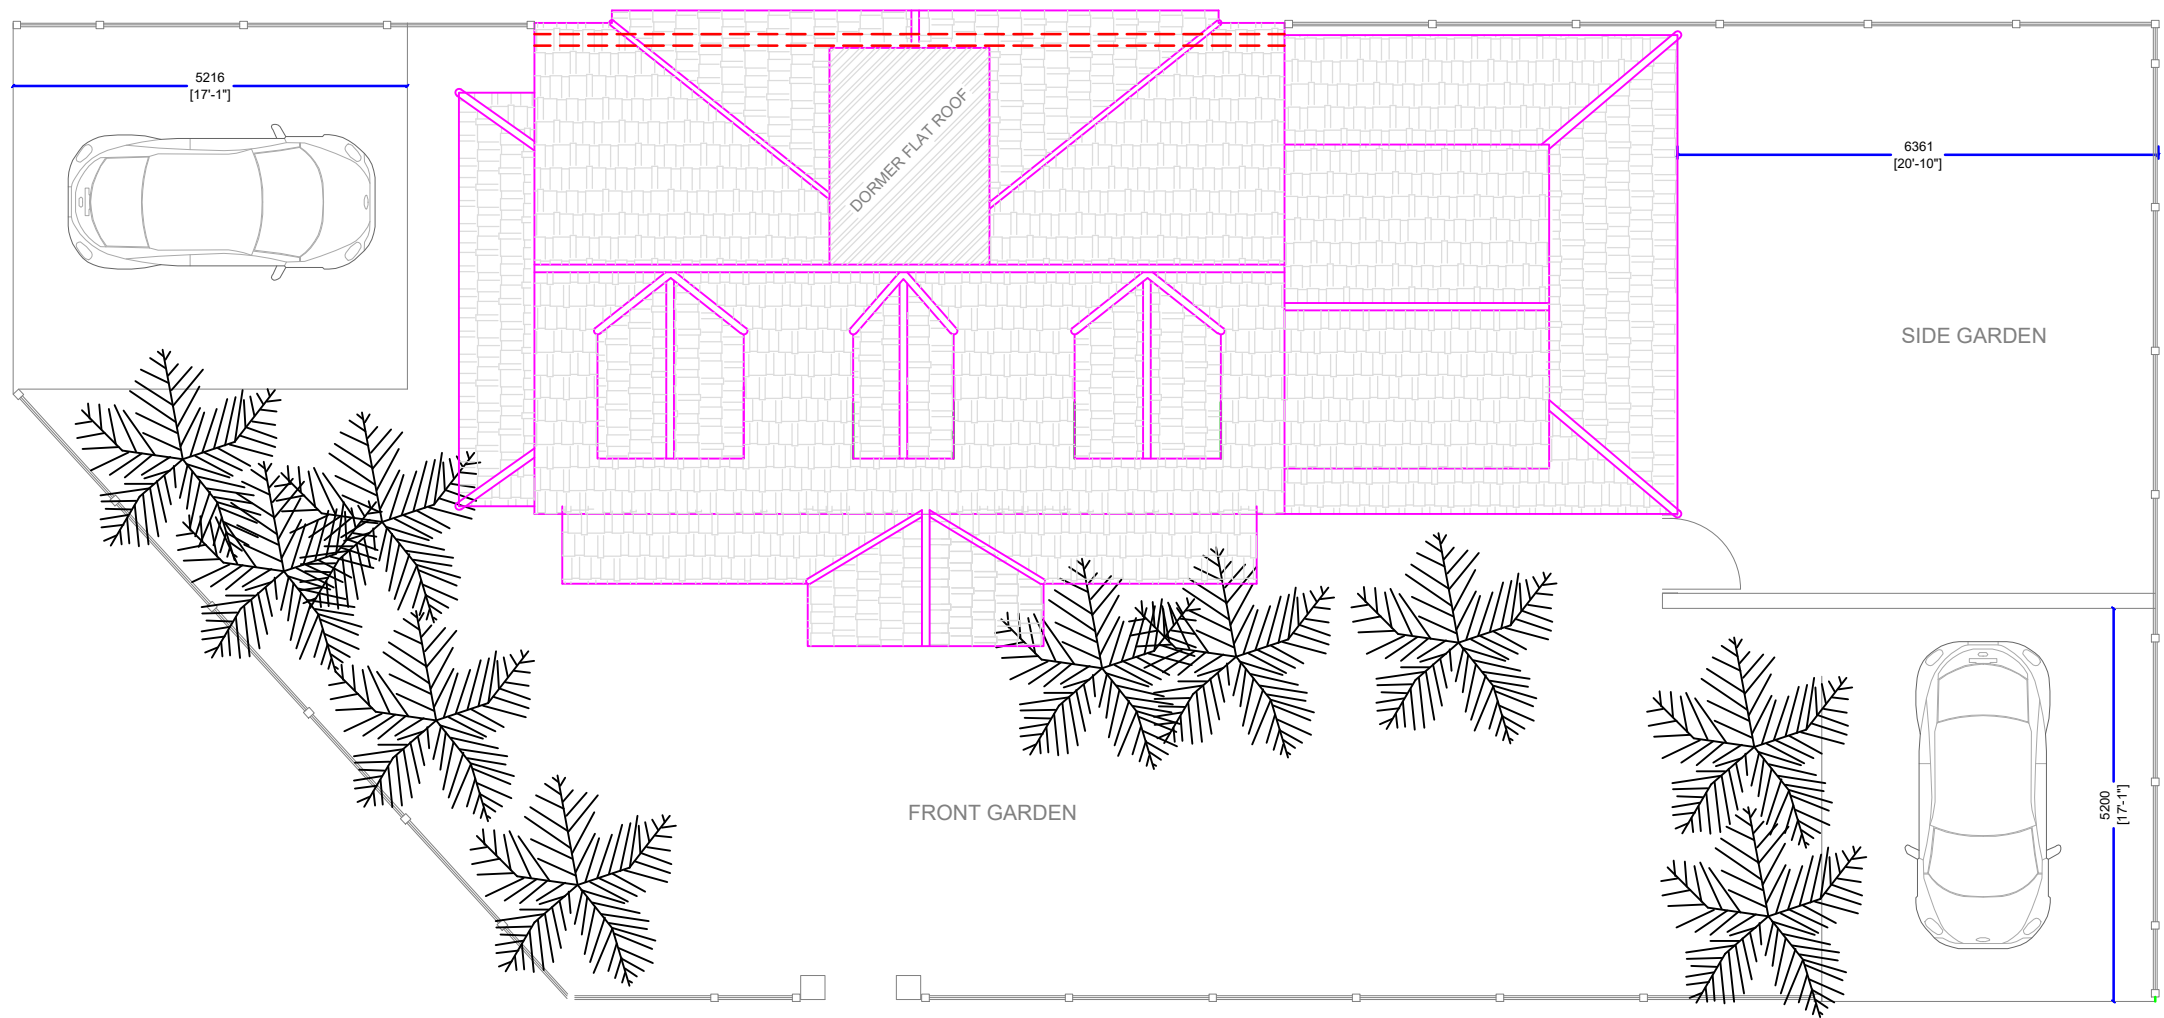

PROPOSED SITE PLAN @ Scale: 1:100

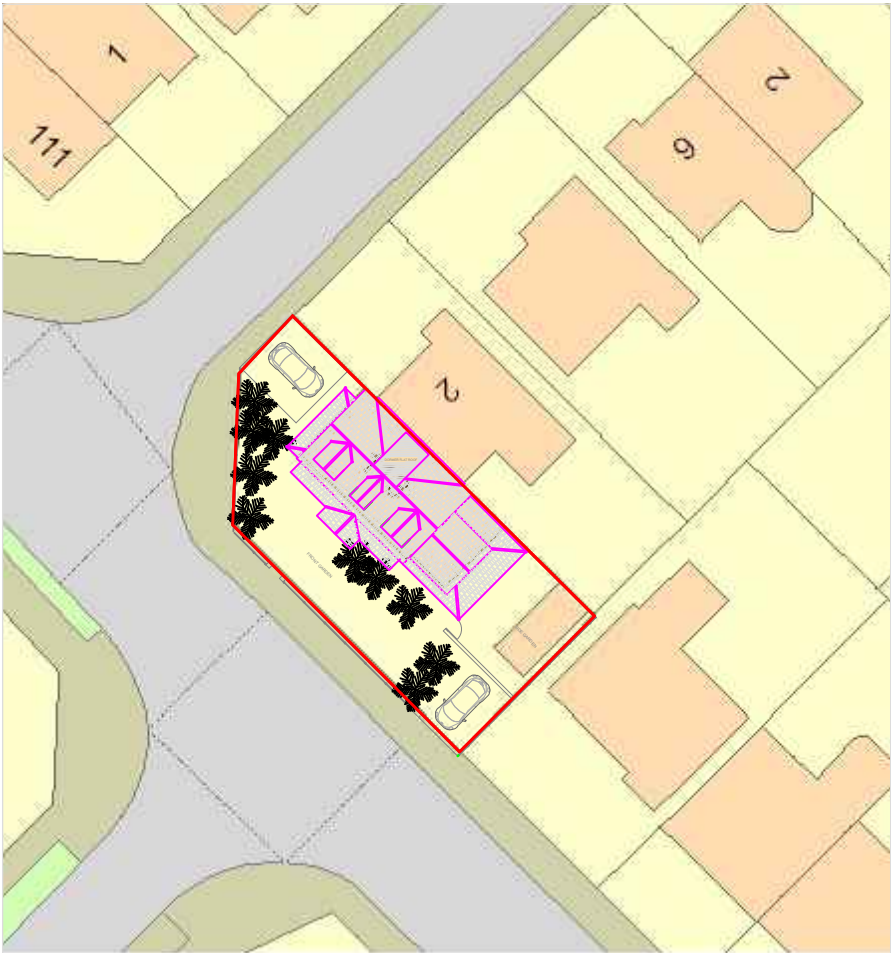

PROPOSED BLOCK PLAN @ Scale: 1:500

This drawing is the property of IPS Architects and copyright is reserved by them.
This drawing is not to be copied or disclosed by or to any unauthorized person without the prior written consent of IPS Architects.

Do not scale from this drawing.

All dimensions are to be checked on site prior to construction, manufacture of any components and ordering of materials and equipment.

Any discrepancies are to be reported to the architects for clarification.

All materials and workmanship to be accordance with the current British Standards and codes of practice.

This drawing is to be read in conjunction with all relevant Architectural Structural Engineers, Mechanical Engineers, Electrical Engineers and Specialists drawings and specifications.

Planning Services email: ipsuk@live.co.uk		2A Cook Street, Bury, Lancashire, BL9 0RP, 0161 8717405	
Proposed Site, & Block plans of 113 Randle Drive.Bury, BL9 8NE			
Scale :1 : 100 on A3		All Dimensions in Meters	
Ref.: IPS/R/113/BL98NE		Date : 06/05/2023	
REV: A Date : 23/08/2023		Proposal	
SHT 4 of 6			

