


PROPOSED EAST ELEVATION.

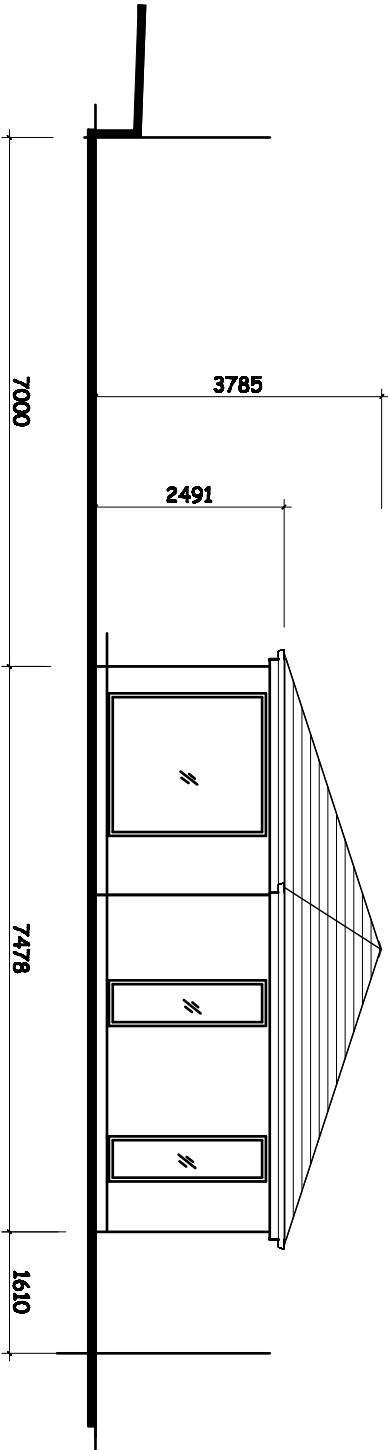

PROPOSED WEST ELEVATION.

Revision	Title :	Project :	MTC Designs
	PROPOSED RESIDENTIAL DWELLING.	LAND AT REAR OF OWLEBARROW HOUSE, OWLEBARROW ROAD, BL8 1PD	51 Essex Drive, Broom BL2 6TB T: 01204 418714 W: 0170828914 Email: info@mtcdesigns.co.uk
			Scale 1:100 @ A3 Date : October 2021.
			Drawing No: P02