



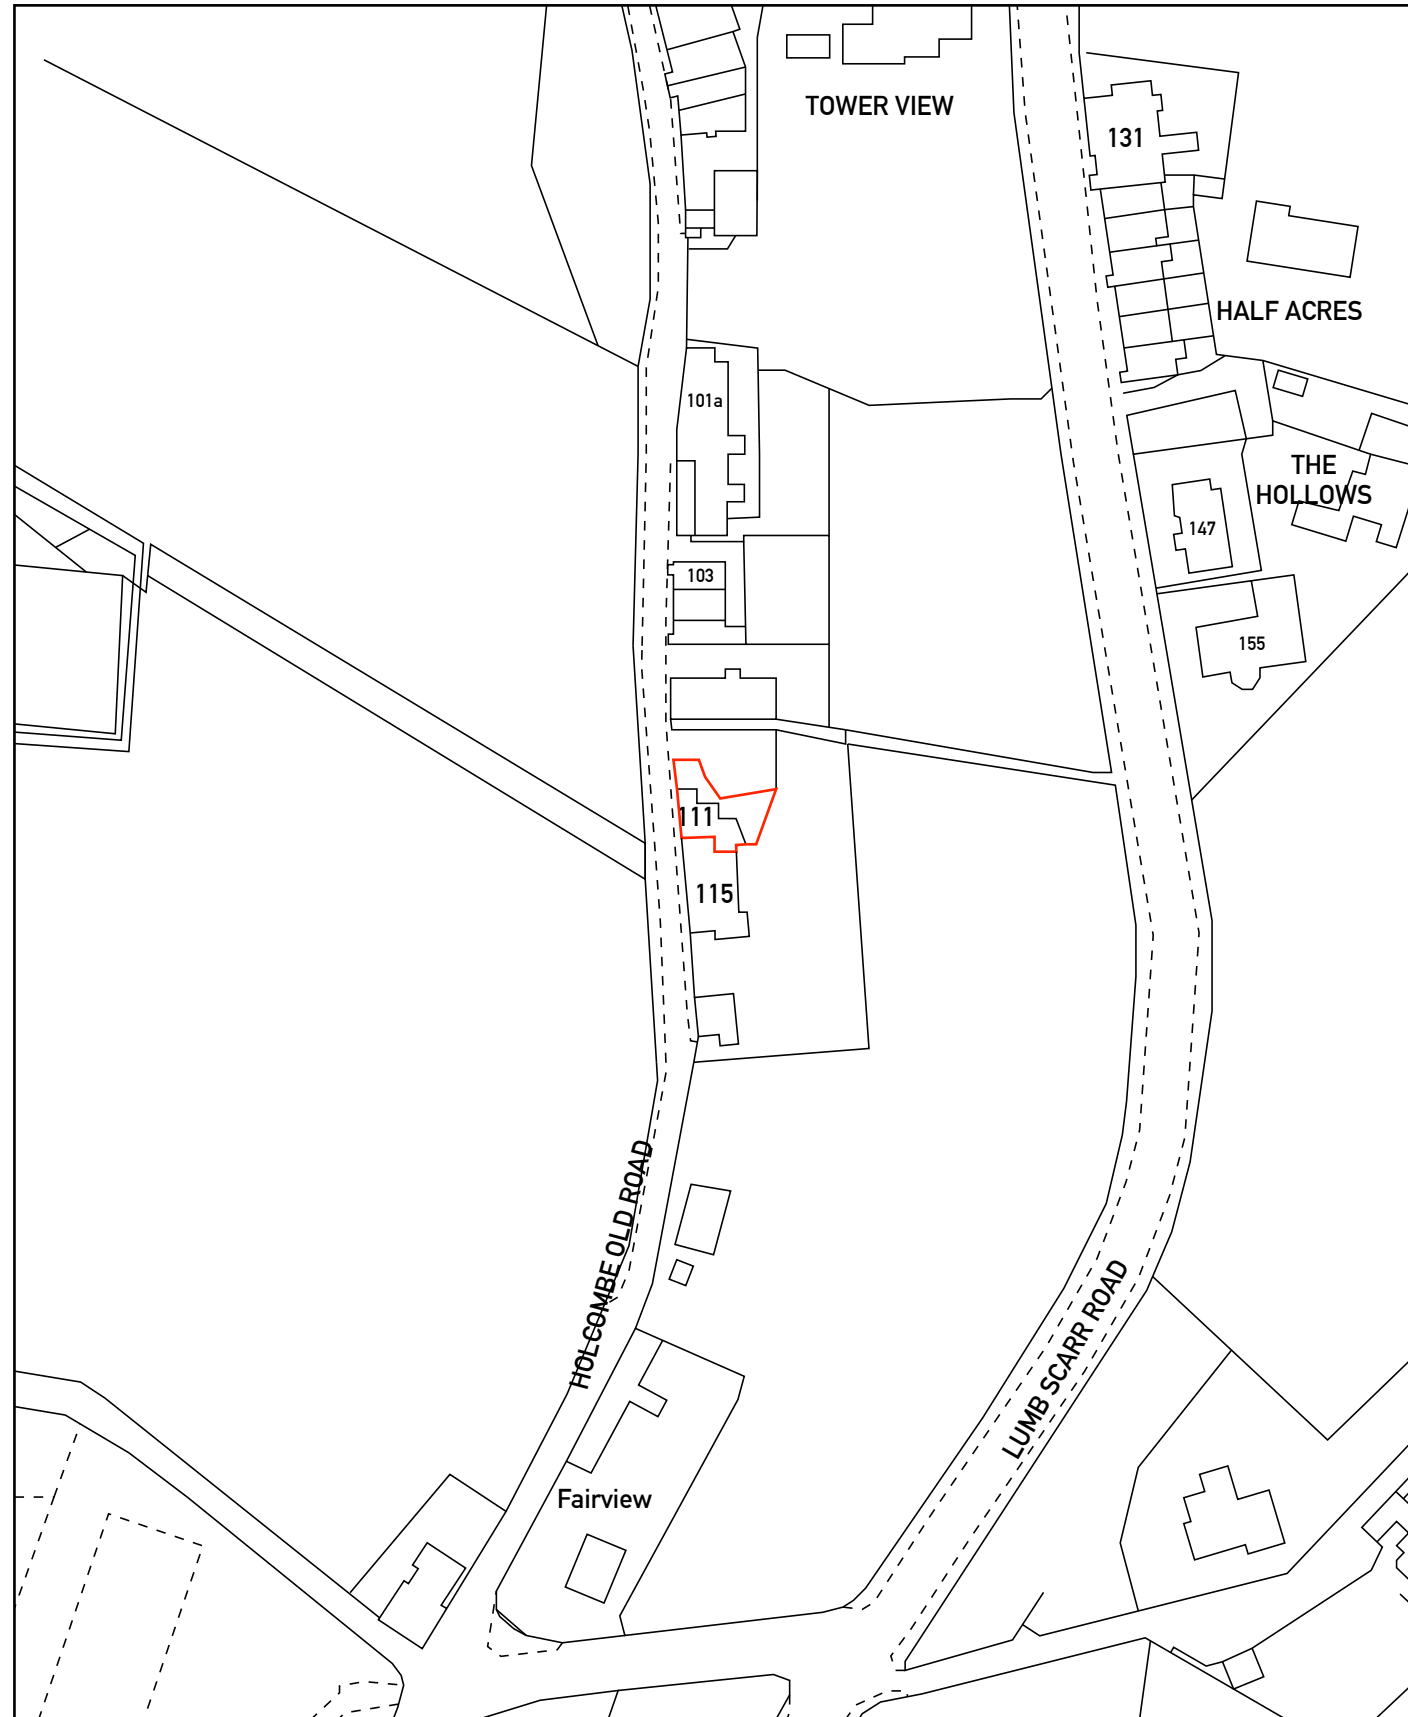

1:1250 LOCATION PLAN

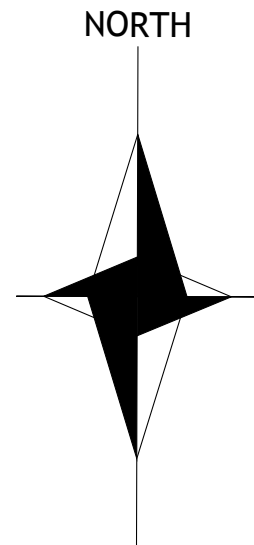

ISSUE

ARCHTECH DESIGN SOLUTIONS LTD
MR STEVEN JACKSON
14 MAITLAND PLACE, ROSSENDALE
07792183353
archtech_design@icloud.com

ANY ALTERATION OR DEVIATION
MUST BE CONFIRMED WITH THE
ARCHITECT/ENGINEER/LPA/LABC
PRIOR TO ANY WORKS BEING
CARRIED OUT. IT IS THE
CONTRACTORS SOLE
RESPONSIBILITY TO
CONFIRM ALL SITE
MEASUREMENTS PRIOR TO ANY
ORDERING OR COMMENCEMENT
AS NO
RESPONSIBILITY IS ACCEPTED OR
IMPLIED BY THE ARCHITECT/
ENGINEER ETC.

THE DRAWINGS AND
INFORMATION HEREIN IS AND
REMAINS SOLELY THE PROPERTY
OF THE ARCHITECT
ANY UNAUTHORISED USE/
COPYING/SHARING/PUBLICATION/
SUBMISSION ETC WILL NOT BE
PERMITTED
UNDER COPYRIGHT LAW/
INTELLECTUAL PROPERTY. THIS
USE ALSO EXTENDS TO THAT OF
THE LPA/LABC
AND CHECKS MUST BE MADE TO
SATISFY THE SOURCE OF THE
DOCUMENT PRIOR TO USE.

CLIENT
MRS PAT
WIGGAM

ISSUE

PROJECT NO.
PW/01/01/SITE

PROJECT
PROPOSED SIDE EXTENSION
AT 111 HOLCOMBE OLD
ROAD, HOLCOMBE, BURY

DRAWN BY
SJ

DESCRIPTION
SITE PLANS
1:1250

PAPER SIZE A3

A10