



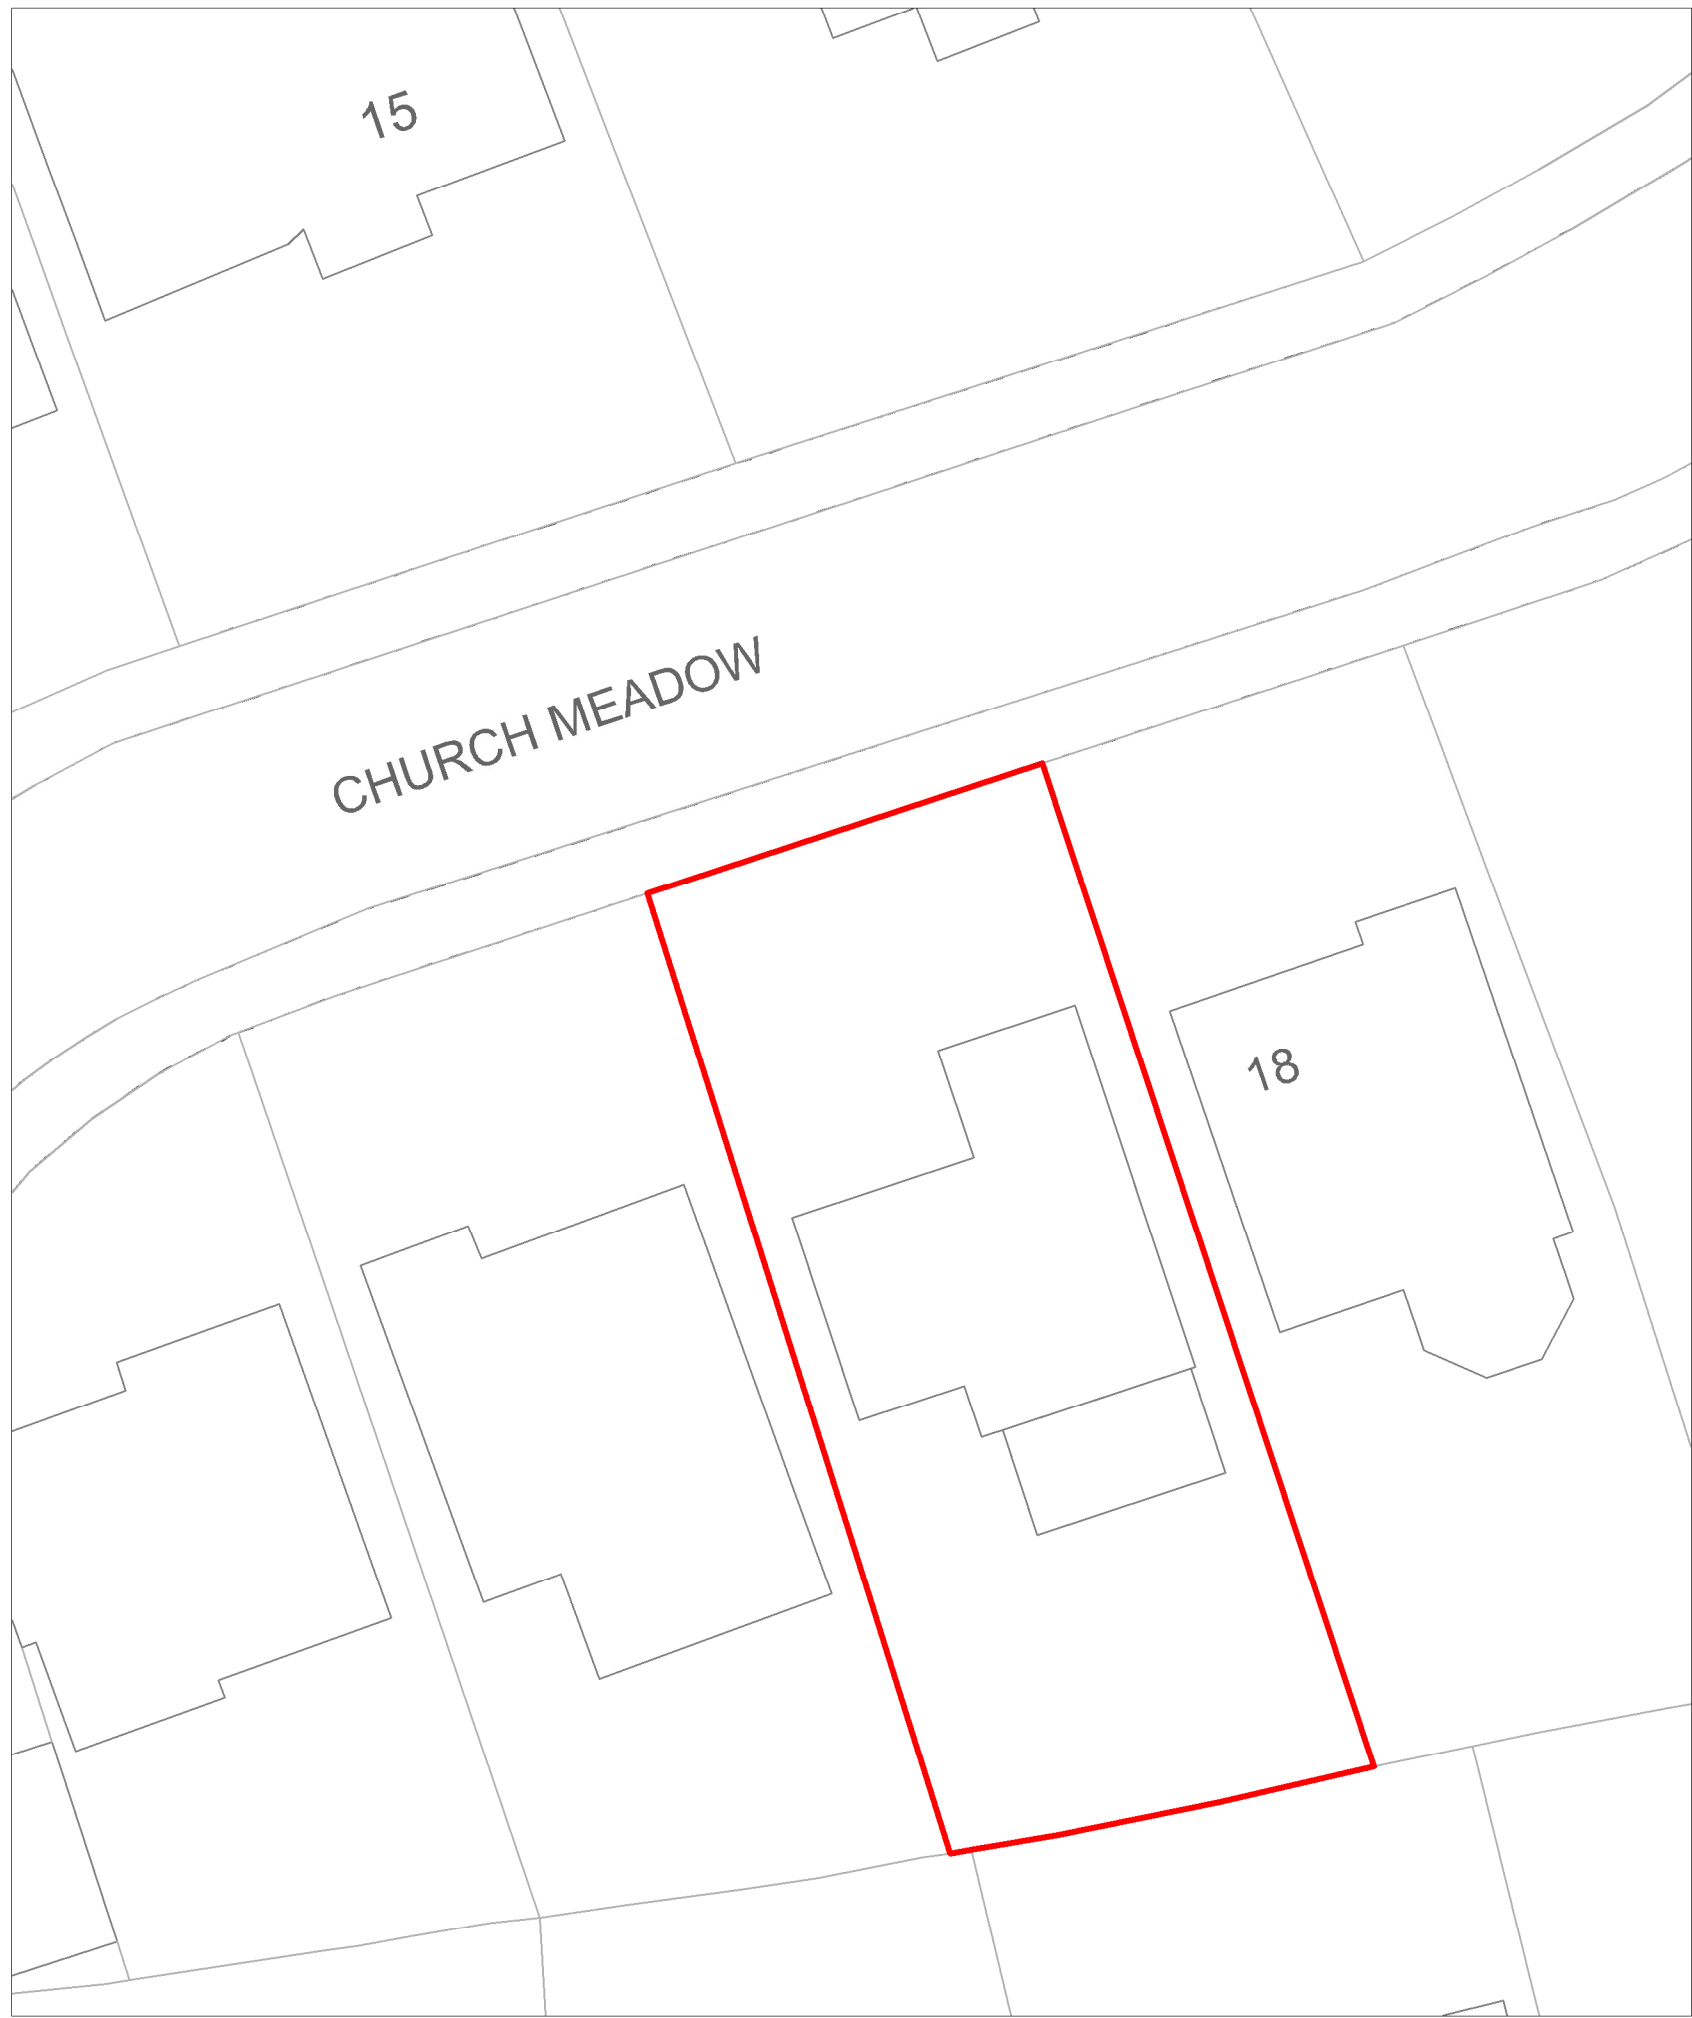


EXISTING SITE PLAN
1:200

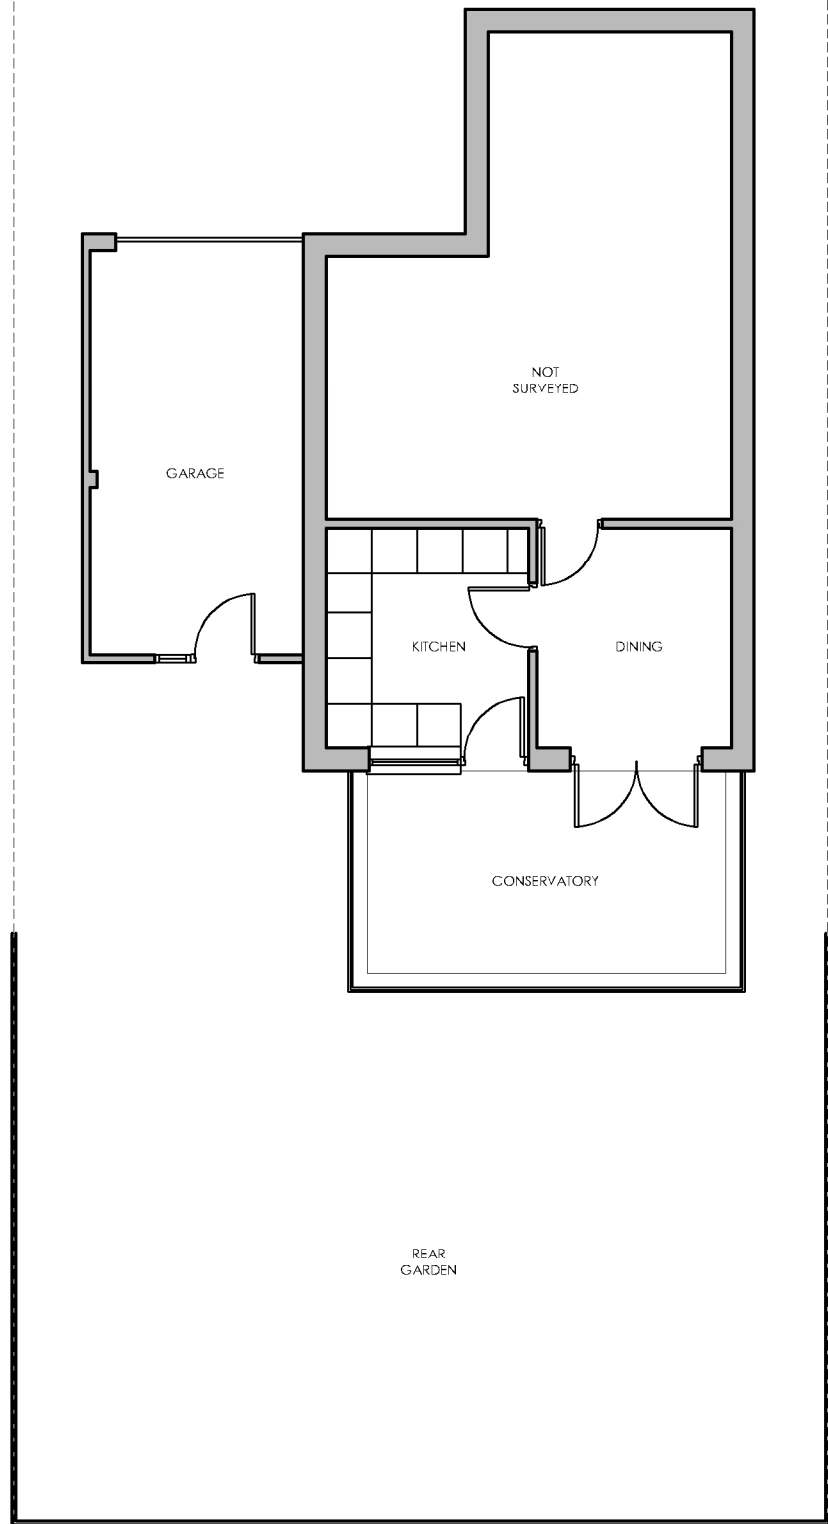


EXISTING GF PLAN
1:100




EXISTING REAR (SOUTH) ELEVATION
1:100

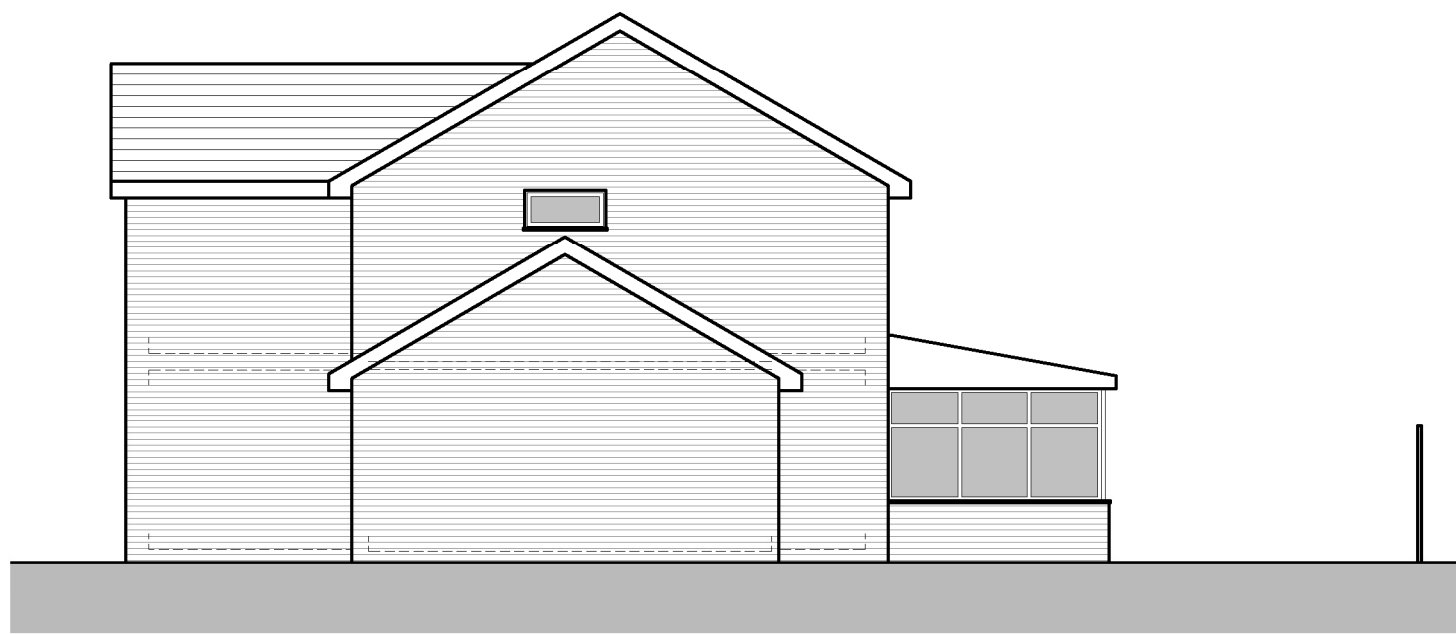


EXISTING SIDE (WEST) ELEVATION
1:100

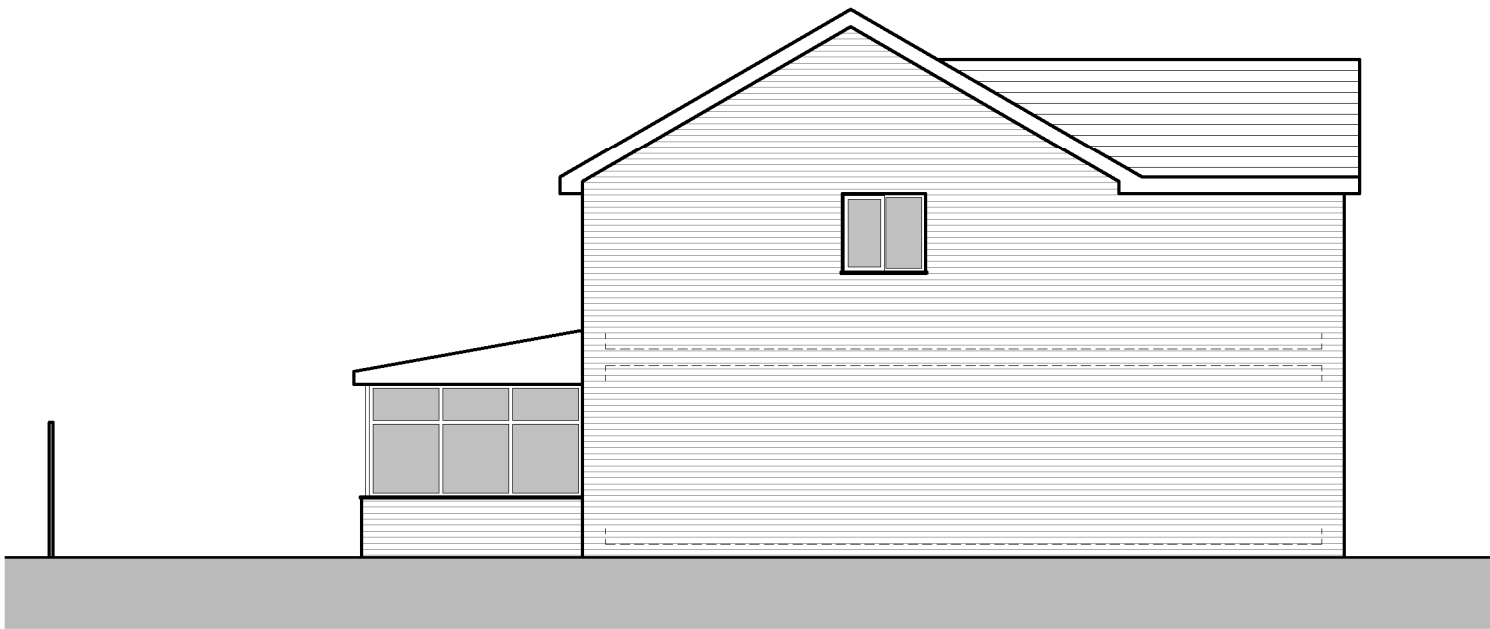

EXISTING SIDE (EAST) ELEVATION
1:100

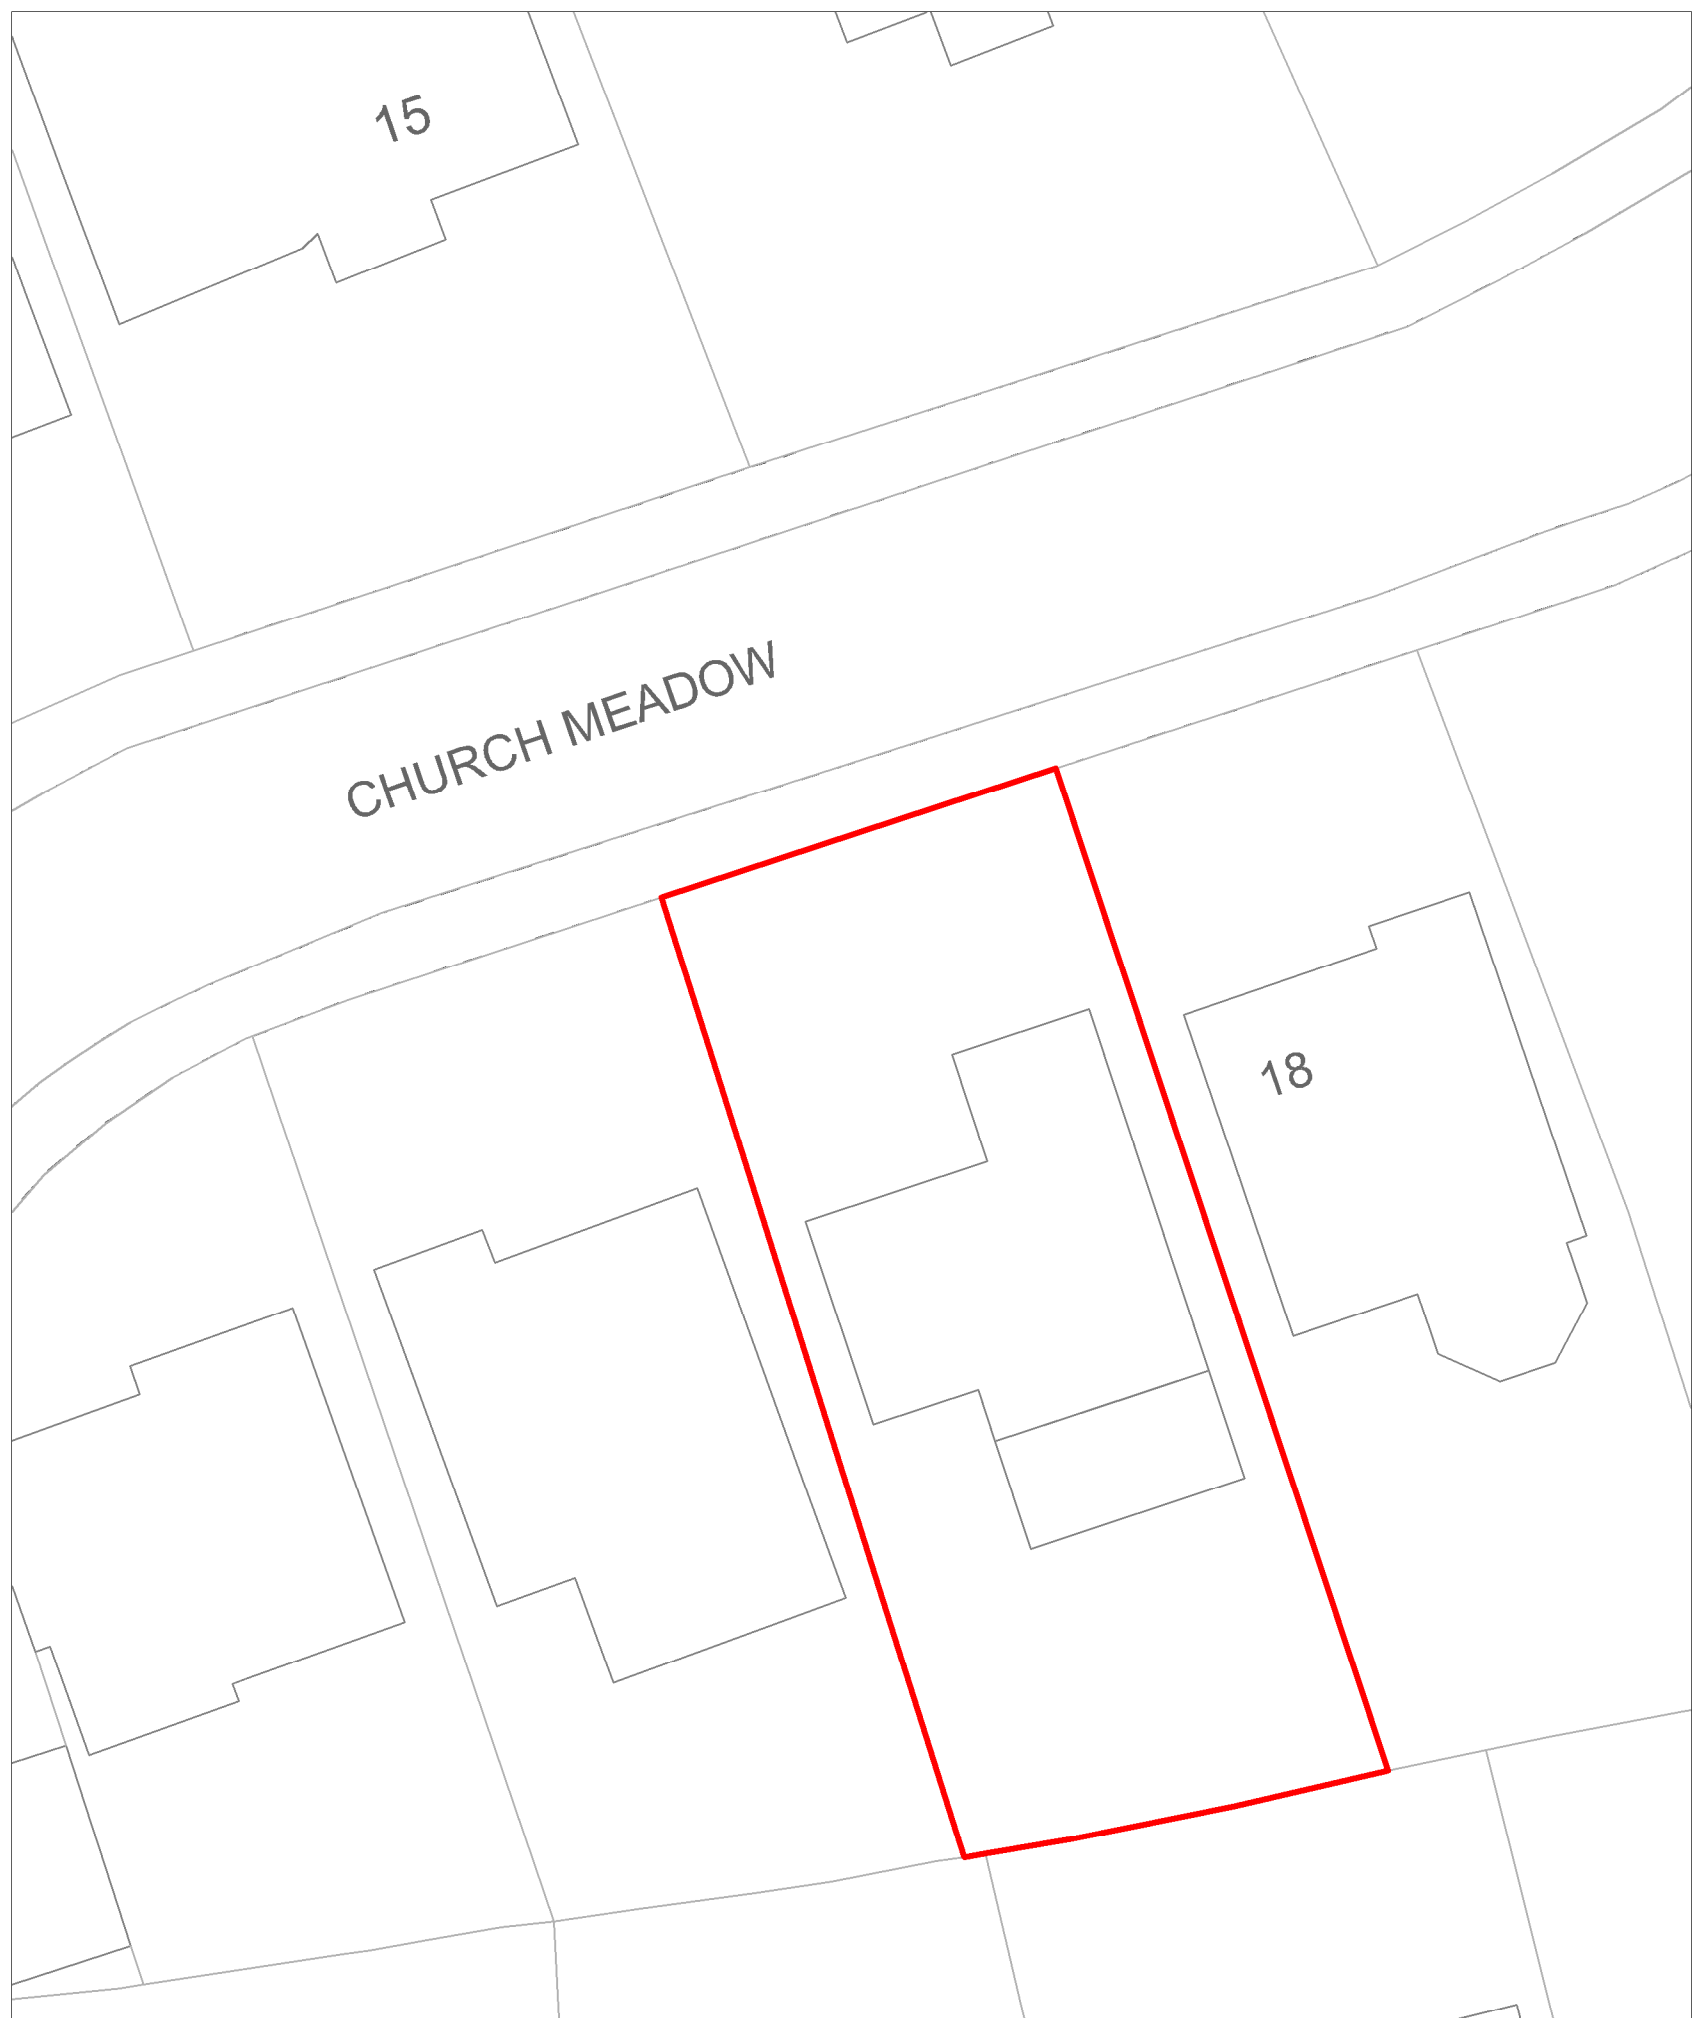


PROPOSED SITE PLAN - OPTION 1
1:200

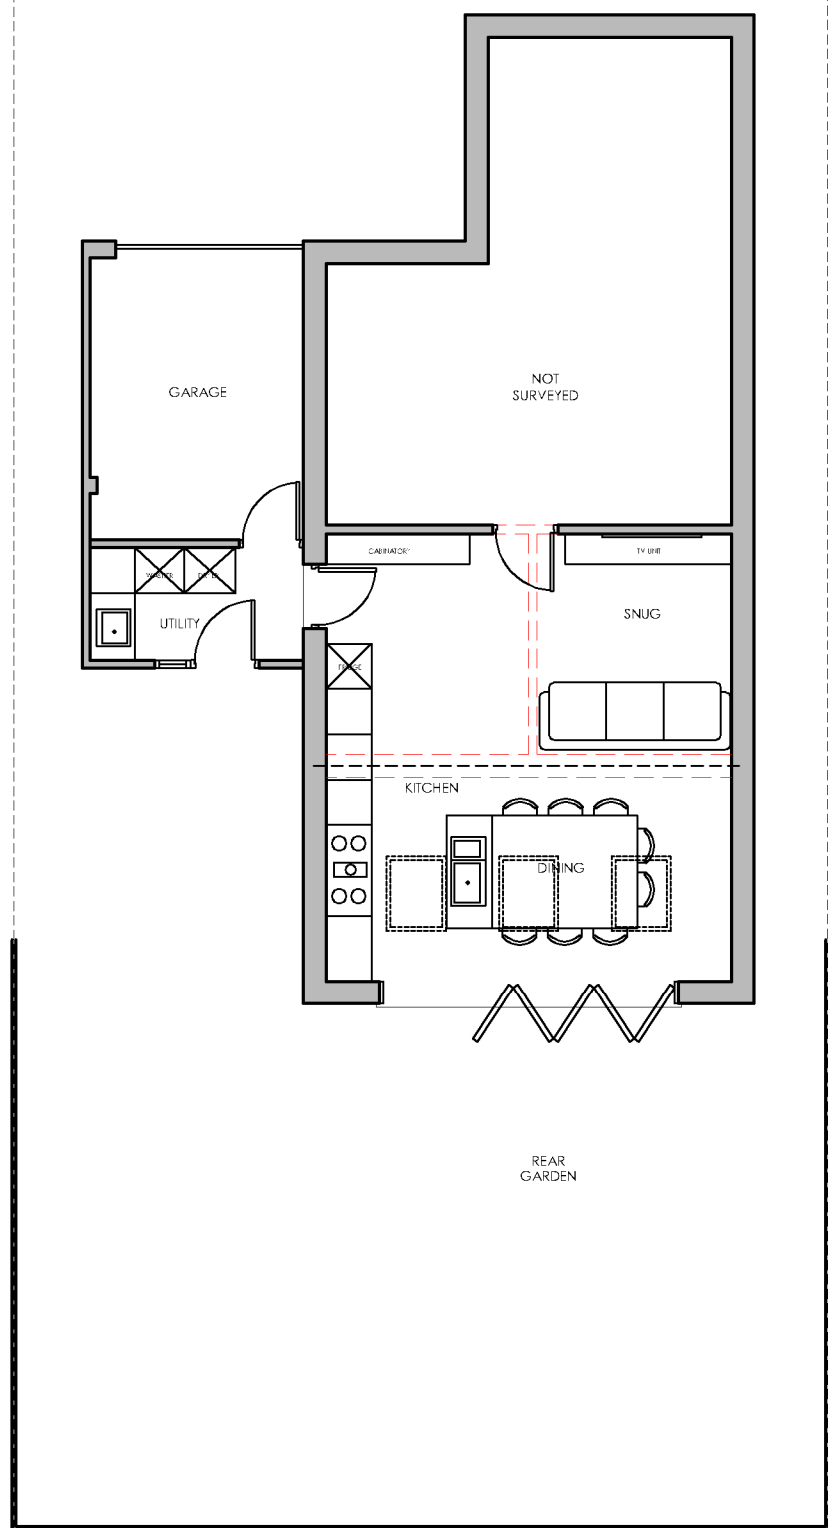


PROPOSED GF PLAN - OPTION 1
1:100



PROPOSED REAR (SOUTH) ELEVATION - OPTION 1
1:100

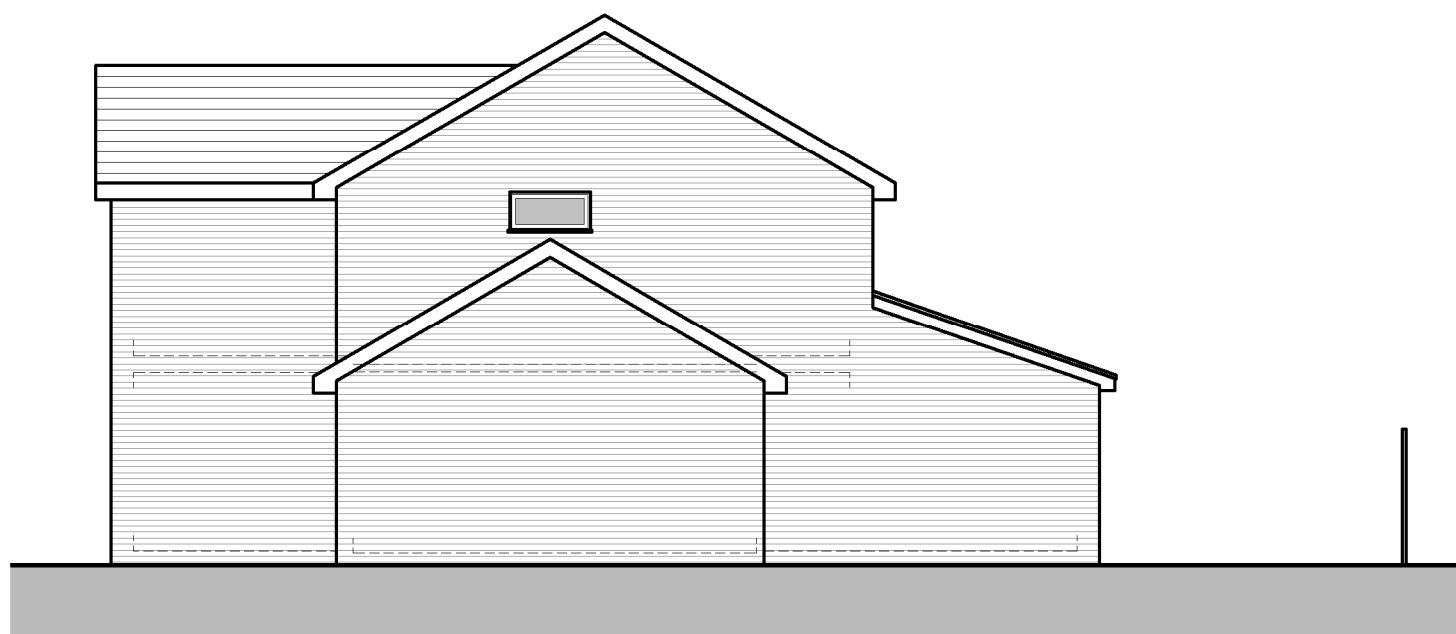


PROPOSED SIDE (WEST) ELEVATION - OPTION 1
1:100

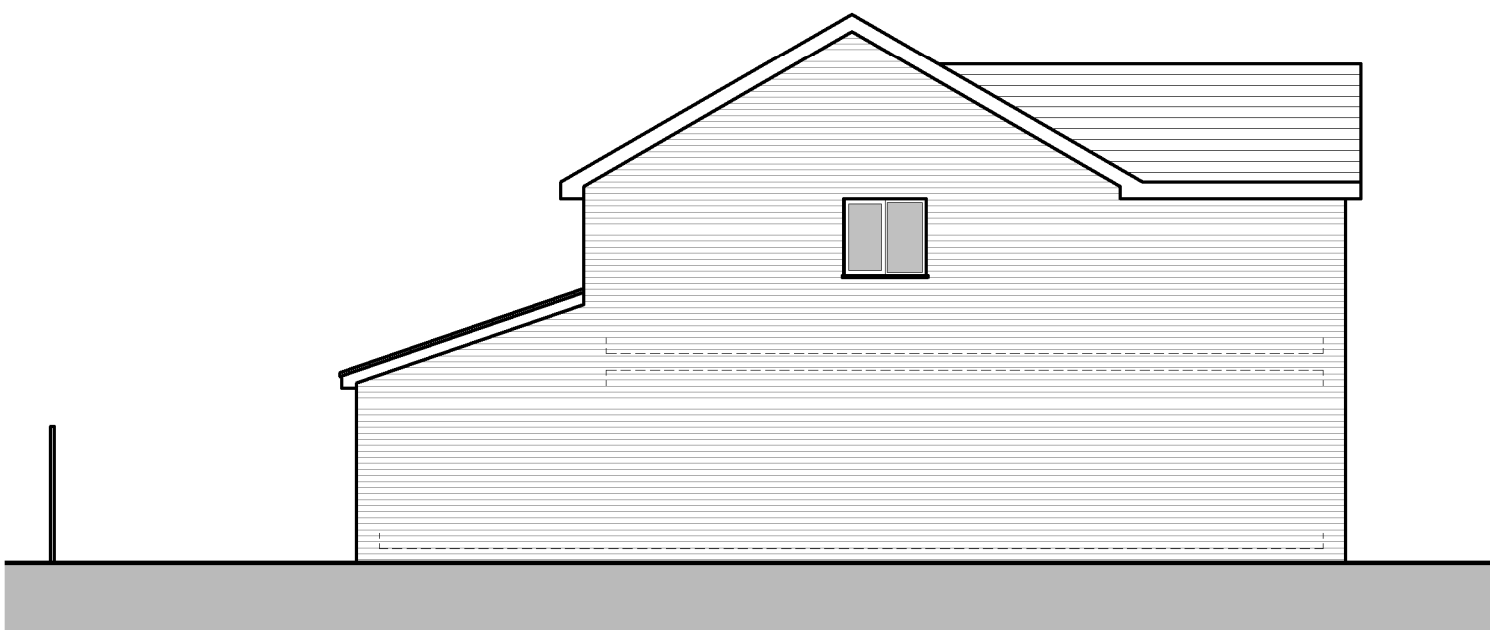

PROPOSED SIDE (EAST) ELEVATION - OPTION 1
1:100

REVISION

date	revision description	initl	rev
------	----------------------	-------	-----

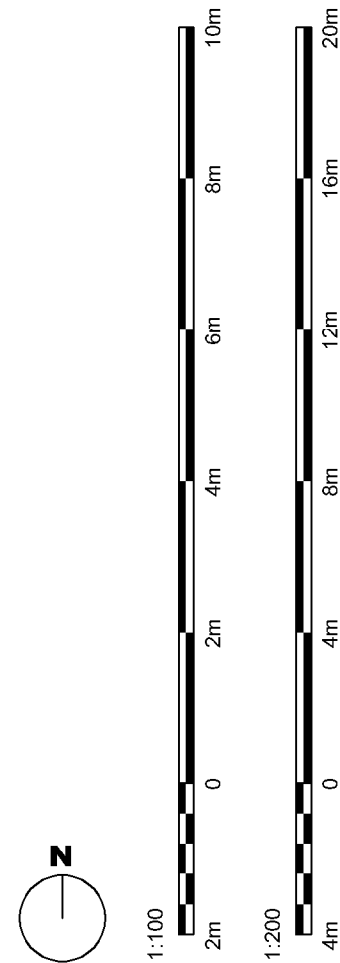

General Notes:
The purpose of these drawings is for design
development and ultimately for consideration
by the local authority planning department
only. Drawings are not to be used for
planning applications, building control review,
building regulations, construction, fabrication
or any other work on site.

PROJECT:
16 CHURCH MEADOW

CLIENT:

DRAWING TITLE:
PROPOSED PLANS AND ELEVATIONS

DRAWING No:
2226 PL 200

SCALE: **SEE NOTES @A1**

DATE: **08.05.2022**

DRAWN BY:	CHECKED BY:
MO	**

Edmondson Design Limited
Architectural Design and Planning Services
W: edmondsondesign.co.uk
T: 07881957321
E: john@edmondsondesign.co.uk