




AS EXISTING

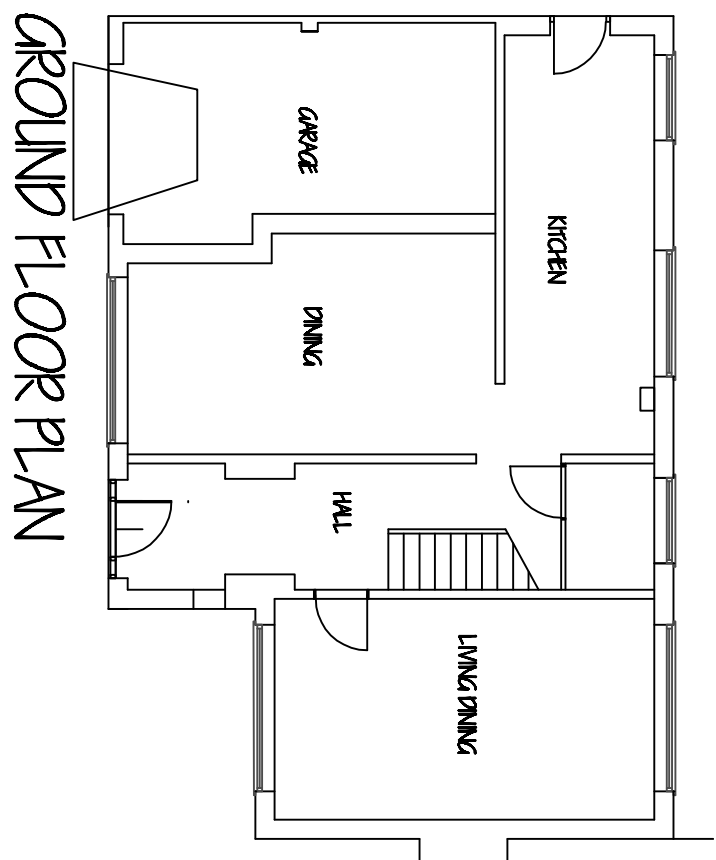


GROUND FLOOR PLAN

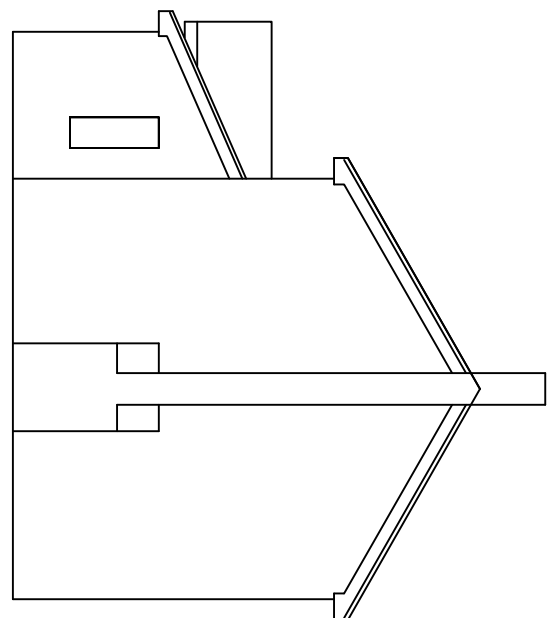

SIDE ELEVATION

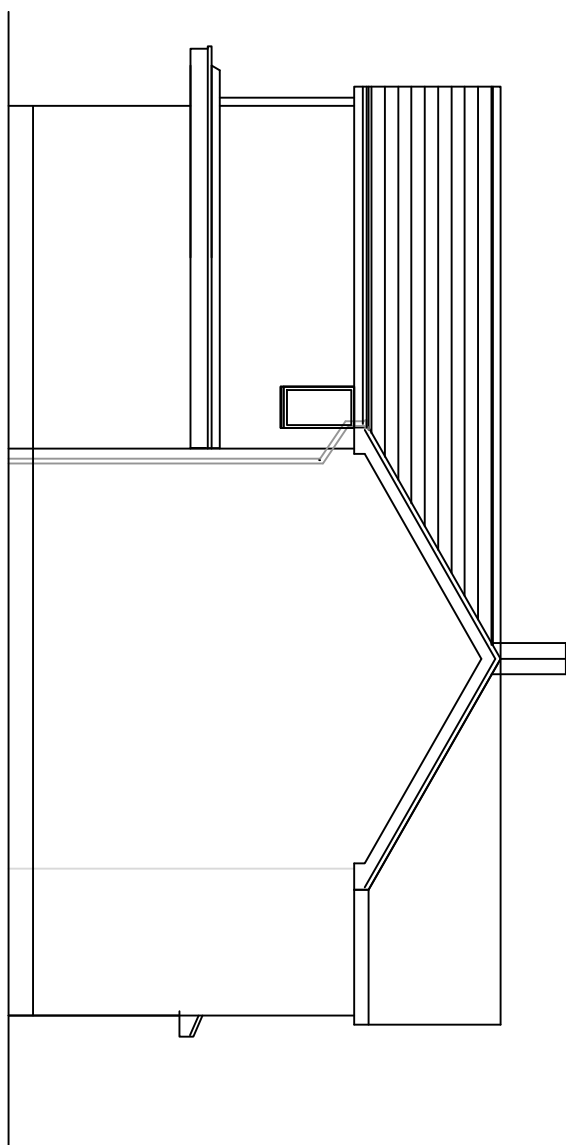

SIDE ELEVATION

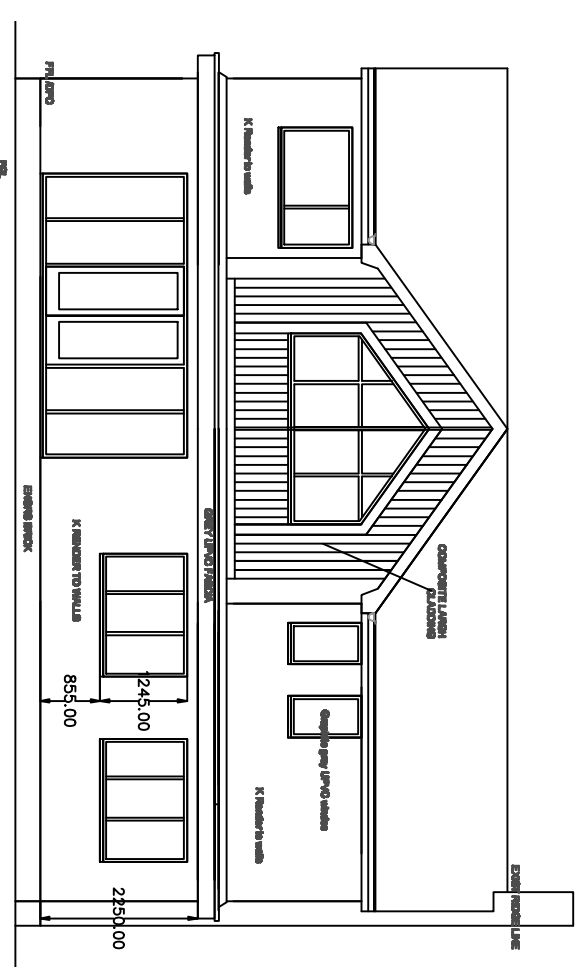


LOCATION PLAN 1/1250


NOTES

DO NOT SCALE FROM THIS DRAWING.
ALL DIMENSIONS TO BE CHECKED ON SITE.
COPYRIGHT PROTECTED.


ORIGINAL A1

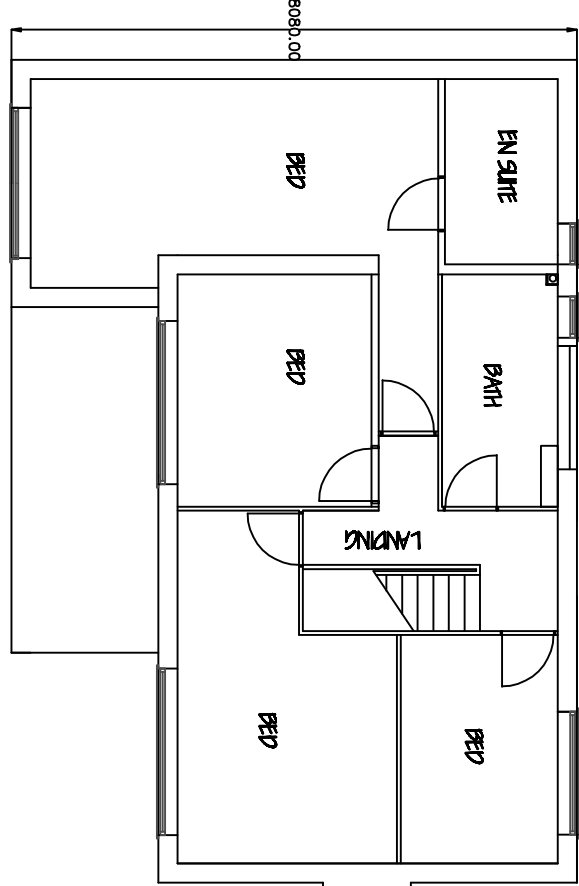


FIRST FLOOR PLAN

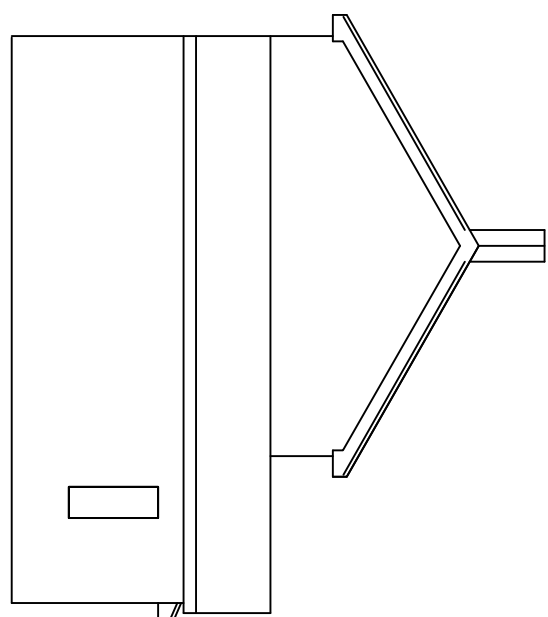

SIDE ELEVATION

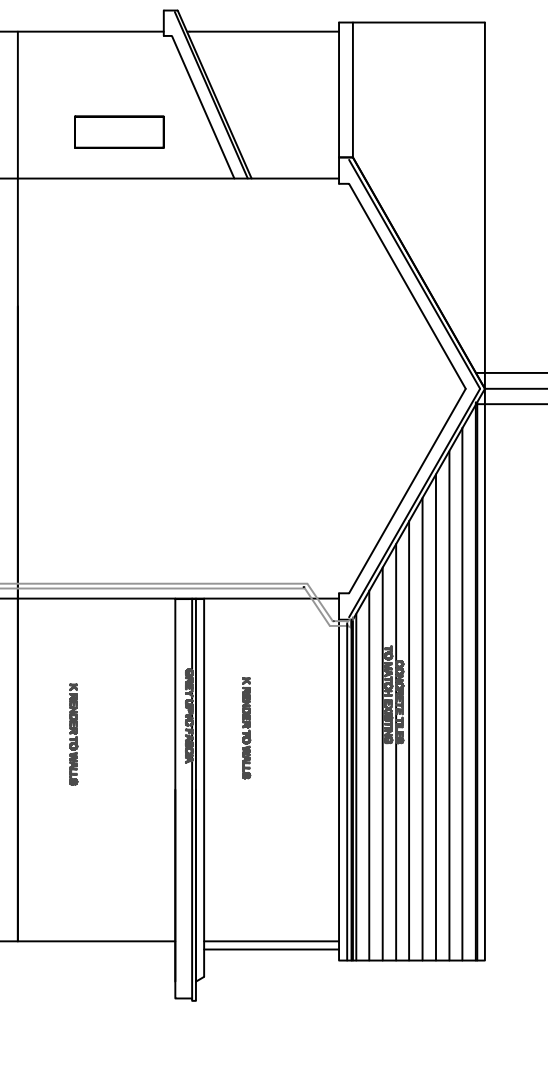


SIDE ELEVATION

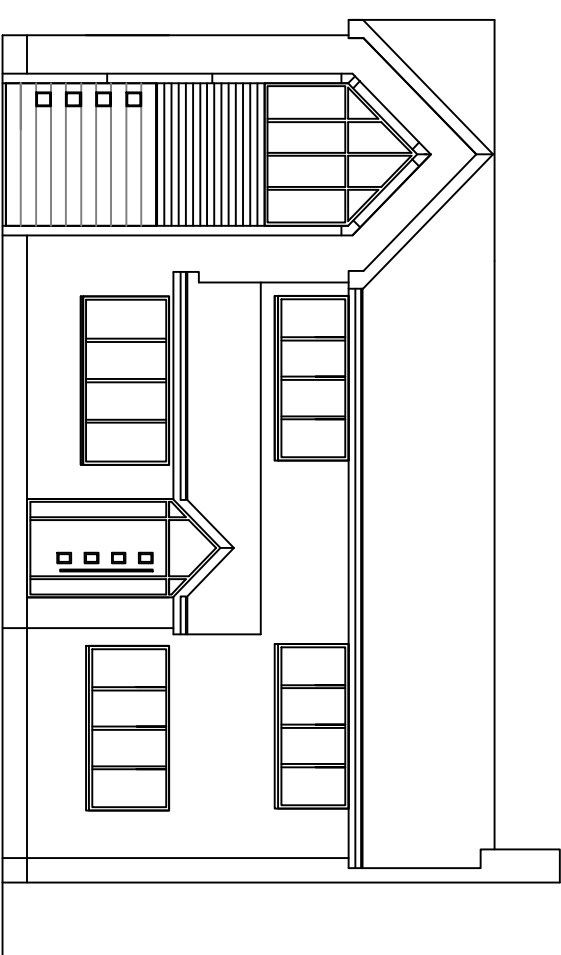


FRONT ELEVATION



SITE PLAN 1/500

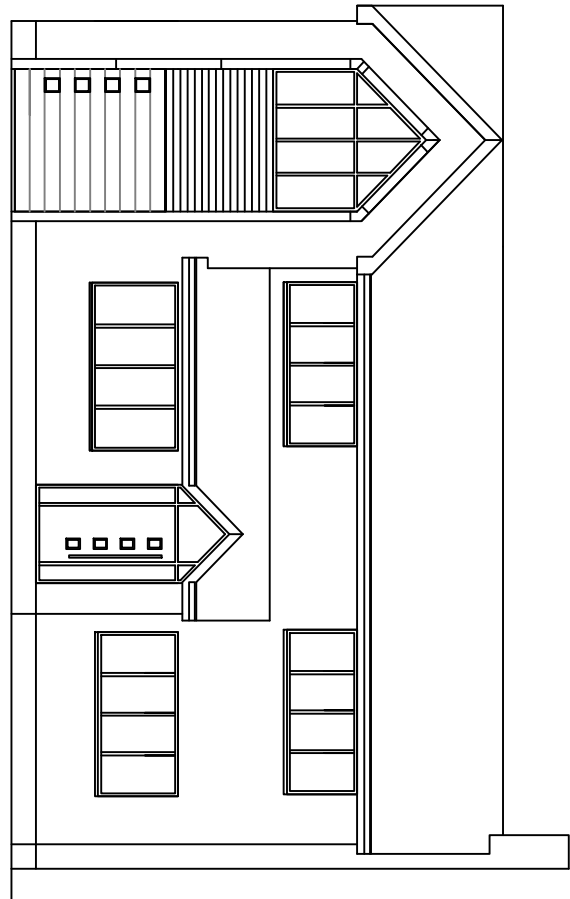

FRONT ELEVATION

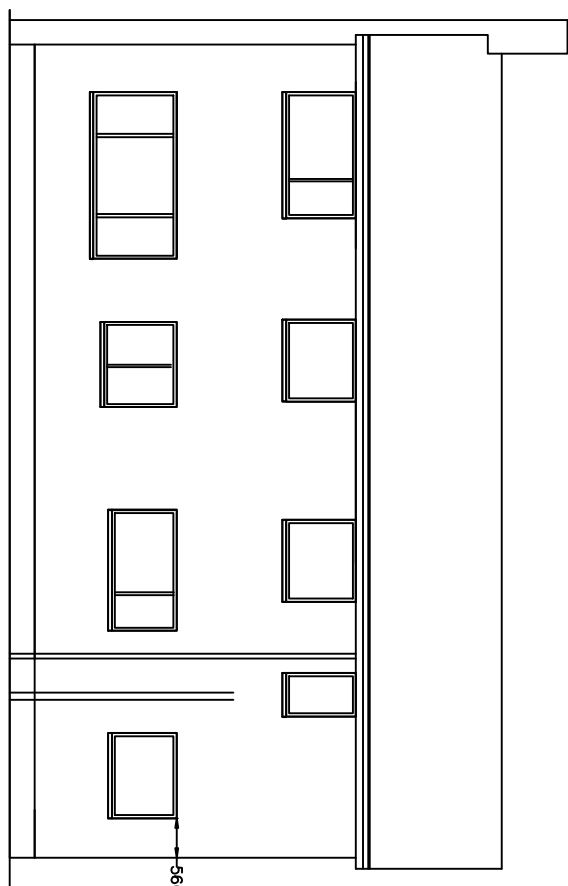


REAR ELEVATION


AS PROPOSED



GROUND FLOOR PLAN

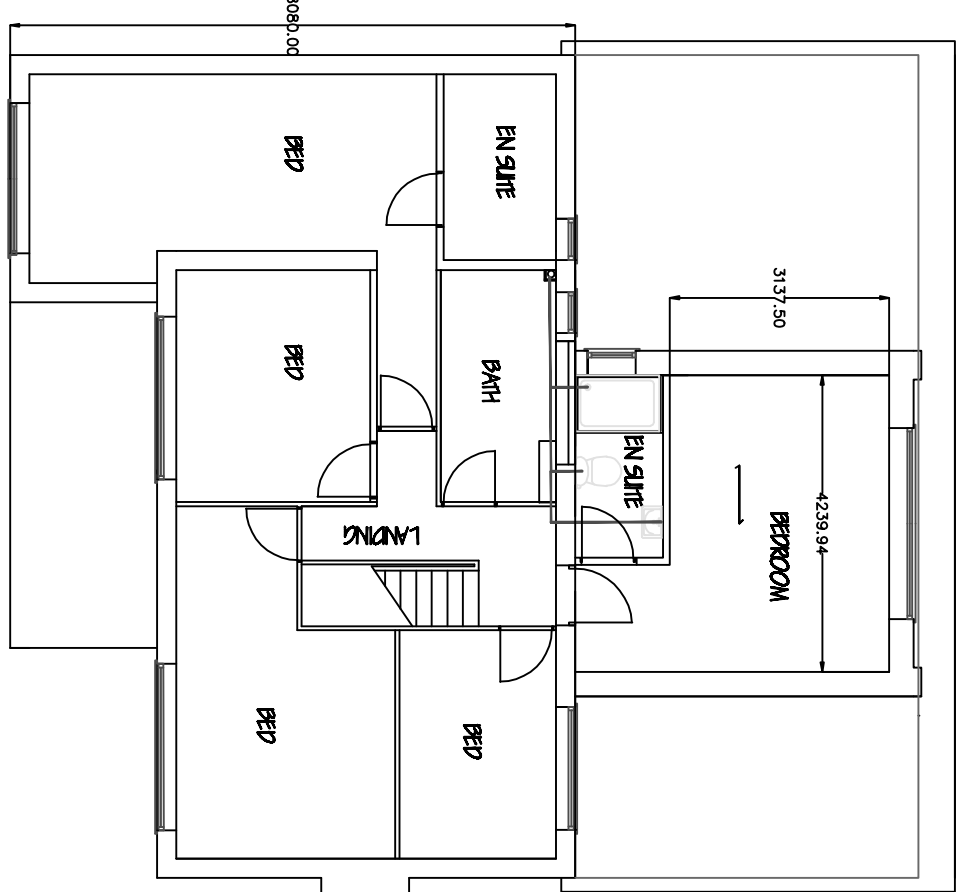

FIRST FLOOR PLAN

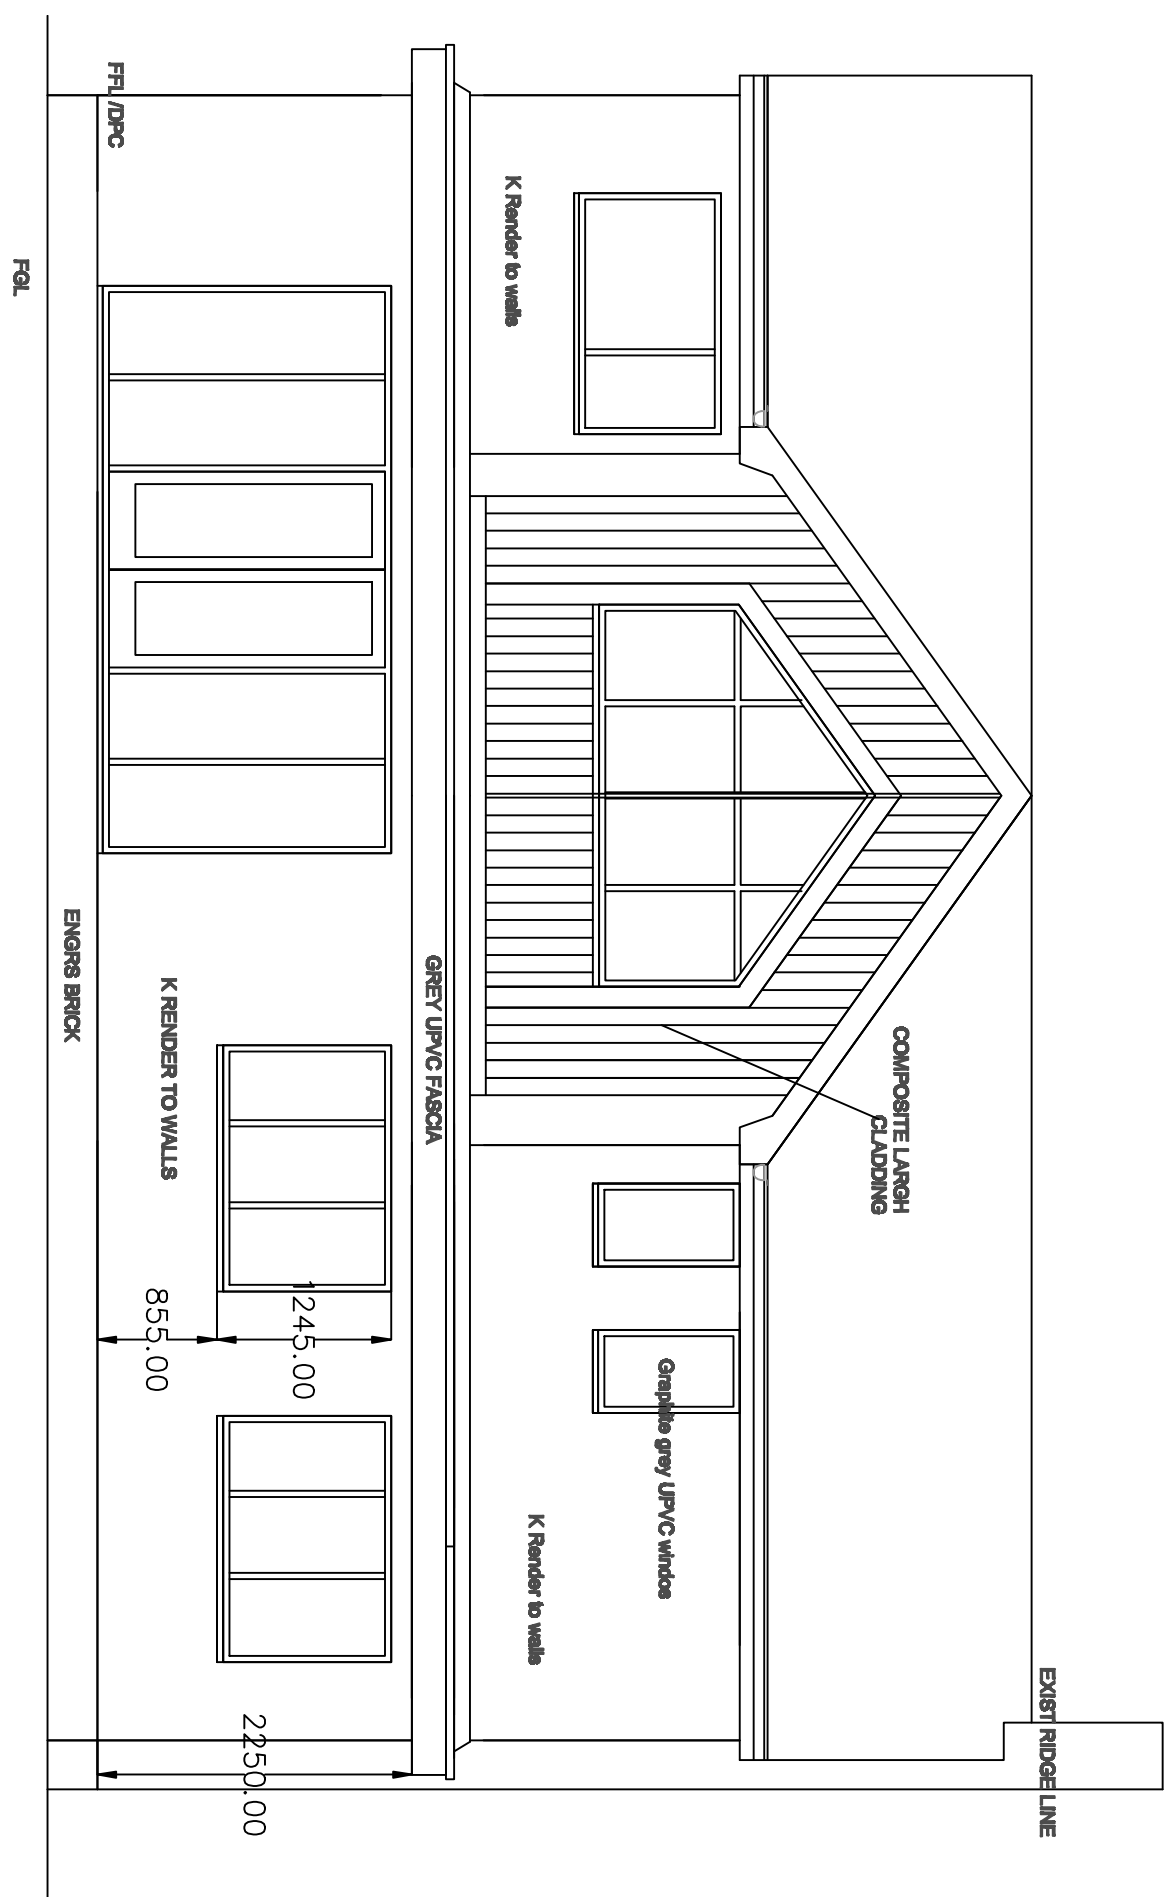

TITLE

26 FRECKLETON DRIVE, PLYMOUTH

PROPOSED EXTENSIONS AND ALTERATIONS TO REAR ELEVATION INCLUDING A SINGLE AND TWO STOREY EXTENSIONS

REVISIONS			
SCALE	DATE	DRAWN	CHECKED
1/100	JUNE 22	ASC	
1/50			
CLIENT			

DRAWING NO.

001a