


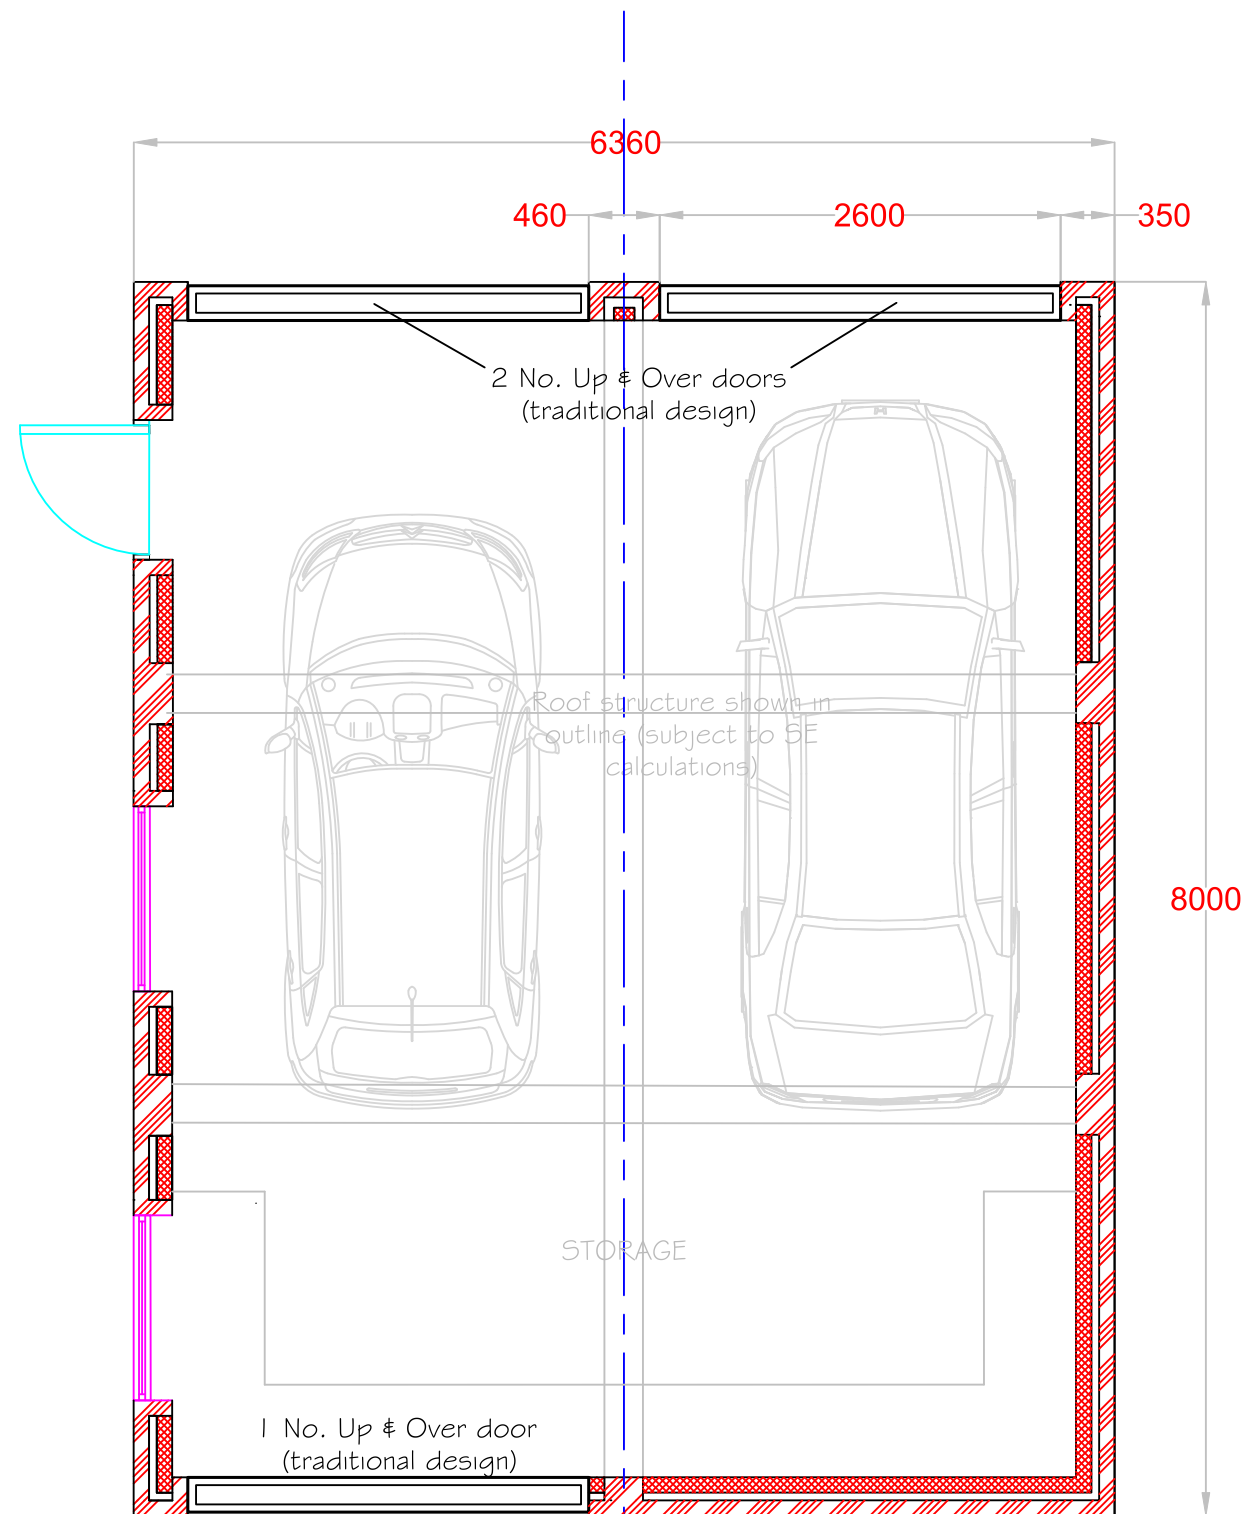

New Garage - As Proposed

The Rectory, 41 Church Lane, PRESTWICH , M25 1AN

Floor Plan (with roof structure above)

General Notes

Do not scale from this drawing. Specified dimensions may be relied upon. All dimensions to be confirmed by site measurement by the contractor before opening up works or ordering any materials. We accept no liability for incorrect site measurement. Report any discrepancies to the architect or surveyor.

When printing out this drawing, use a professional service rather than an office printer. It should be printed at A3 size in order to be read at the scale indicated. Check scale bar to confirm printed scale before using any scale rule.



Project Description:

New Garage

For:

Dr & Mrs Zia Jalal

Site Address:

The Rectory,
41 Church Lane,
Prestwich, M25 1AN

Date:

September 2023

Scale:

1:50 @ A3

Sheet Description:

Garage Plan

A	Revised size & rr. door 15/5/24
No.	Revision /Issue

Drawing Number:

100110/009A