

NOTES

1. Roof covering: large format profiled concrete tiles, e.g. Marley Ludlow Major, colour to L.A. approval
2. External walls: Facing brick to L.A. approval
3. Window and door frames, vertical boarding over main entrance door: white UPVC
4. Rainwater goods: black UPVC
5. Entrance pathway: Precast concrete flags, colour natural with 50mm precast edging kerbs. Garden to sides, lawn or flower beds to client's choice
6. Perimeter paths and patio: Precast concrete flags, colour natural
7. Garden areas generally laid to lawn with beds and borders to client's choice


site to be cleared, turfed and maintained

permeable paving to be hydropave concrete textured flags in charcoal colourway by Tobermore


shrubbery as per planting table

proposed tree as per planting table


bin store location:-
1no general; 1no glass; 1no paper;
1no grass etc

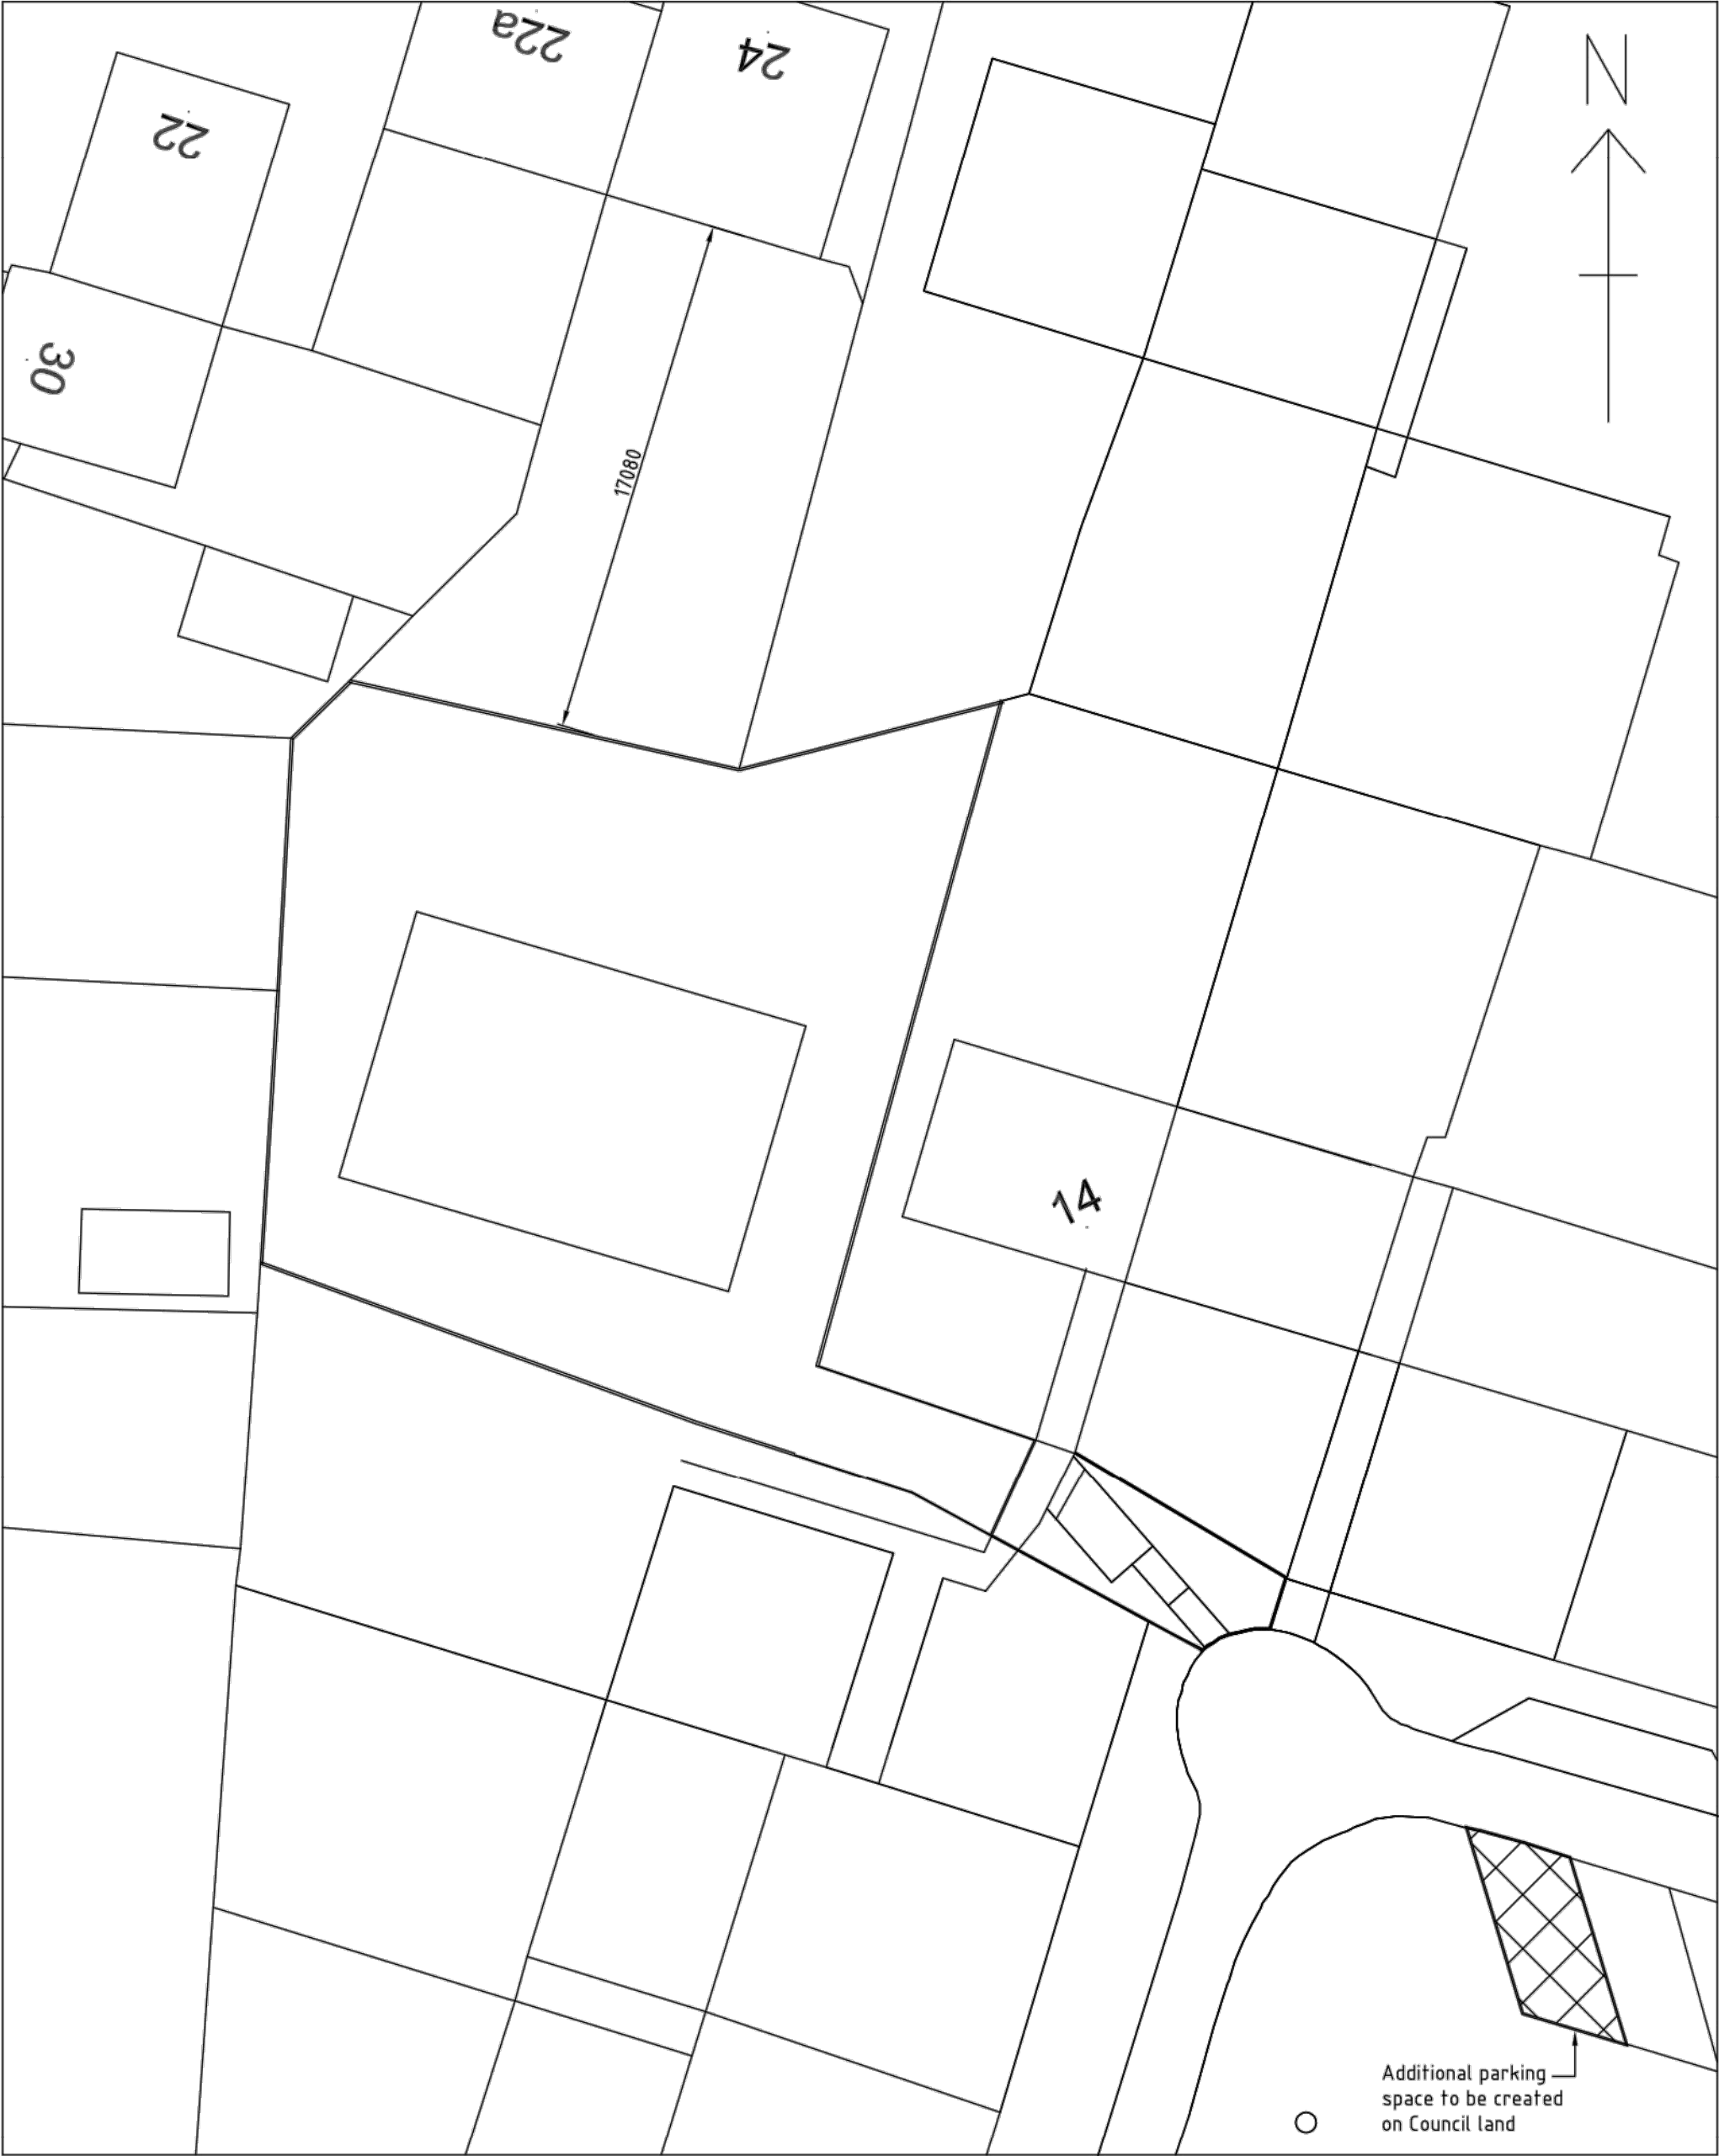

BLOCK PLAN

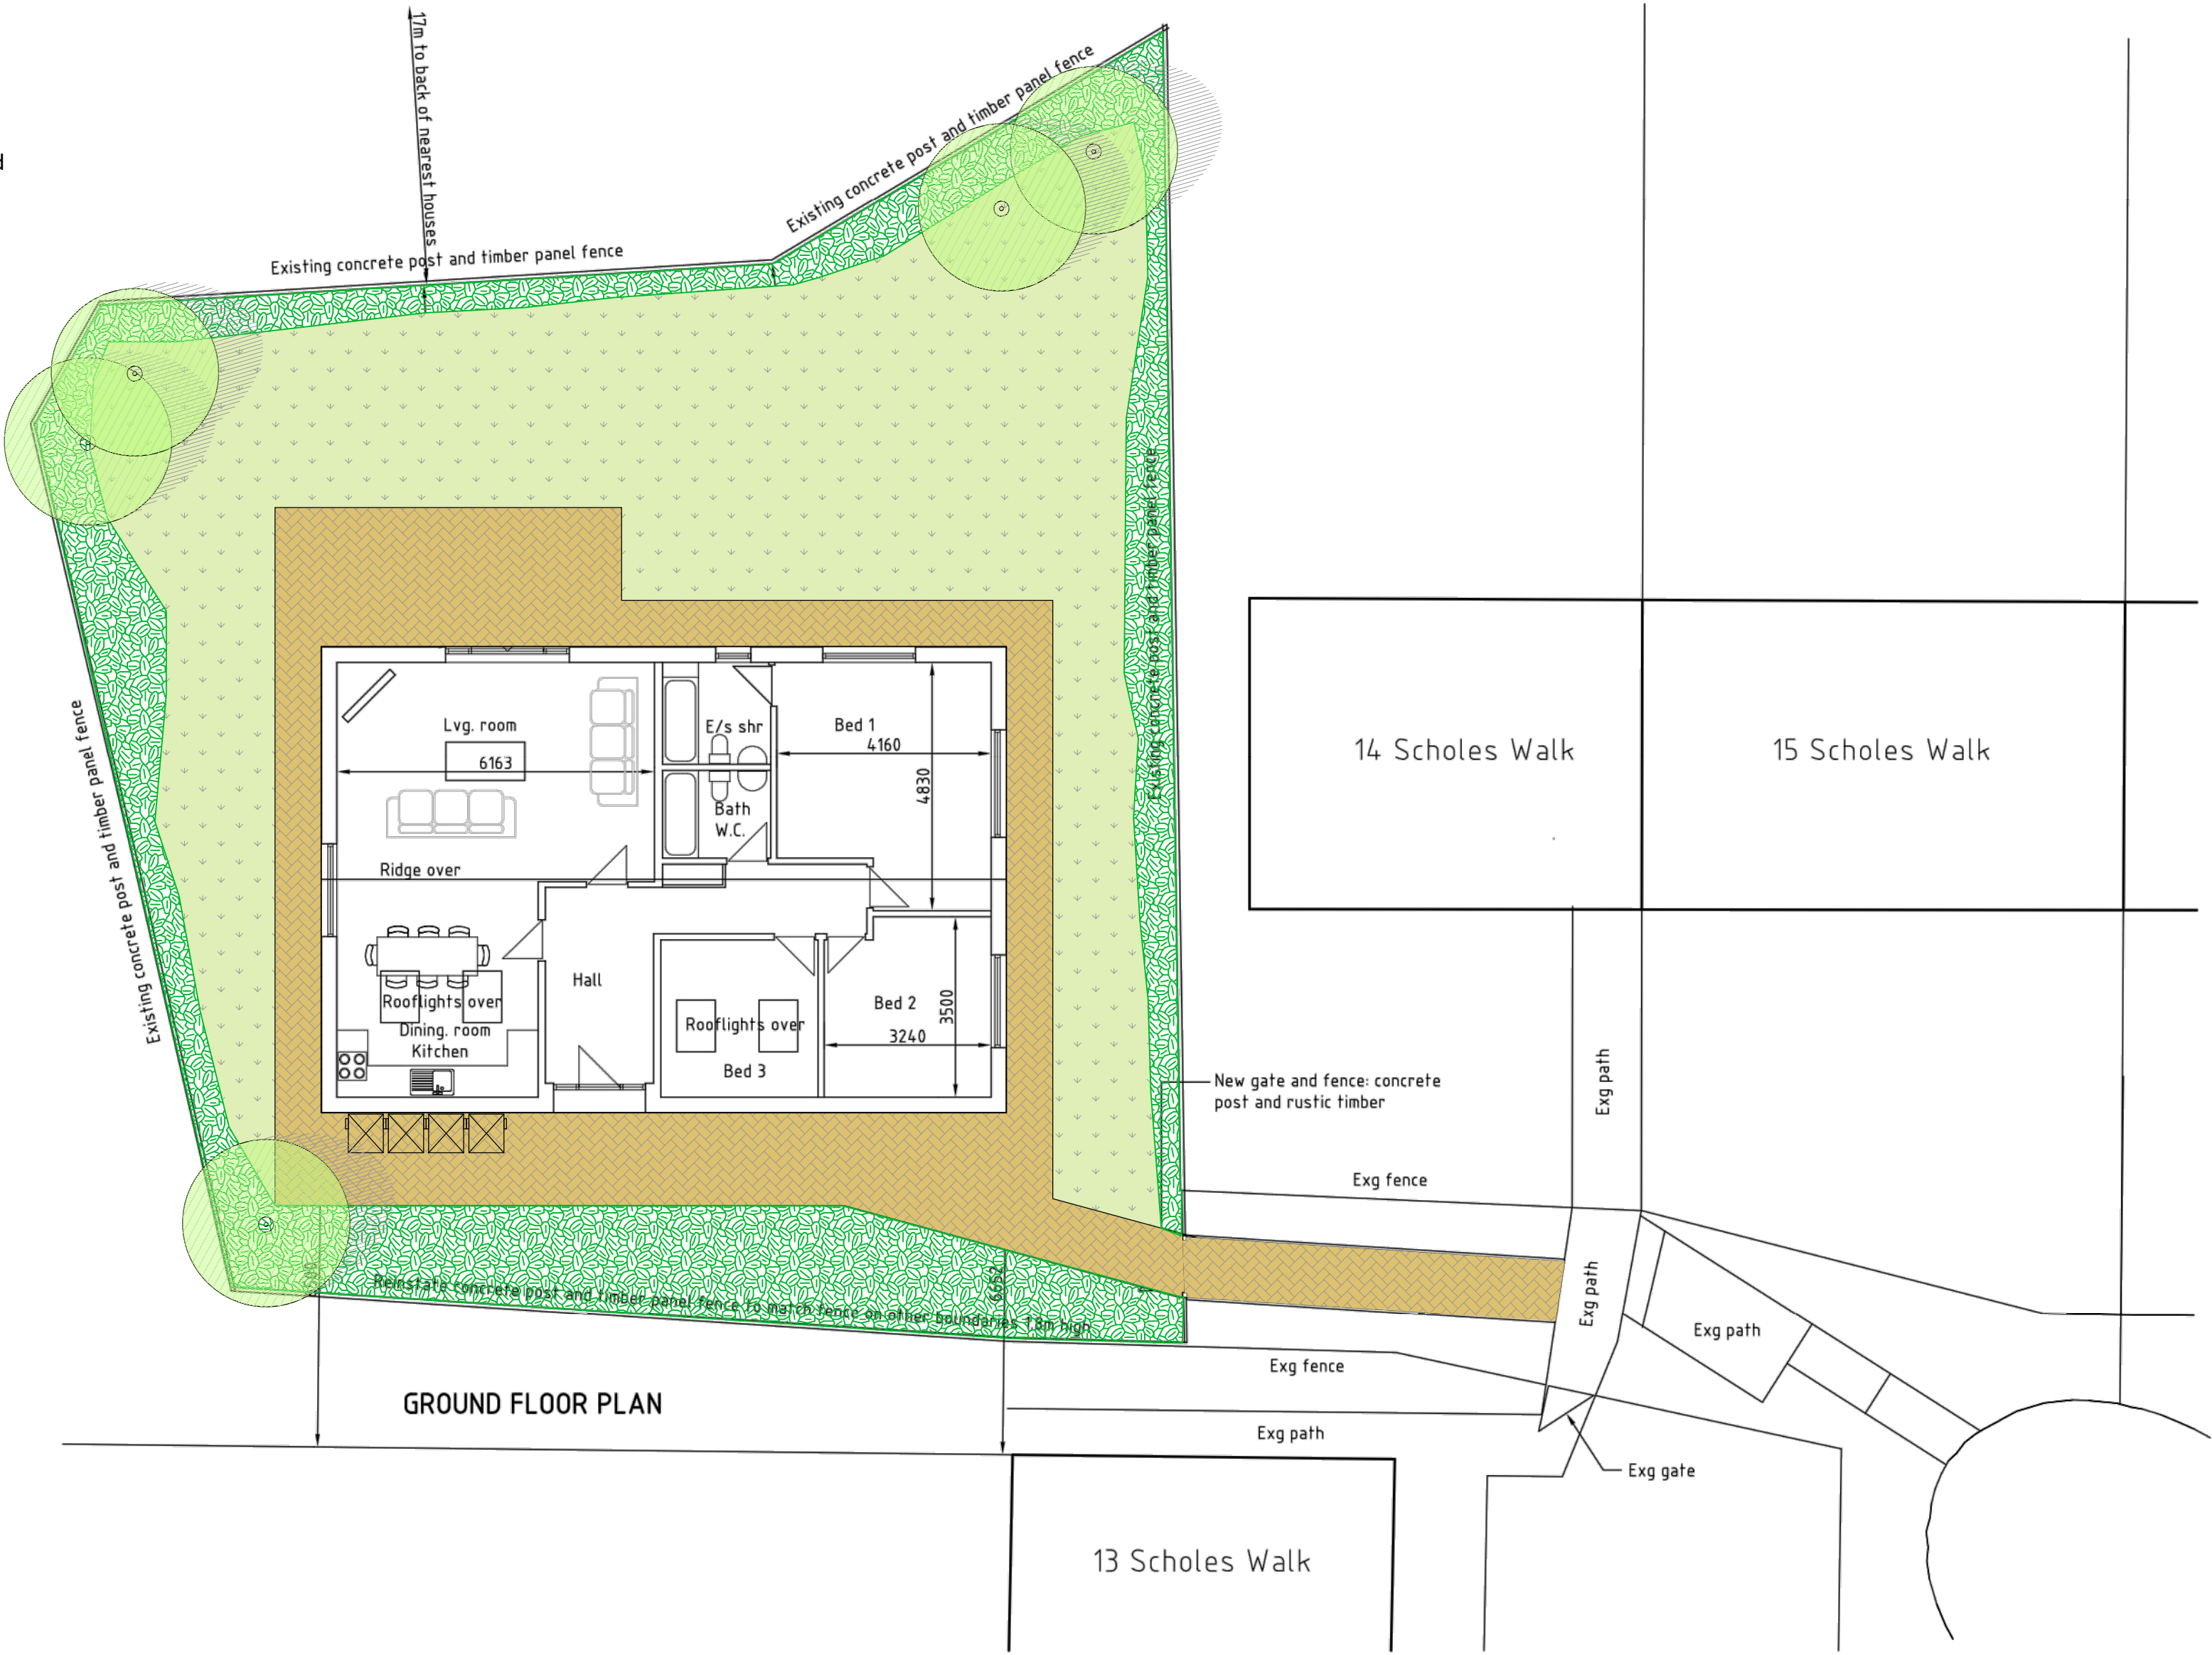


GROUND FLOOR PLAN

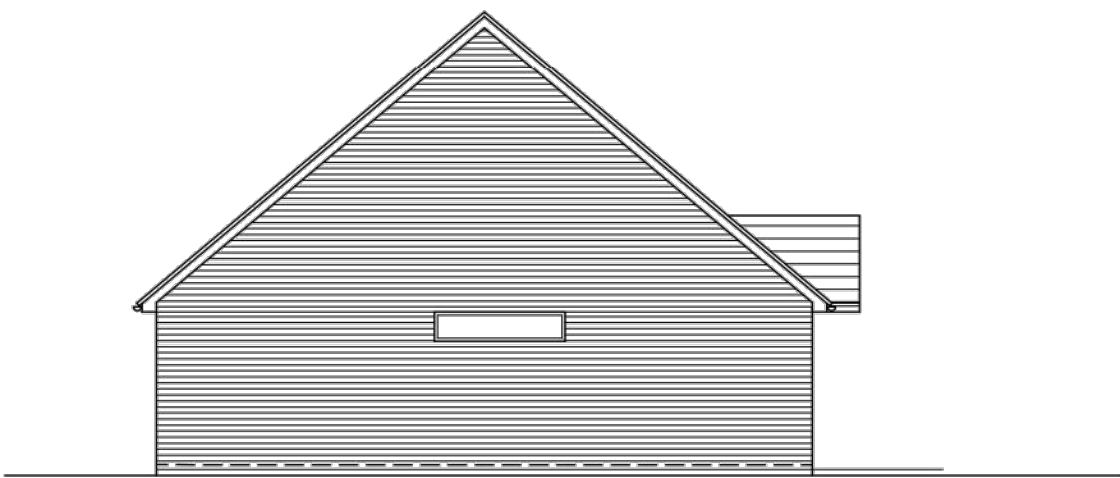


WEST ELEVATION



NORTH ELEVATION

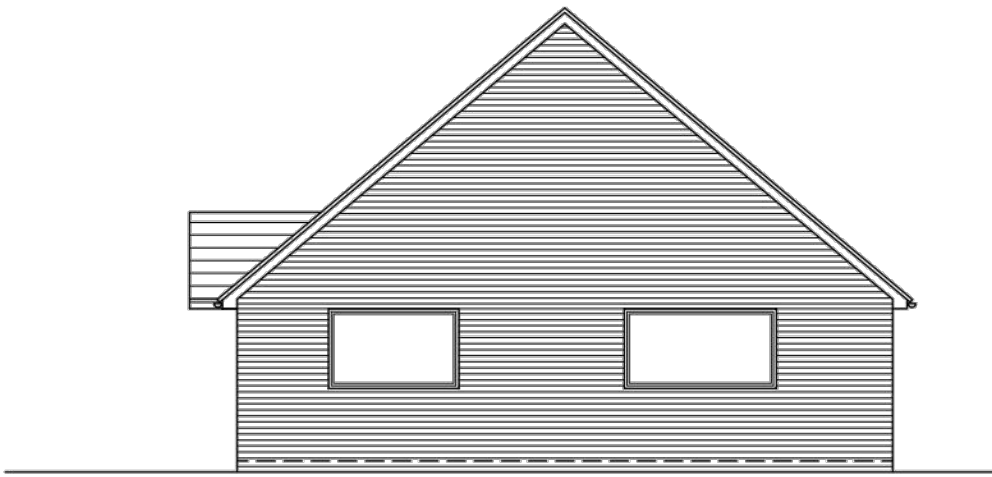

EAST ELEVATION

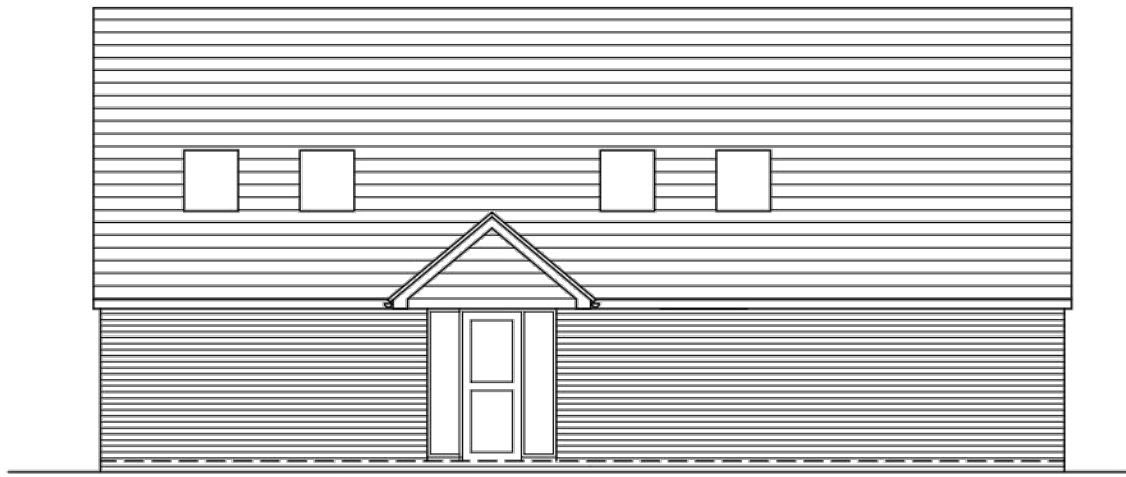

SOUTH ELEVATION

AB may 24 revised to include planting
A 19.11.15 Revised following consultations PNH
2.11.15 FOR DISCUSSION

rev	date	by	chkd
status			
FOR DISCUSSION			
client			
MR A MOGHIMI			
project			
PROPOSED BUNGALOW BETWEEN 13 AND 14 SCHOLES WALK, M25 0AZ			
title			
PLANNING DRAWING			
scales			
1:100, 1:200 AT A1			
drawn	checked	approved	date
PNH			AUG 2015
contract no.		drawing no.	revision
15011		01	AB

Peter N Hewitt Associates Ltd
Consulting Engineers

3 Wadebridge Avenue, Baguley
Manchester M23 9LS
Tel. 0161-905 2555. Mobile 07946 642 414.
E-mail: phewitt1@btconnect.com