




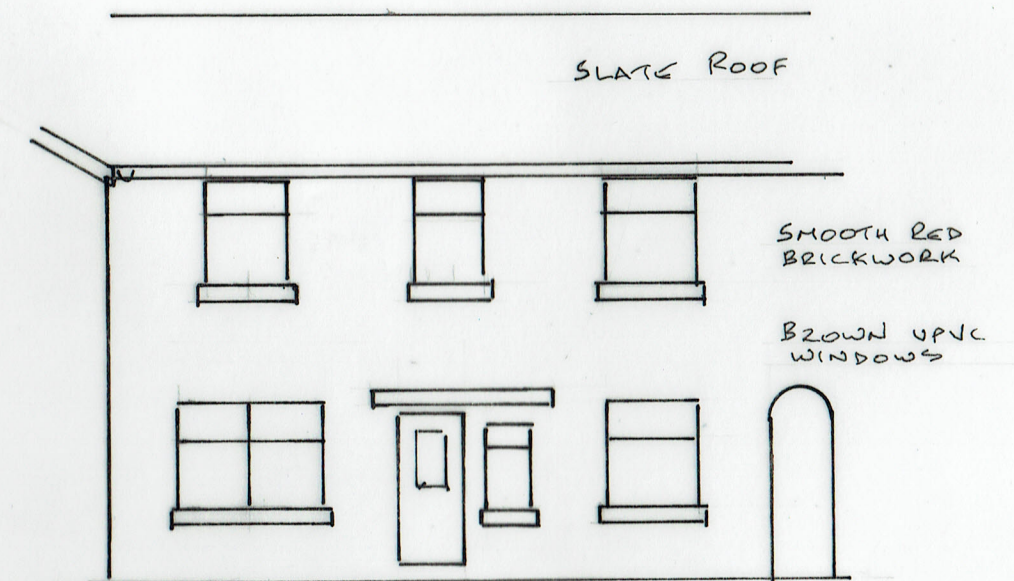

FRONT ELEVATION

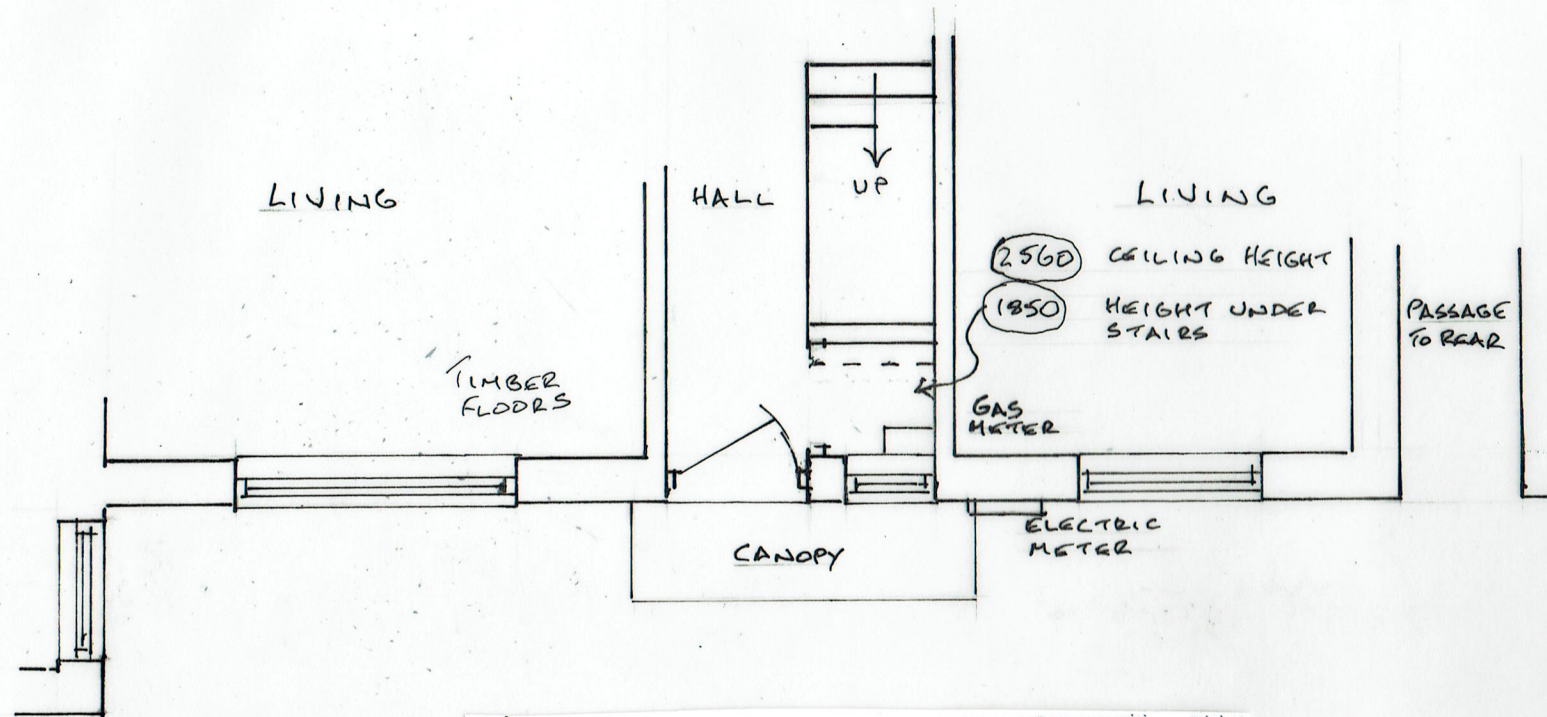

SIDE ELEVATIONS

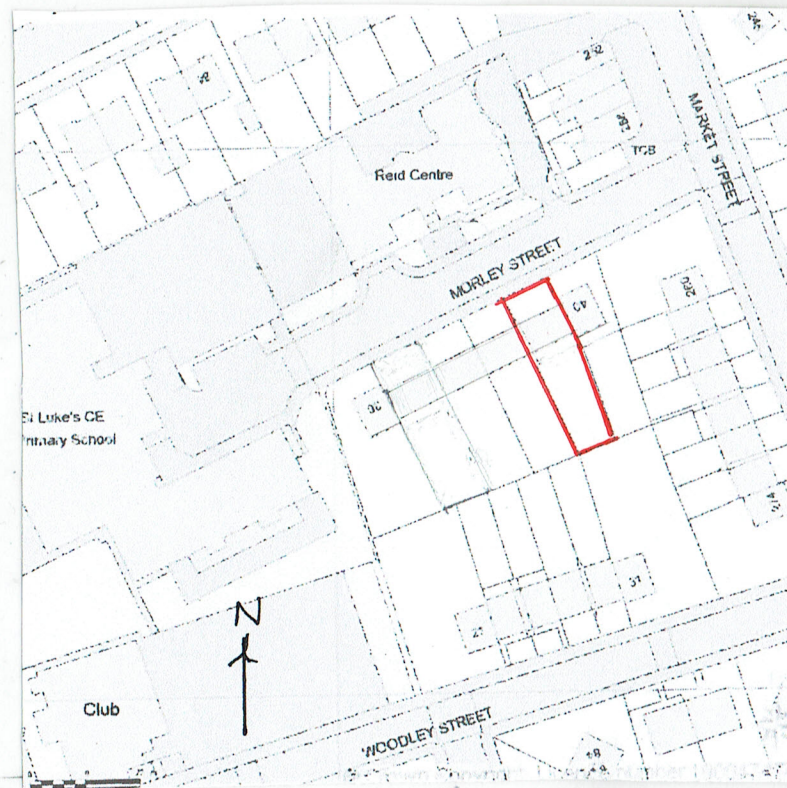

LOCATION PLAN (1:1250)

0 5
METRES
SCALE 1:50 & 1:100 @ A3

EXISTING PLAN

24/02/2022

22/681/01

FRONT PORCH WITH W.C.

38 MORLEY STREET, BURY BLA 95Q