






EXISTING FRONT ELEVATION/STREET SCENE. 1:100.

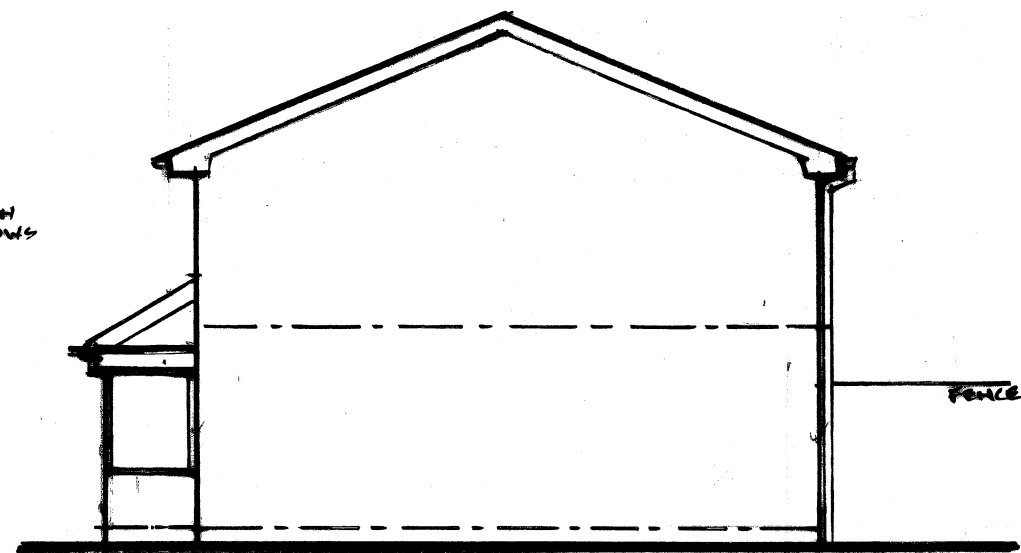


EXISTING R.H. SIDE ELEVATION

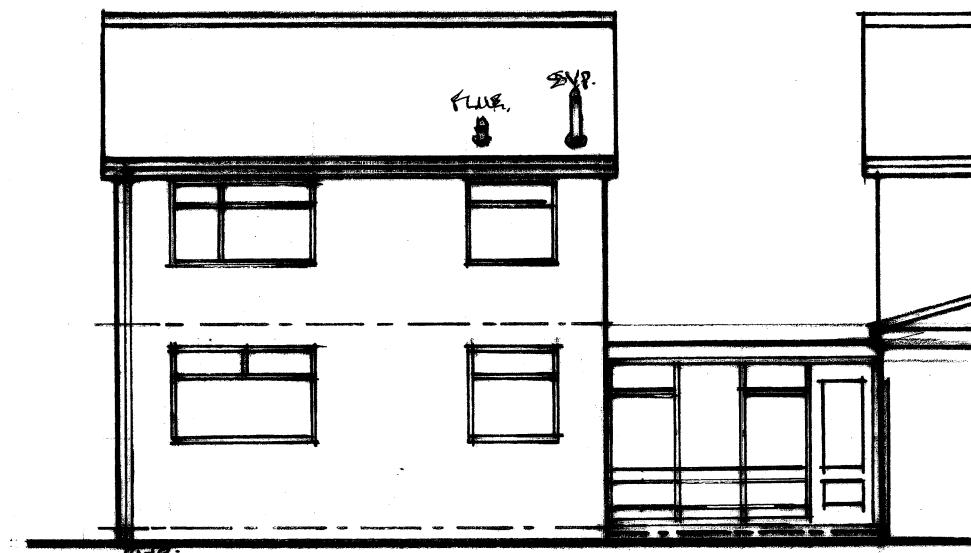


EXISTING REAR ELEVATION

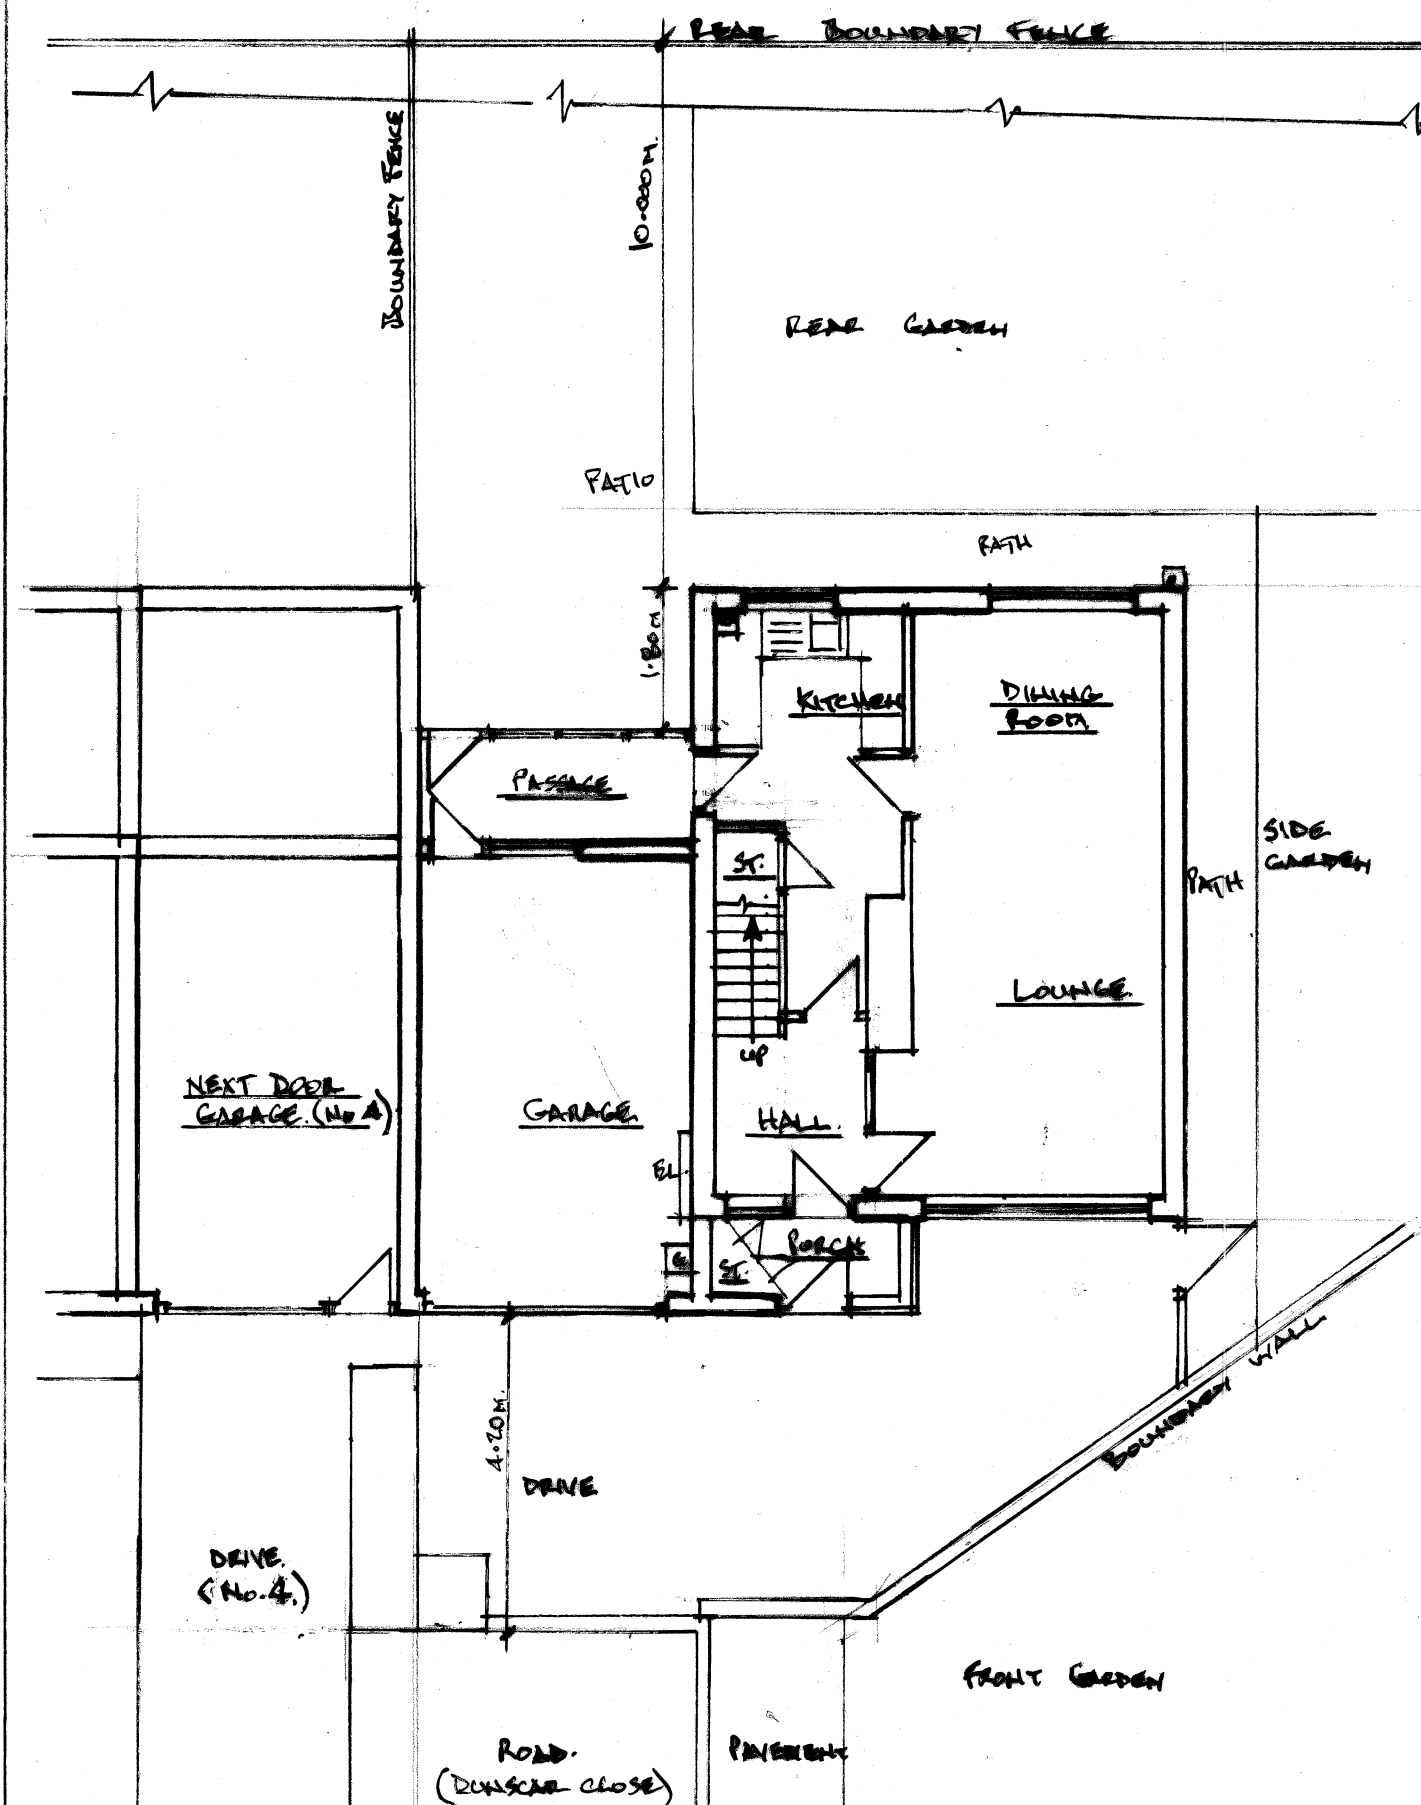


EXISTING GROUND FLOOR PLAN. 1:100

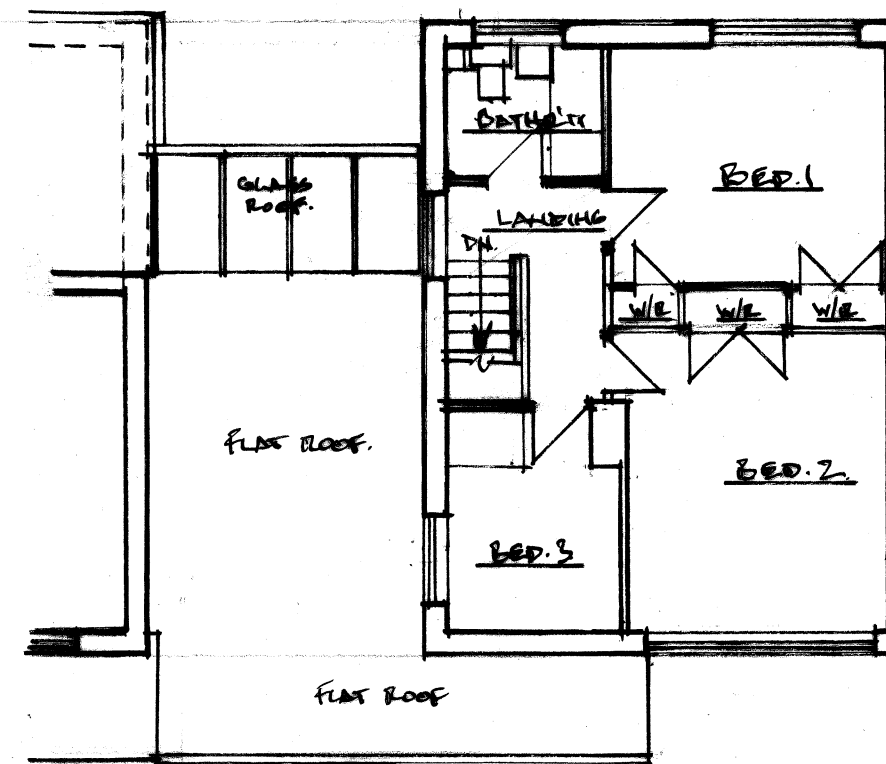


EXISTING FIRST FLOOR PLAN

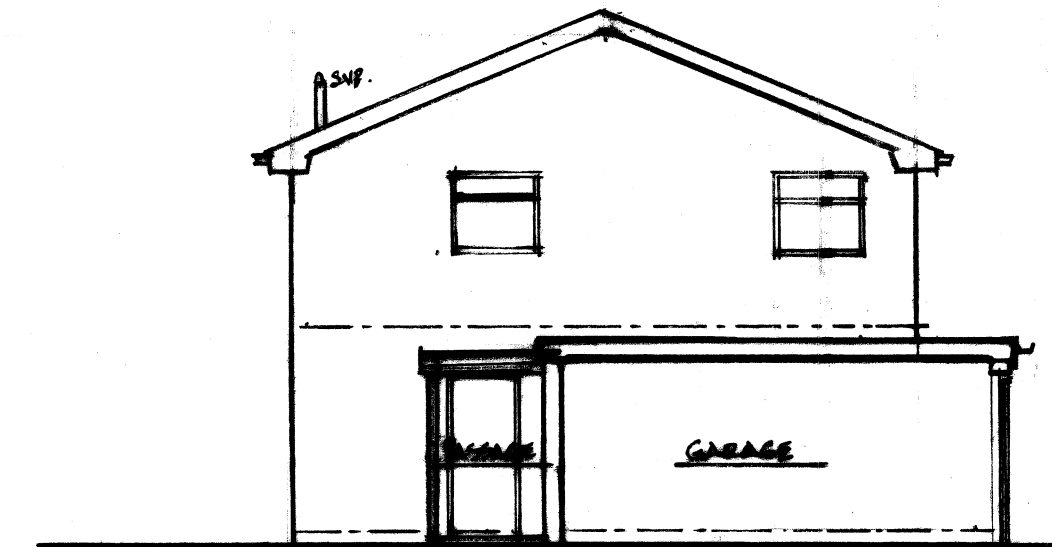

EXISTING L.H. SIDE ELEVATION

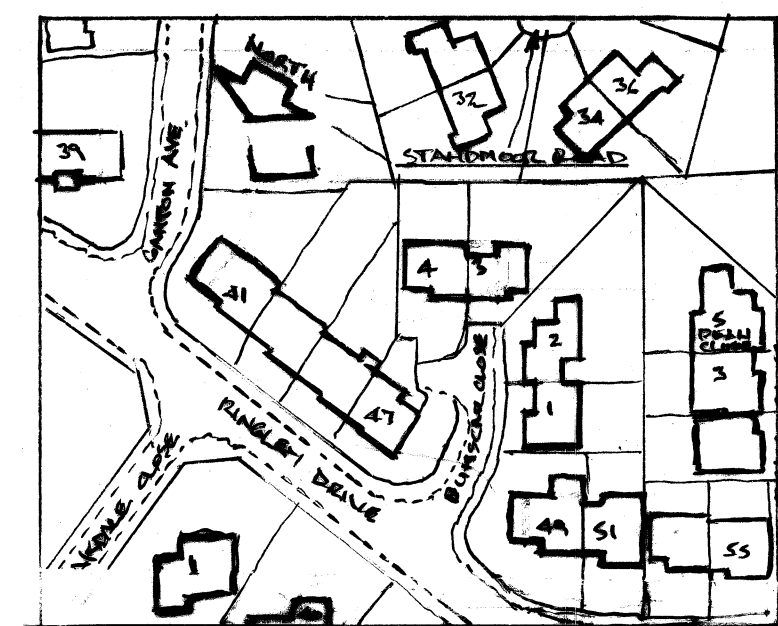

LOCATION PLAN 1:1250

 

Architectural & Building Services

NEIL BUTTERWORTH

Tel:  
Mobile: 07785 275483

89 Higher Ainsworth Road, Radcliffe,  
Manchester, M26 4JJ.

Job Title PROPOSED SINGLE STOREY REAR  
EXTENSION, FIRST FLOOR SIDE EXTENSION,  
\* EXT/INTERNAL ALTERATIONS,  
AT 3 DUNSCAR CLOSE, WHITEFIELD.

Drawing Title PLANS & ELEVATIONS ( EXISTING )

Scale  
1:100

Date  
JUNE 26

Drawn by  
N.B.

Drawing No.  
1