




Right hand side elevation

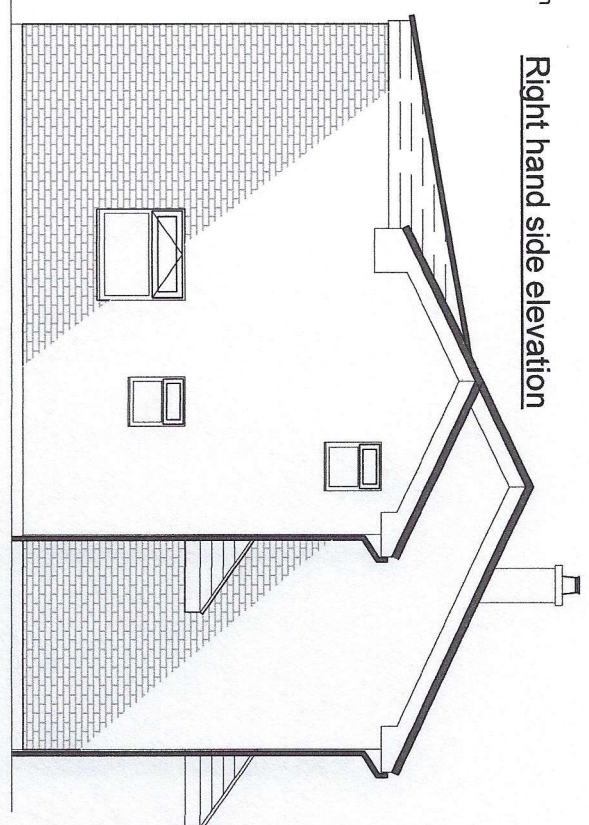


Rear Elevation

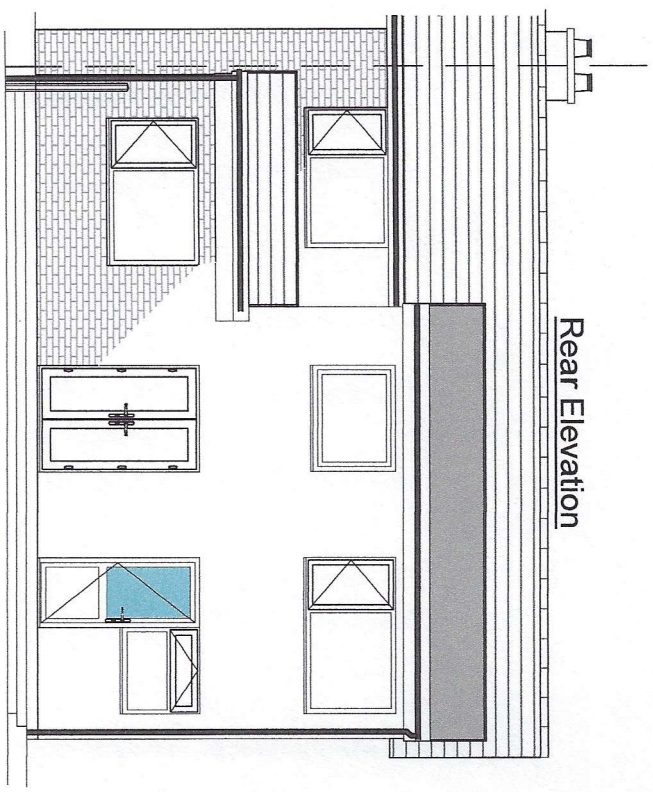

Left hand side elevation

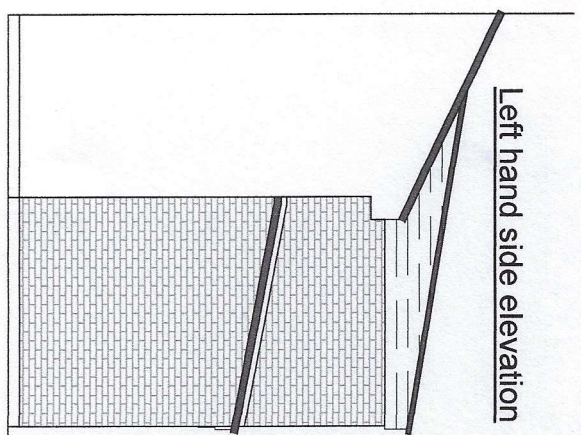

Plan View

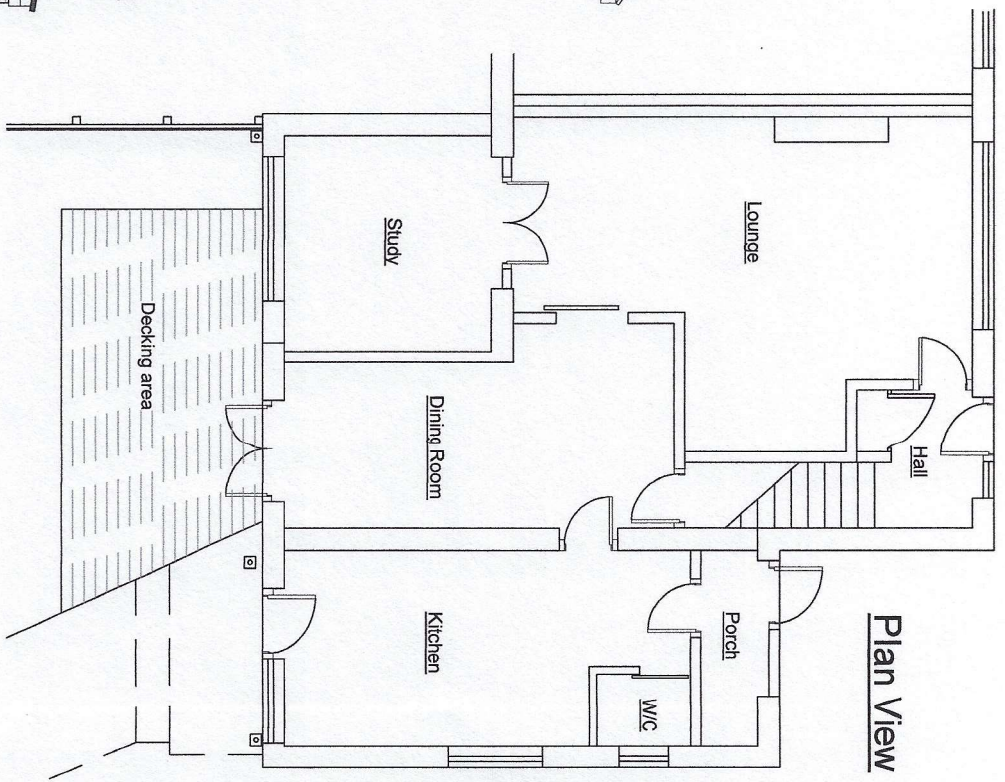

ADDRESS 33 Cheviot Close Ramsbottom BURY, BL0 9LL	REF. NO. 390601122	SCALE 1 : 100 @ A4	DATE 07/12/2022	Notes Existing Plan and Elevations For ; Mr & Mrs Ferguson
DRAWN BY HOWARD BLA Clearview Home Improvement Tel- 07539 749466 E-mail - hbland3@gmail.co				