


Existing Front Elevation



Existing Side Elevation




Existing Rear Elevation

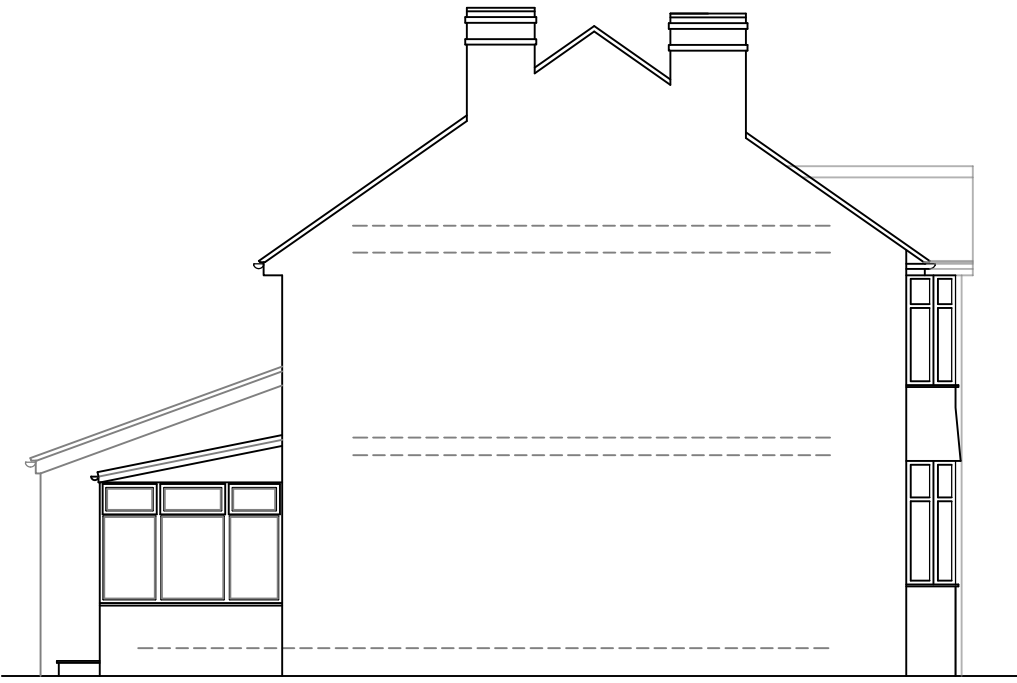


Existing Side Elevation

1:100

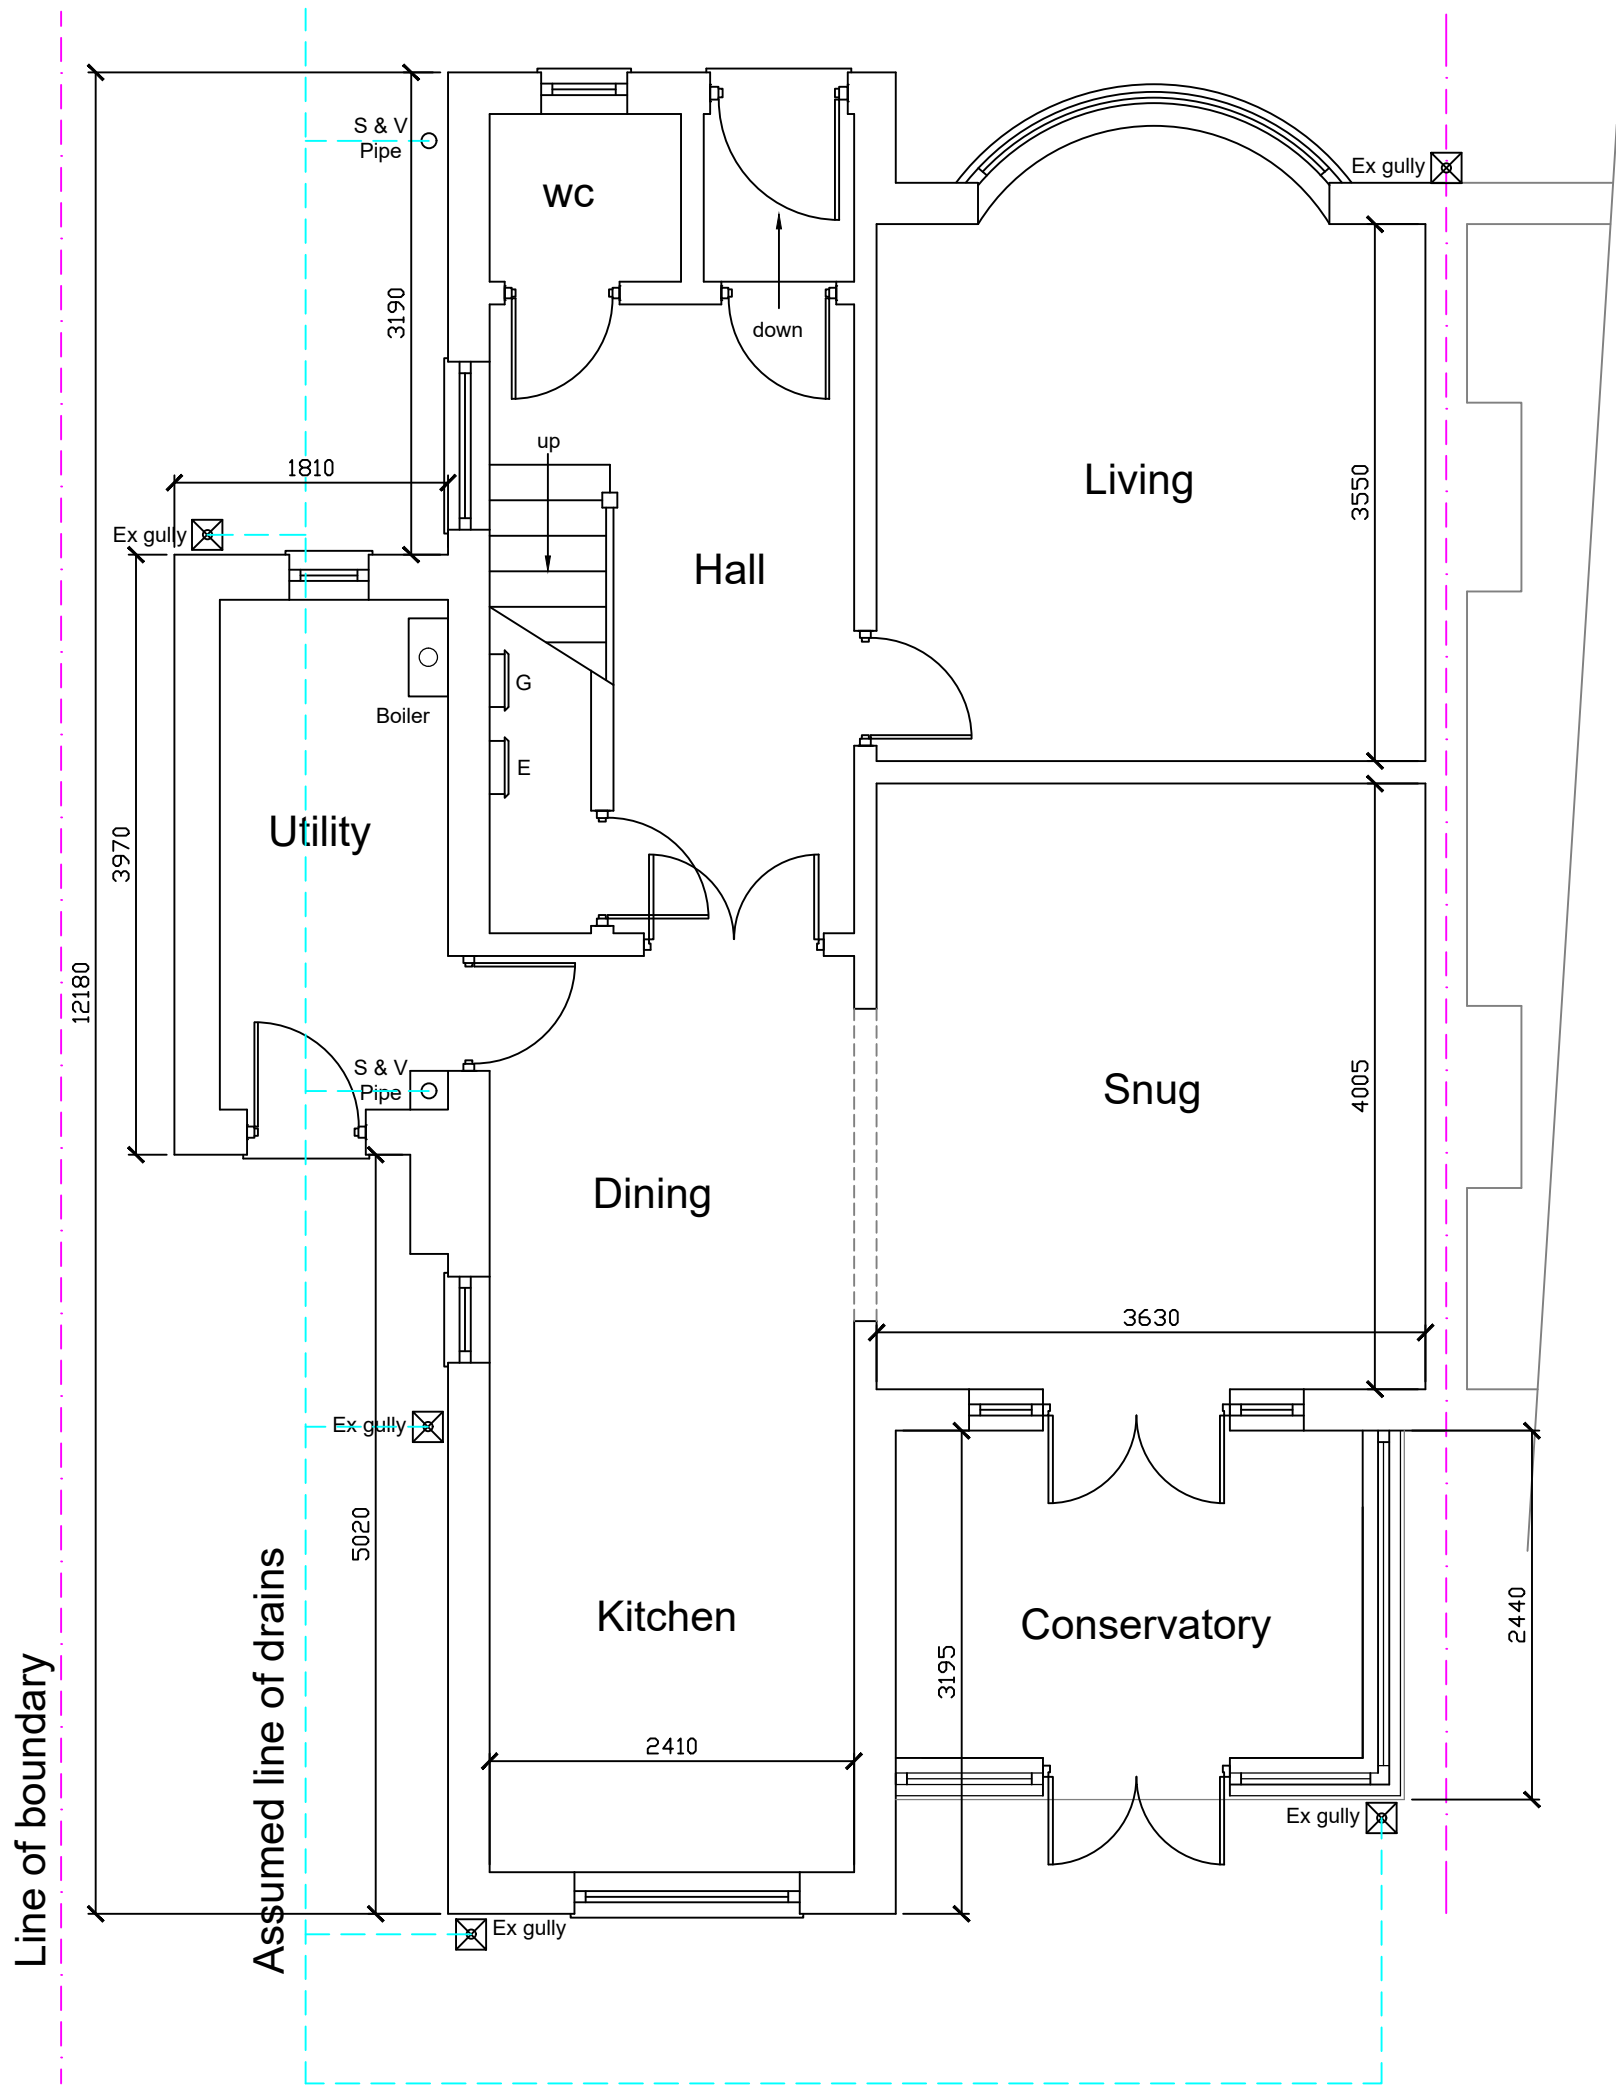


Existing Ground Floor Plan

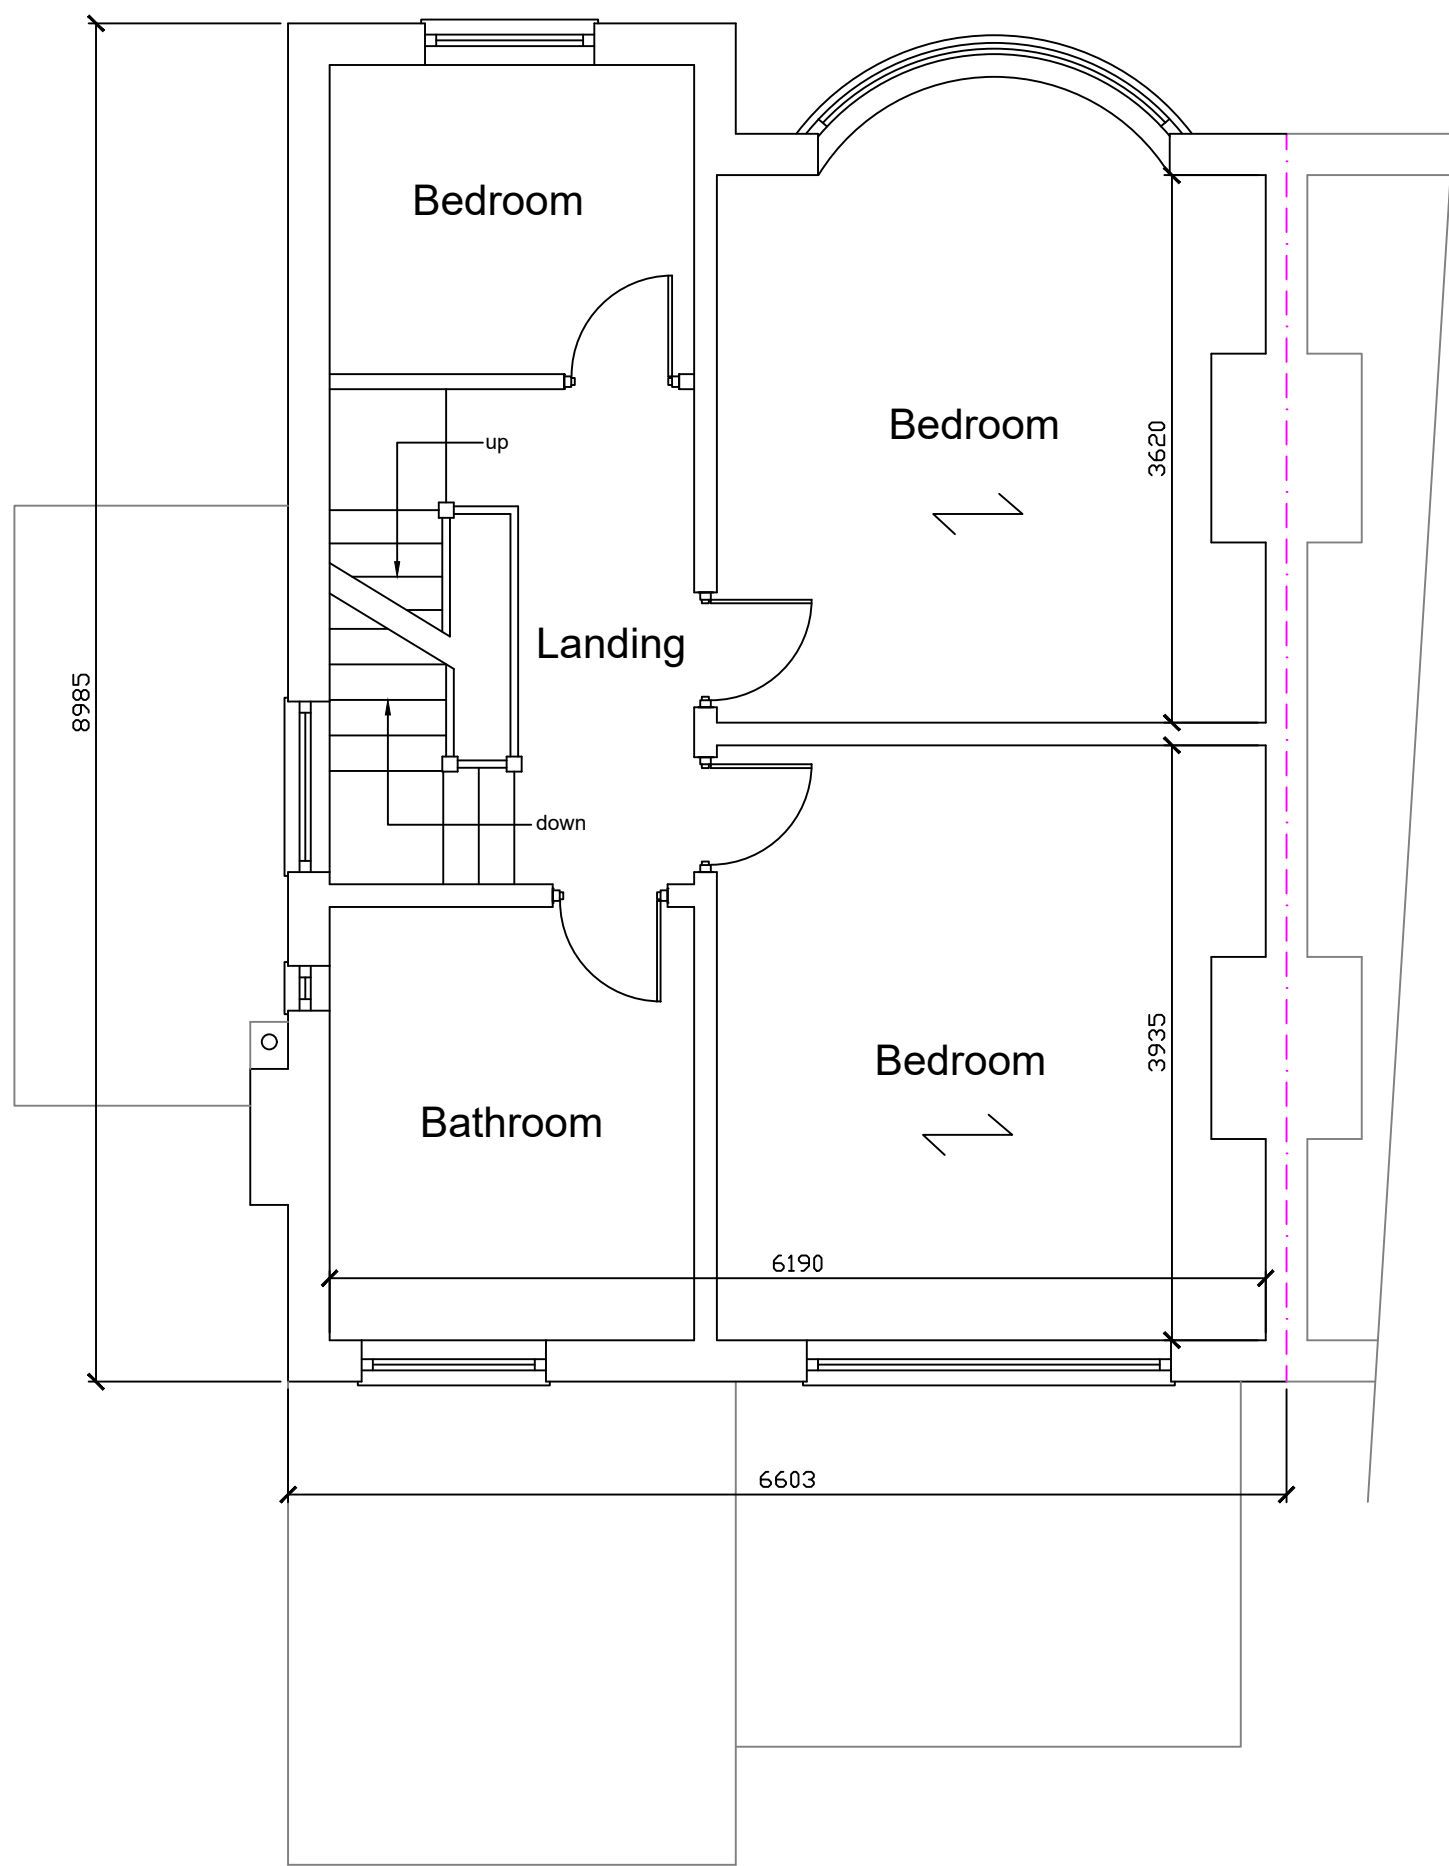

Existing First Floor Plan

1:50

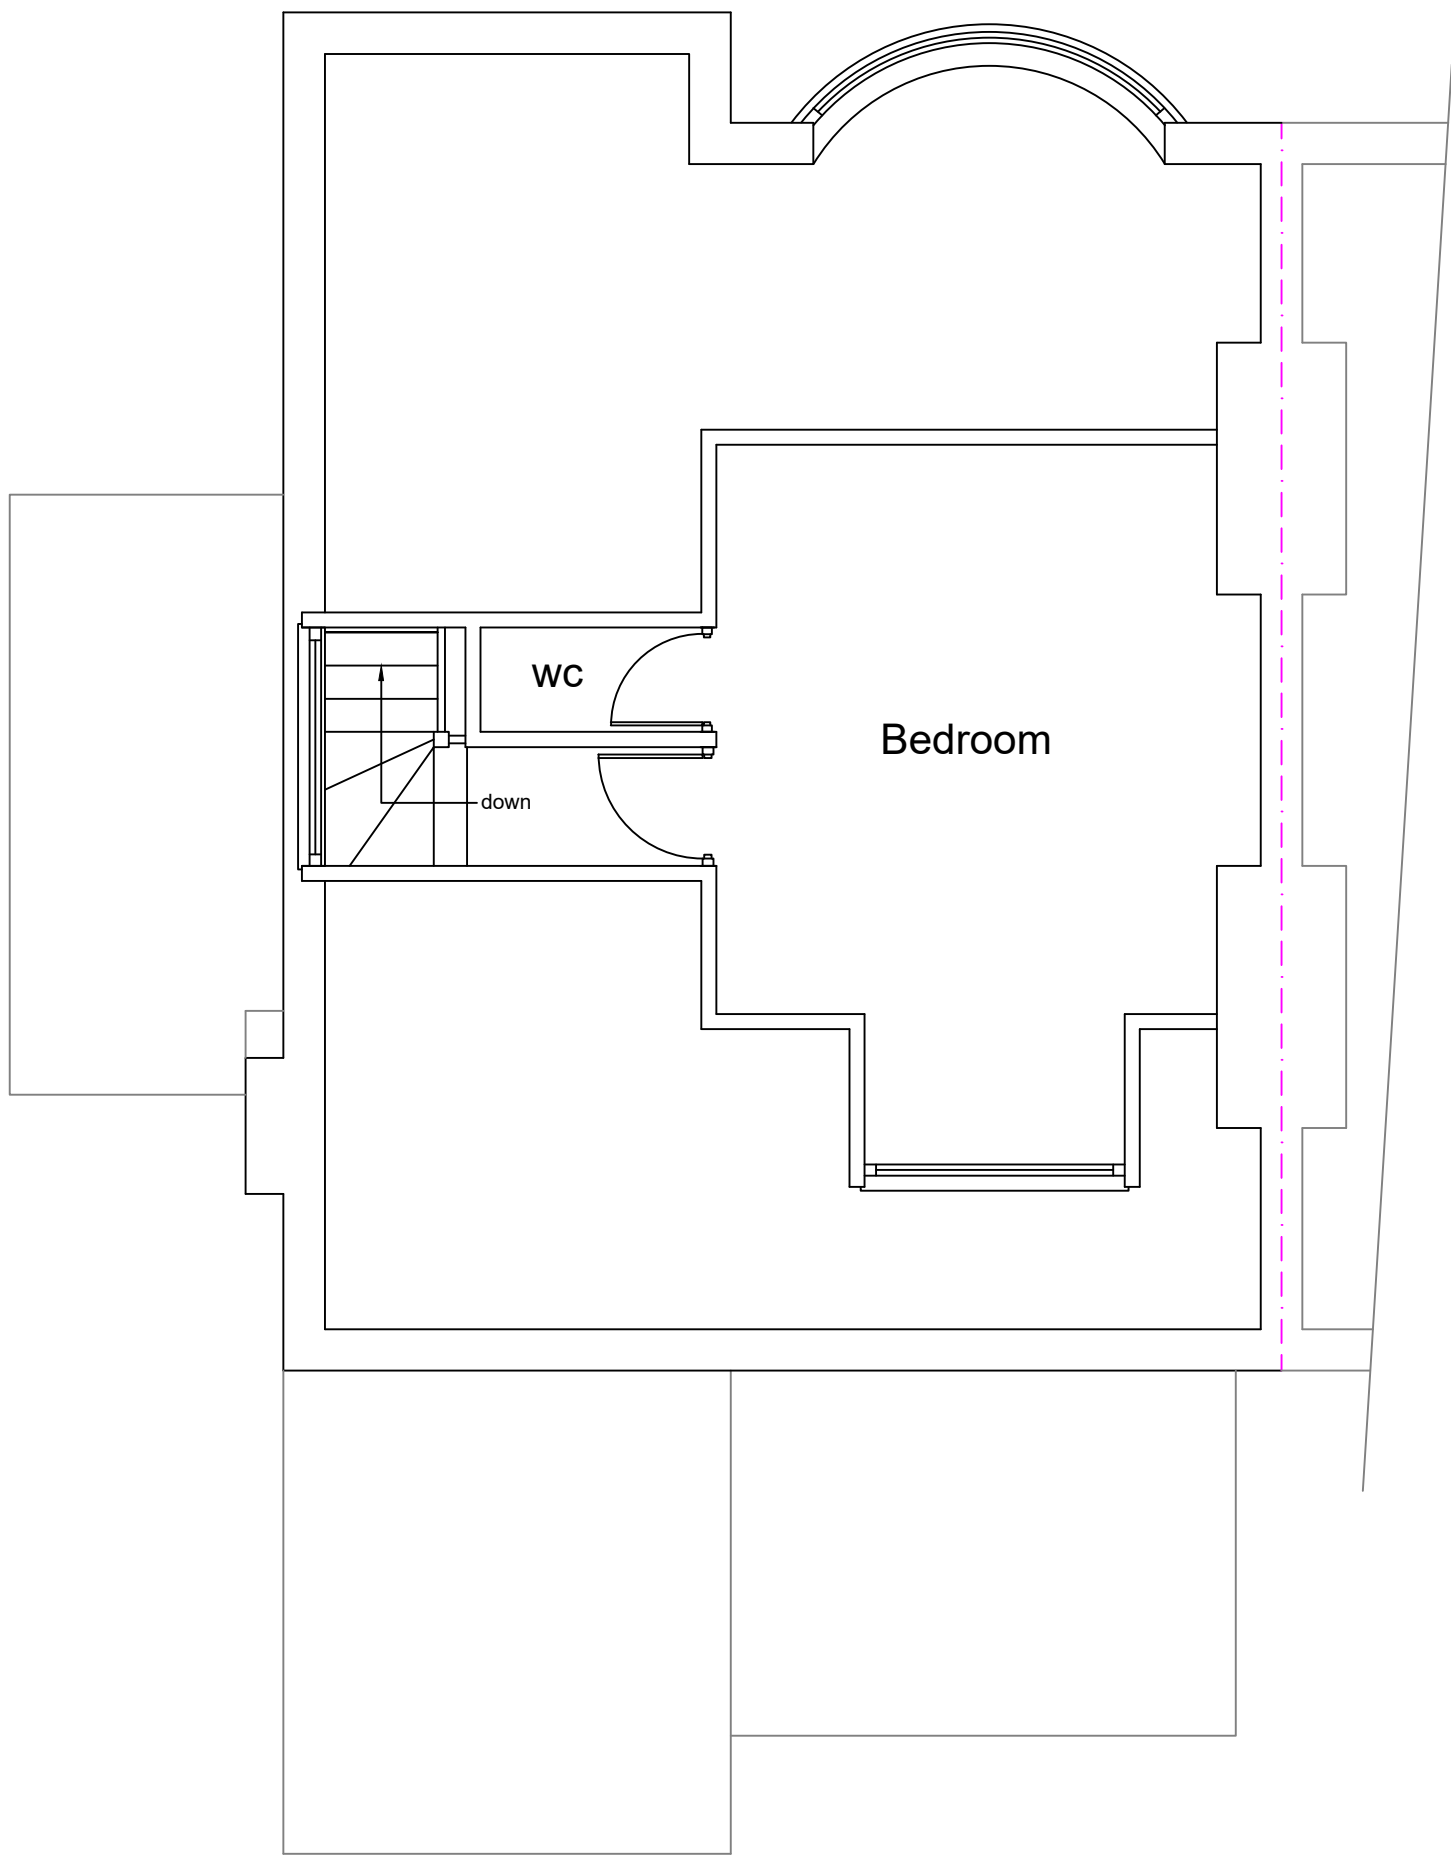

Existing Second Floor Plan

Rev A 21.07.26
Dimensions added at request of planning authority

Stage :- Householder Planning		
Project Title :- Proposed Two Storey Side/Rear Extension Part Single Storey Rear Extension & Front Porch Extension		
Drawing Title :- Existing Plans & Elevations		
Client :- Mr Hewitt		
Drwg No :- 12/25/114	1 of 4	Date :- Dec '25
Scale :- 1:100 & 1:50@A1	Drawn:- SCM	Rev :- Rev A
Checked :-		
Site Address :- 11 Old Hall Road, Whitefield, Bury, M45 7QW		