






Proposed Front Elevation

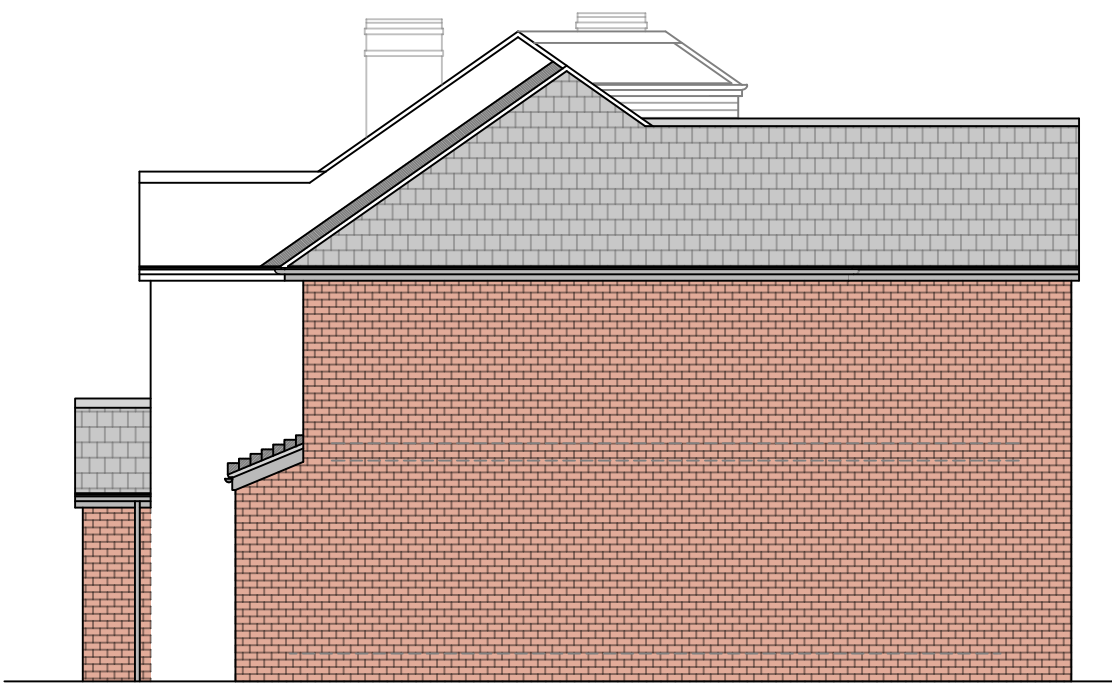

Proposed Side Elevation

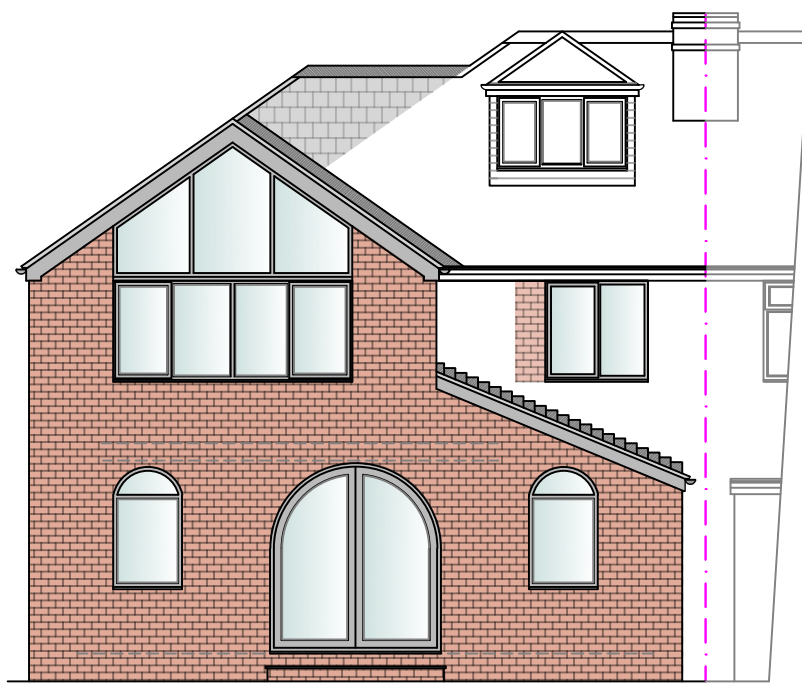


Proposed Rear Elevation

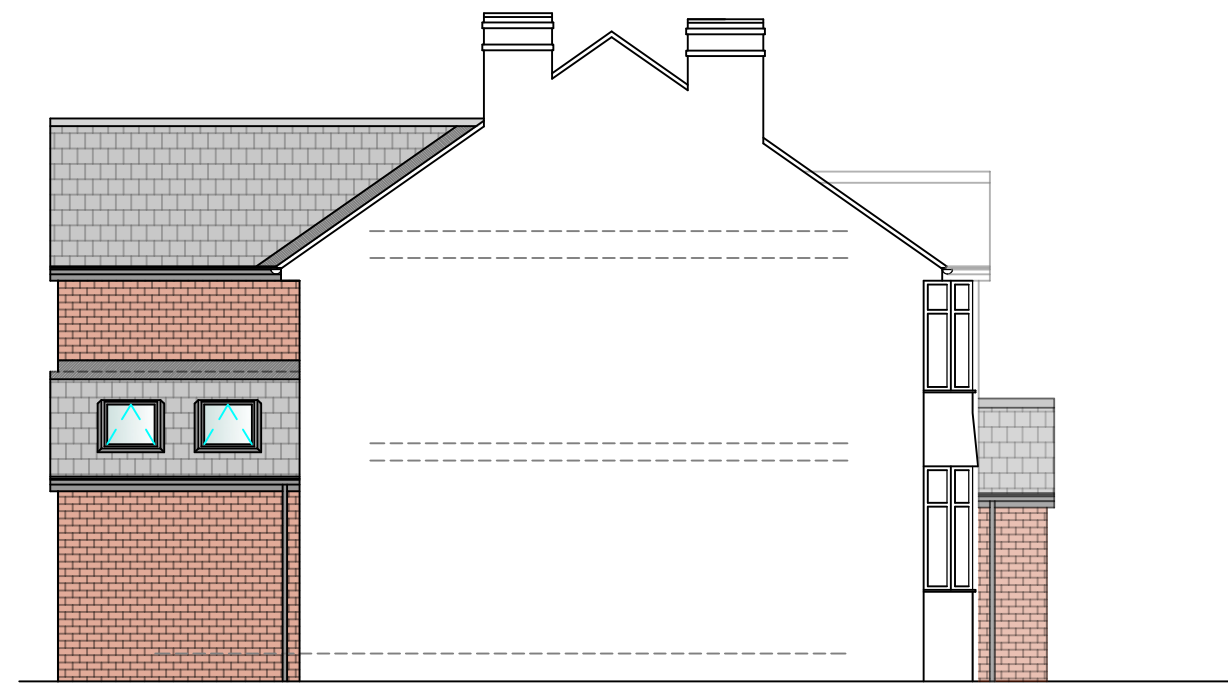


Proposed Side Elevation

1:100

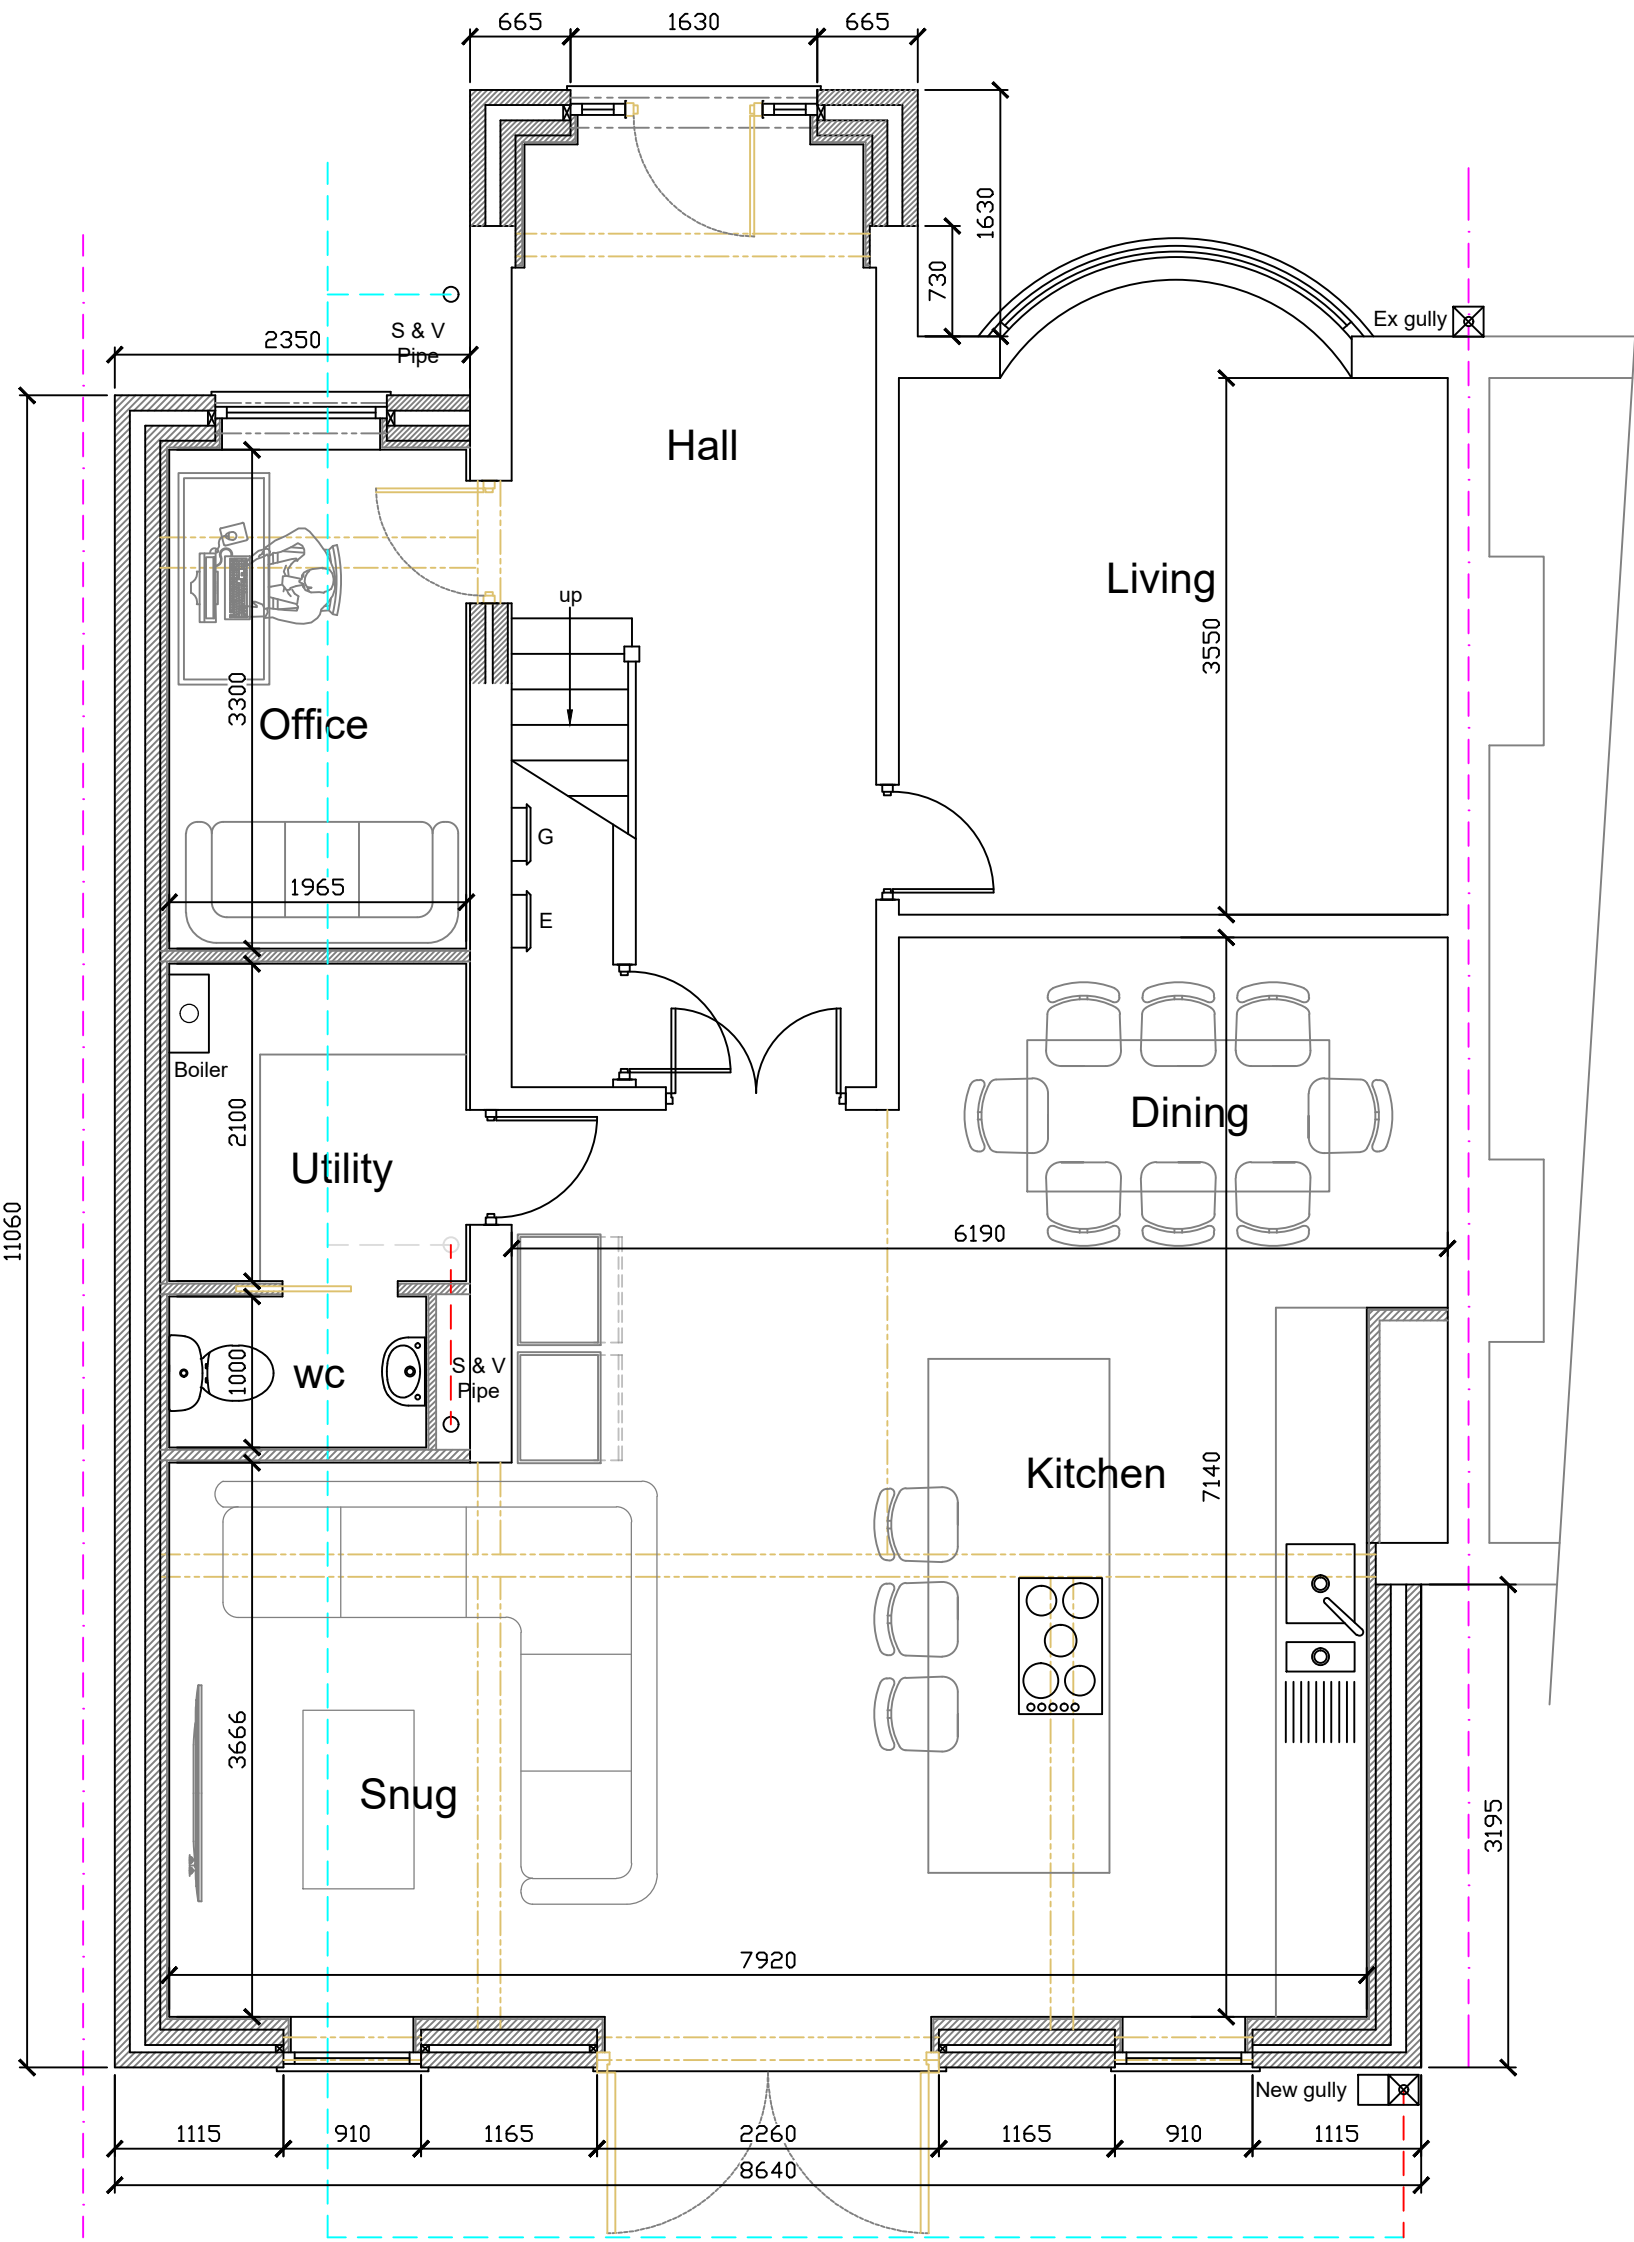


Proposed Ground Floor Plan

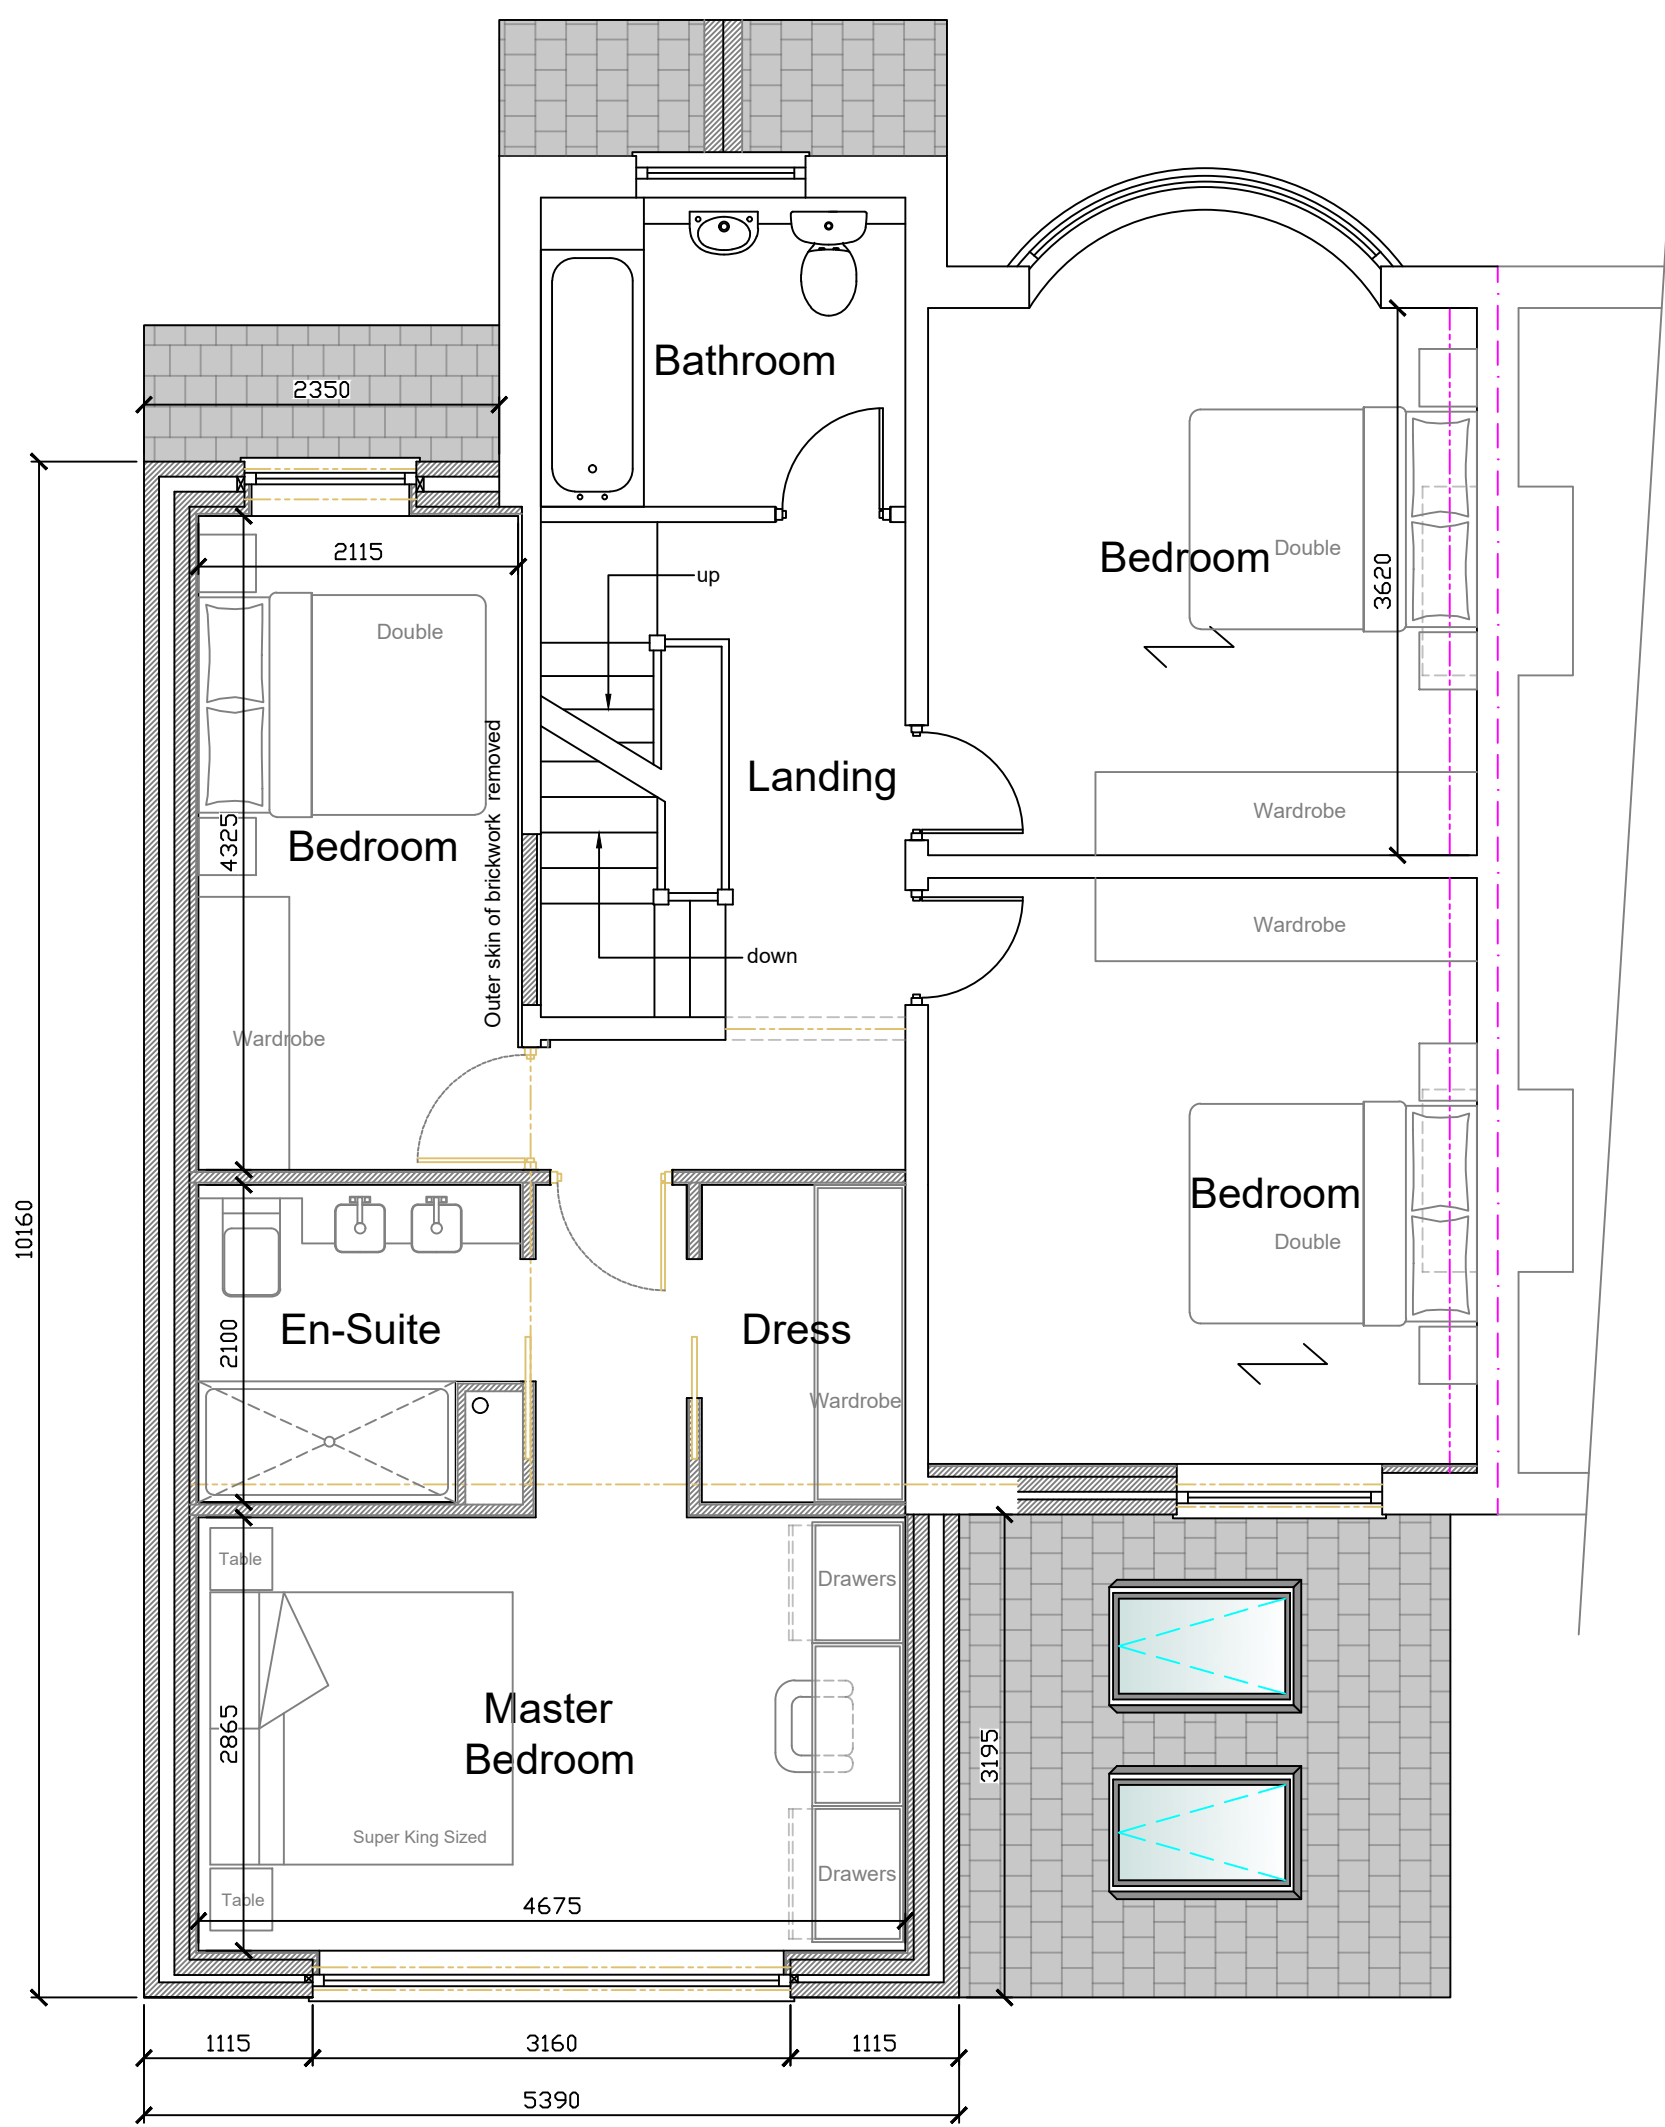

Proposed First Floor Plan

1:50

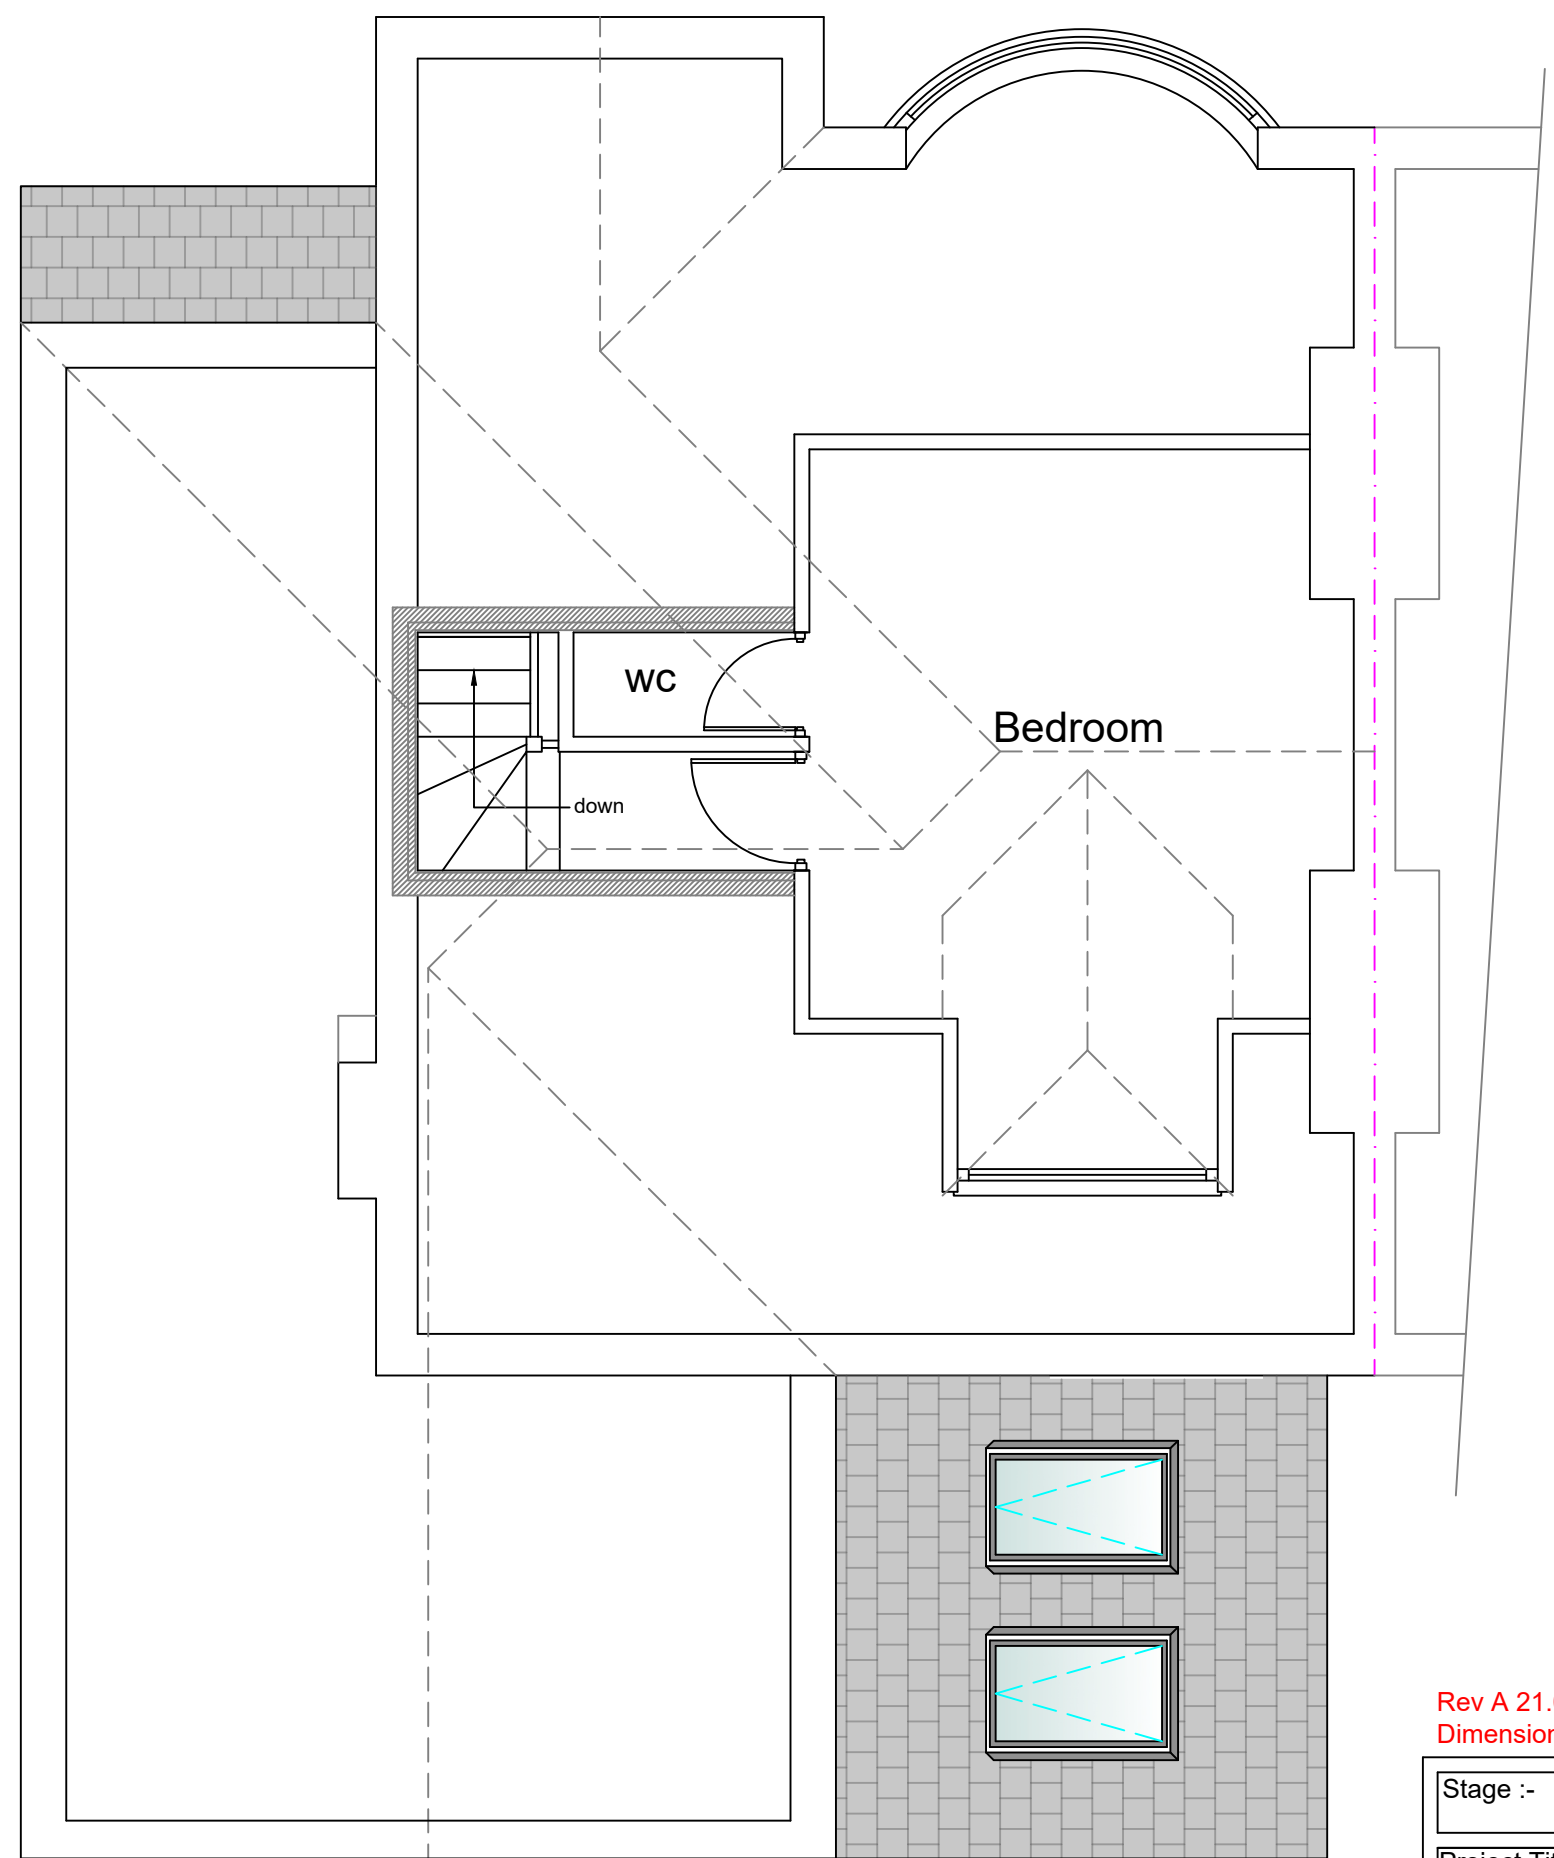

Proposed Second Floor Plan

Rev A 21.07.26
Dimensions added at request of planning authority

Stage :- **Householder Planning**

Project Title :- Proposed Two Storey Side/Rear Extension Part Single Storey Rear Extension & Front Porch Extension

Drawing Title :- Proposed Plans & Elevations

Client :- Mr Hewitt

Drwg No :- 12/25/114 Date :- Dec '25 Rev :- **Rev A**

Scale :- 1:100 & 1:50@A1 Drawn:- SCM Checked :-

Site Address :- 11 Old Hall Road, Whitefield, Bury, M45 7QW