


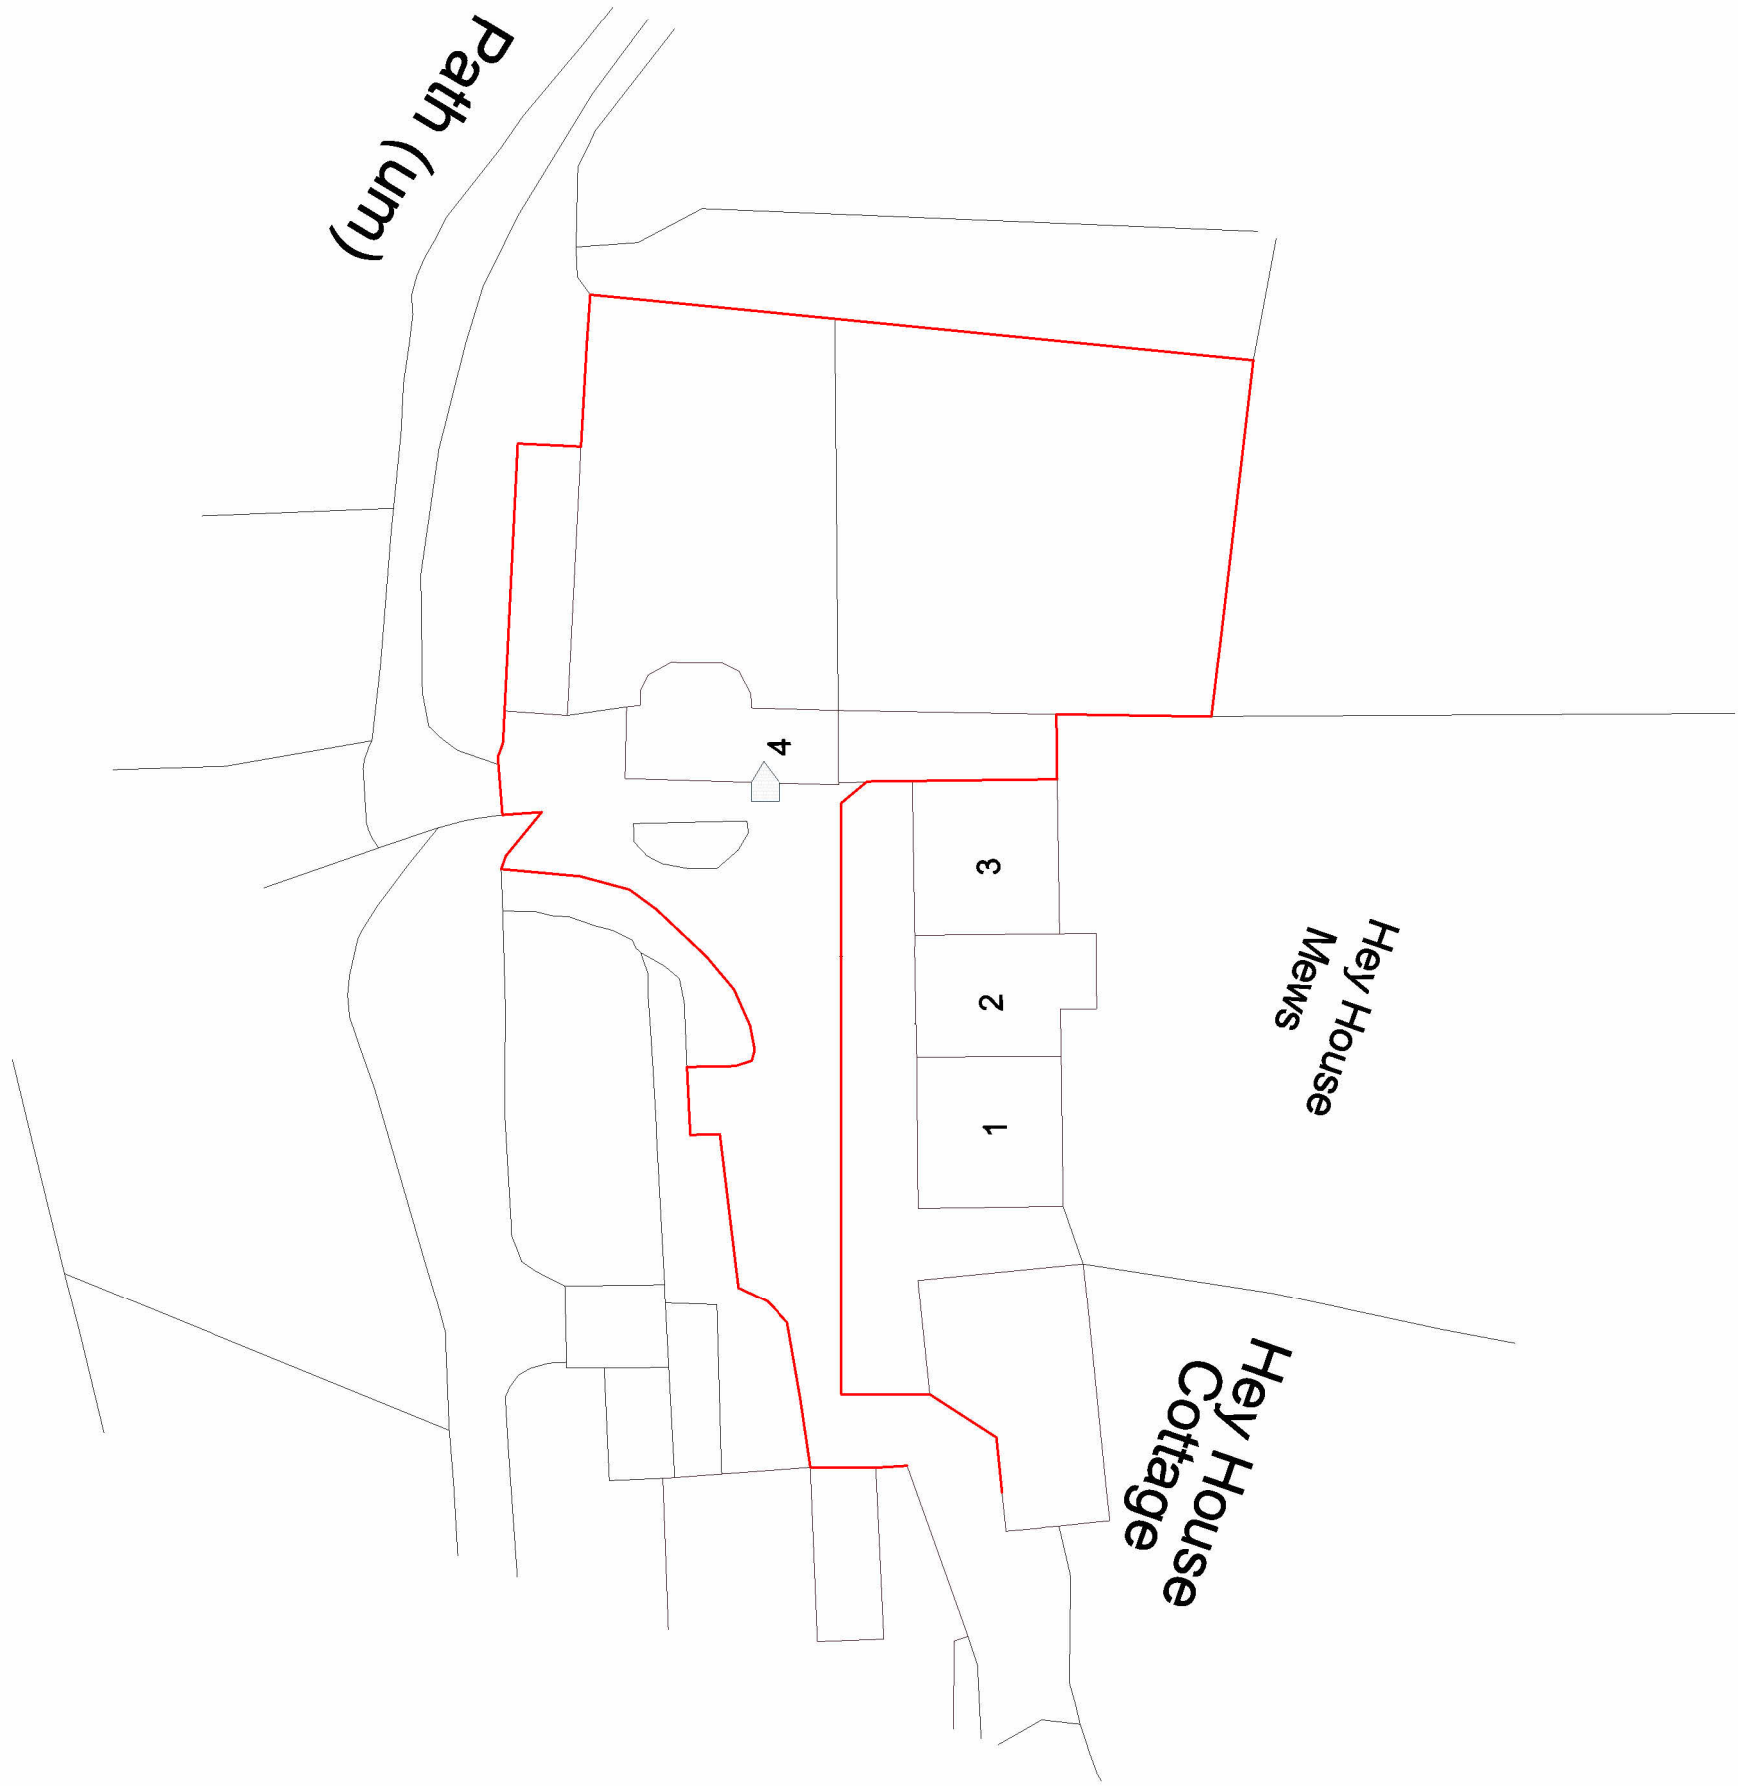


104 - Proposed Site Plan
1 : 500

notes

- 1. this document and all drawings are copyright of baltik architecture ltd and may not be reproduced without their specific permission.
- 2. all dimensions to be site verified by contractor before construction.
- 3. all dimensions are to structure unless noted otherwise.
- 4. all dimensions are in millimetres unless noted otherwise.
- 5. baltik architecture ltd shall be notified in writing of any discrepancies.

scale bar

 

key plan

not to scale

no.
A

revision
issued for comment

date
16.03.26

drawn
gb

project:
heyhouse mews

client:
private client

scale: 1 : 500
sheet: A2
date: 16.03.26

title:
proposed site plan

status:
pl

drawing no:
A104

job no.
bka-457

rev:
A

baltik
architecture

studio m, 49 jamaica street, liverpool, L1 0ah
www.baltikarchitecture.co.uk
0151 662 1218