



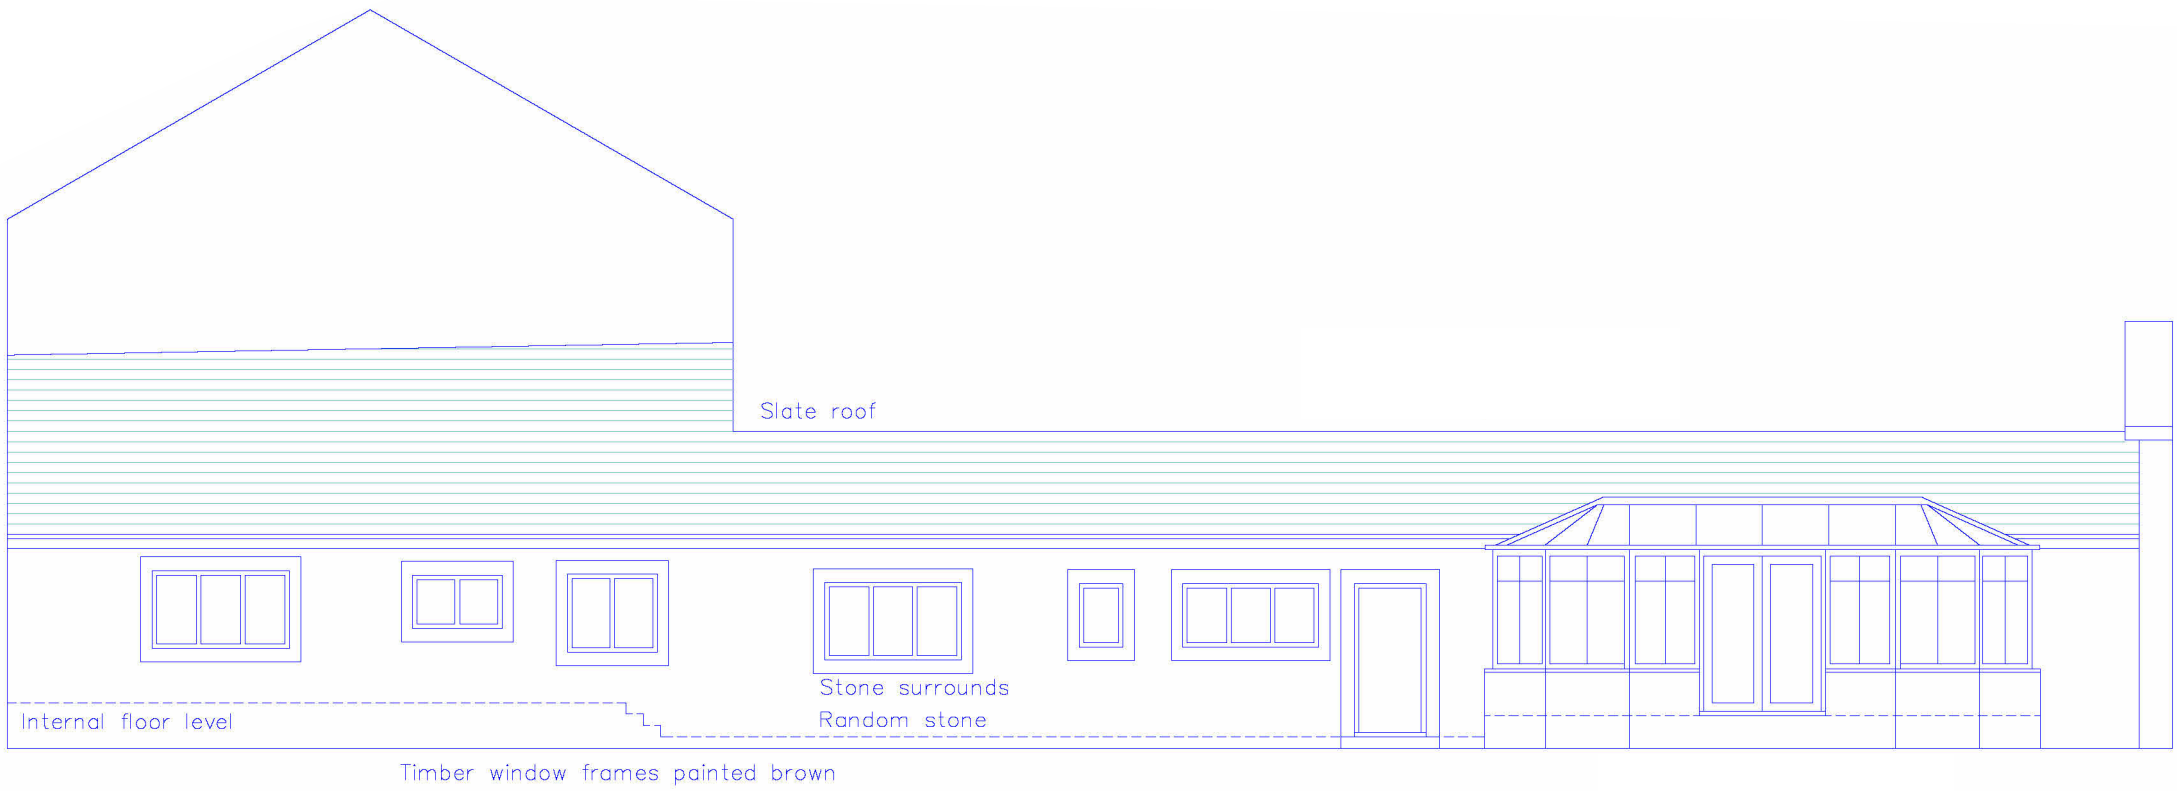


Existing West Rear Elevation

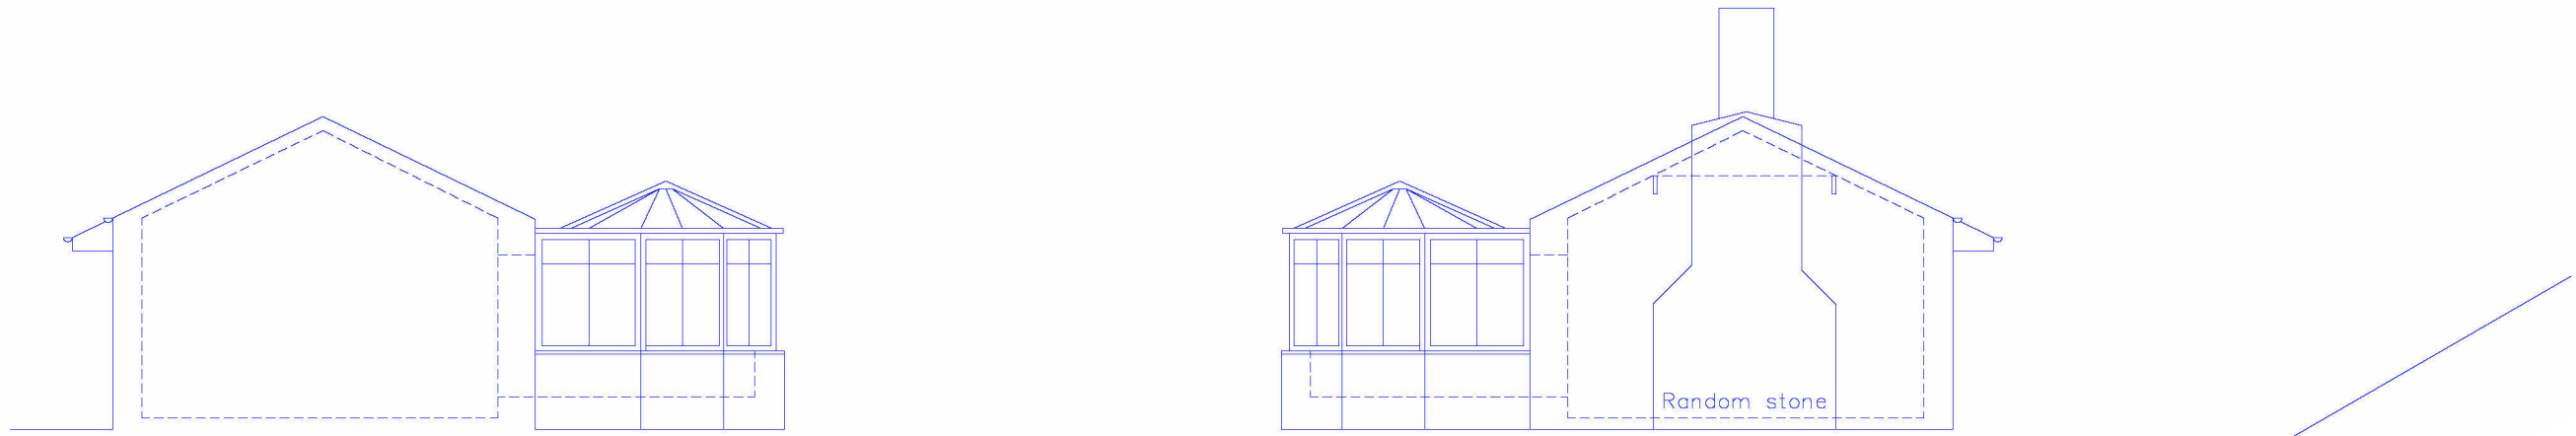

Existing North Side Elevation


Existing South Side Elevation

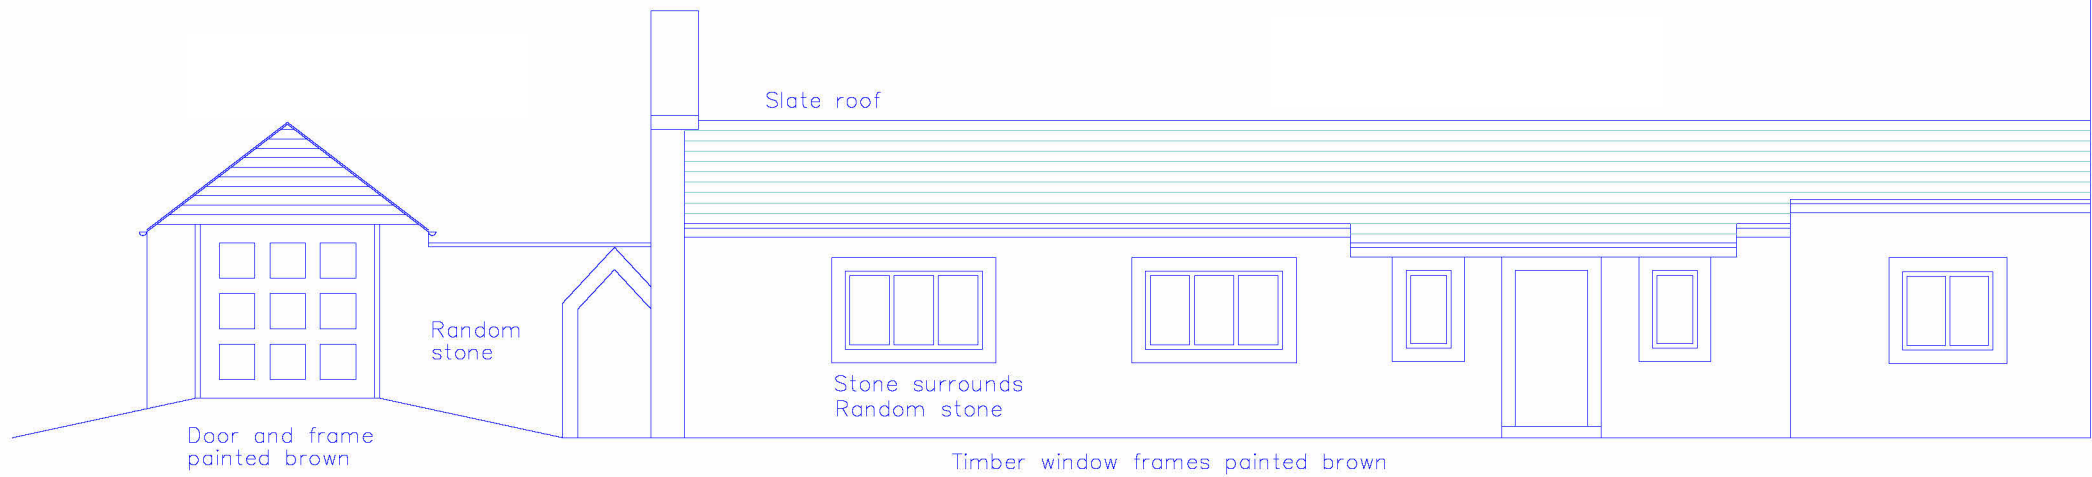

Existing East Front Elevation

notes

1. this document and all drawings are copyright of baltik architecture ltd and may not be reproduced without their specific permission.
2. all dimensions to be site verified by contractor before construction.
3. all dimensions are to structure unless noted otherwise.
4. all dimensions are in millimetres unless noted otherwise.
5. baltik architecture ltd shall be notified in writing of any discrepancies.

 

key plan

not to scale

no. A  
revision issued for planning

date 15/05/26

drawn gb

project:  
The Brye

client:  
private client

scale: 1 : 100  
sheet: A2  
date: 15/05/26

title:  
existing elevations

status:  
planning

drawing no:  
A301

job no.  
bka-457

rev:  
A

**baltik**  
architecture

studio m, 49 jamaica street, liverpool, L1 0ah  
www.baltikarchitecture.co.uk  
0151 662 1218