


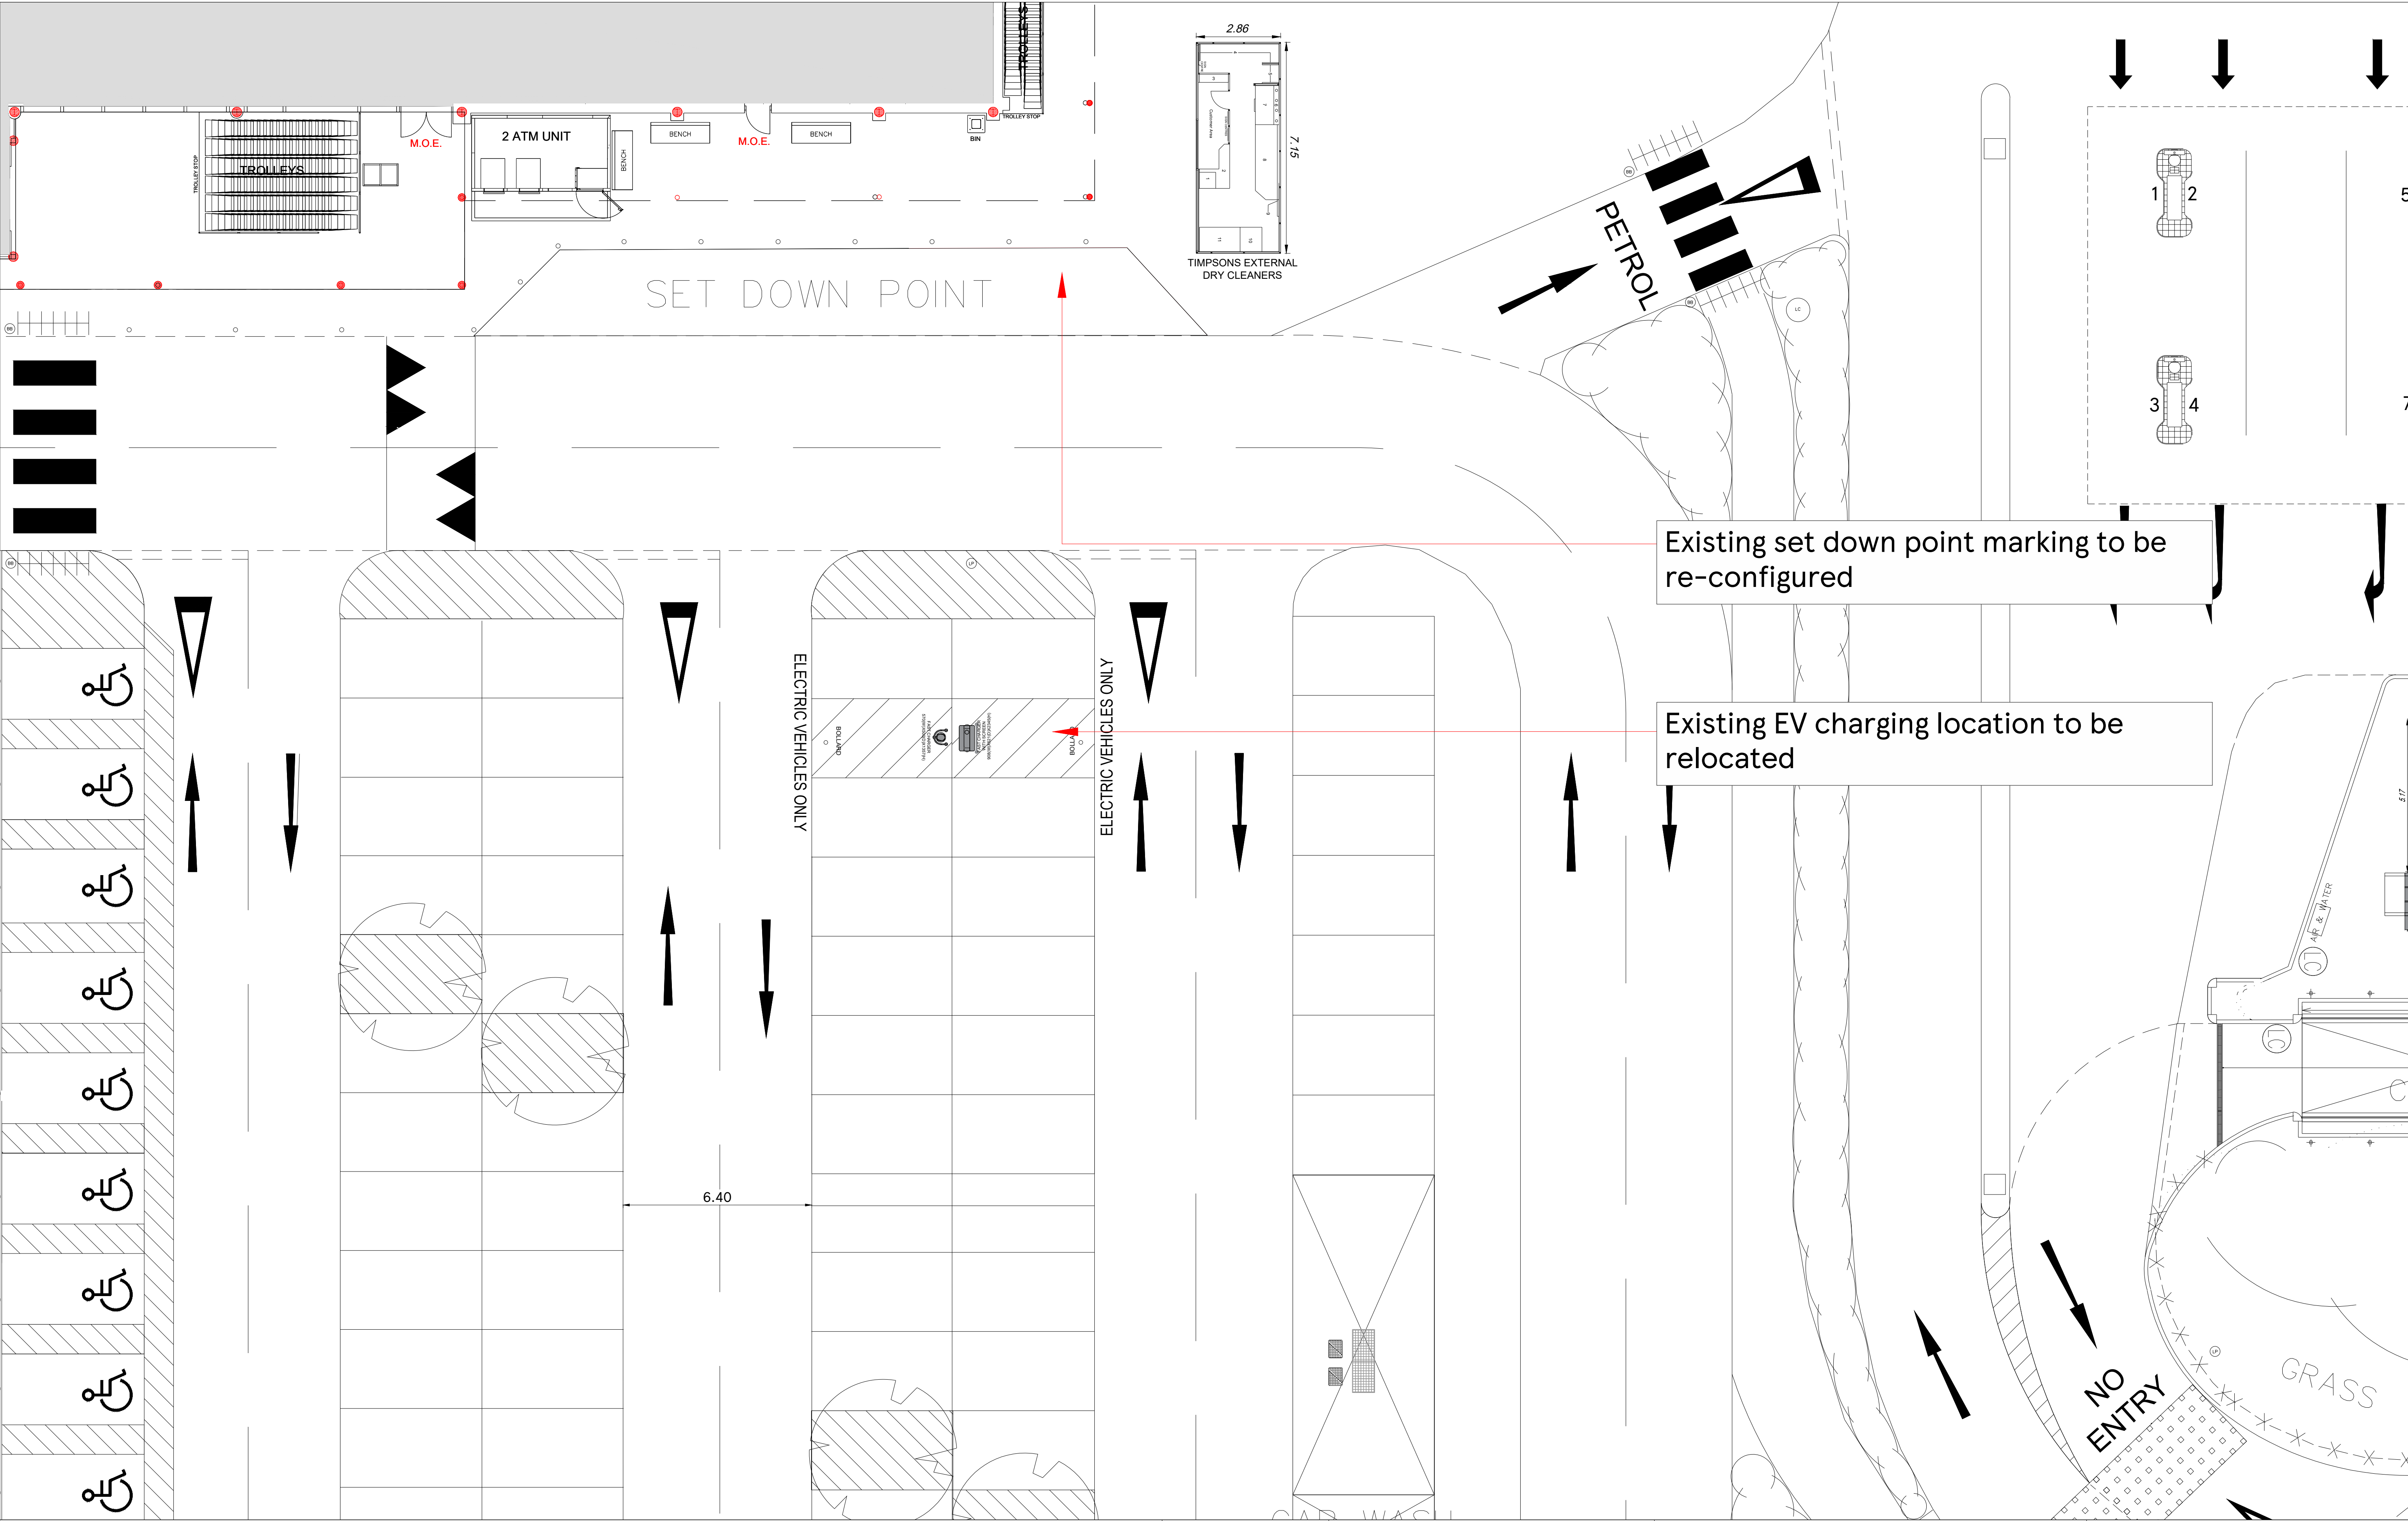

Existing set down point marking to be re-configured

Existing EV charging location to be relocated

SCALE BAR

1:100

2m 0 2m 4m 6m 8m 10m

DRAWING NO
02_3041_02B

SCALE
1:100@A1

CHECKED BY
DEEKSHA PADMASHALI

DRAWN BY
HAJIRA S

DATE
18.02.2025

STORE TYPE
EXTRA

STORE NAME
PRESTWICH

CONTENT
EXISTING PART SITE PLAN_C&C

TESCO

FEASIBILITY PLANNING
STORE PLANNING DEPARTMENT
PROPERTY SERVICES
HIGHWOODS BUILDING, KESTREAL WAY
WELWYN GARDEN CITY, HERTFORDSHIRE, AL7 1GB UK
TELEPHONE : 01707 395150

THE COPYRIGHT AND ALL OTHER RIGHTS IN AND RELATING TO THIS PUBLICATION BELONG TO AND ARE THE SOLE PROPERTY OF TESCO STORES LIMITED. ALL RIGHTS ARE RESERVED. NEITHER THE WHOLE NOR ANY PART OF THIS PUBLICATION MAY BE REPRODUCED OR TRANSMITTED IN ANY FORM OR BY ANY ELECTRONIC OR MECHANICAL MEANS INCLUDING PHOTOCOPYING AND RECORDING OR FROM ANY RETRIEVAL SYSTEM WITHOUT THE PRIOR WRITTEN LICENCE FROM THE OWNER. ©1997 TESCO STORES LIMITED