


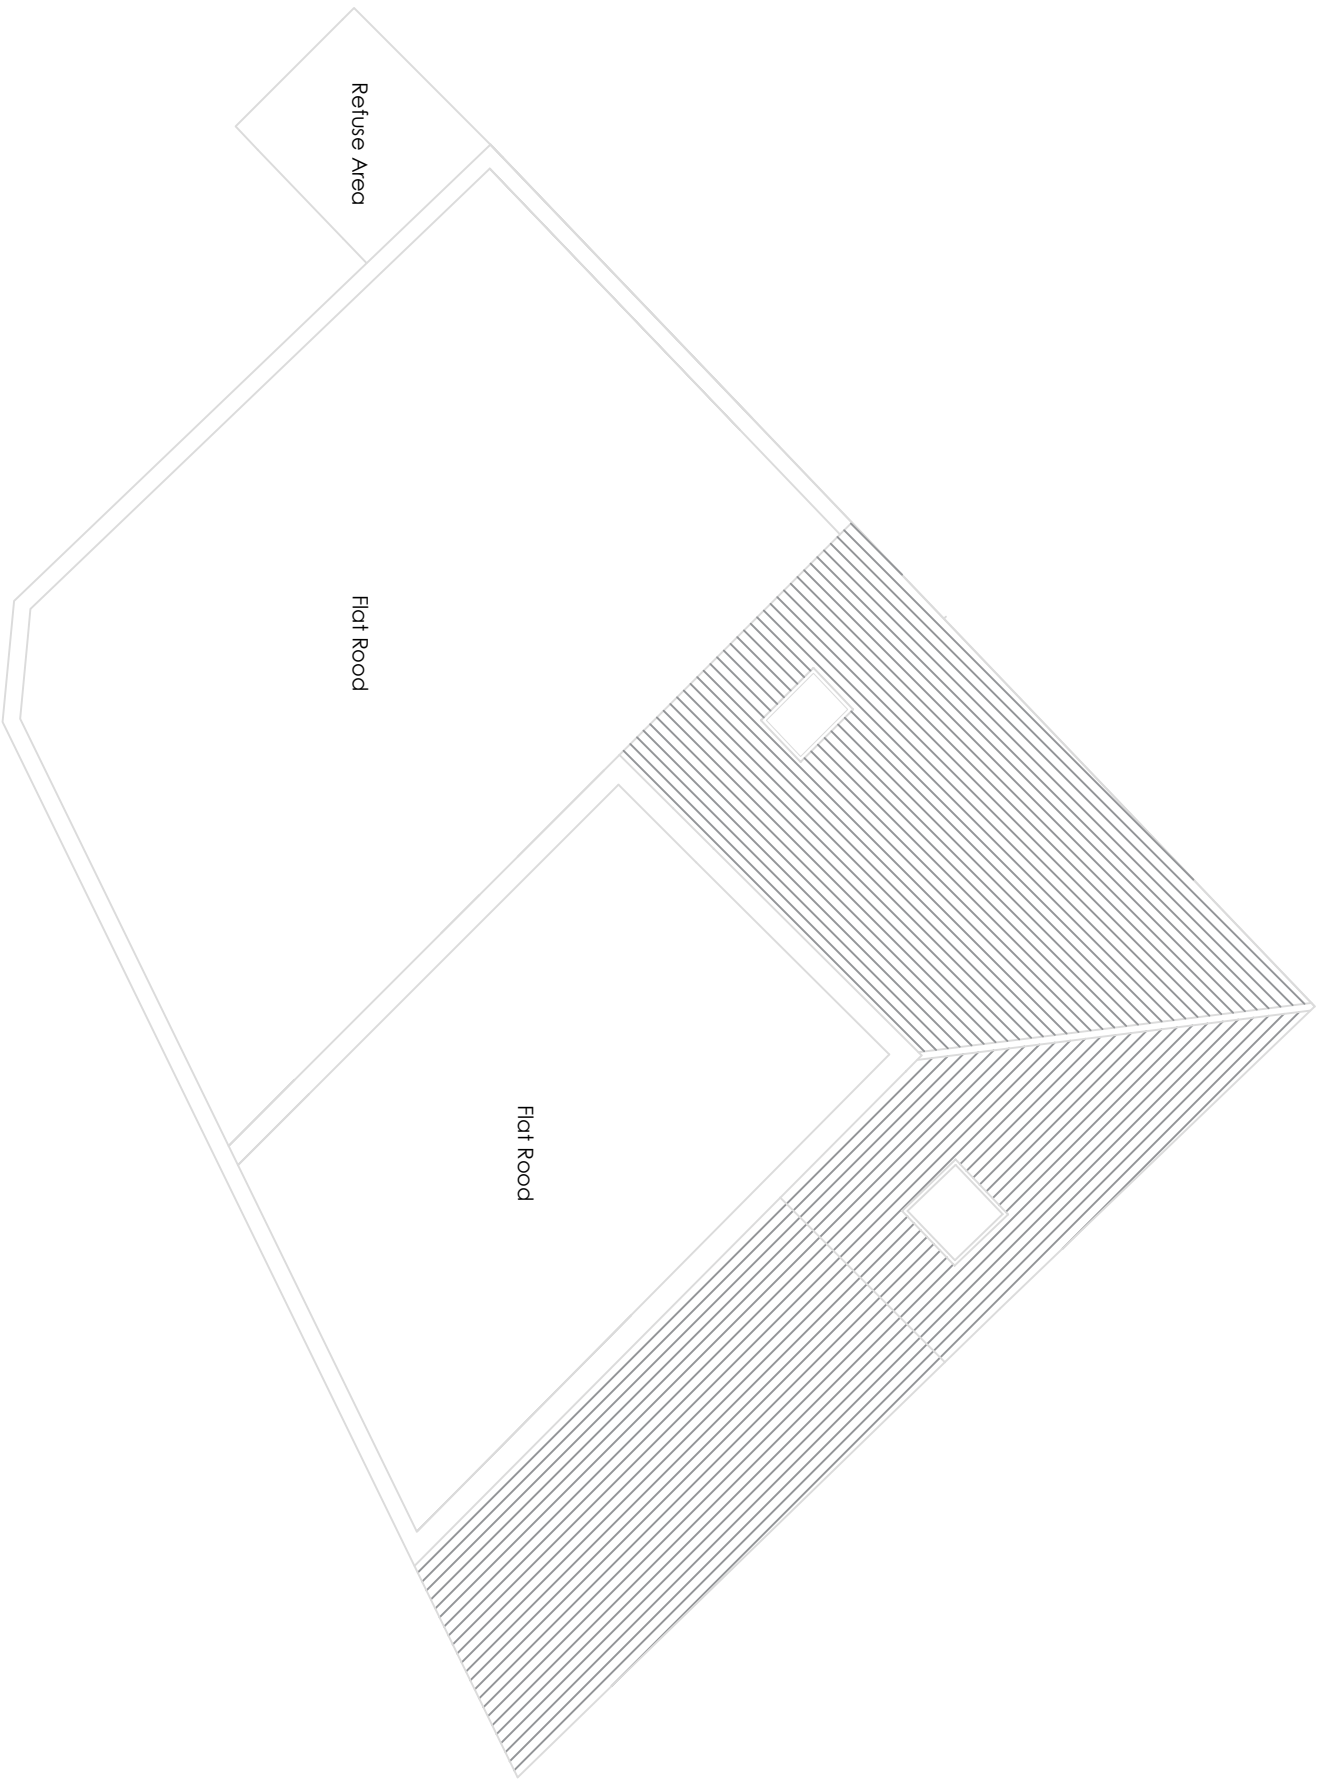

Address 165 Stand Ln Roddcliffe Manchester M26 1FE	
DESCRIPTION Part Change of Use forming a retail unit.	
DRAWING TITLE Existing Roof Plan	
DATE 06/04/2025	SCALE 1:100
DRAWING NUMBER 05	REVISION /