




Copyright of this drawing is vested in BPM Architectural and it must not be copied or reproduced without written consent. Figured dimensions only are to be taken from this drawing. DO NOT SCALE OFF THIS DRAWING IF IN DOUBT ASK.
All contractors must read the title and be responsible for taking and checking all dimensions relative to their work.
BPM Architectural are to be advised of any variation between drawings and site conditions.
Electronic data: drawings issued as "read only" and should not be interrogated for measurement.
All dimensions and levels should be "read only" from those values stated in text on the drawings.

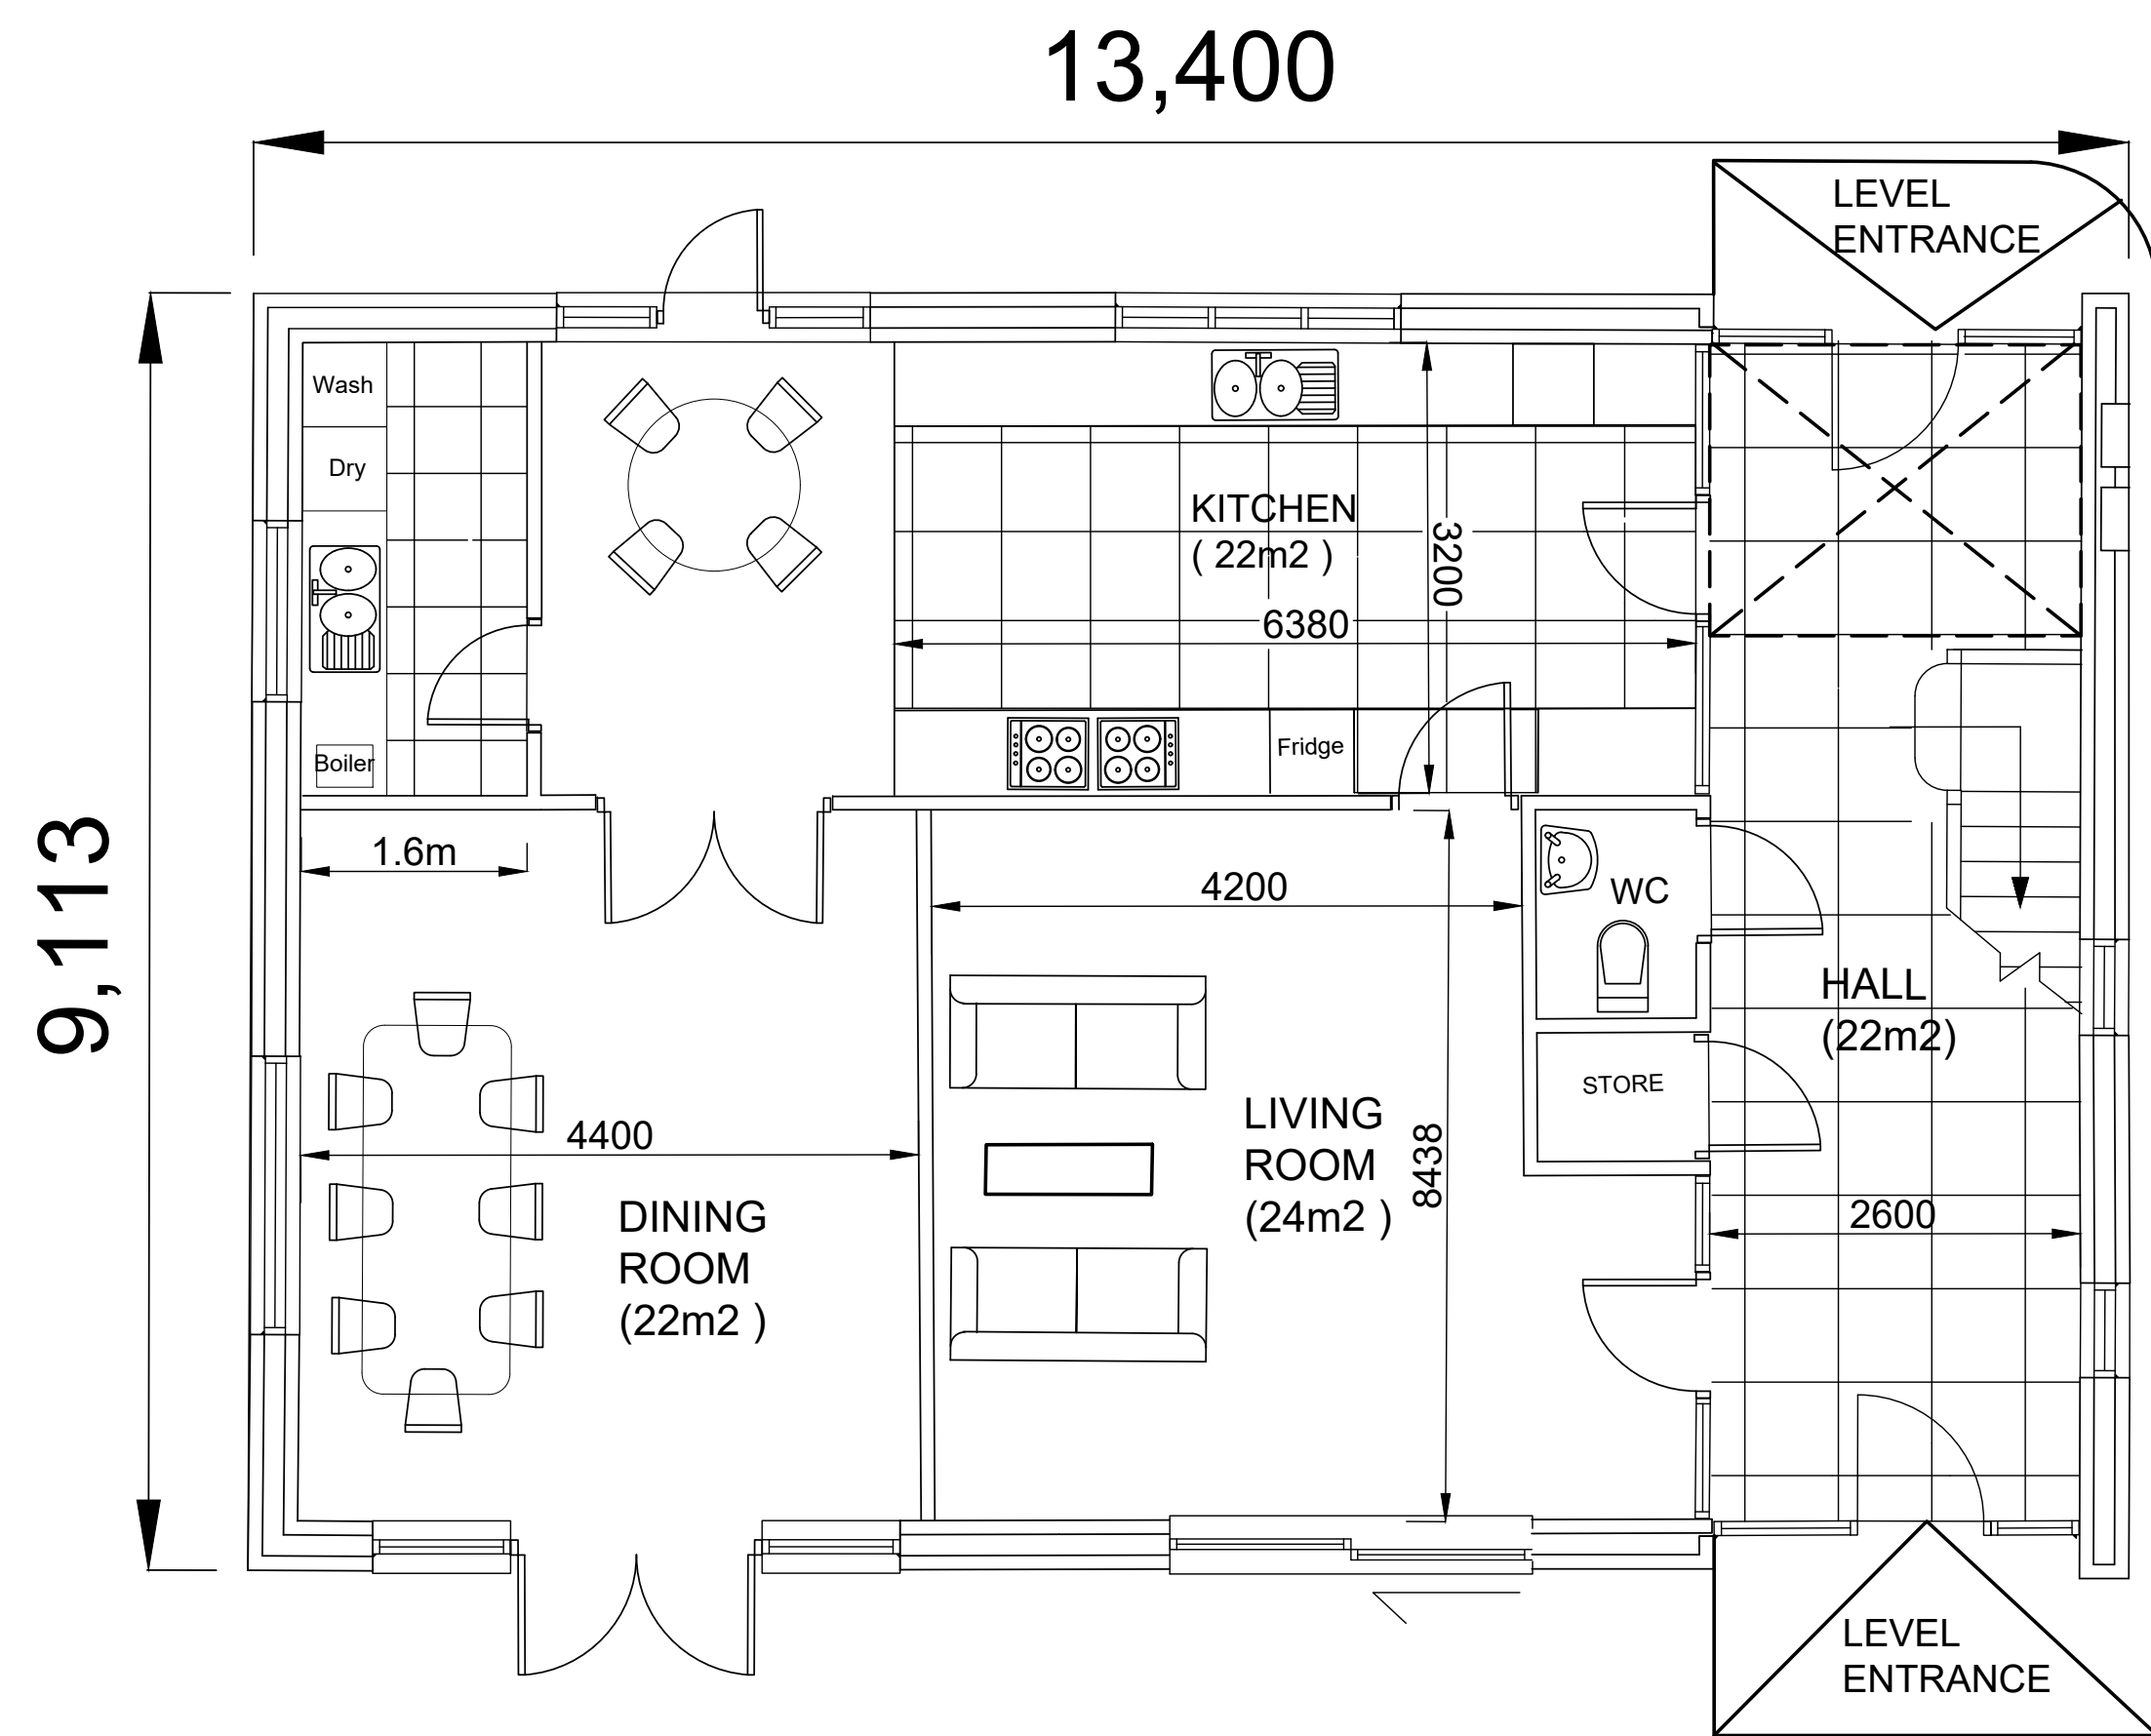


GROUND FLOOR PLAN

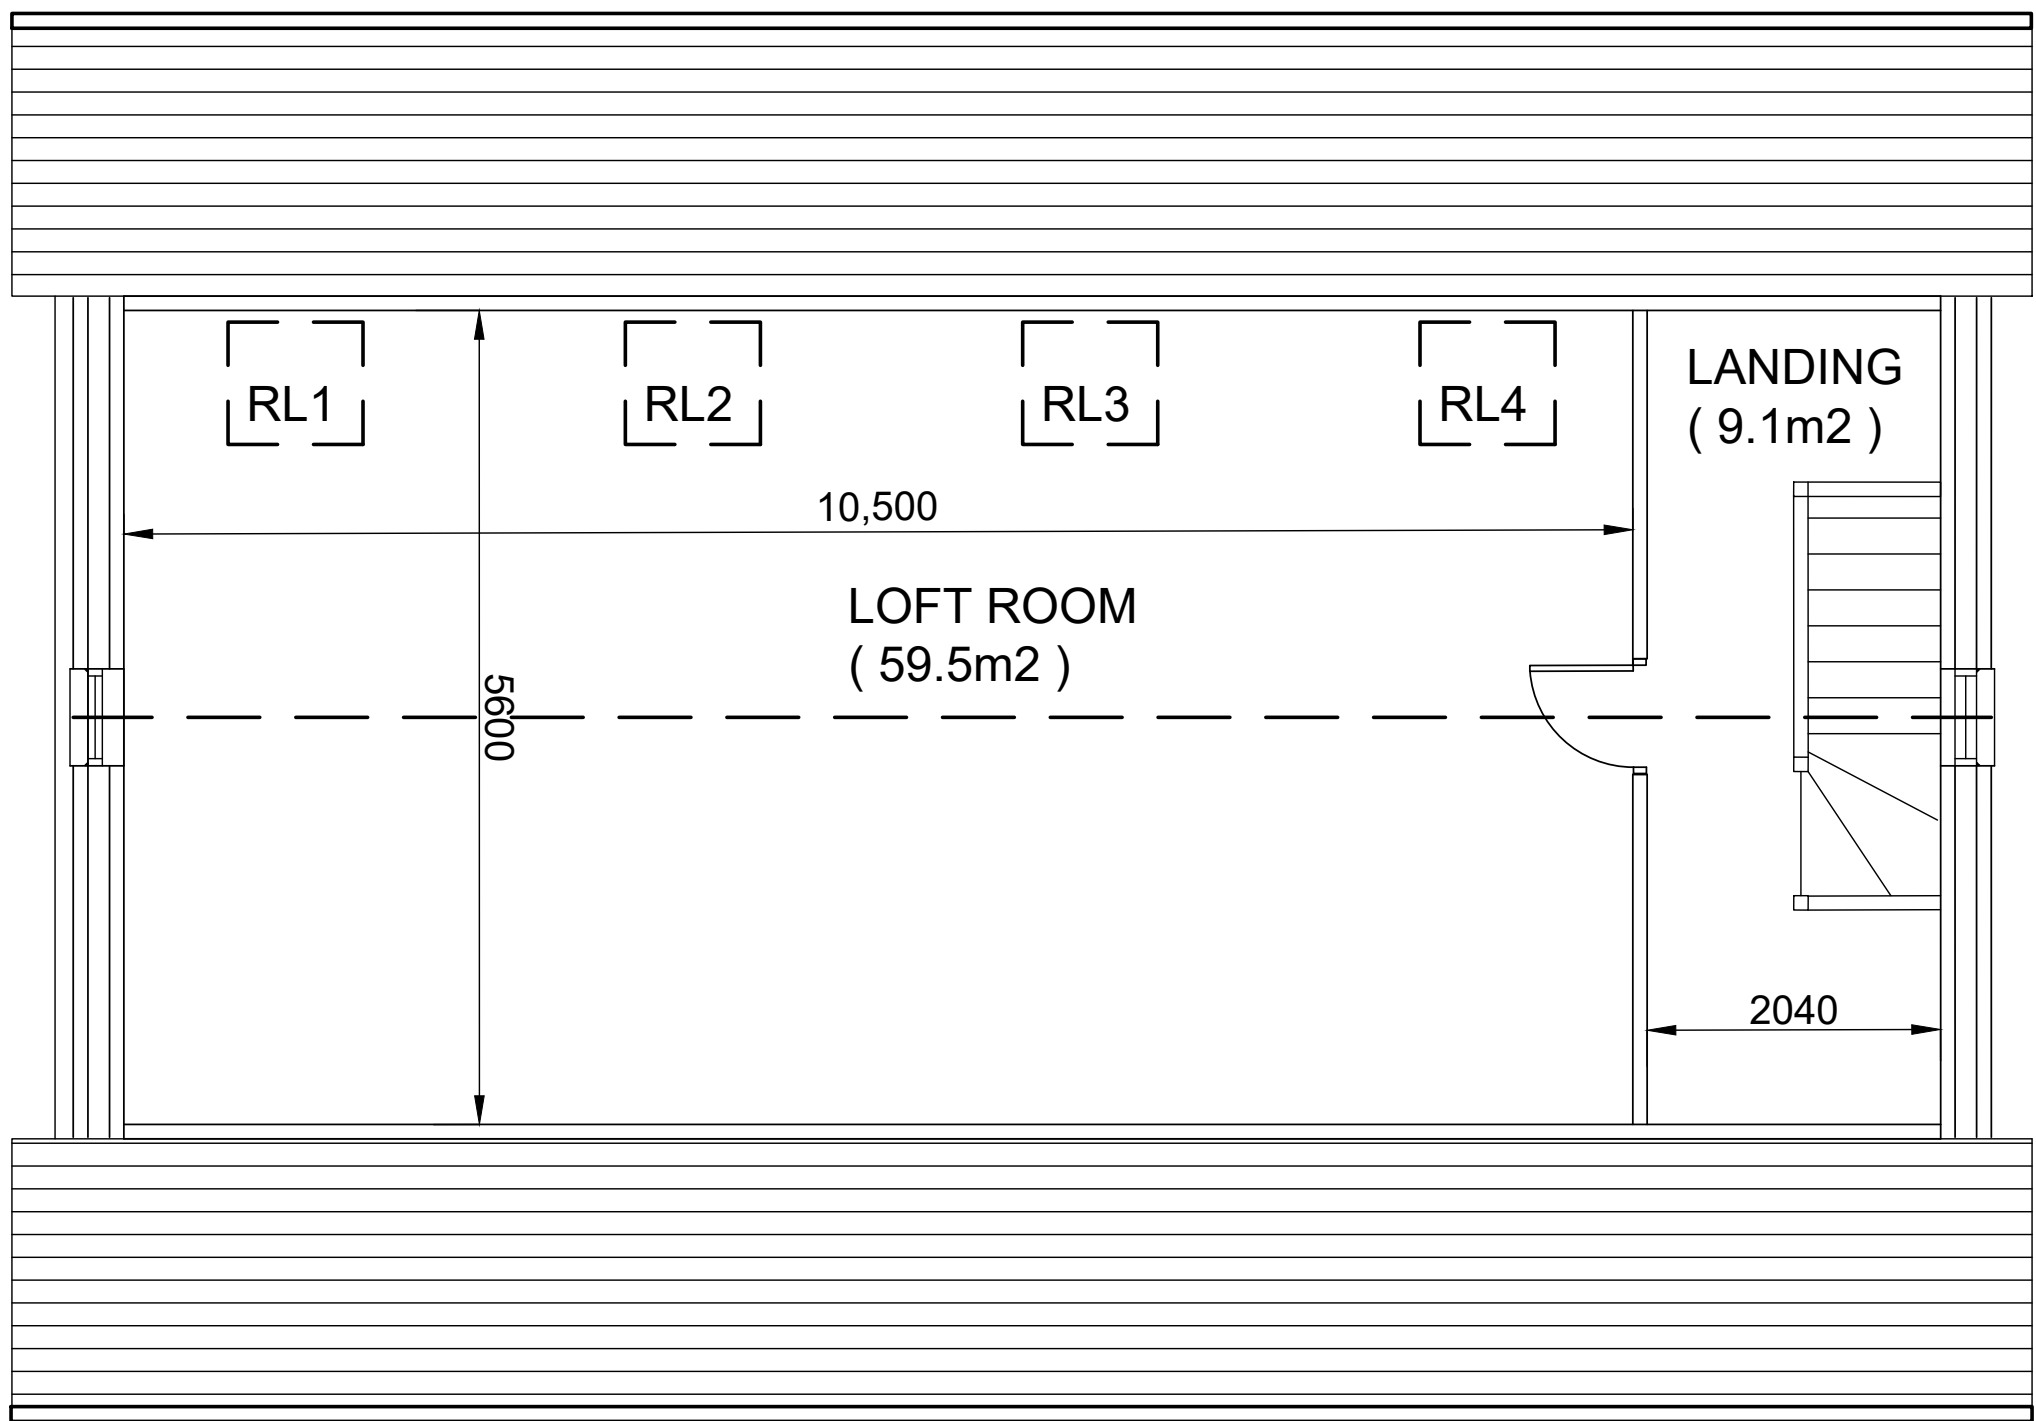

LOFT PLAN

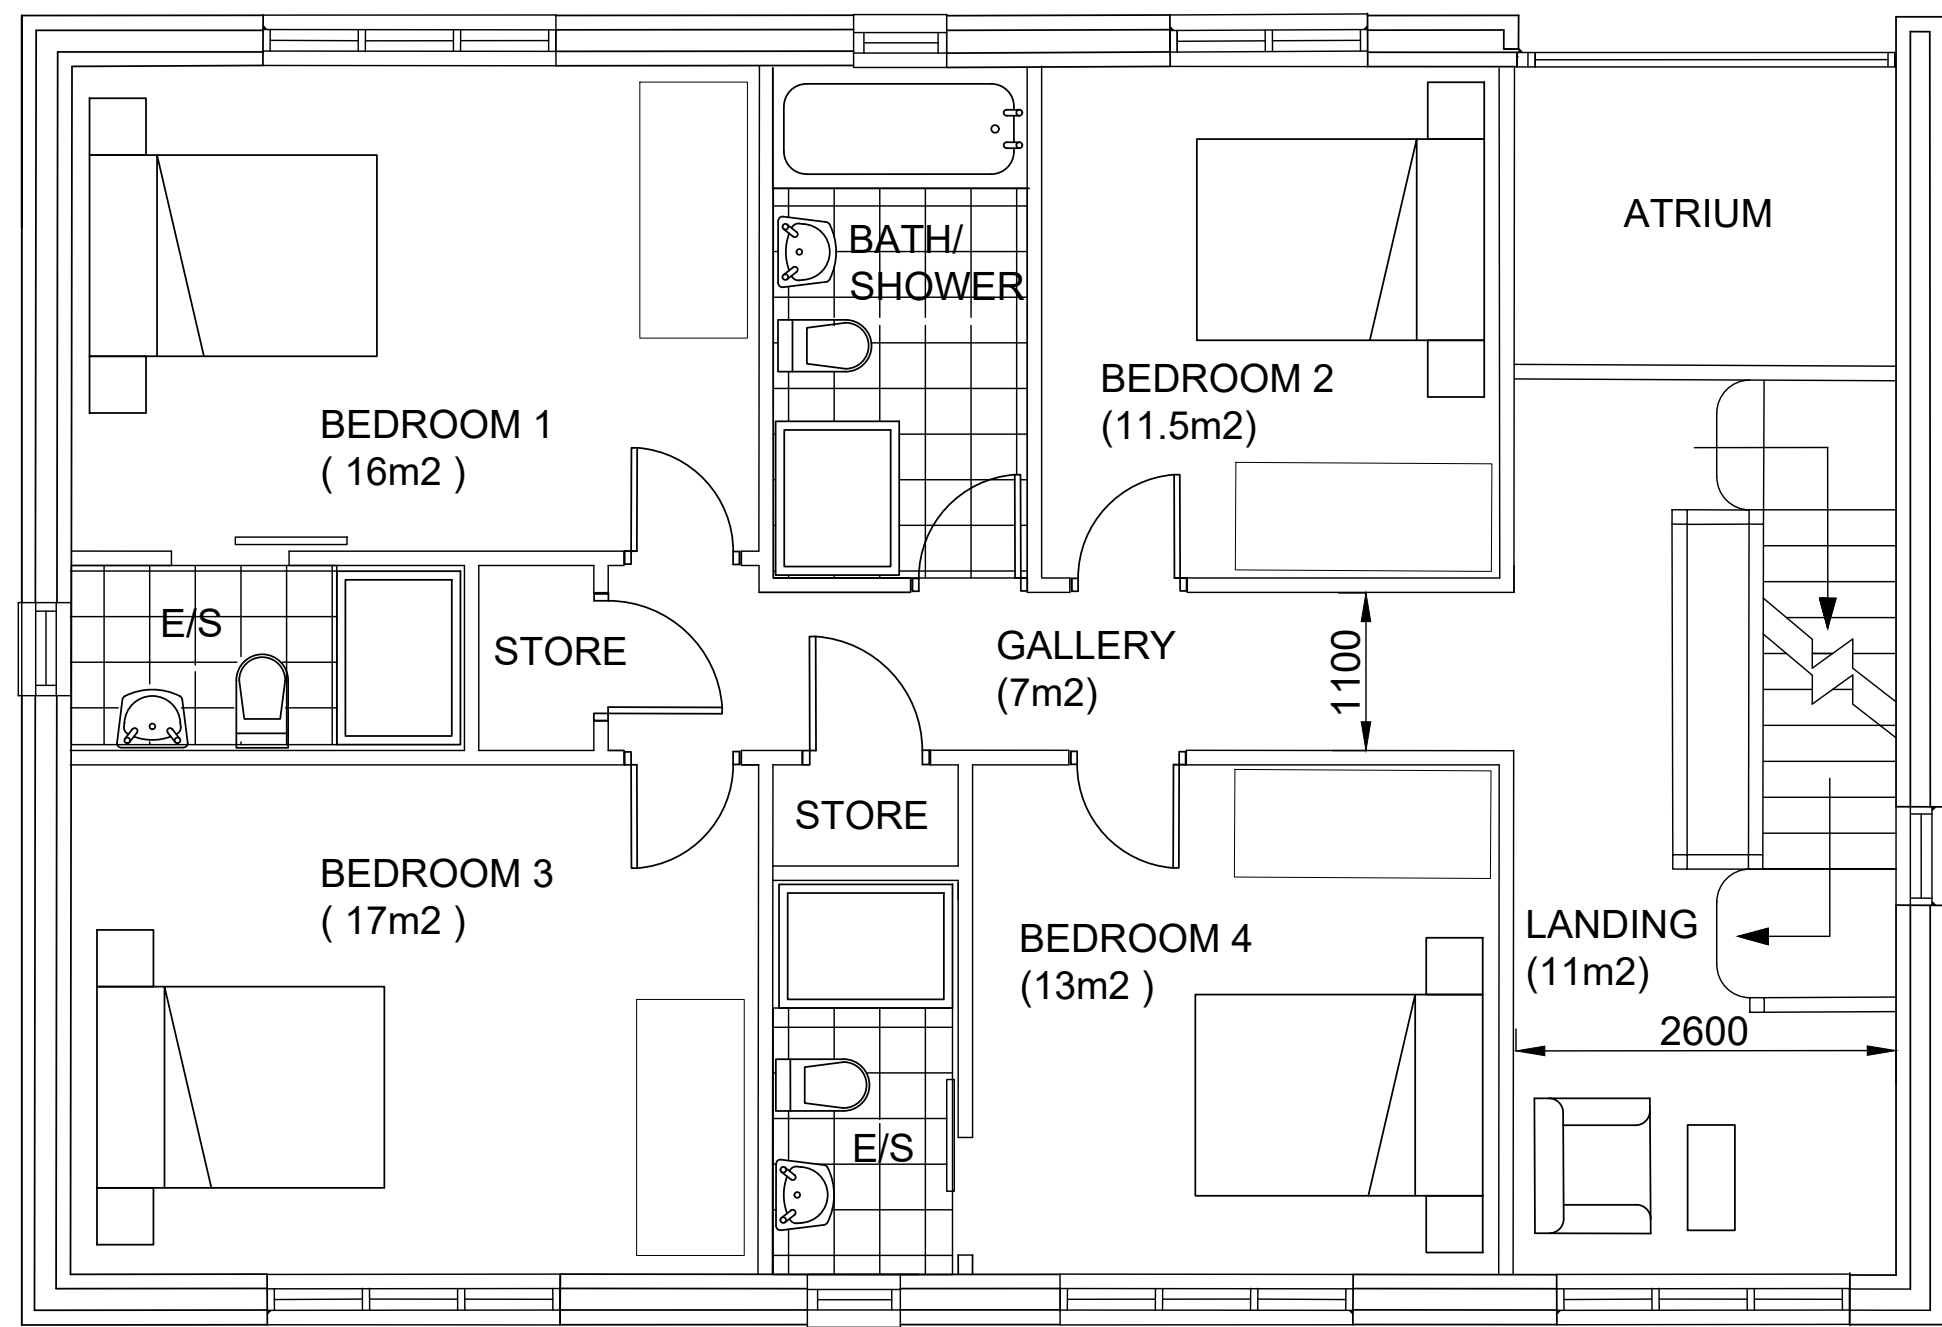

FIRST FLOOR PLAN

 

ROOF PLAN

[REV:] [DATE:] [DETAILS:]

BM ARCHITECTURAL DESIGNS,
APARTMENT 8,
224 GREAT CLOWES STREET
SALFORD M7 2ZS
TEL: 07415 493002

email- benjamin.maguire10@gmail.com

Project: PROPOSED NEW DWELLING AT BROOK
HOUSE, 20 BROOKTHORPE ROAD,
WALSHAW, BURY BL8 3AD

Title: PROPOSED PLANS

Client: JACQUELINE HARRIS

Scale: 1:50@A1 Date: 07/ 2026 Drawn: BM

Status: PLANNING

Drawing no: BM/0626/BROOK/PL3 Rev:

Architectural Design/ Planning/ Construction/ Building Regs