



Scale 1 : 1250
0 10 20 30 40 50 60 70 80 90 100

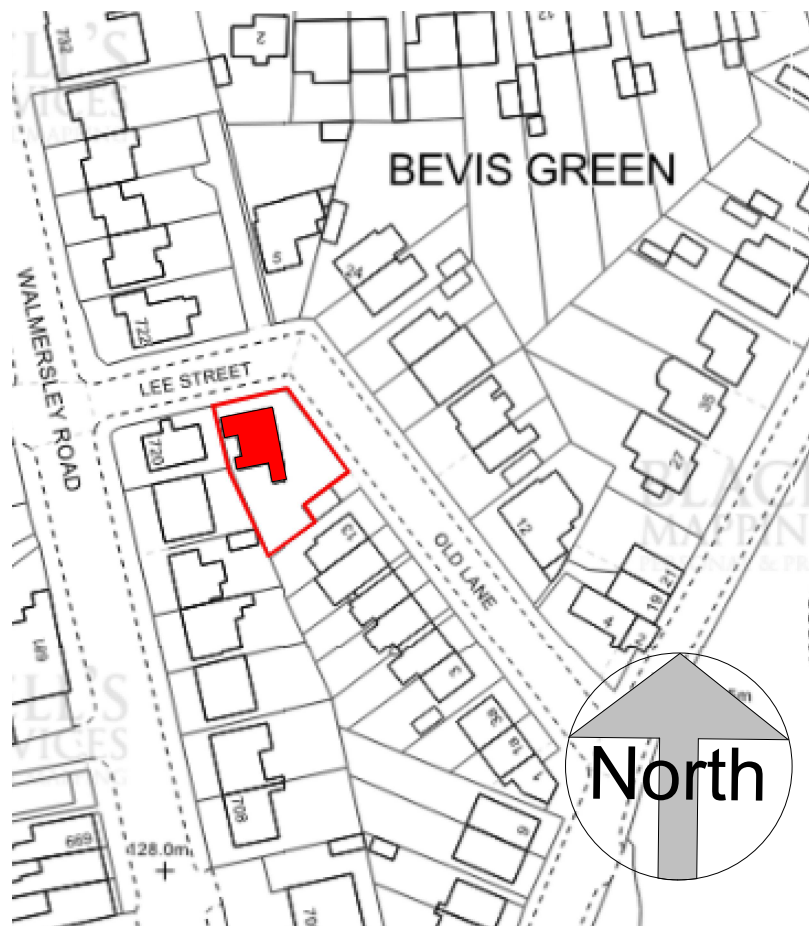


Location Plan
1 : 1250

Important Note:

The boundary lines depicted in our drawings are based on the Ordnance Map and are intended for indicative purposes only. These lines should not be relied upon for boundary determination. The actual boundary of a property may vary, appearing either clear or ambiguous, and it is typically established through agreement with the adjoining neighbour.

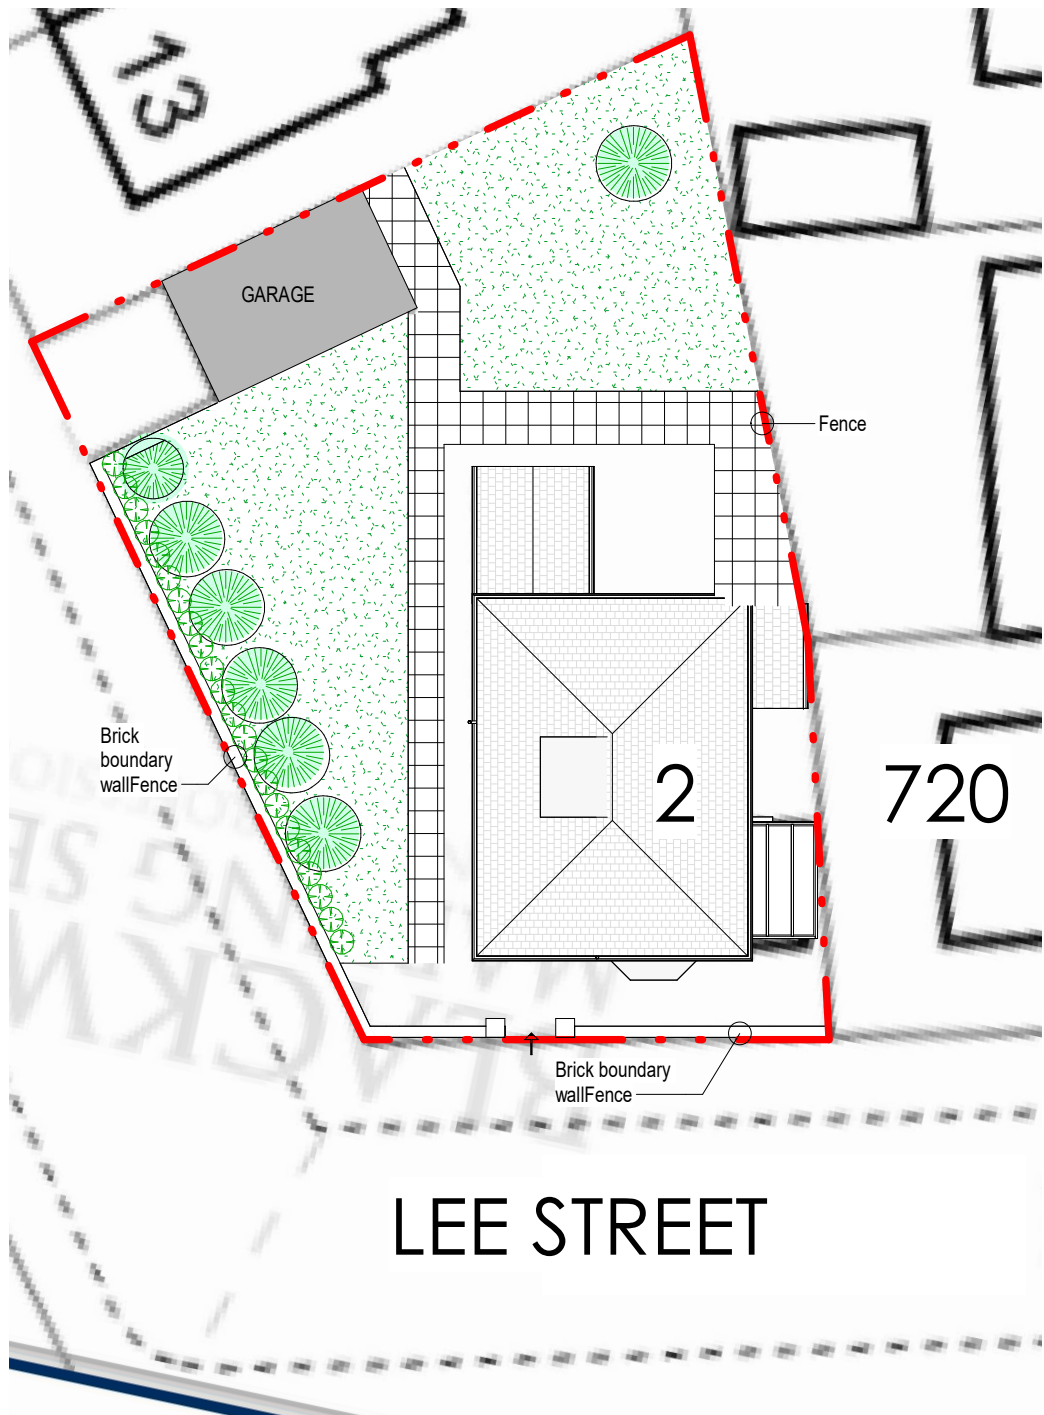

Existing Site Plan
1 : 200

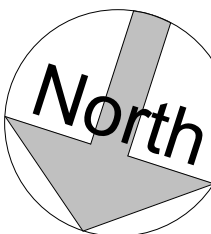


0 4 8 12 16 20
GRAPHIC SCALE: 1:200

0 1 2 3 4 5
GRAPHIC SCALE: 1:50


LDM Group		
PROJECT : 2 Lee Street, Bury BL9 6SF		
SHEET : Existing Drawings		
CLIENT : Joël & Florence Ekolongeni		
Scale (@ A1) : As indicated		
Drawn by : BA	DRAWING NUMBER : DR_202	REV : P-01
Checked by : NK		



Existing Front Elevation
1 : 50

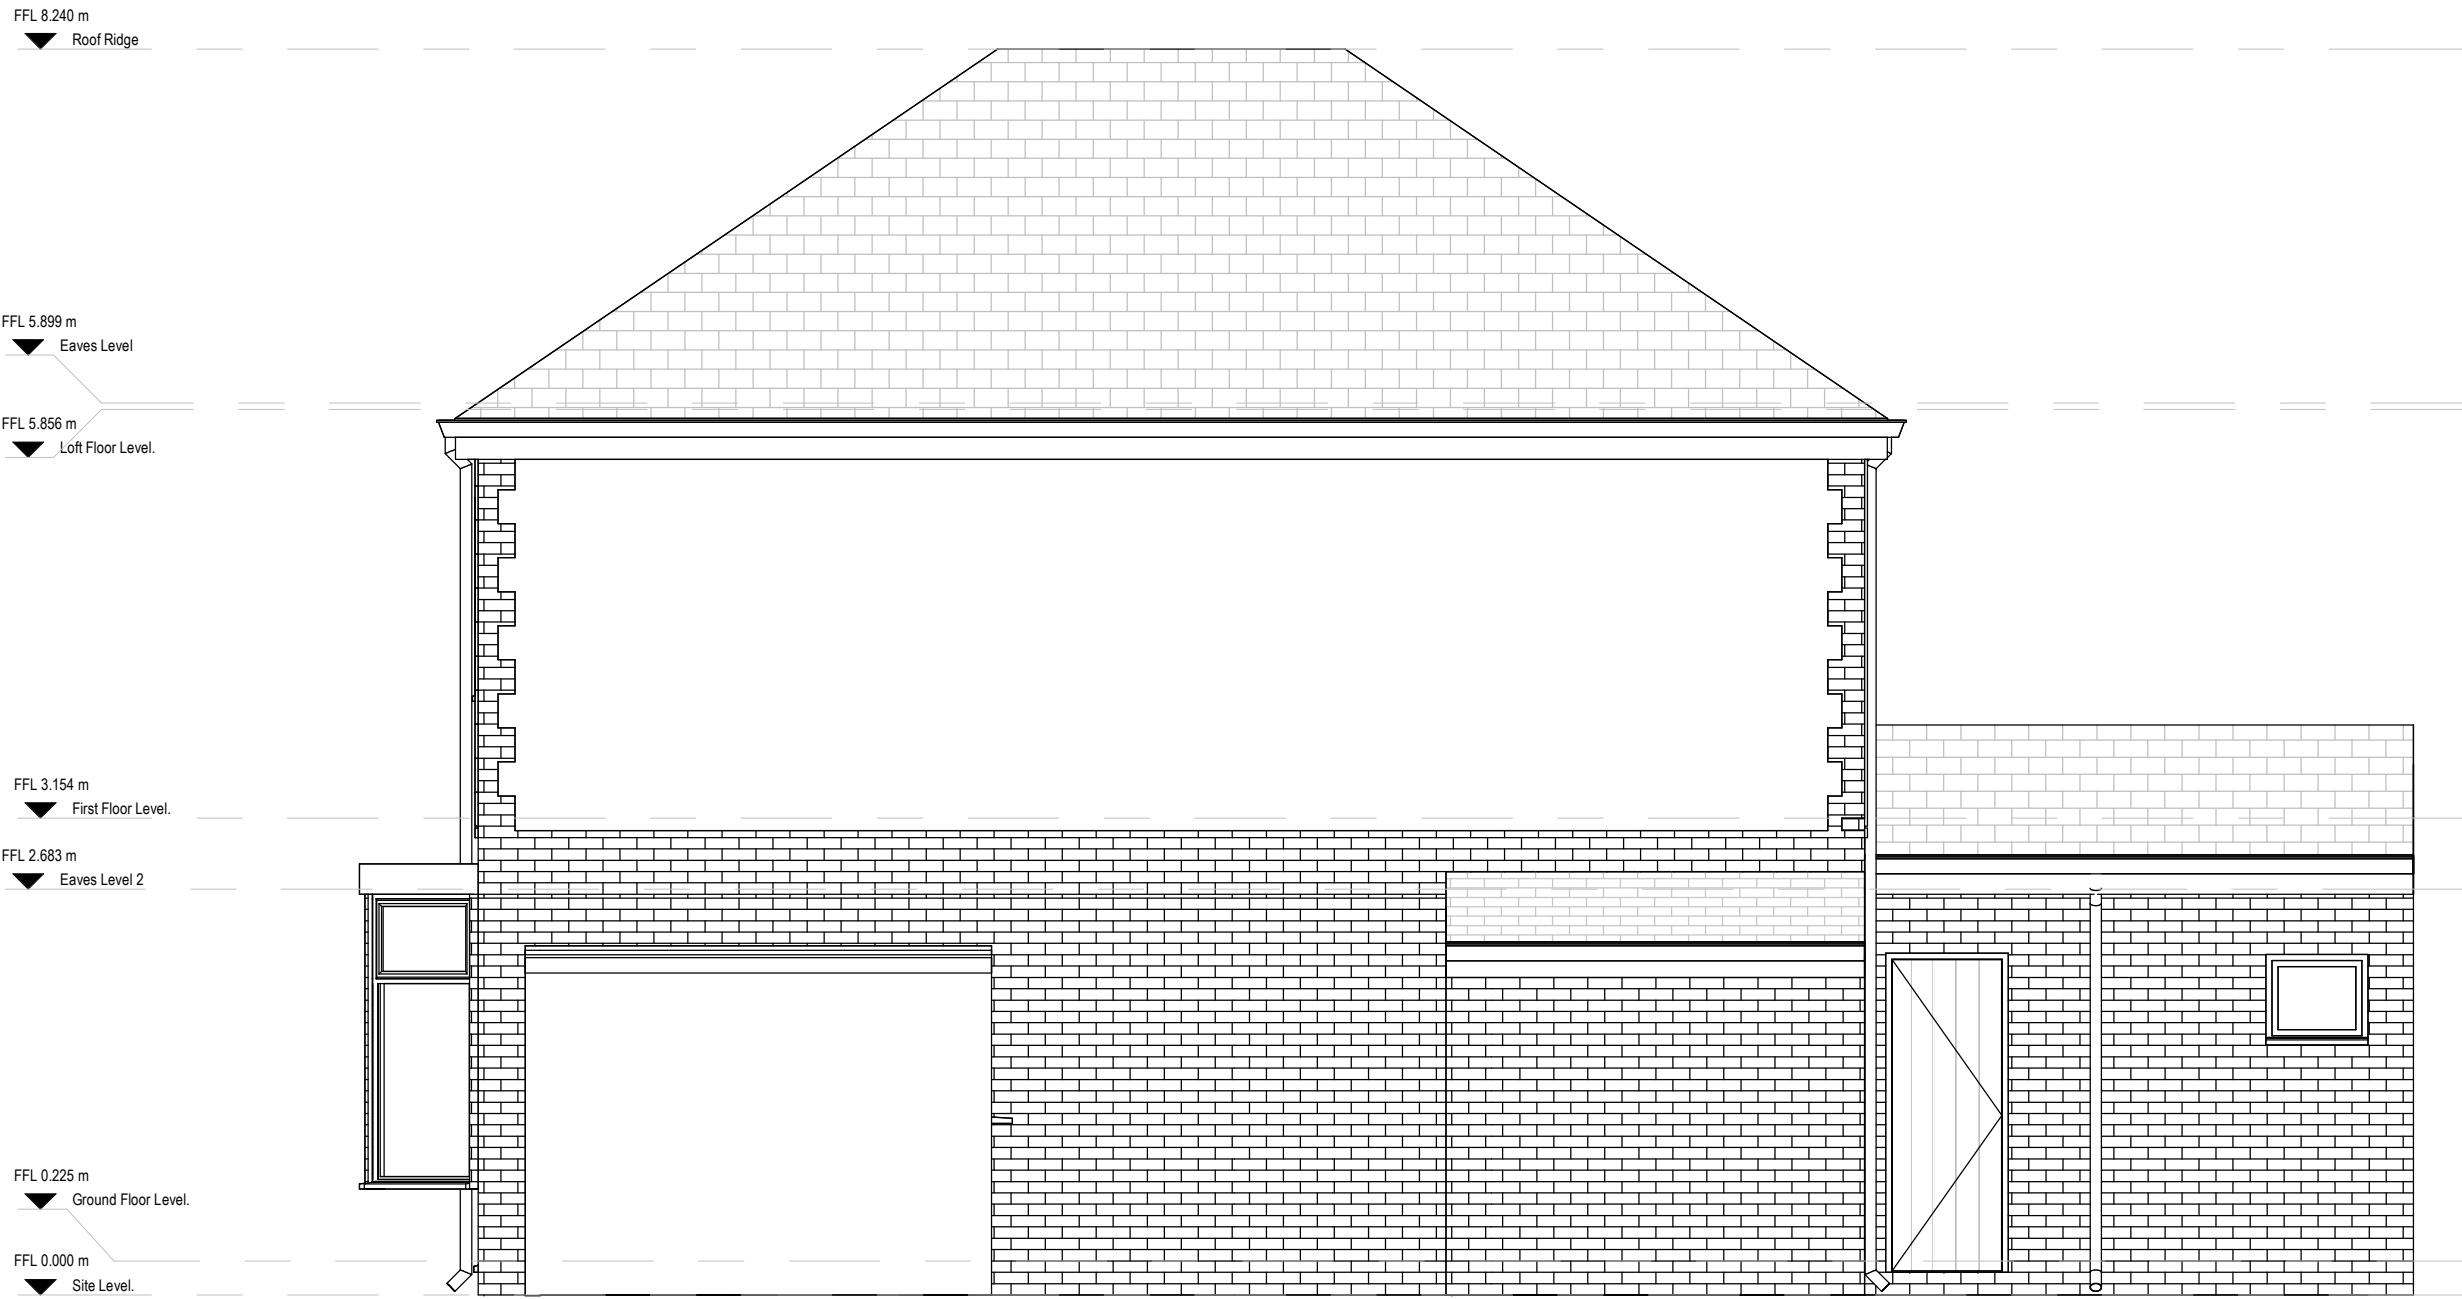

Existing Right Side Elevation
1 : 50

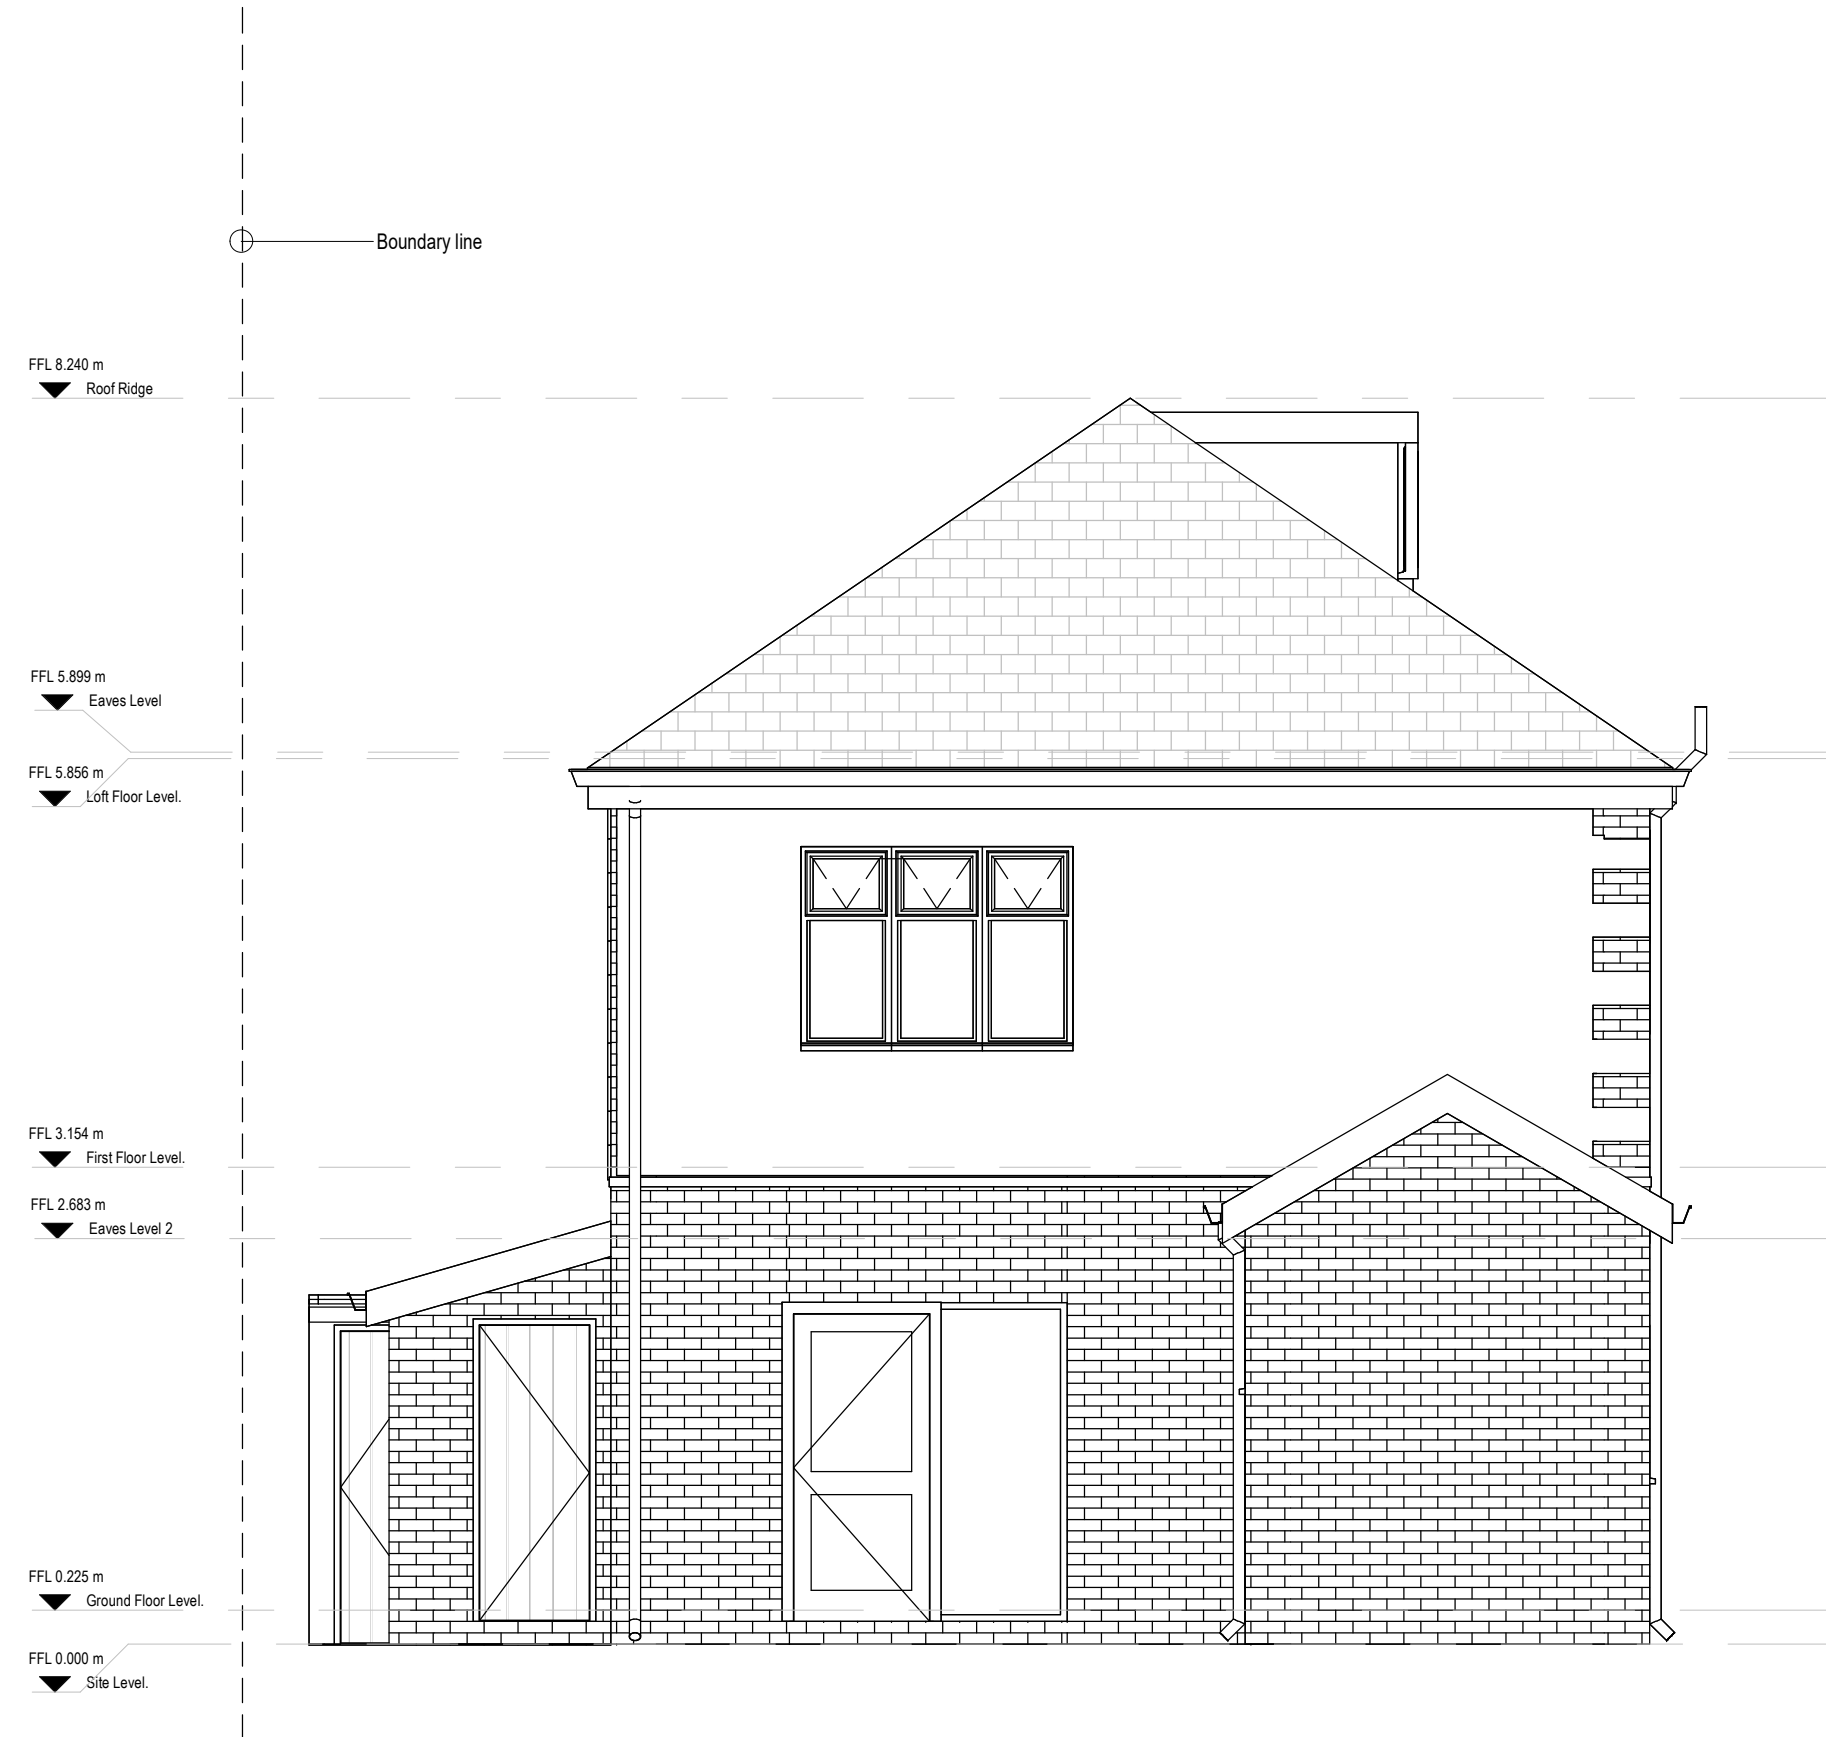

Existing Rear Elevation
1 : 50



Existing Left Side Elevation
1 : 50