




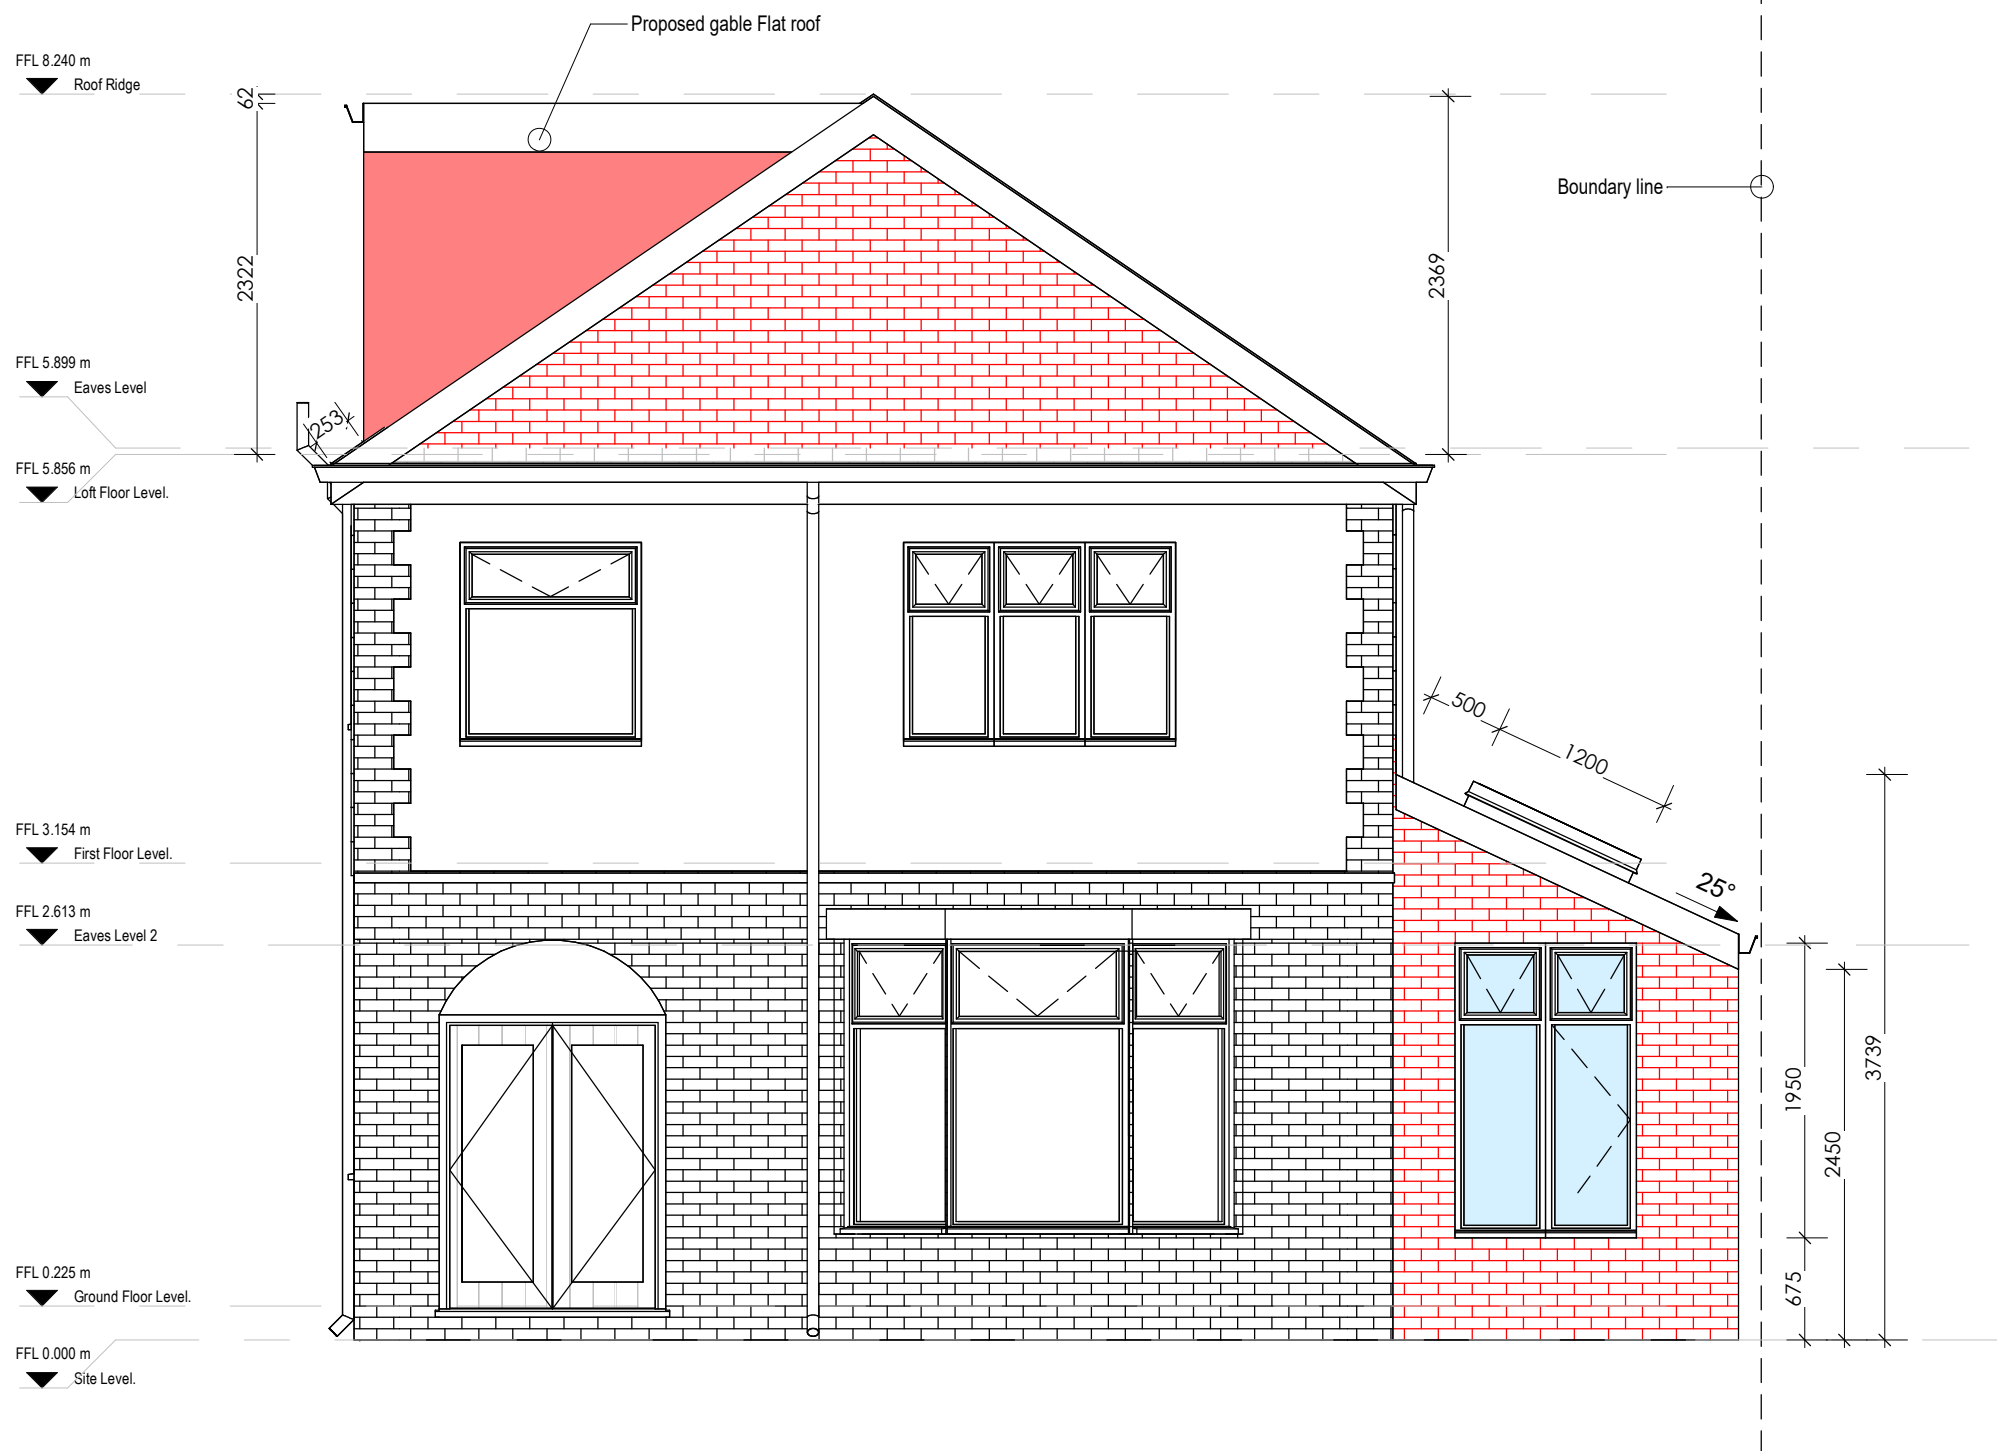


Proposed Front Elevation
1 : 50

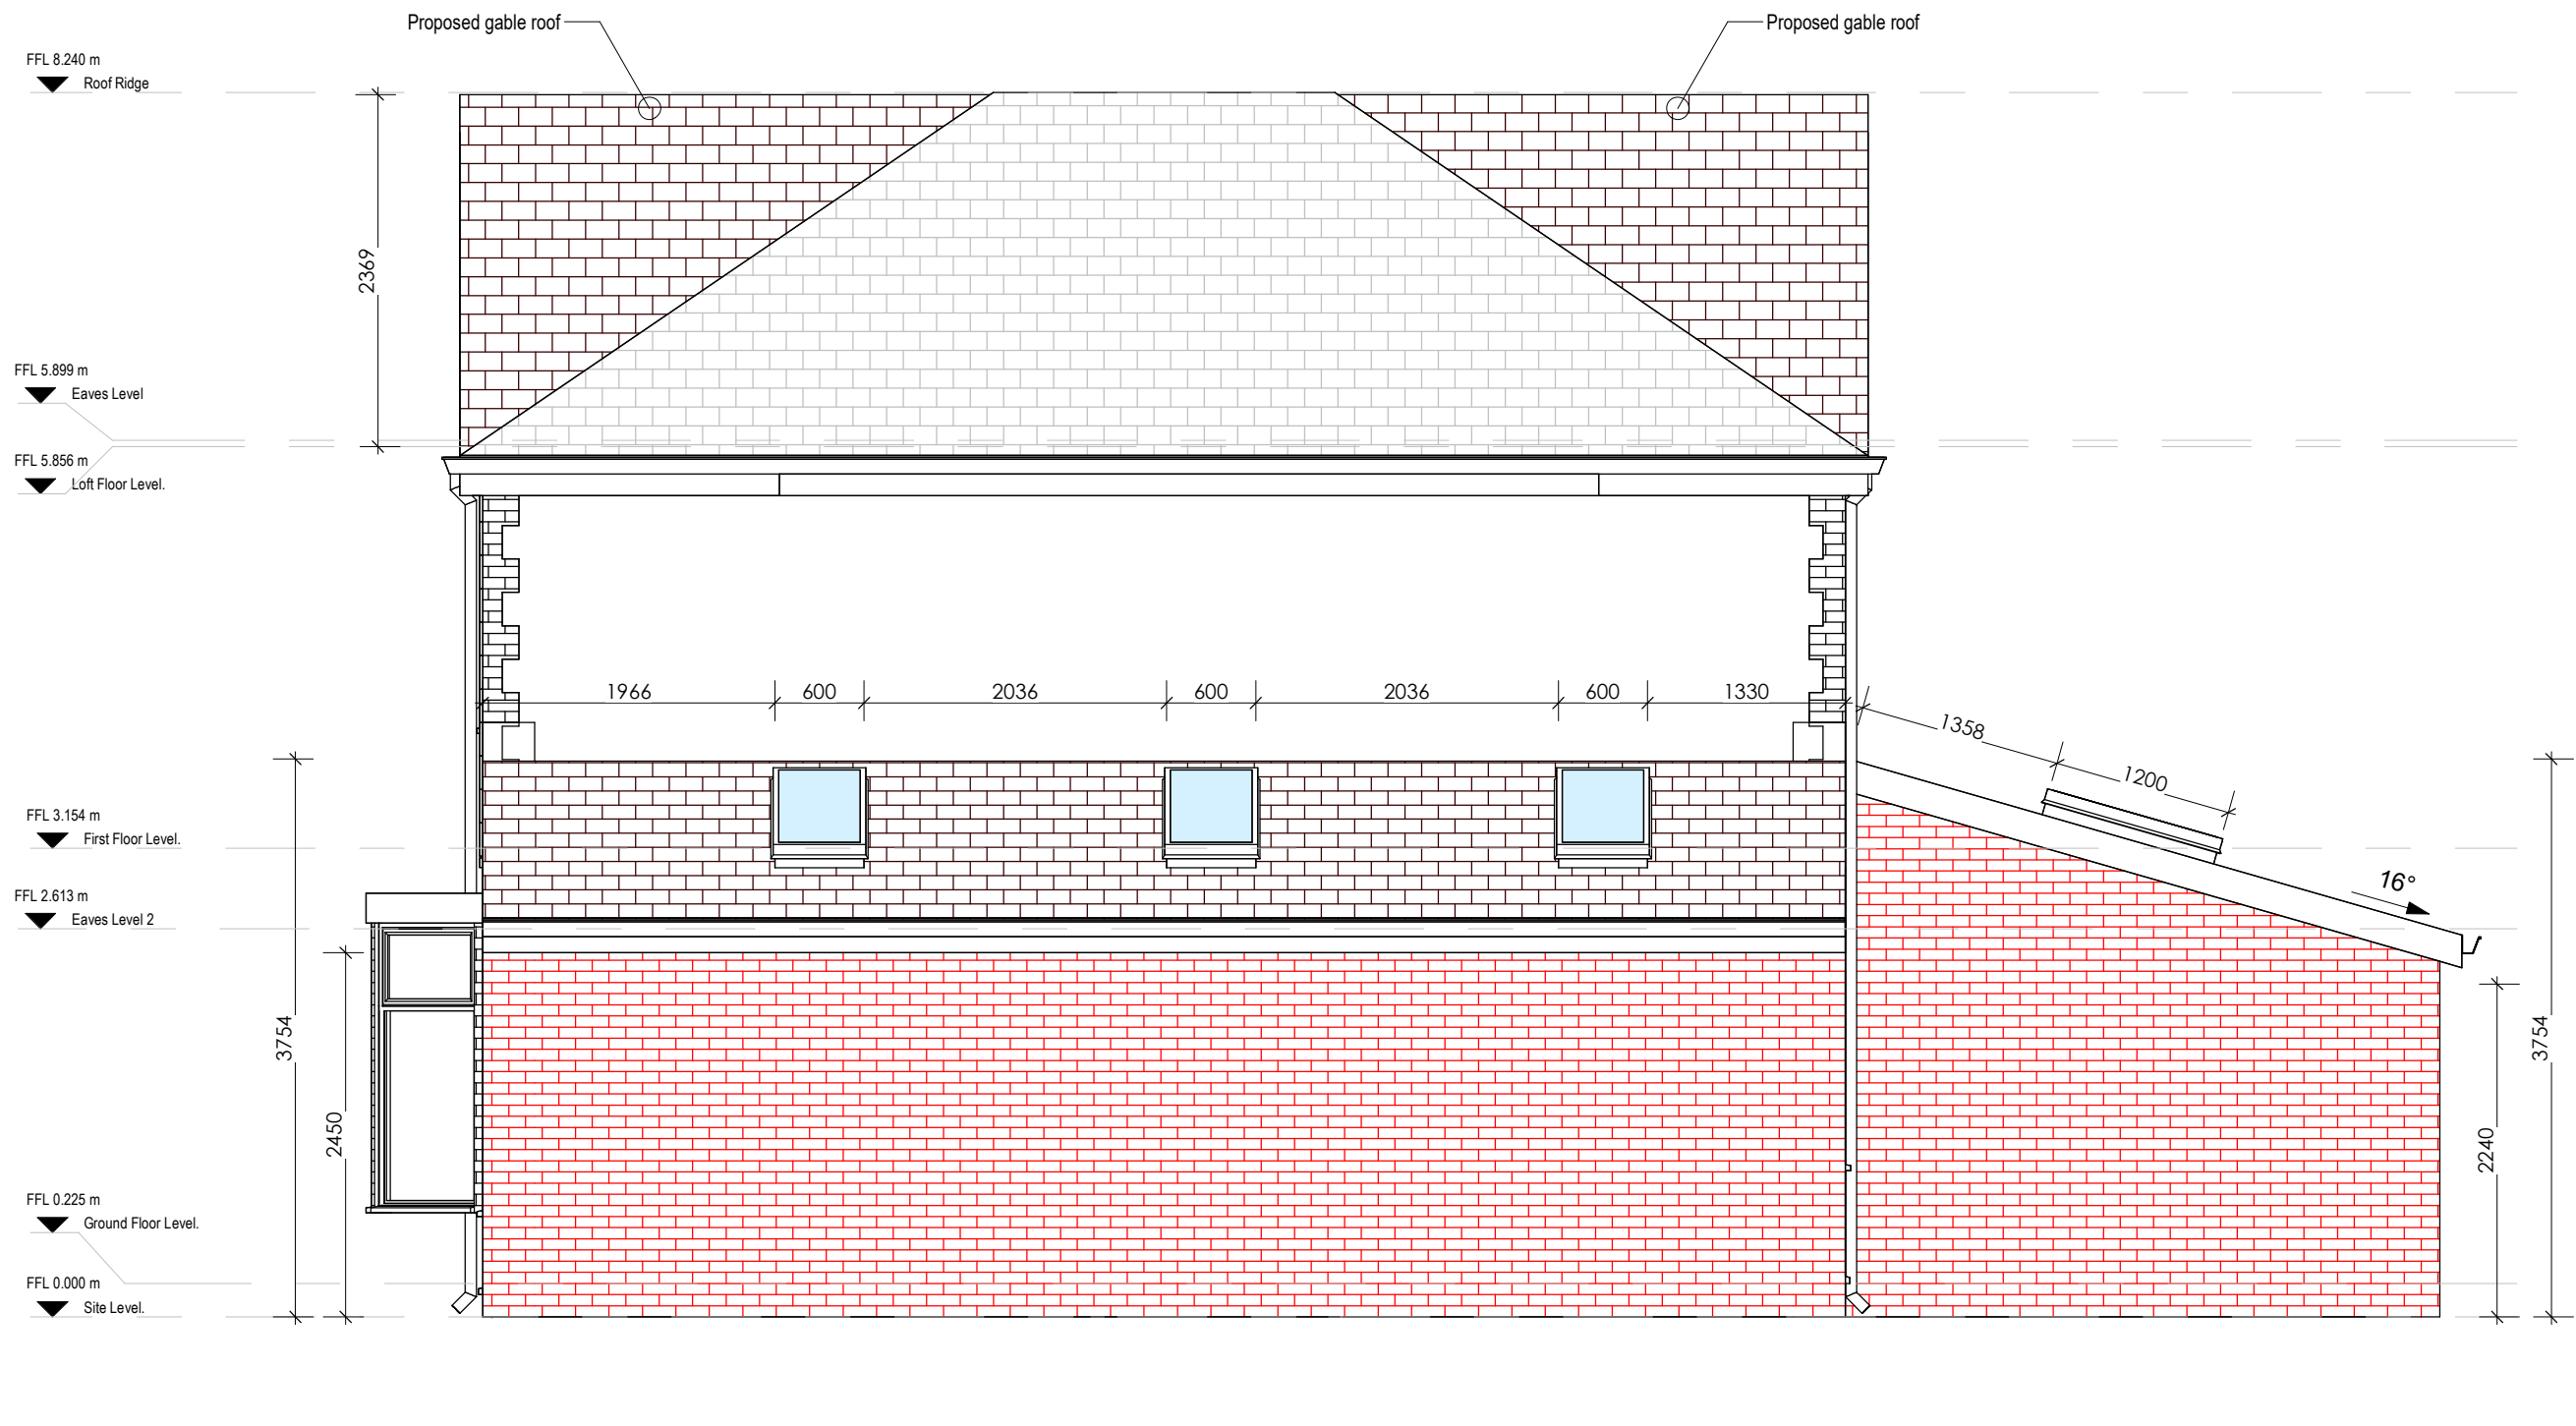

Proposed Right Side Elevation
1 : 50

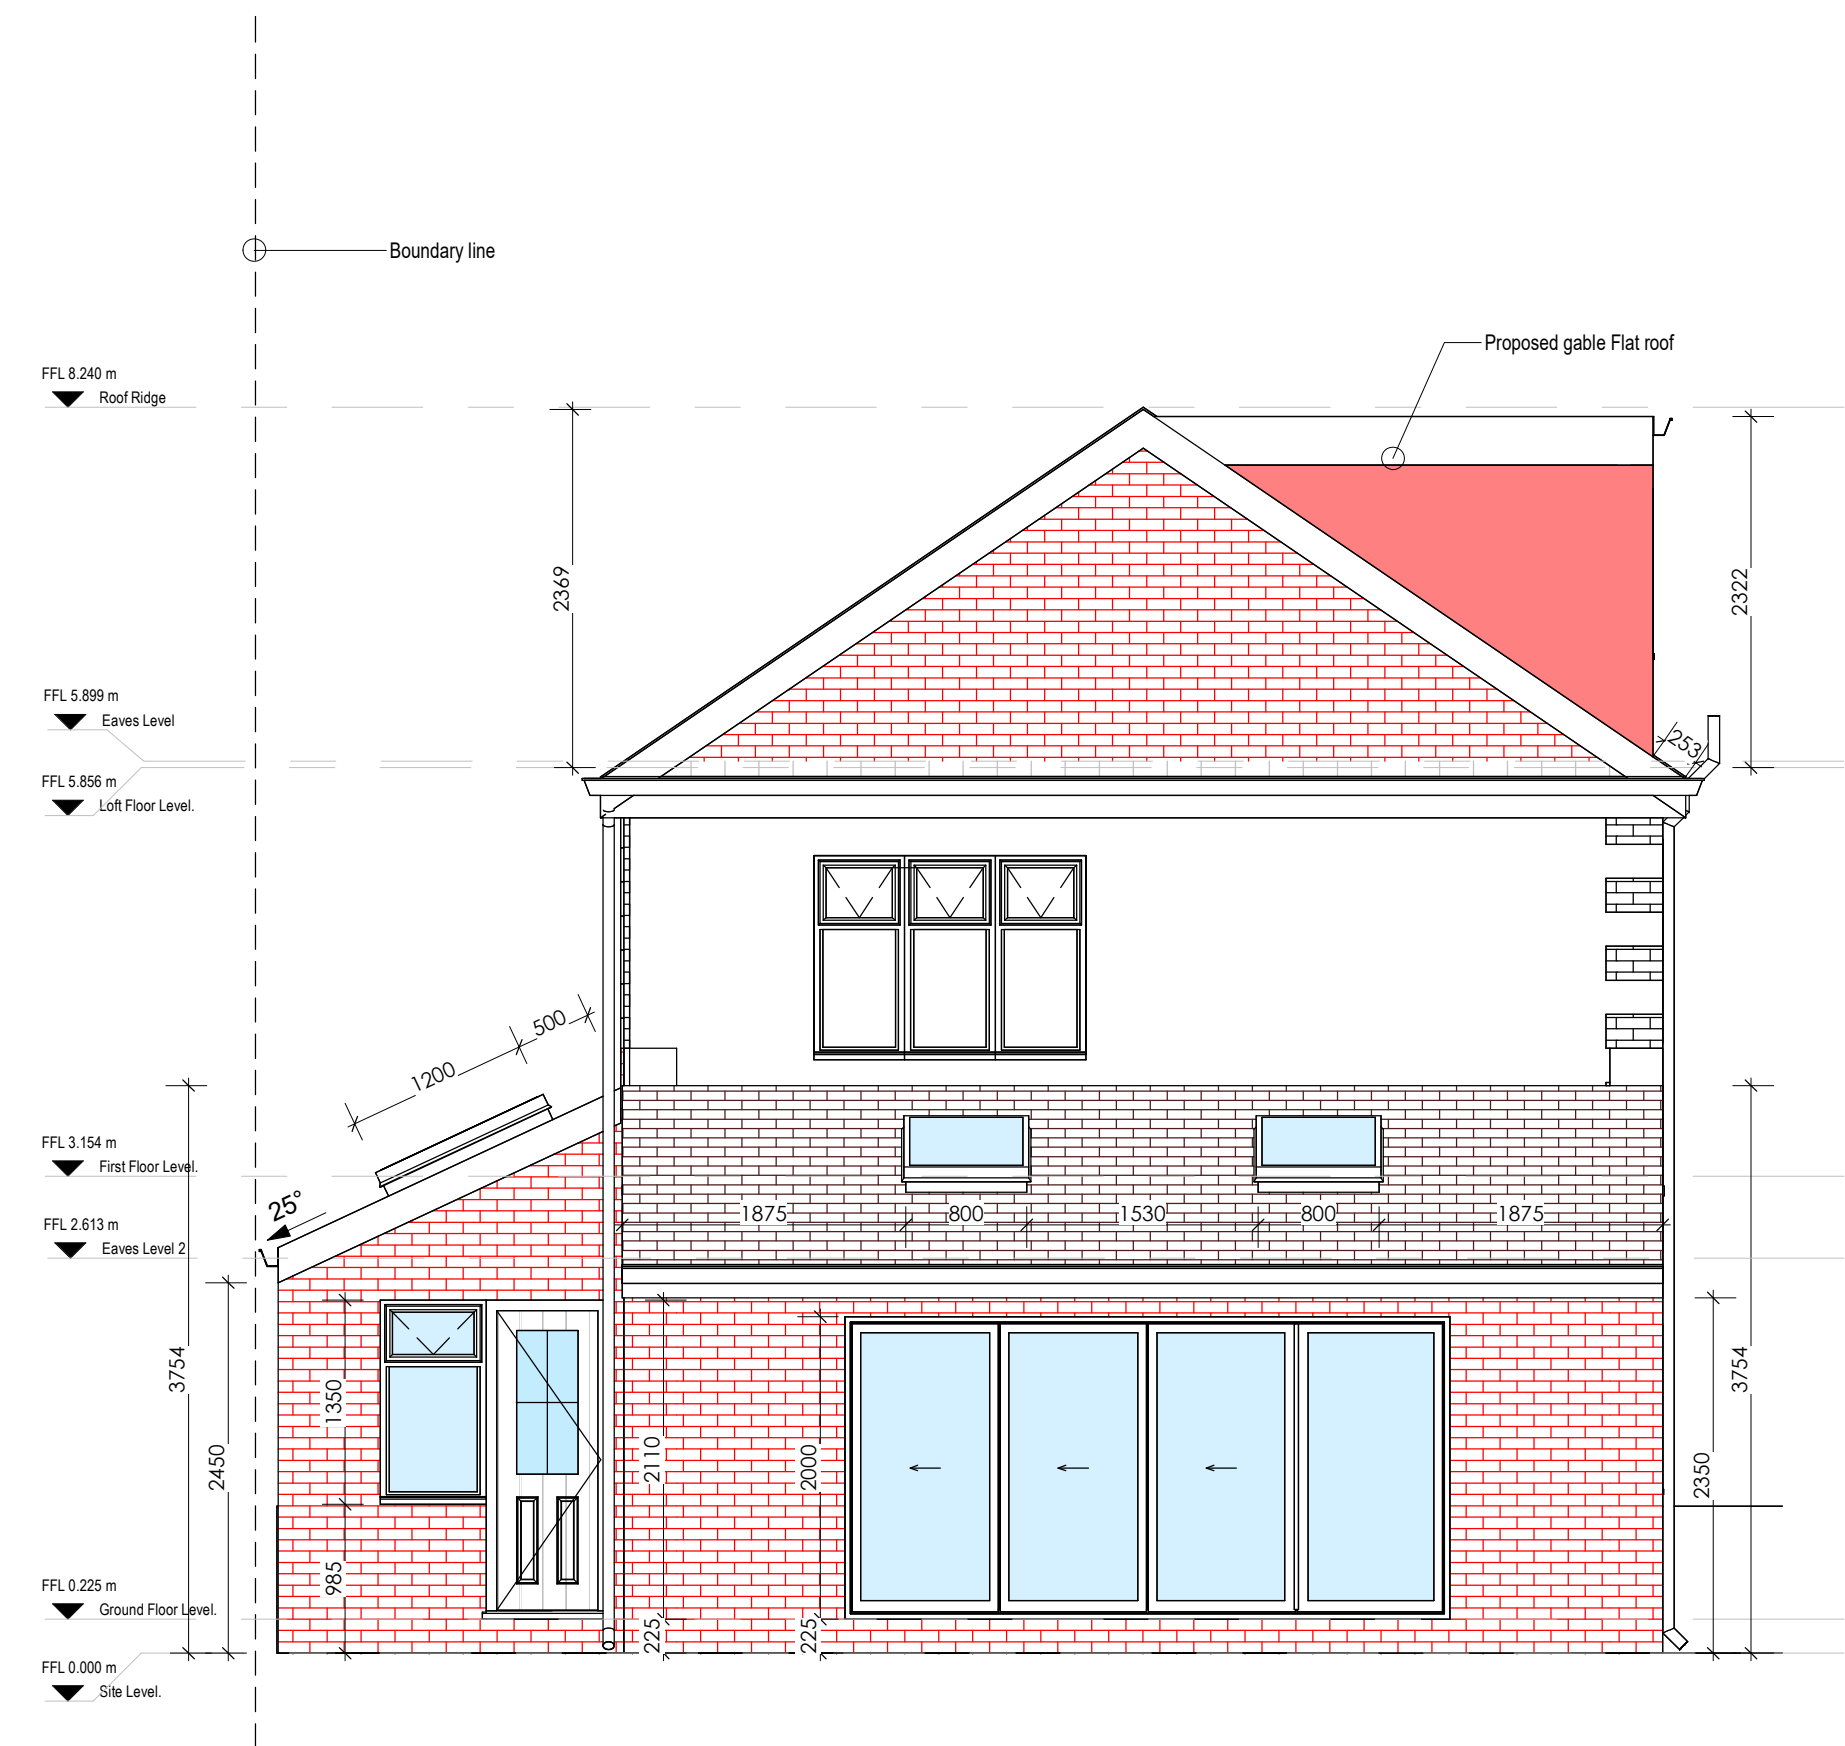


Proposed Rear Elevation
1 : 50

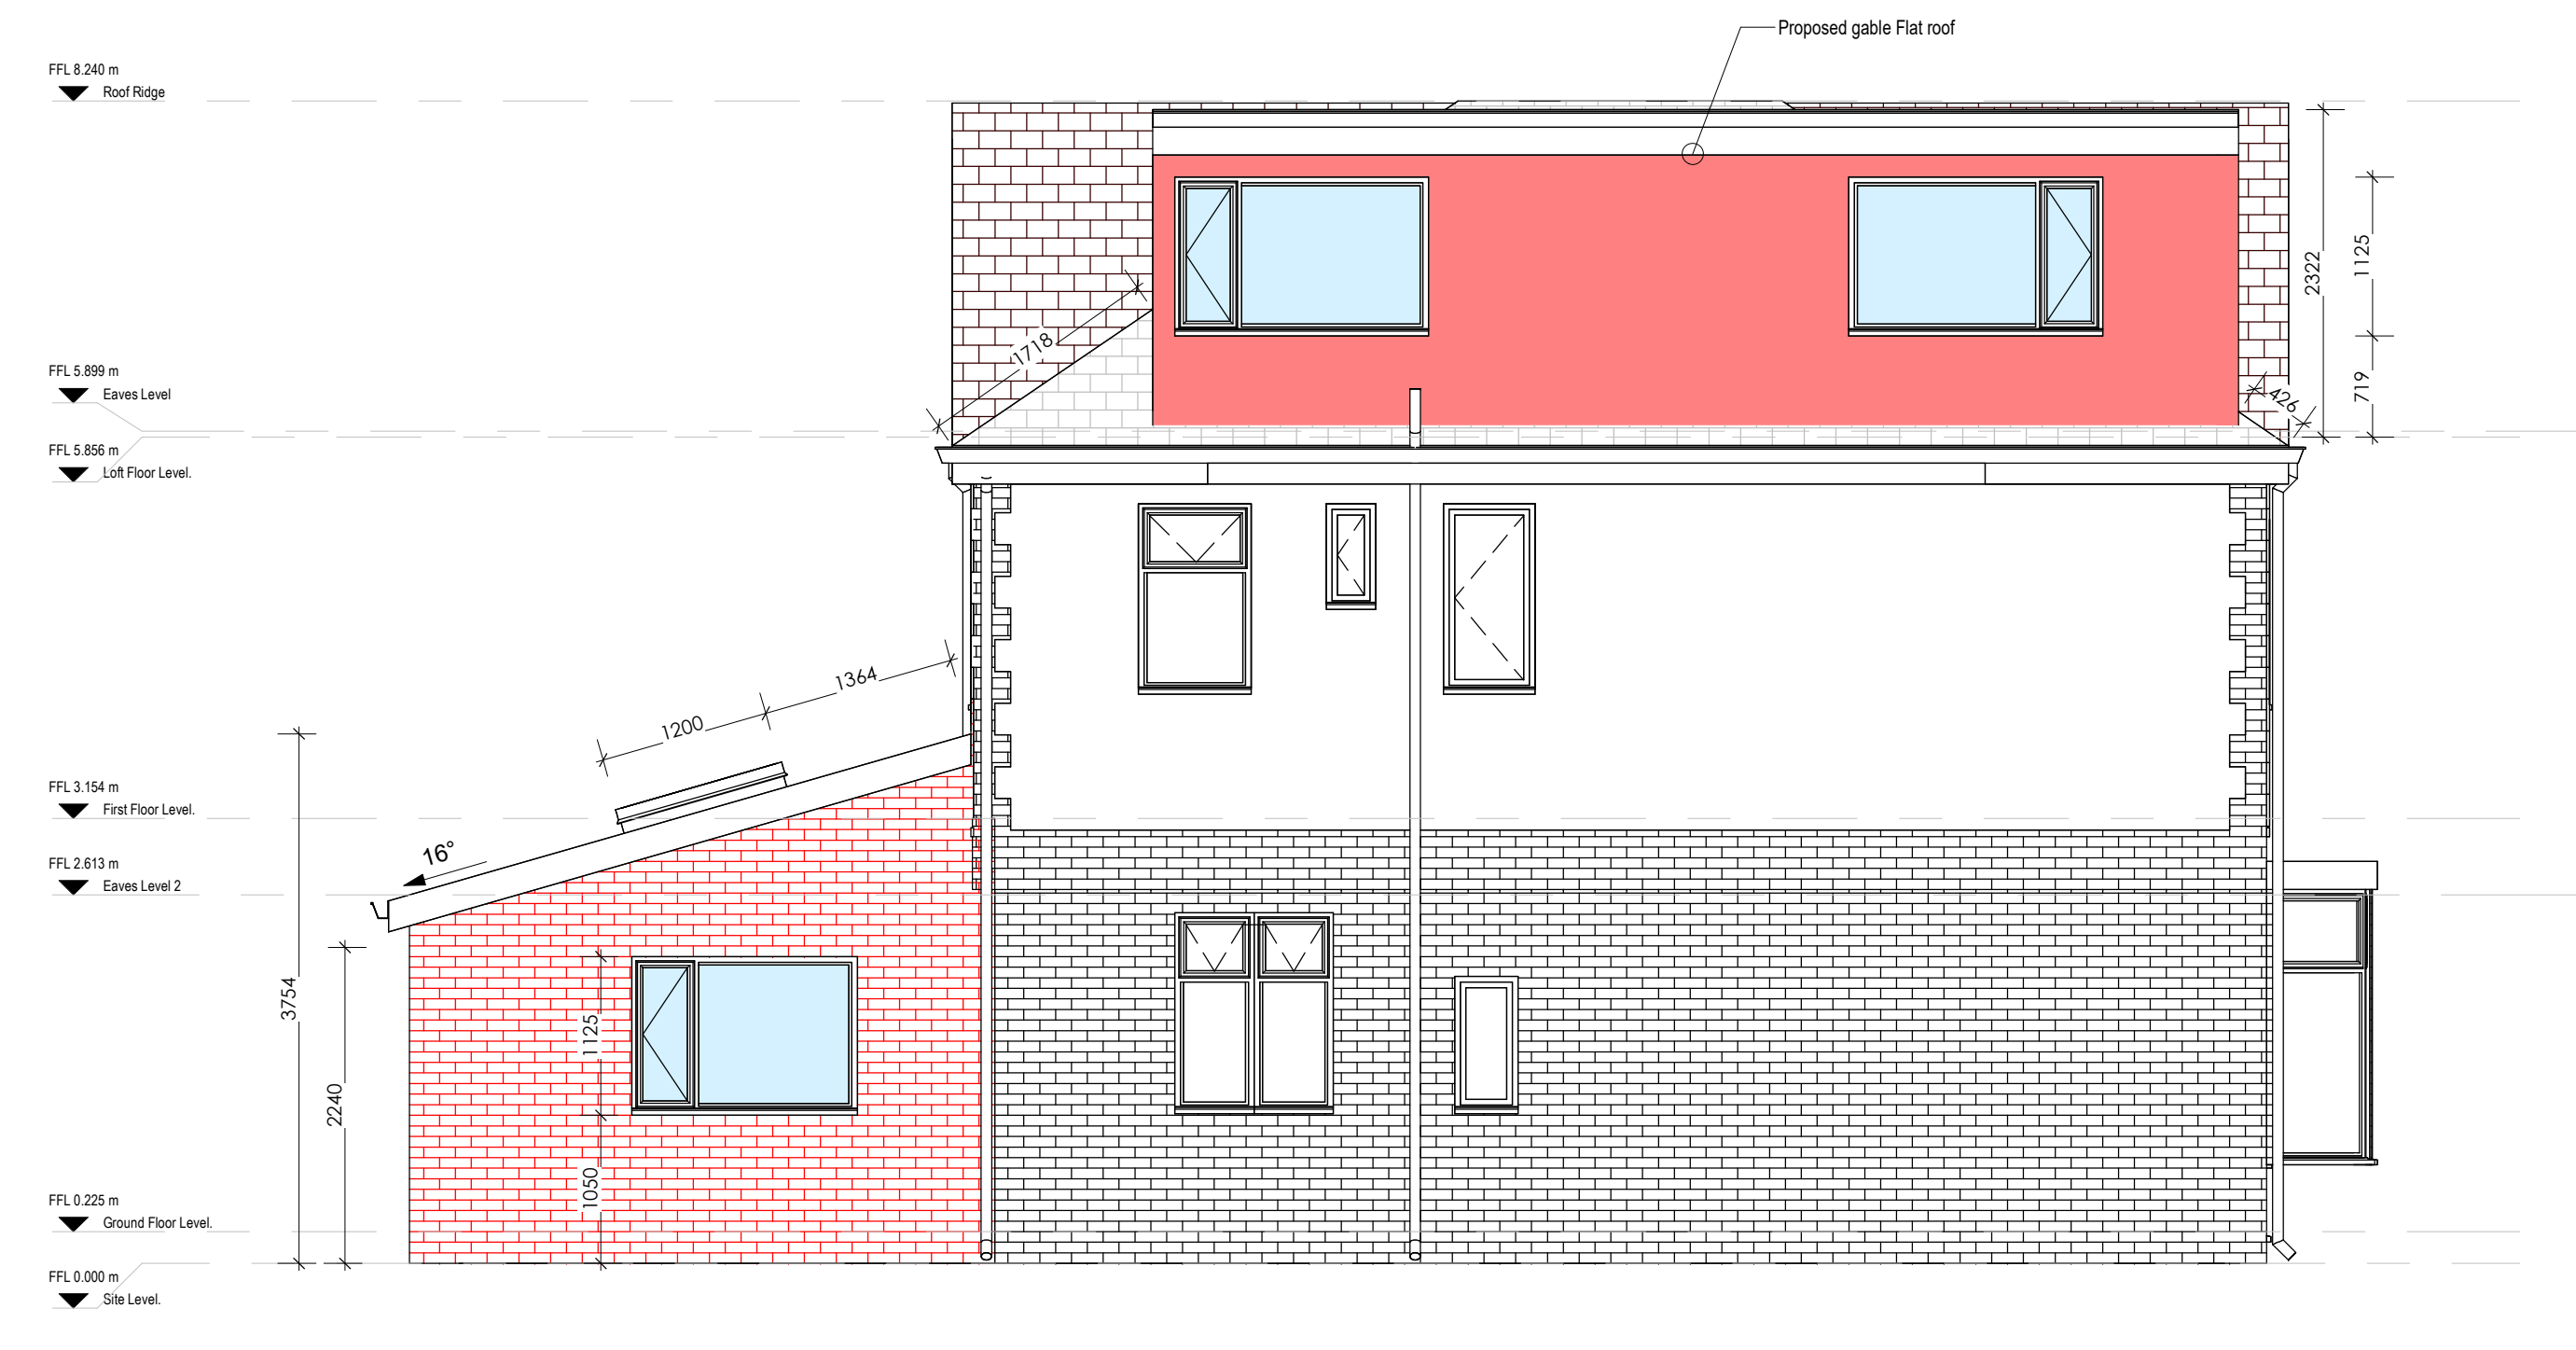

Proposed Left Side Elevation
1 : 50


Important Note:

The boundary lines depicted in our drawings are based on the Ordnance Map and are intended for indicative purposes only. These lines should not be relied upon for boundary determination. The actual boundary of a property may vary, appearing either clear or ambiguous, and it is typically established through agreement with the adjoining neighbour.

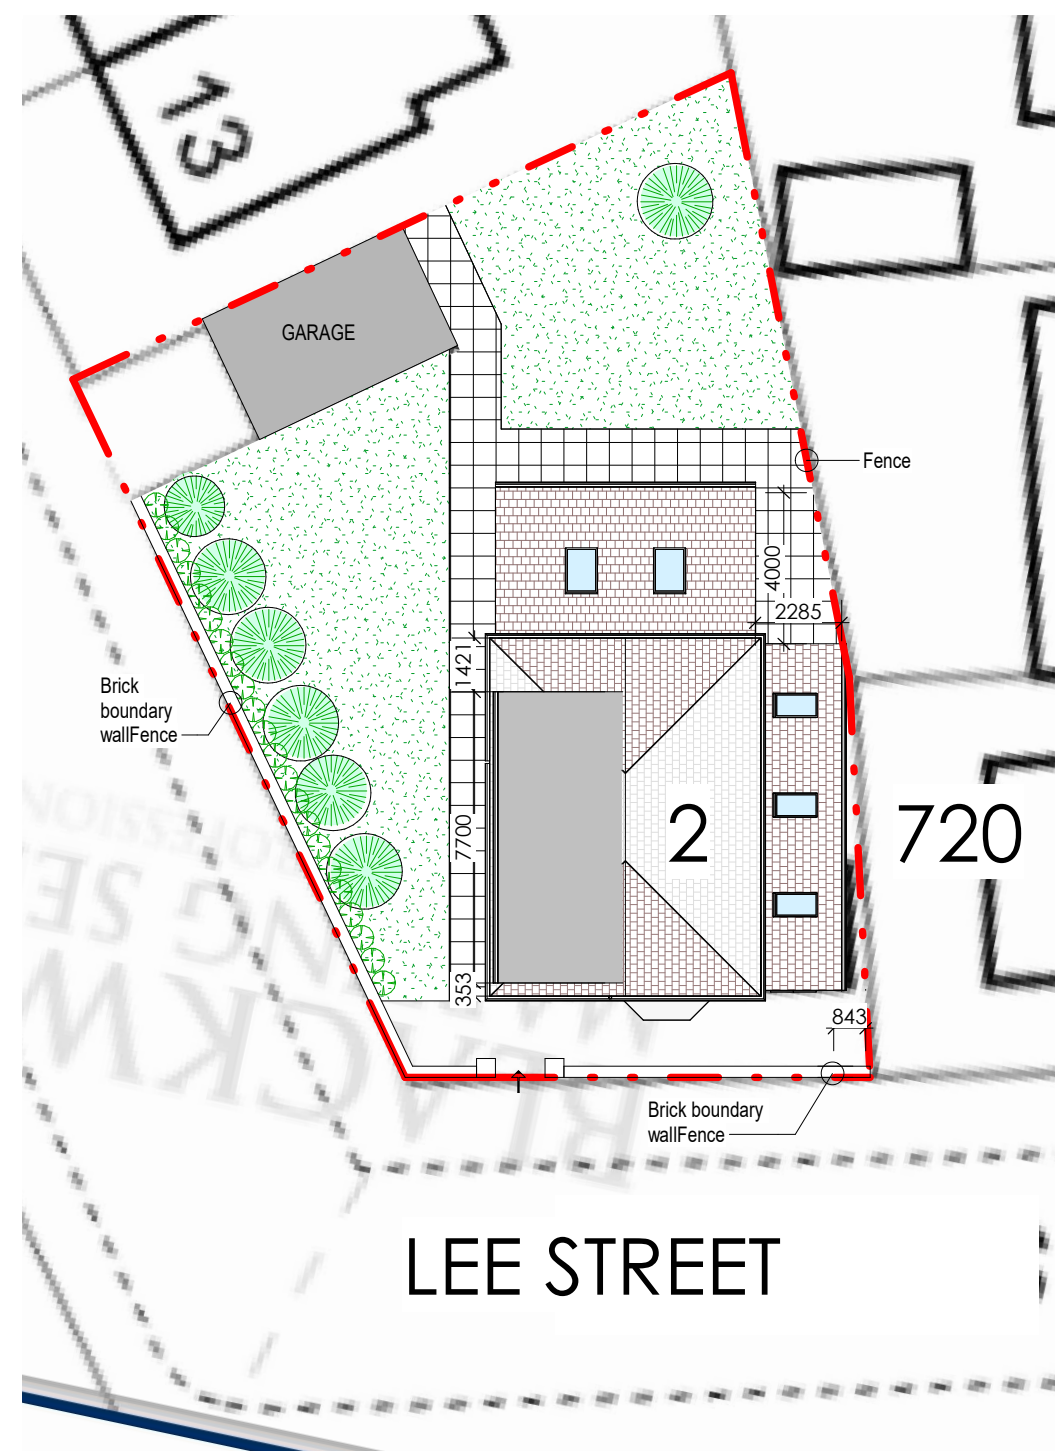

LEE STREET

Proposed Site Plan
1 : 200

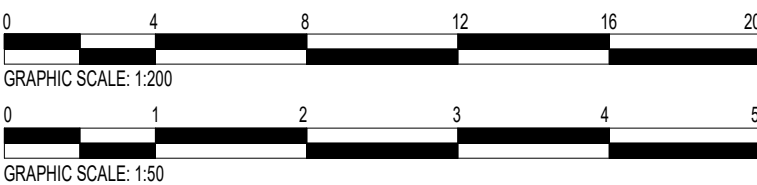

Single storey rear and side extension,
and loft conversion

LDM Group

PROJECT : 2 Lee Street, Bury BL9 6SF

SHEET : Proposed Drawings

CLIENT : Joël & Florence Ekolongeni

Scale (@ A1) : As indicated

Drawn by :	BA	DRAWING NUMBER :	REV :
Checked by :	NK	DR_205	P3