


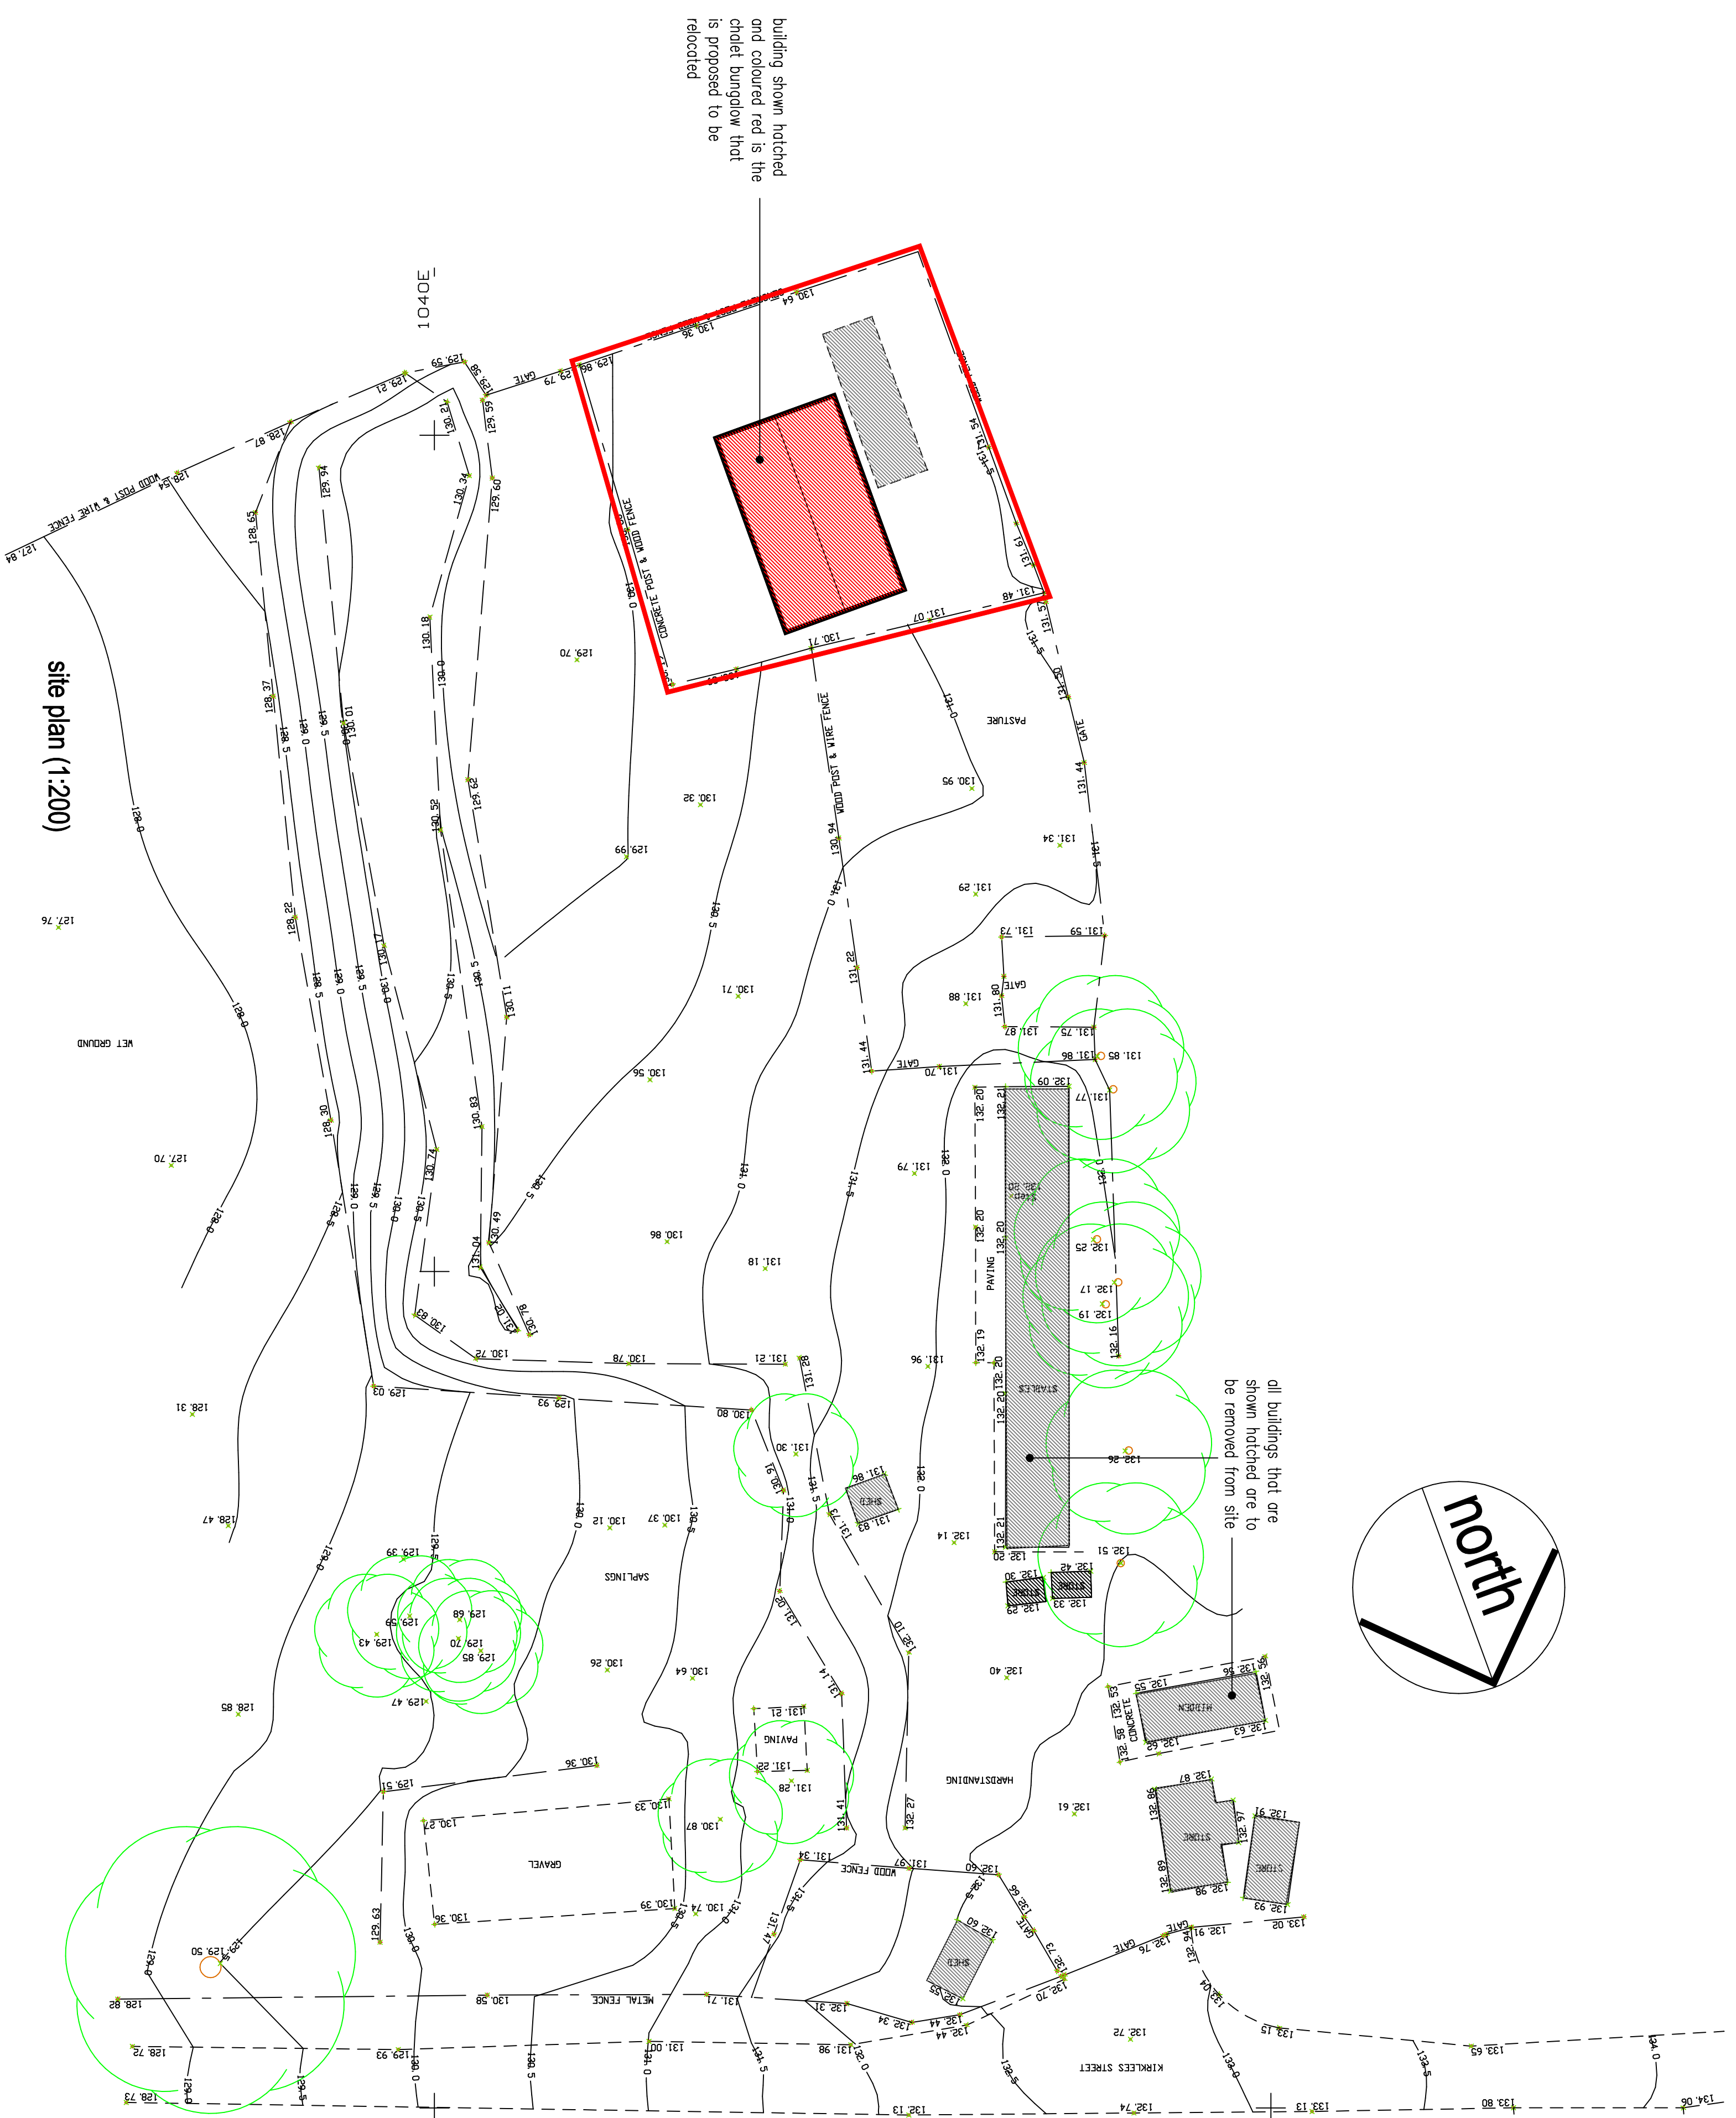

all buildings that are shown hatched are to be removed from site

existing site plan

proposed re-siting of existing chalet bungalow on land at

Lower Kirklees Street
Tottenham

scale 1:200 1:100 1:50 @A1