



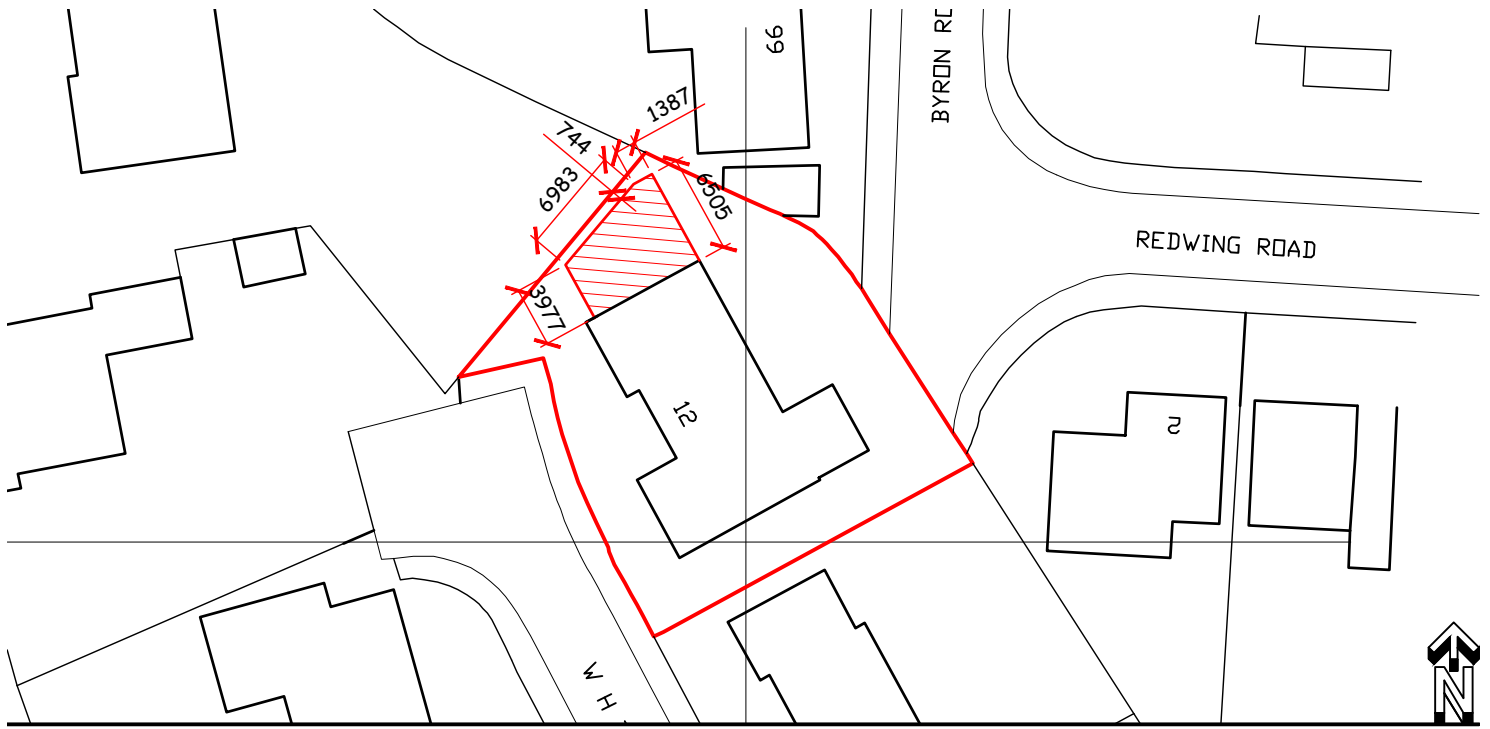


SITE PLAN

1:500

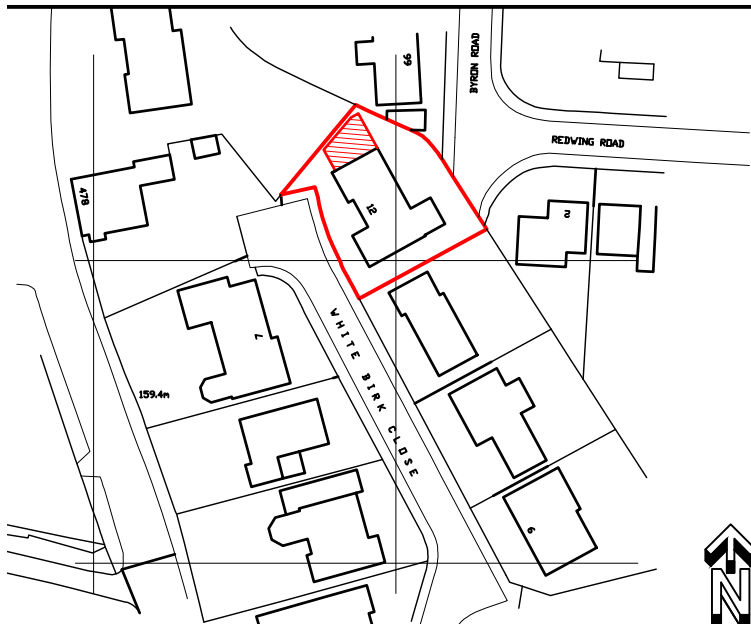

LOCATION PLAN

1:1250

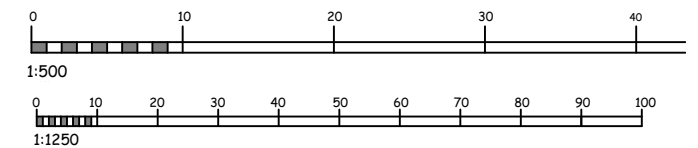

scale bars

project PROPOSED ALTERATIONS at 12 WHITEBIRK CLOSE, BURY, BL8 4HE	ALEX HALFORD architectural technician & building design consultant 11 Ploughmans Close Southport PR9 8QZ (m) 07715 353219
title SITE and LOCATION PLANS	scale: as shown @ A3 date: Jan. 2026 drawing no: A1532 01