



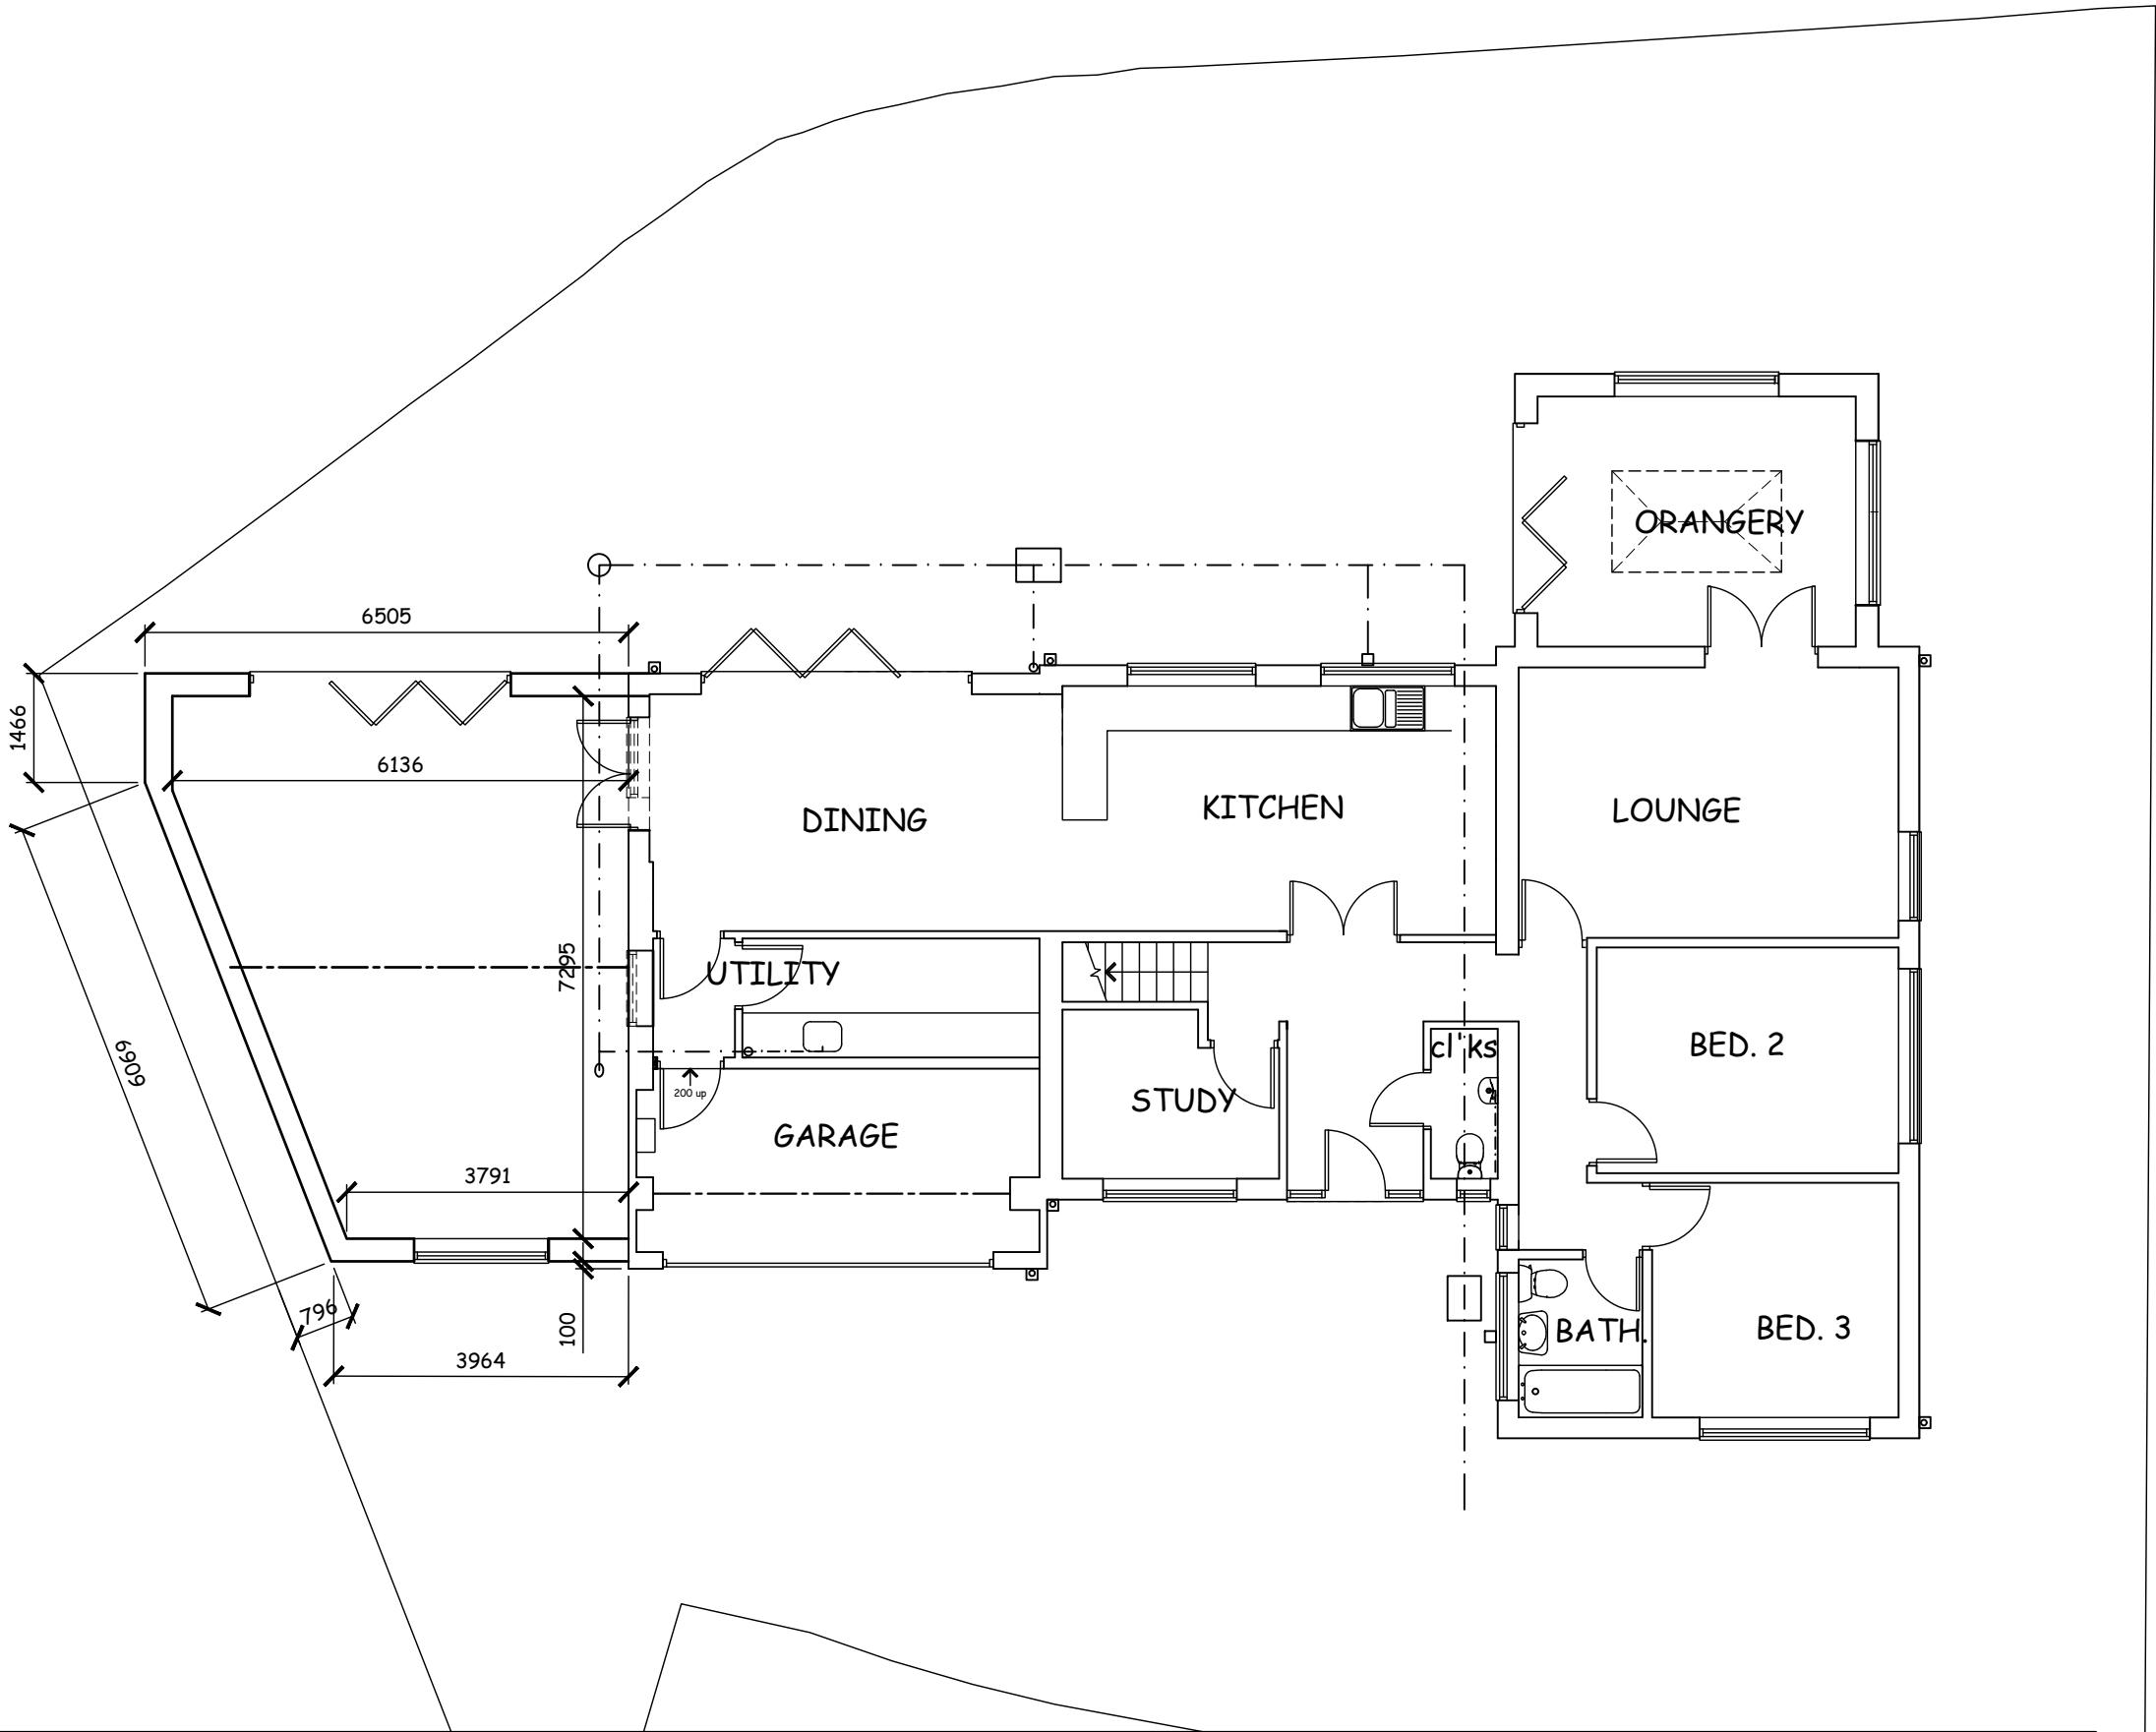

GROUND FLOOR PLAN

1:100

 

project
PROPOSED ALTERATIONS at
12 WHITEBIRK CLOSE,
BURY, BL8 4HE

title
PROPOSED GF PLAN

ALEX HALFORD
architectural technician & building design consultant
11 Ploughmans Close
Southport
PR9 8QZ (m) 07715 353219

scale: as shown @ A3
date: Dec 2025
drawing no: A532 SK 01A