



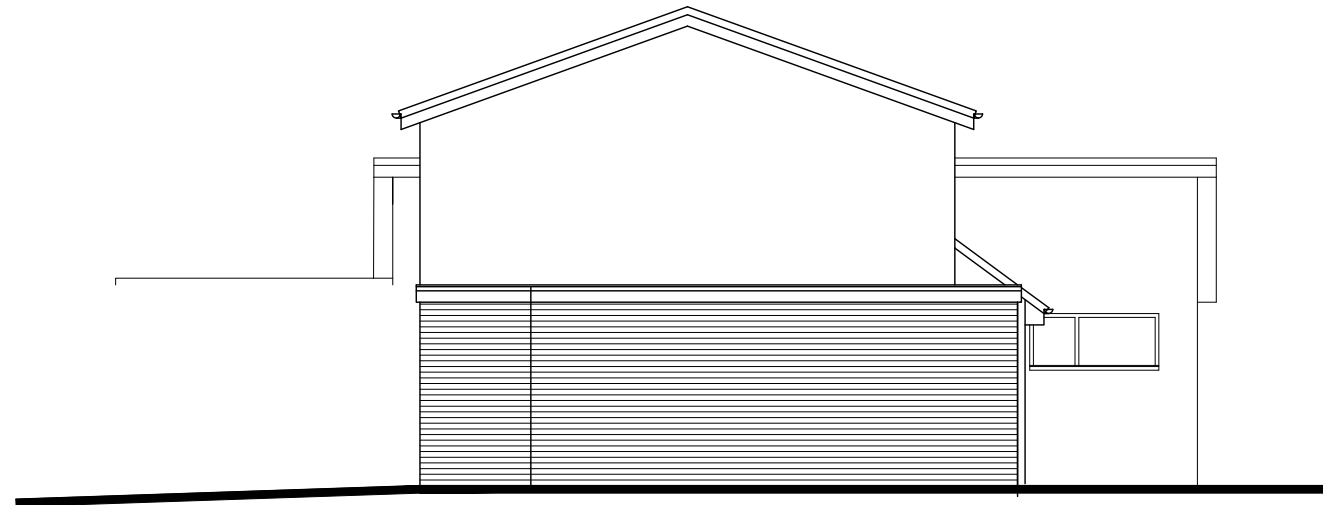


GABLE ELEVATION



SIDE ELEVATION

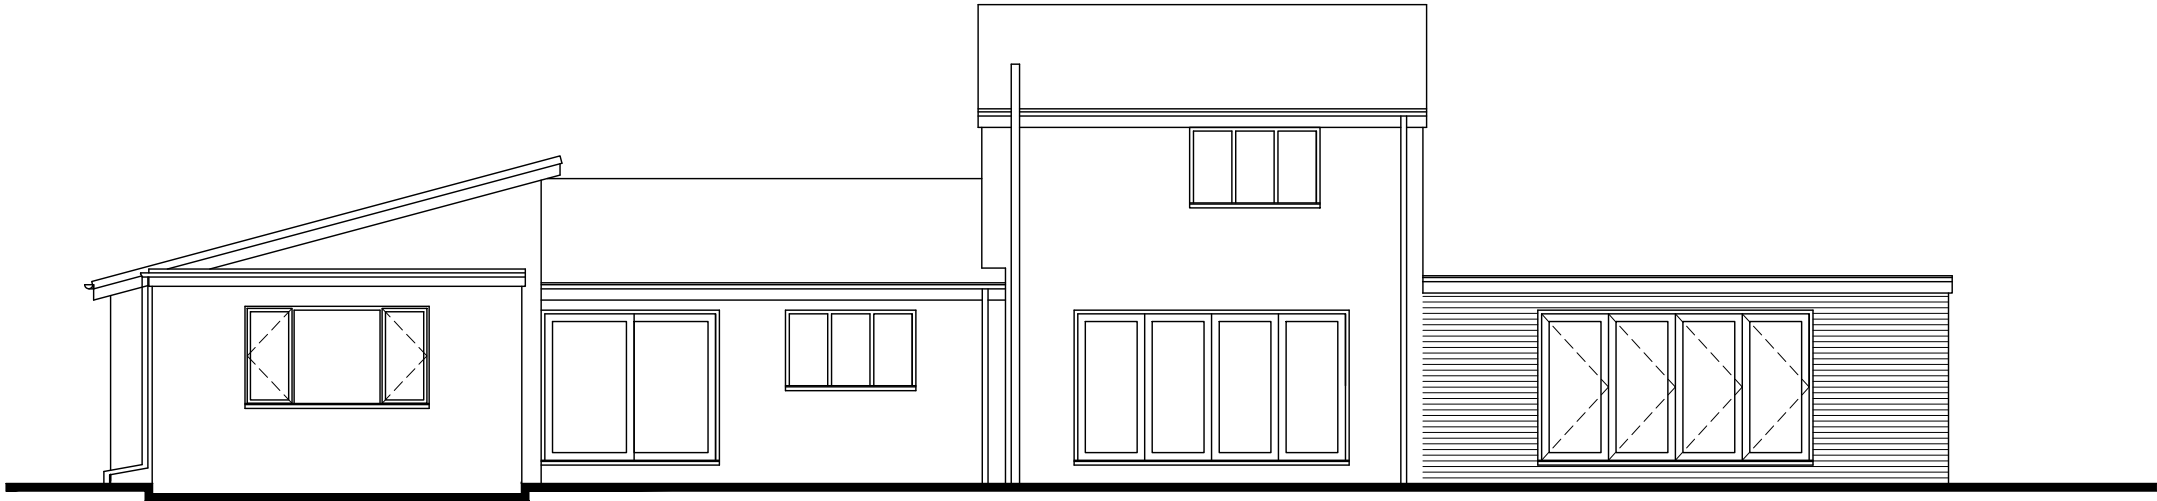


REAR ELEVATION

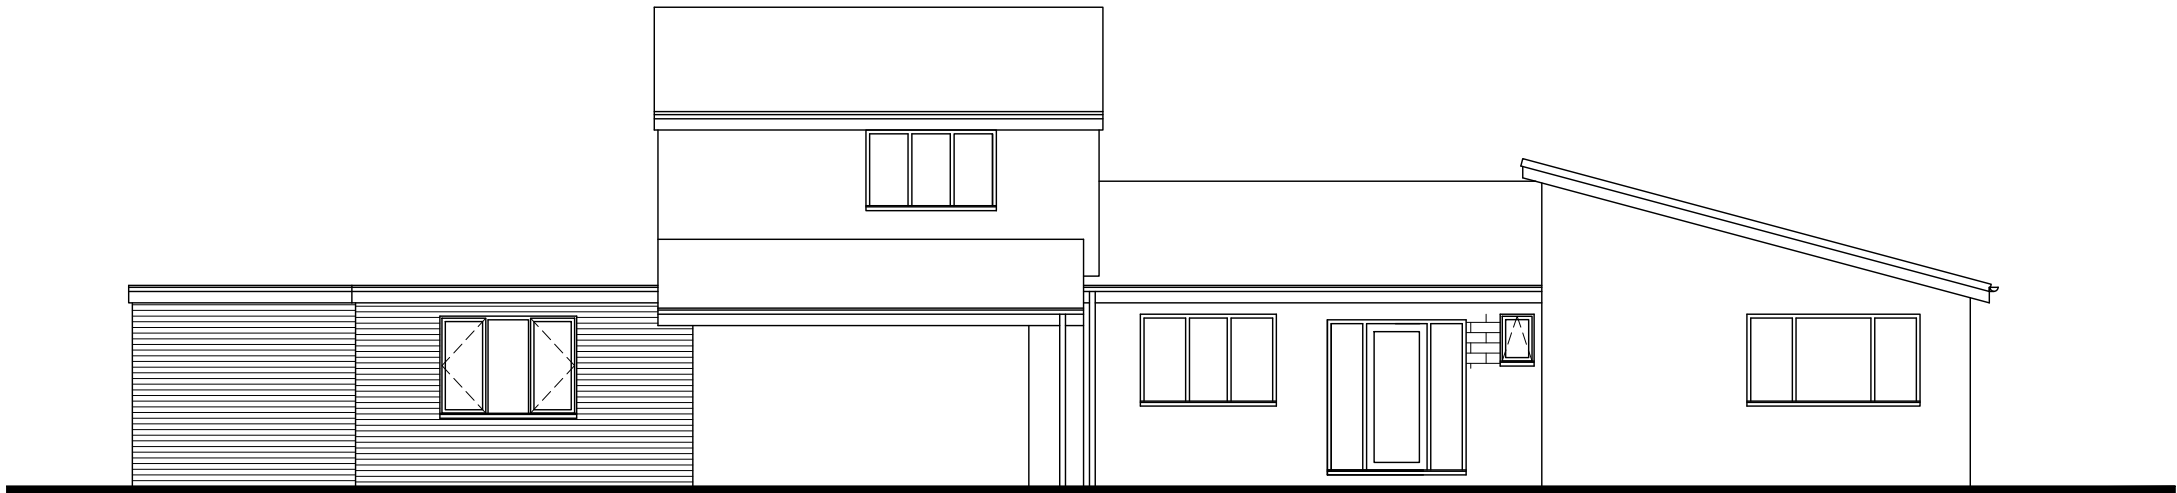

FRONT ELEVATION

REVISIONS
Rev. A Design altered following client review
16/12/25

 

scale bars

project

PROPOSED ALTERATIONS at
12 WHITEBIRK CLOSE,
BURY, BL8 4HE

title

PROPOSED ELEVATIONS

ALEX HALFORD

architectural technician & building design consultant

11 Ploughmans Close
Southport
PR9 8QZ

(m) 07715 353219

scale:

1:100 @ A3

date:

Dec. 2025

drawing no:

A1532 SK 02A