




| APPROXIMATE FLOOR AREAS |       |        |
|-------------------------|-------|--------|
| LOCATION:               | SQ M: | SQ FT: |
| GROUND FLOOR AREA       | 132   | 1420   |
| GROSS FLOOR AREA        | 132   | 1420   |

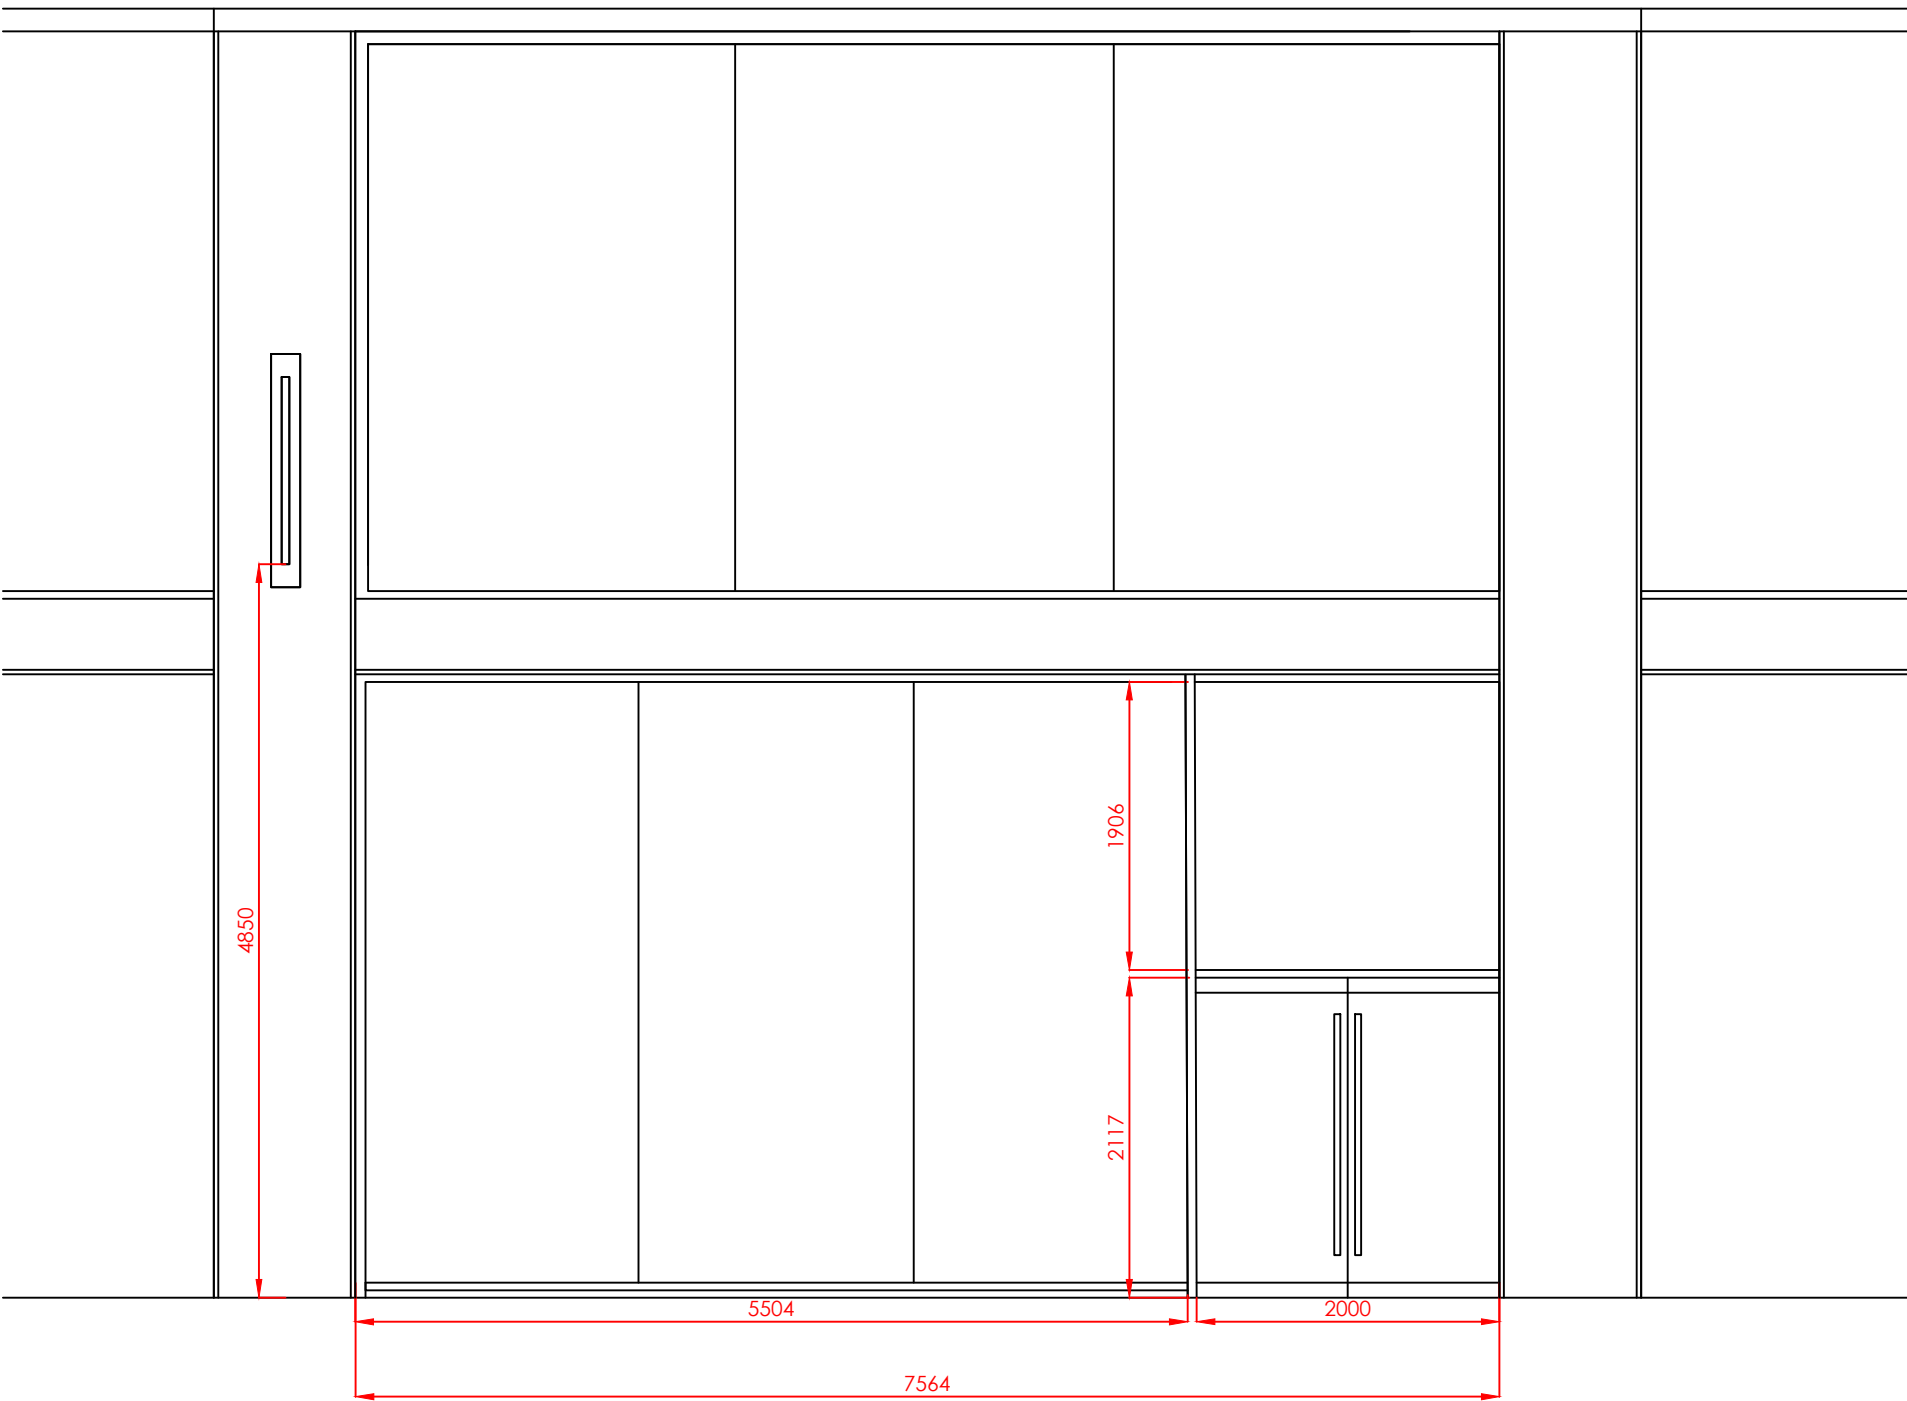

EXISTING EXTERNAL SHOP FRONT ELEVATION  
Scale: 1:50

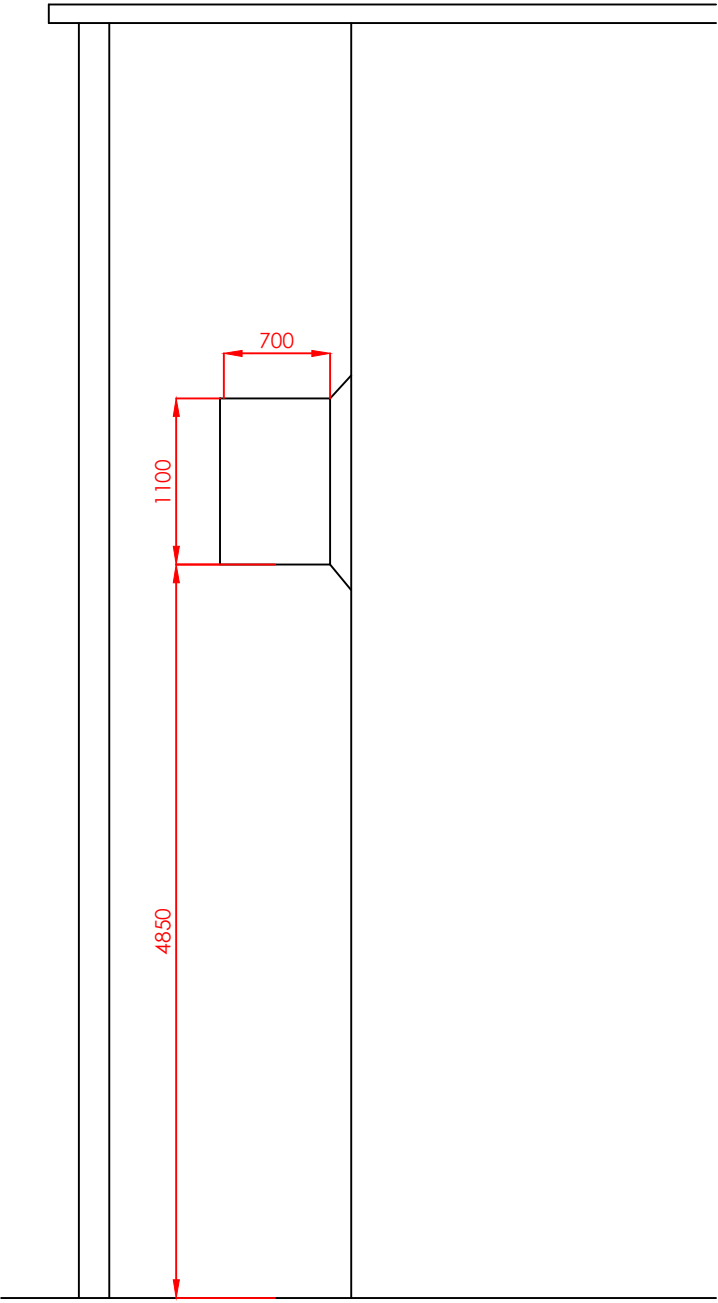


PROPOSED EXTERNAL SHOP SIDE ELEVATION  
Scale: 1:50

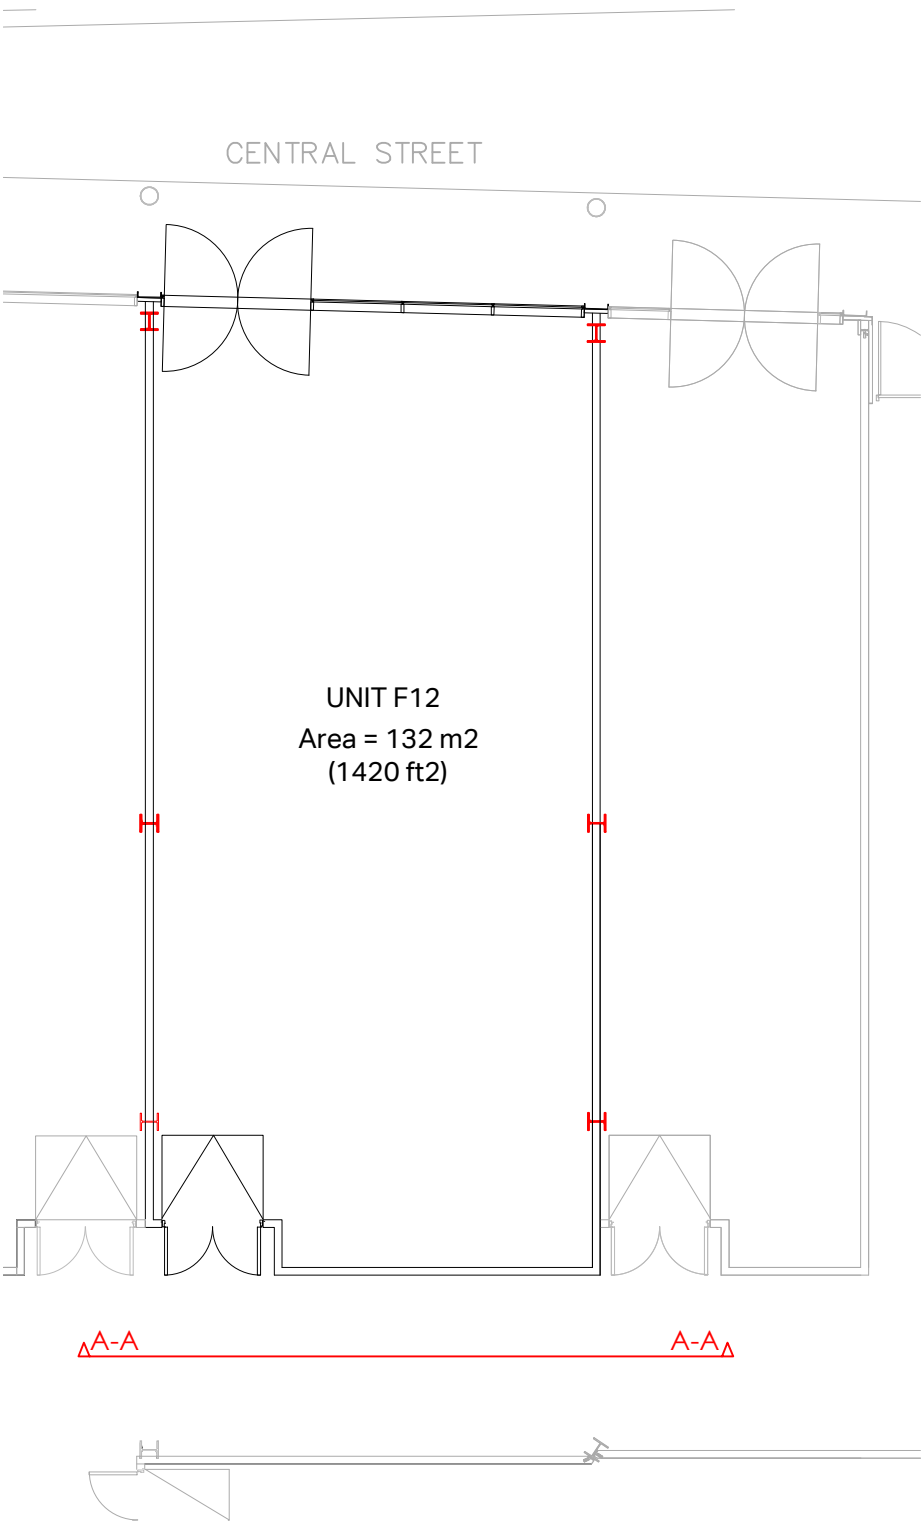

ELEVATION REFERENCE PLAN NTS @ A1  
Scale: NTS

SCALE BAR 1:50

 

The Mill Store  
5 Foundry Lane  
Earls Colne  
Colchester  
Essex  
CO6 2SB  
  
TEL: 01787224878  
  
www.retaildesignsolutions.com

Revision    Date    Note

|       |              |
|-------|--------------|
| Drawn | RDS-WS       |
| Check | RDS-BF       |
| Scale | AS SHOWN@ A1 |
| Date  | 04.06.25     |

|               |                                                         |
|---------------|---------------------------------------------------------|
| Drawing Title | EXISTING SHOP FRONT ELEVATION                           |
| Project       | UNIT F12<br>THE ROCK SHOPPING CENTRE<br>BURY<br>BL9 0JY |

|             |                    |
|-------------|--------------------|
| Job No.     | HC - BURY THE ROCK |
| Drawing No. | 003                |
| Rev         |                    |