

| APPROXIMATE FLOOR AREAS |       |        |
|-------------------------|-------|--------|
| LOCATION:               | SQ M: | SQ FT: |
| GROUND FLOOR AREA       | 132   | 1420   |
| GROSS FLOOR AREA        | 132   | 1420   |


**ITEM A:**  
1 No. 2mm ALUMINIUM BOX COATED  
RAL 9005 (JET BLACK) MATT  
AND RAL 2010 (SIGNAL ORANGE)  
SEMI-GLOSS  
LETTERS TO BE 32MM DEEP SOLID  
ACRYLIC WITH OPAL FACES AND MATT  
BLACK RETURNS, INTERNALLY  
ILLUMINATED VIA COOL WHITE (6500K)  
LEDS

SUSPENDED FROM THE CEILING.


SIZE: 1800 X 935 MM  
CAP HEIGHT: 275 mm, 90mm & 120mm

**ITEM B:**  
EXISTING BLADE SIGN.  
5MM OPAL 030 ACRYLIC PANELS WITH  
FACE APPLIED, STENCIL TO CUT, RAL  
9005 (JET BLACK) MATT  
AND RAL 2010 (SIGNAL ORANGE)  
SEMI-GLOSS VINYL APPLIED TO FACE.


SIZE: 1100 X 700 MM  
CAP HEIGHT: 120MM & 60MM TBC

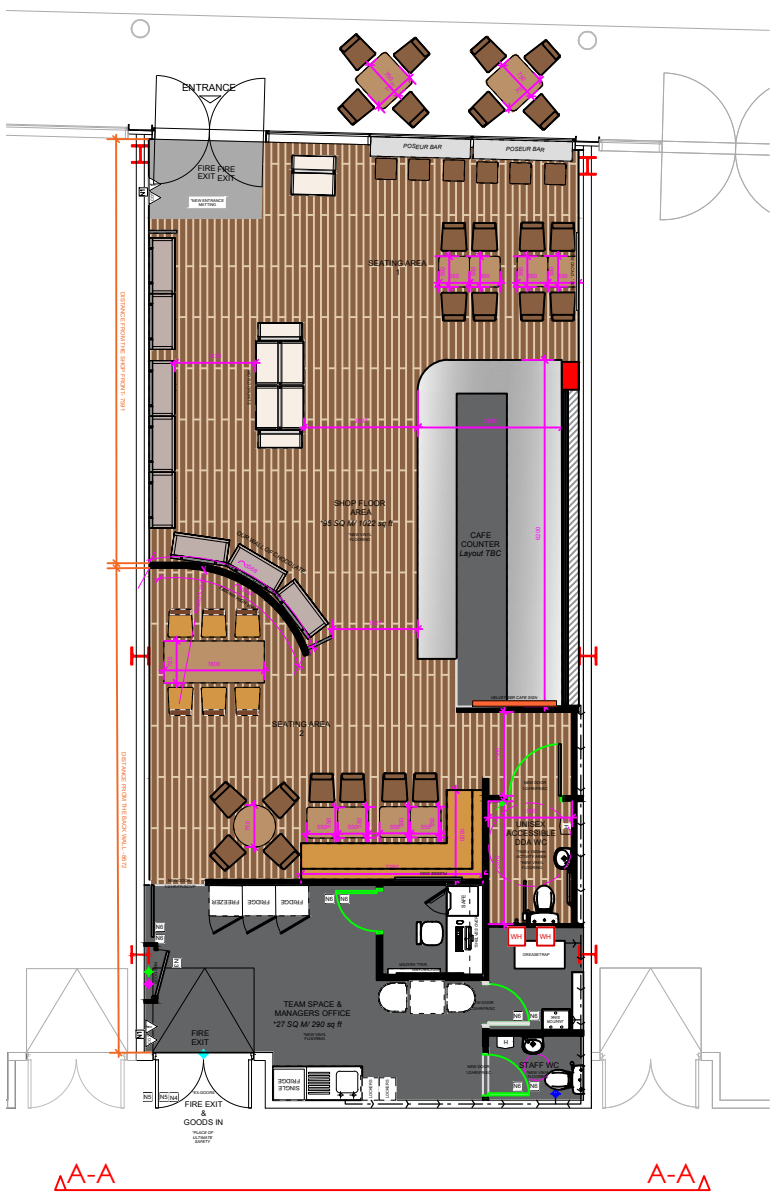

ELEVATION REFERENCE PLAN  
Scale: NTS

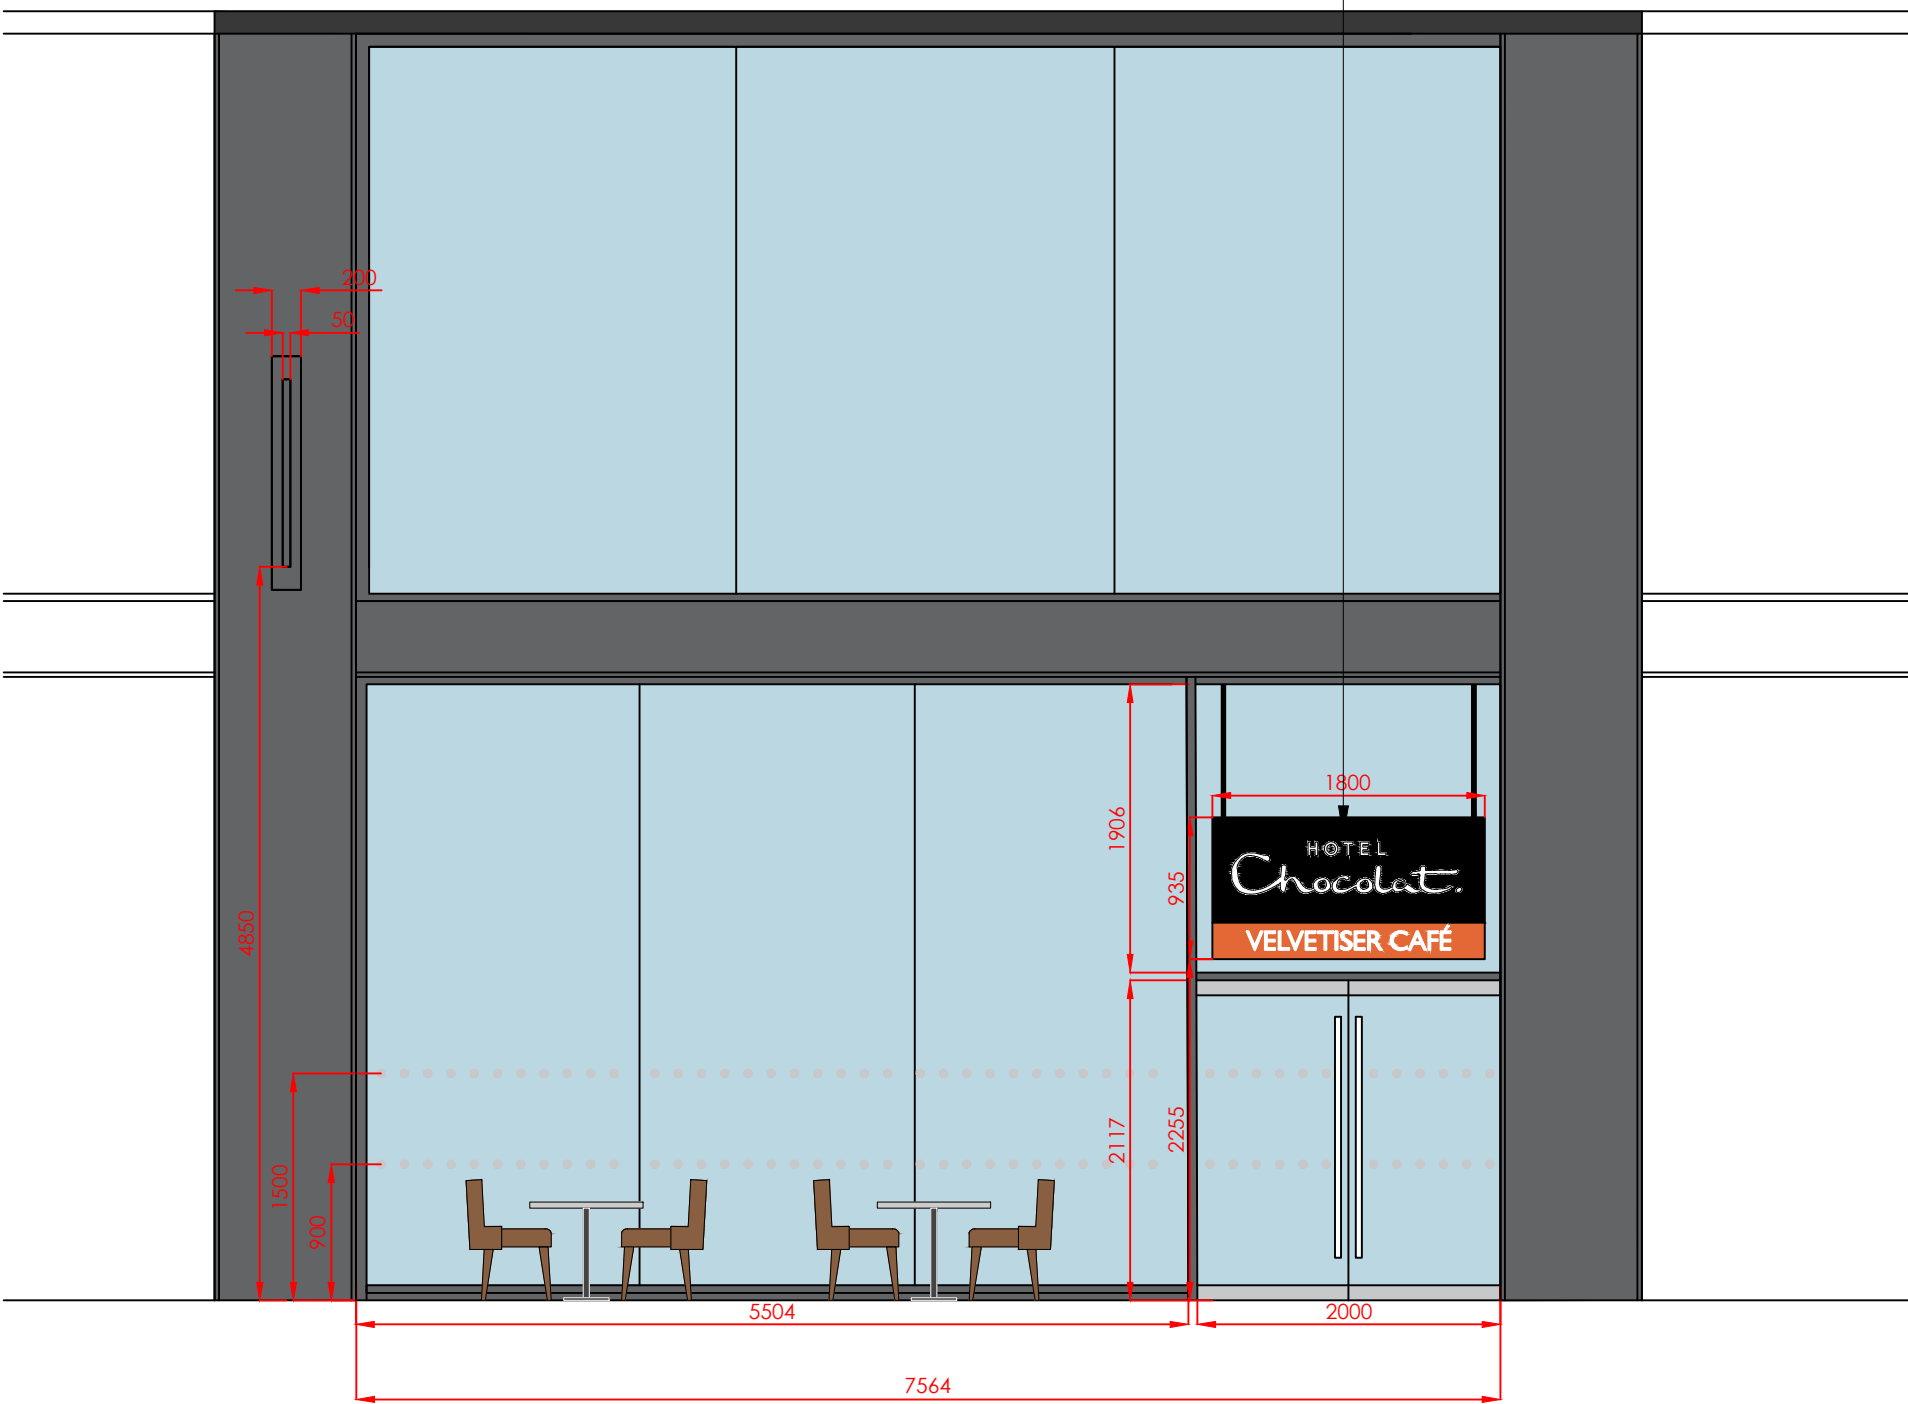

PROPOSED EXTERNAL SHOP FRONT ELEVATION  
Scale: 1:50

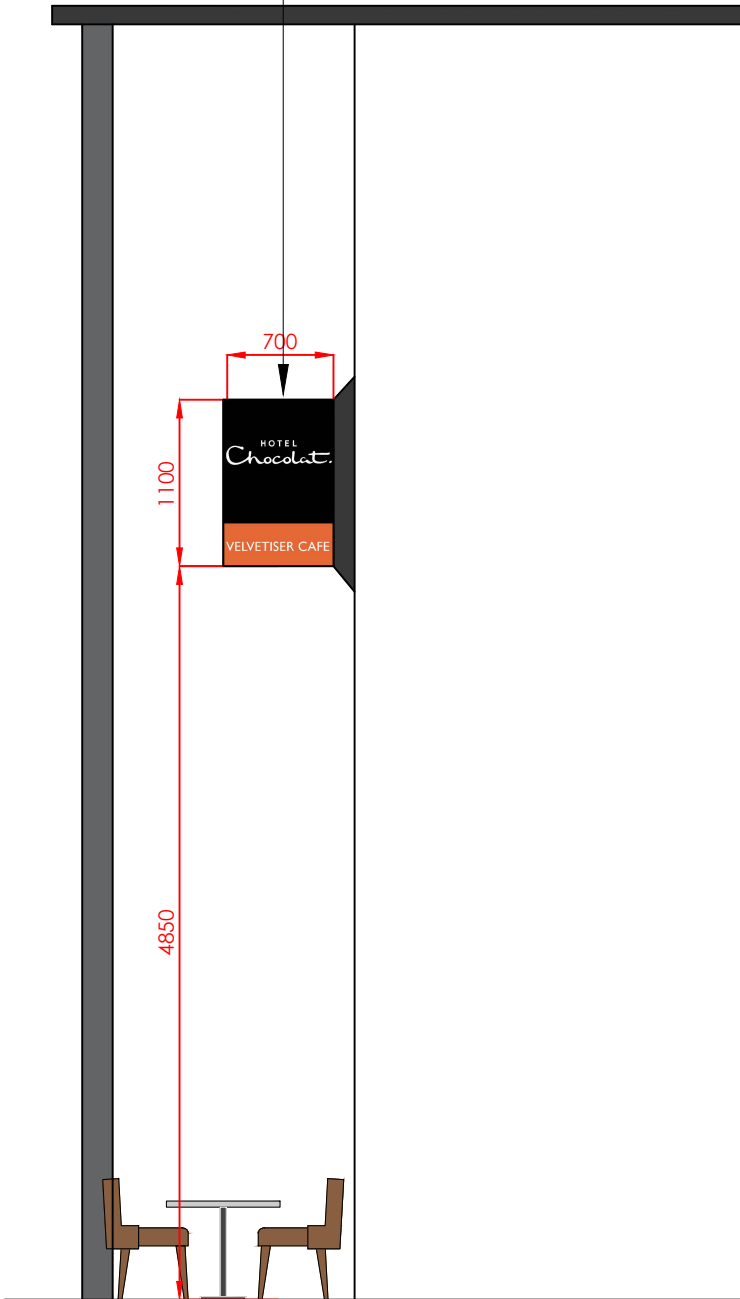

PROPOSED EXTERNAL SHOP SIDE ELEVATION  
Scale: 1:50

