



GENERAL NOTES
This drawing has been prepared by Jennings Design Ltd on behalf of Rontec for PLANNING purposes only.
This drawing is subject to copyright laws & is for use on this project only.

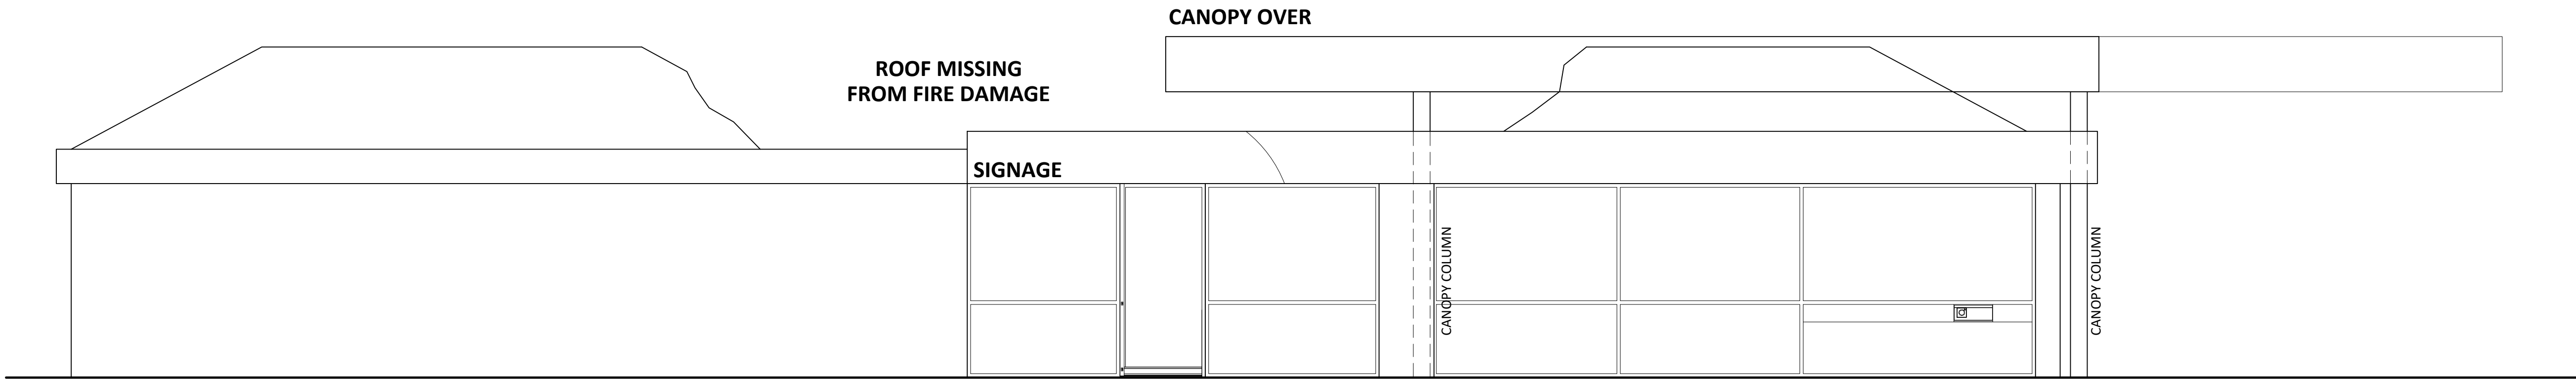


FRONT ELEVATION (SOUTH)



REAR ELEVATION (NORTH)

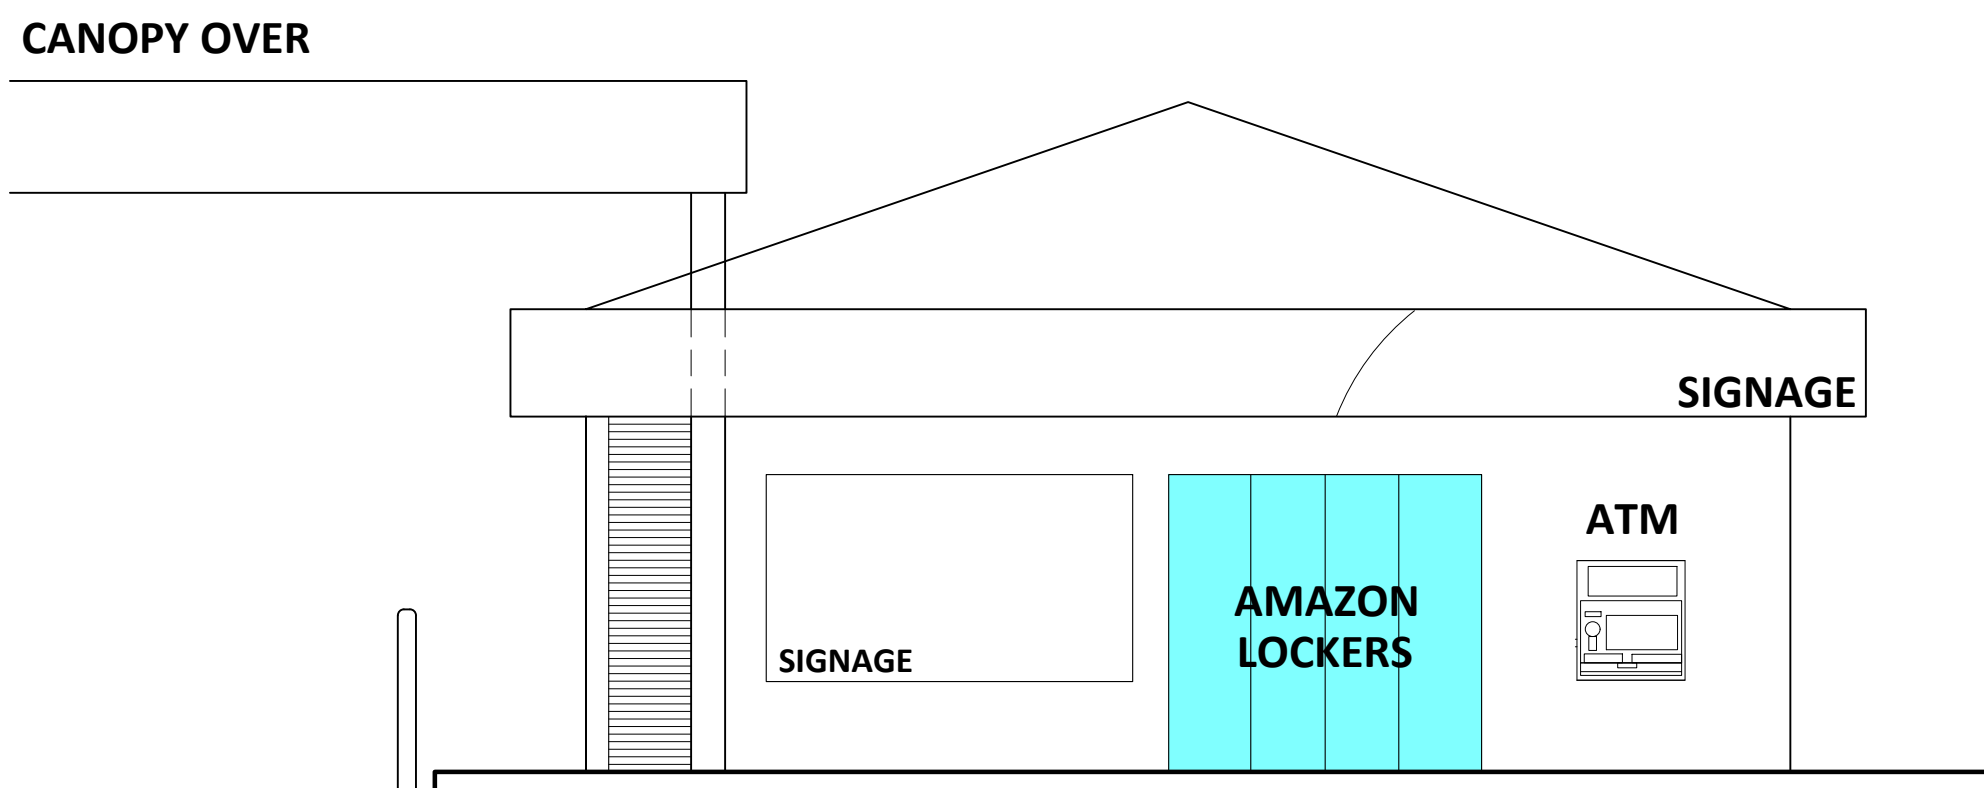

SIDE ELEVATION (EAST)

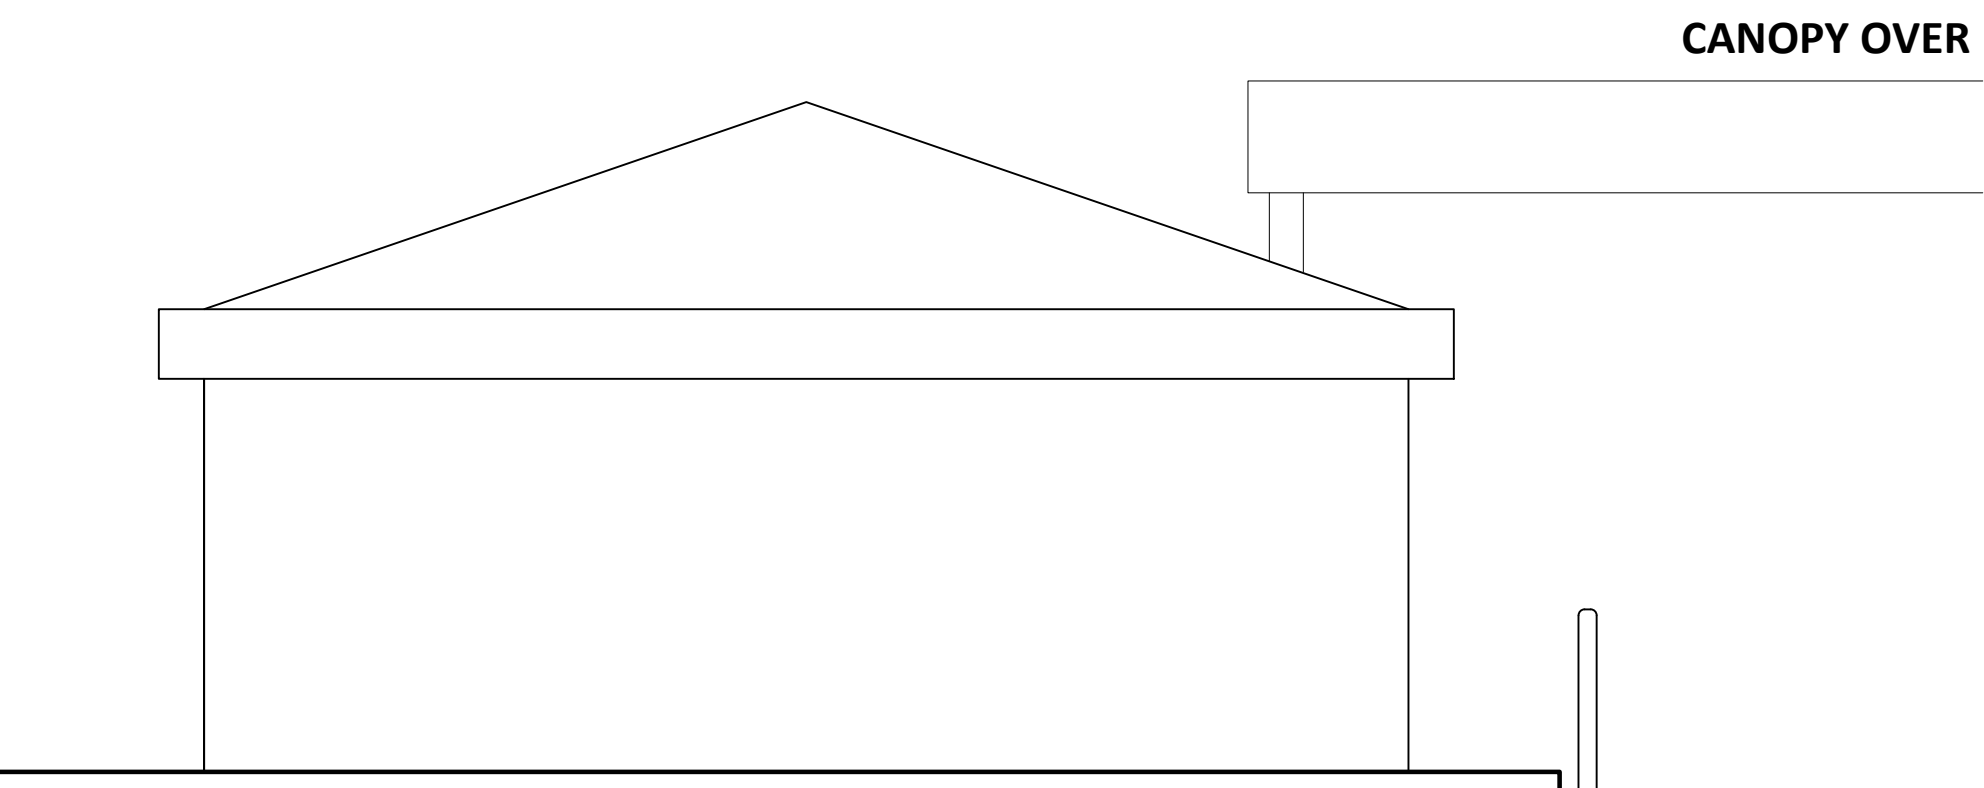

SIDE ELEVATION (WEST)

Rev	Date	Comments
STATUS	PLANNING	
PROPOSAL	PROPOSED SHOP ROOF REPLACEMENT	
SITE LOCATION	RONTEC RADCLIFFE BURY ROAD, MANCHESTER M26 2UG	
TITLE	EXISTING BUILDING ELEVATIONS	
CLIENT	Rontec Service Stations 1A Ltd	




JENNINGS DESIGN LIMITED

Unit 8, Feast Field, Horsforth
Leeds, West Yorkshire, LS18 4TJ
TEL. No. 01274 395422
FAX. No. 01274 395427
E-mail office@jennings-design.com

Drawn by:	JS	Checked by:	NJJ
Date:	FEBRUARY '22	Scales:	1:50 @ A1

PLAN NO. 200886 - PLNG5

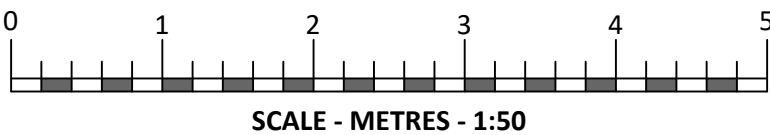

A1

ORIGINAL
PLOT SIZE