




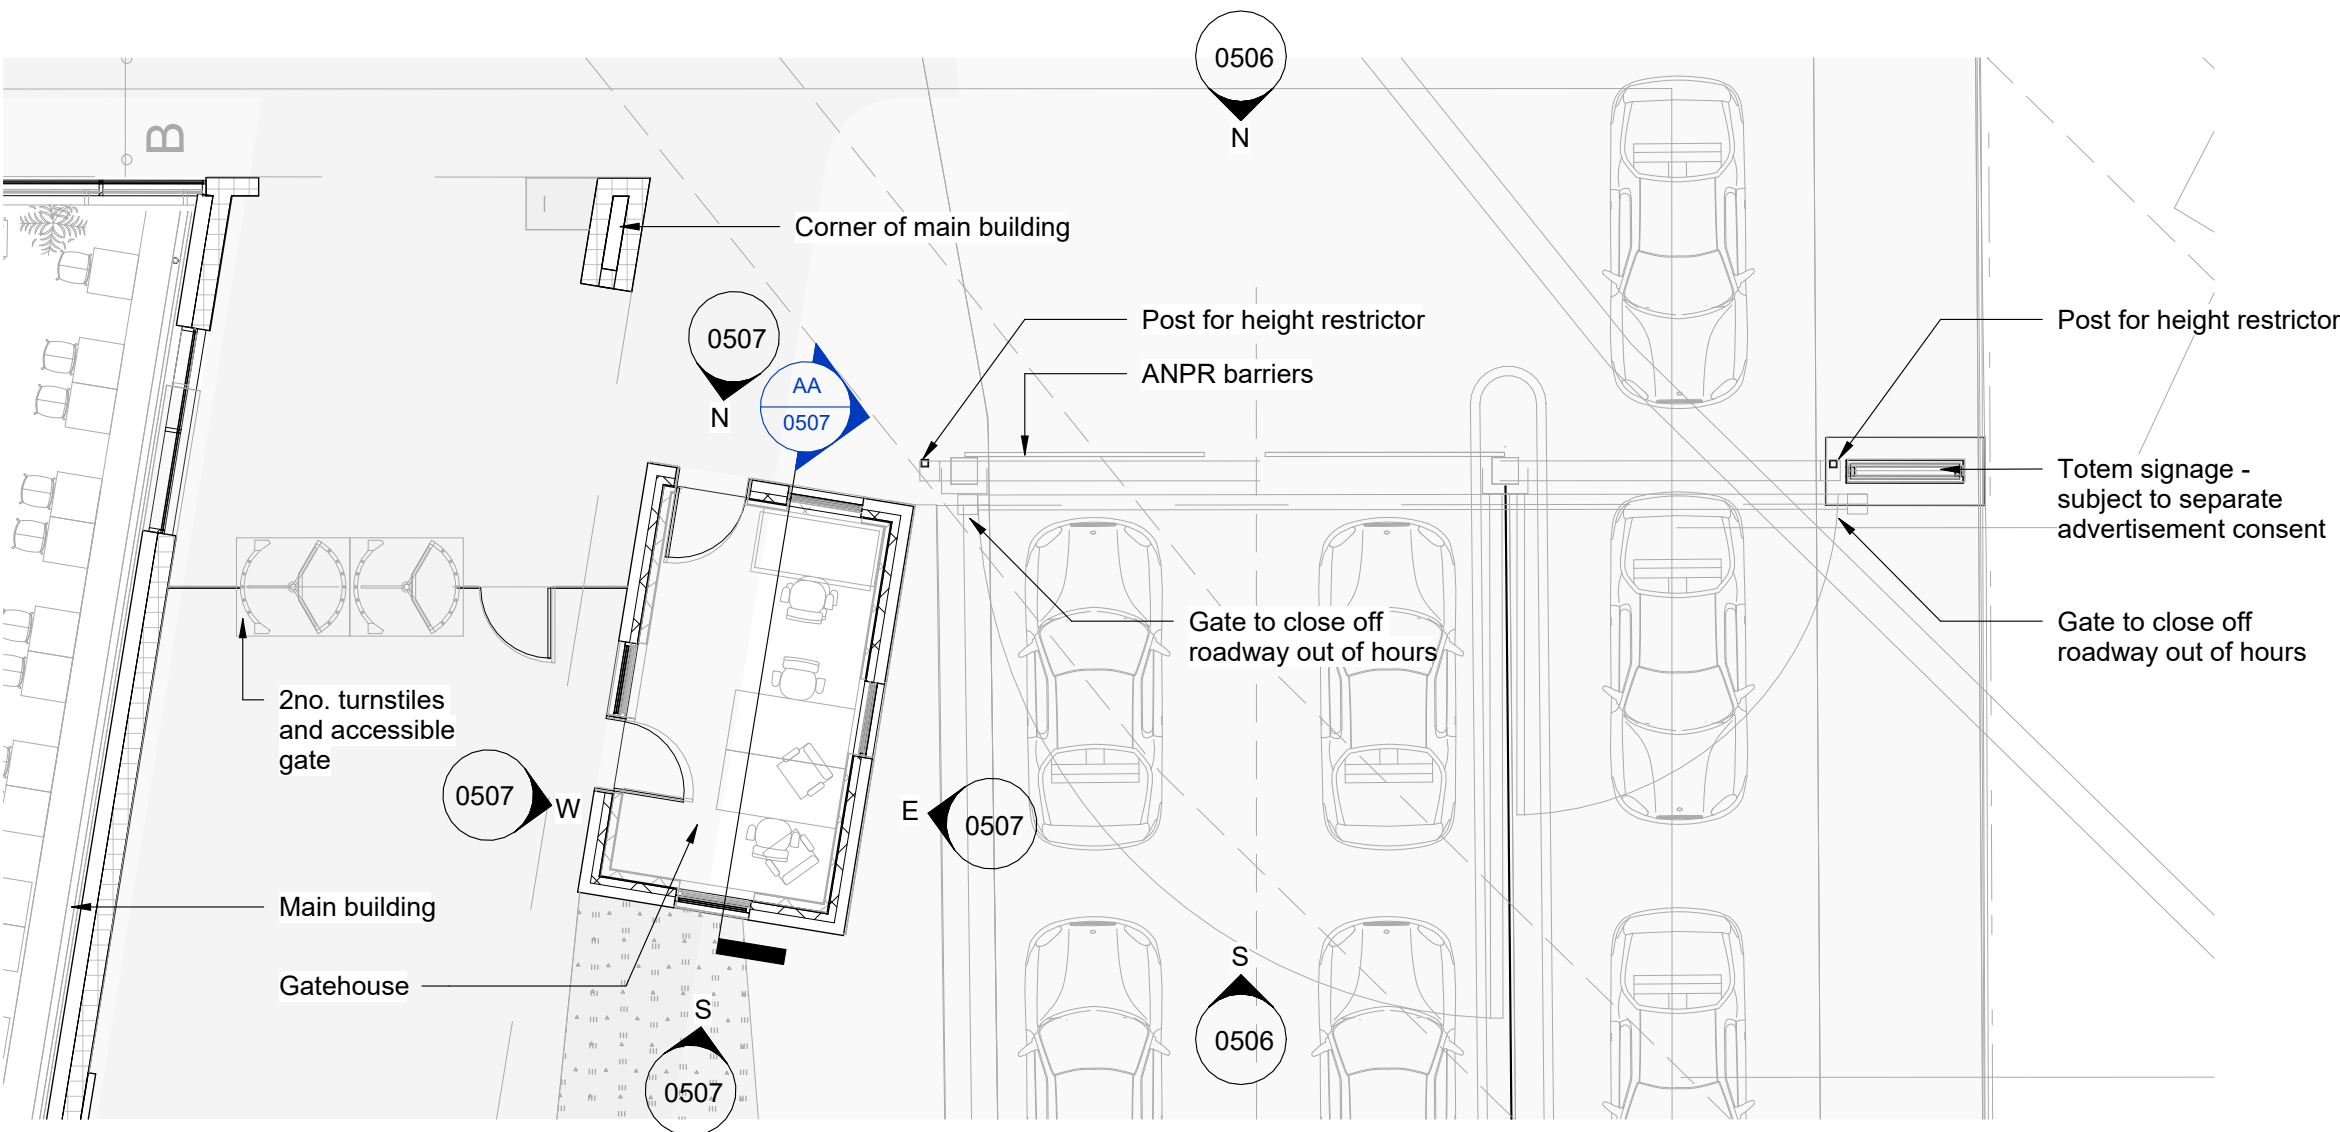


Proposed Entrance Gateway - Keyplan
Scale @ 1 : 100

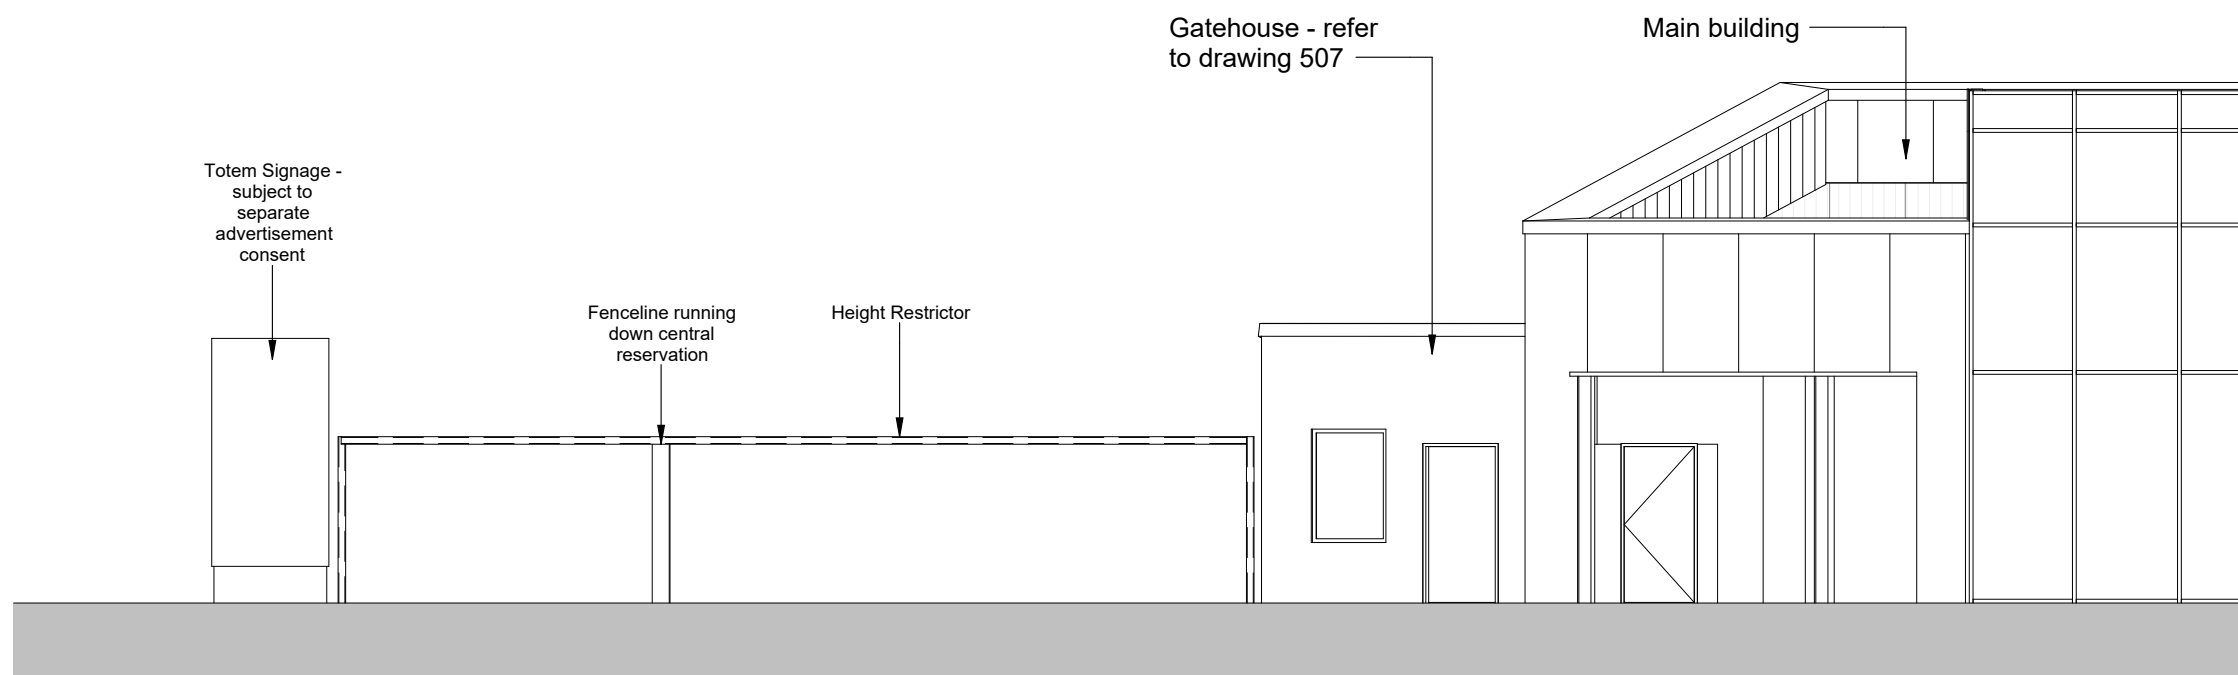

North Elevation
Scale @ 1 : 100

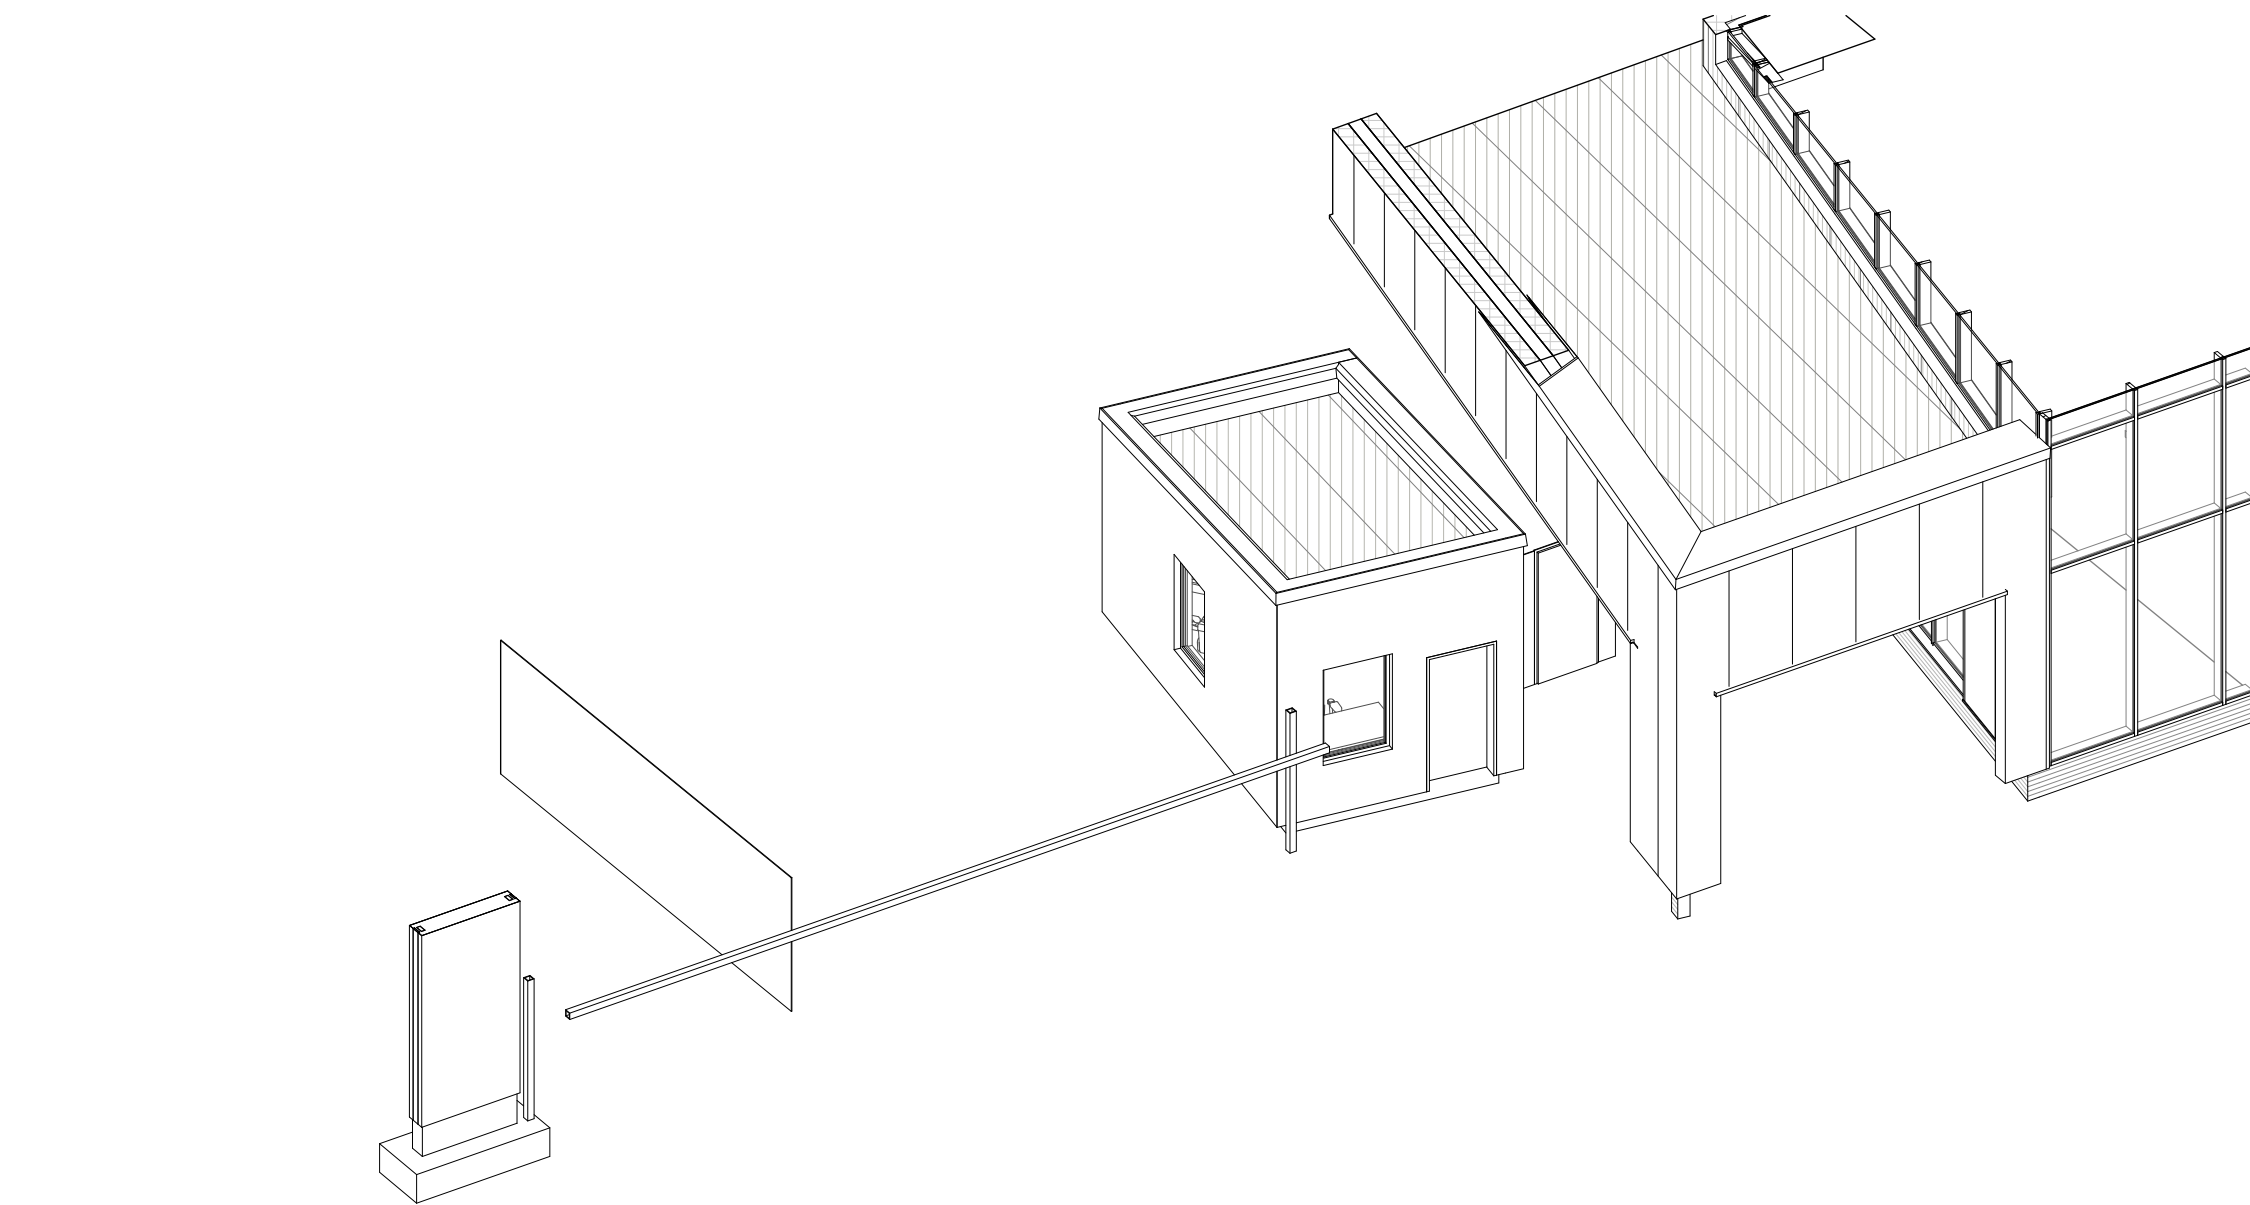

Indicative 3D

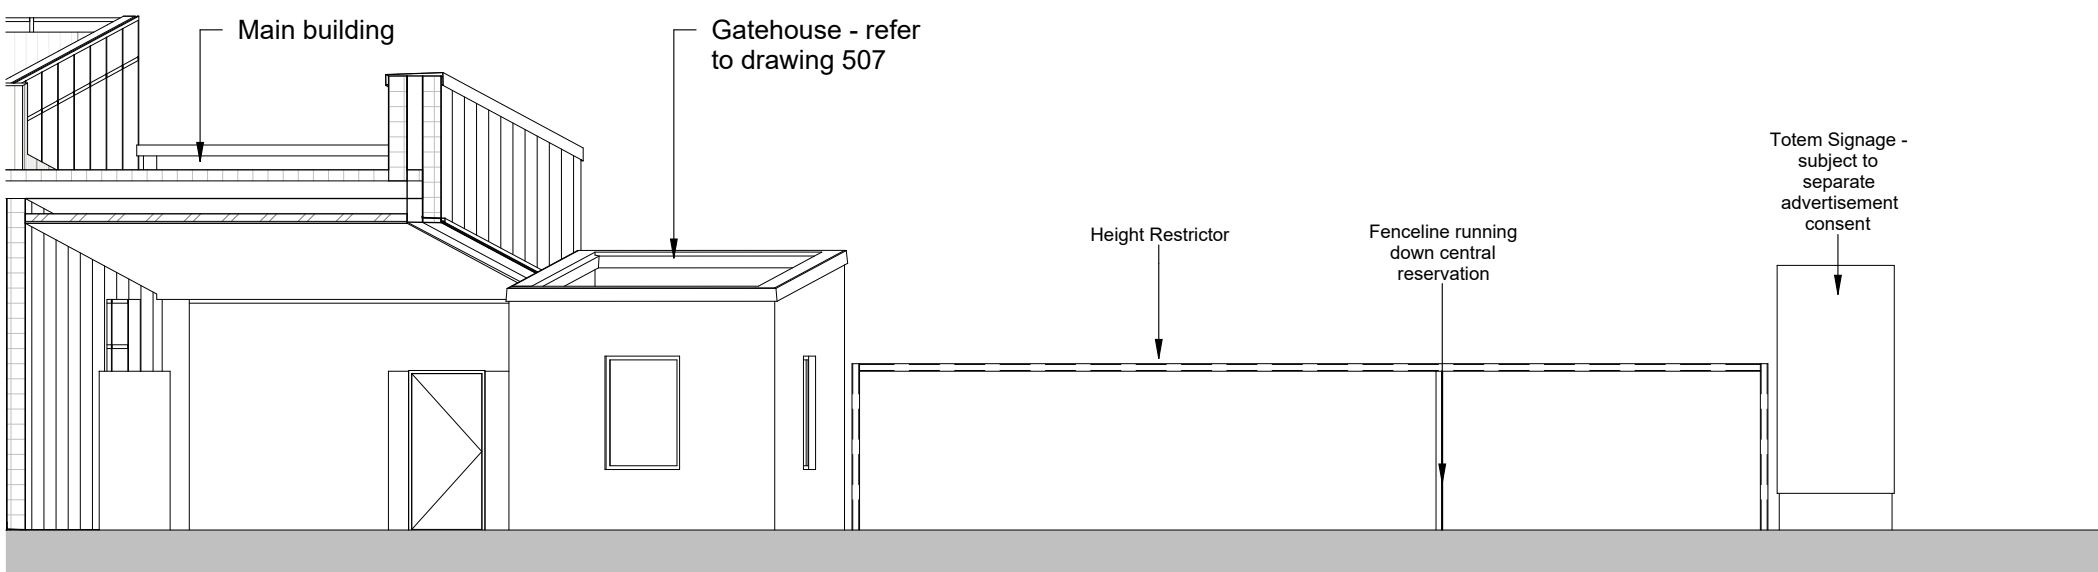

South Elevation
Scale @ 1 : 100

NOTES

- All dimensions and levels are to be checked on site.
- Any discrepancies are to be reported to the architect before any work commences.
- Whilst information on this sheet is issued to scale, scaling directly from this drawing may result in inaccuracies. For precise measurements, refer to the stated dimensions or contact the Architect.
- This drawing shall not be reproduced without express written permission from AEW.
- Title overlay drawings and ownership boundaries are produced using all reasonable endeavors. AEW cannot be responsible for the accuracy or scale discrepancy of base plans supplied to them.
- All works are to be undertaken in accordance with Building Regulations and the latest British Standards.
- All proprietary materials and products are to be used strictly in accordance with the manufacturers recommendations.

This drawing contains the following model files: -
14579-AEW-XX-XX-M3-A-0002

P01 03/12/25 Issued for planning				RP	PBH
Rev	Date	Description	Drawn by	Checked by	
Status		Purpose of Issue			
		For Approval			
drawing stage		Stage 3			
client		JD Sports			
project		JD Sports Campus, Phase 2			
drawing title		Proposed Entrance Gateway			
date		14/10/25	drawn	RP	
scale @ A1		1 : 100	checked	RP	

Rev
P01

Dwg No
14579-AEW-XX-XX-DR-A-0506

aew architects
0161 214 4370
www.aewarchitects.com