


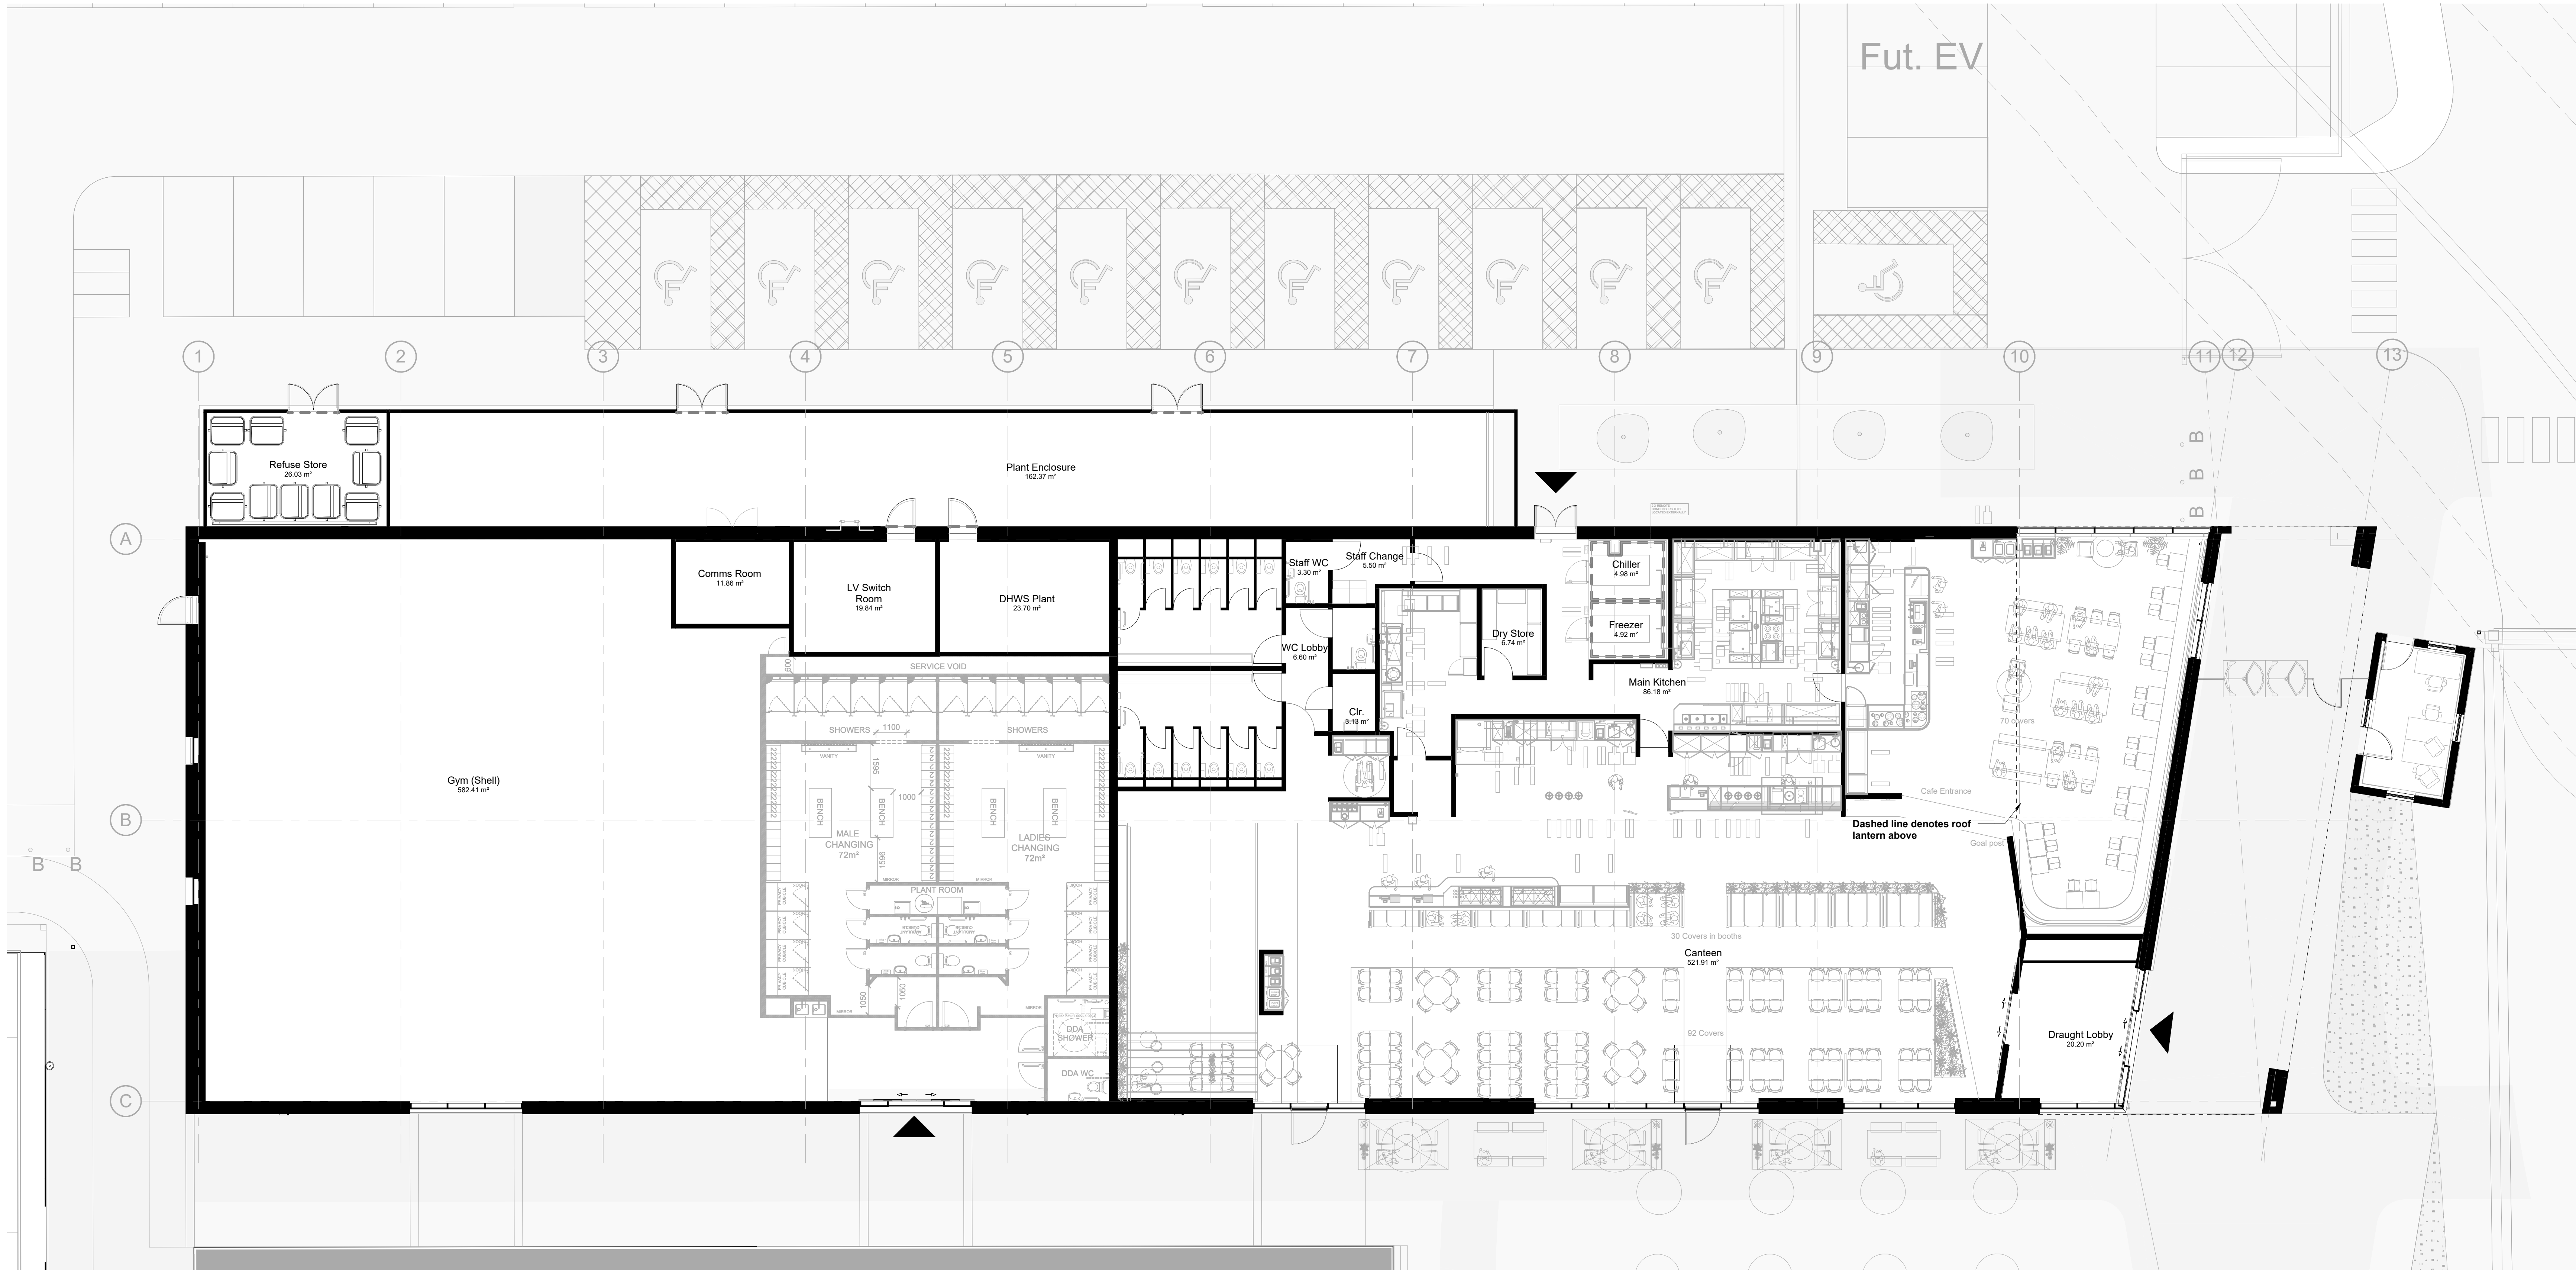

Proposed Ground Floor Plan
Scale @ 1 : 100


Scale Bars TO BE USED ONLY AS GUIDANCE

1:100	mm	1:100	mm	1:100	mm	1:100	mm
1:200	mm	1:200	mm	1:200	mm	1:200	mm
1:500	m	1:500	m	1:500	m	1:500	m
1:1250	m	1:1250	m	1:1250	m	1:1250	m

NOTES

- All dimensions and levels are to be checked on site.
- Any discrepancies are to be reported to the architect before any work commences.
- Whilst information on this sheet is issued to scale, scaling directly from this drawing may result in inaccuracies. For precise measurements, refer to the stated dimensions or contact the Architect.
- This drawing shall not be reproduced without express written permission from AEW.
- Title overlay drawings and ownership boundaries are produced using all reasonable endeavours. AEW cannot be responsible for the accuracy or scale discrepancy of base plans supplied to them.
- All works are to be undertaken in accordance with Building Regulations and the latest British Standards.
- All proprietary materials and products are to be used strictly in accordance with the manufacturers recommendations.

This drawing contains the following model files:-
14579-AEW-XX-XX-M5-A-0001

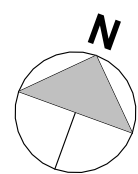

P05	03/12/25	Issued for planning	RP	FSH
P04	10/10/25	Issued for co-ordination	RP	RP
P03	10/09/25	Revised for Co-ordination	RP	RP
P02	25/08/25	Stage 2 Issue	RP	RP
P01	15/08/25	Initial Issue	RP	RP
Rev	Date	Description	Drawn	Checked
			By	By
Status Purpose of Issue				
S2 For Approval				
drawing stage Stage 3				
client JD Sports				
project JD Sports Campus, Phase 2				
drawing title Proposed Ground Floor Plan				
date 31/07/25 drawn RP				
scale @ A0 1 : 100 checked RP				