



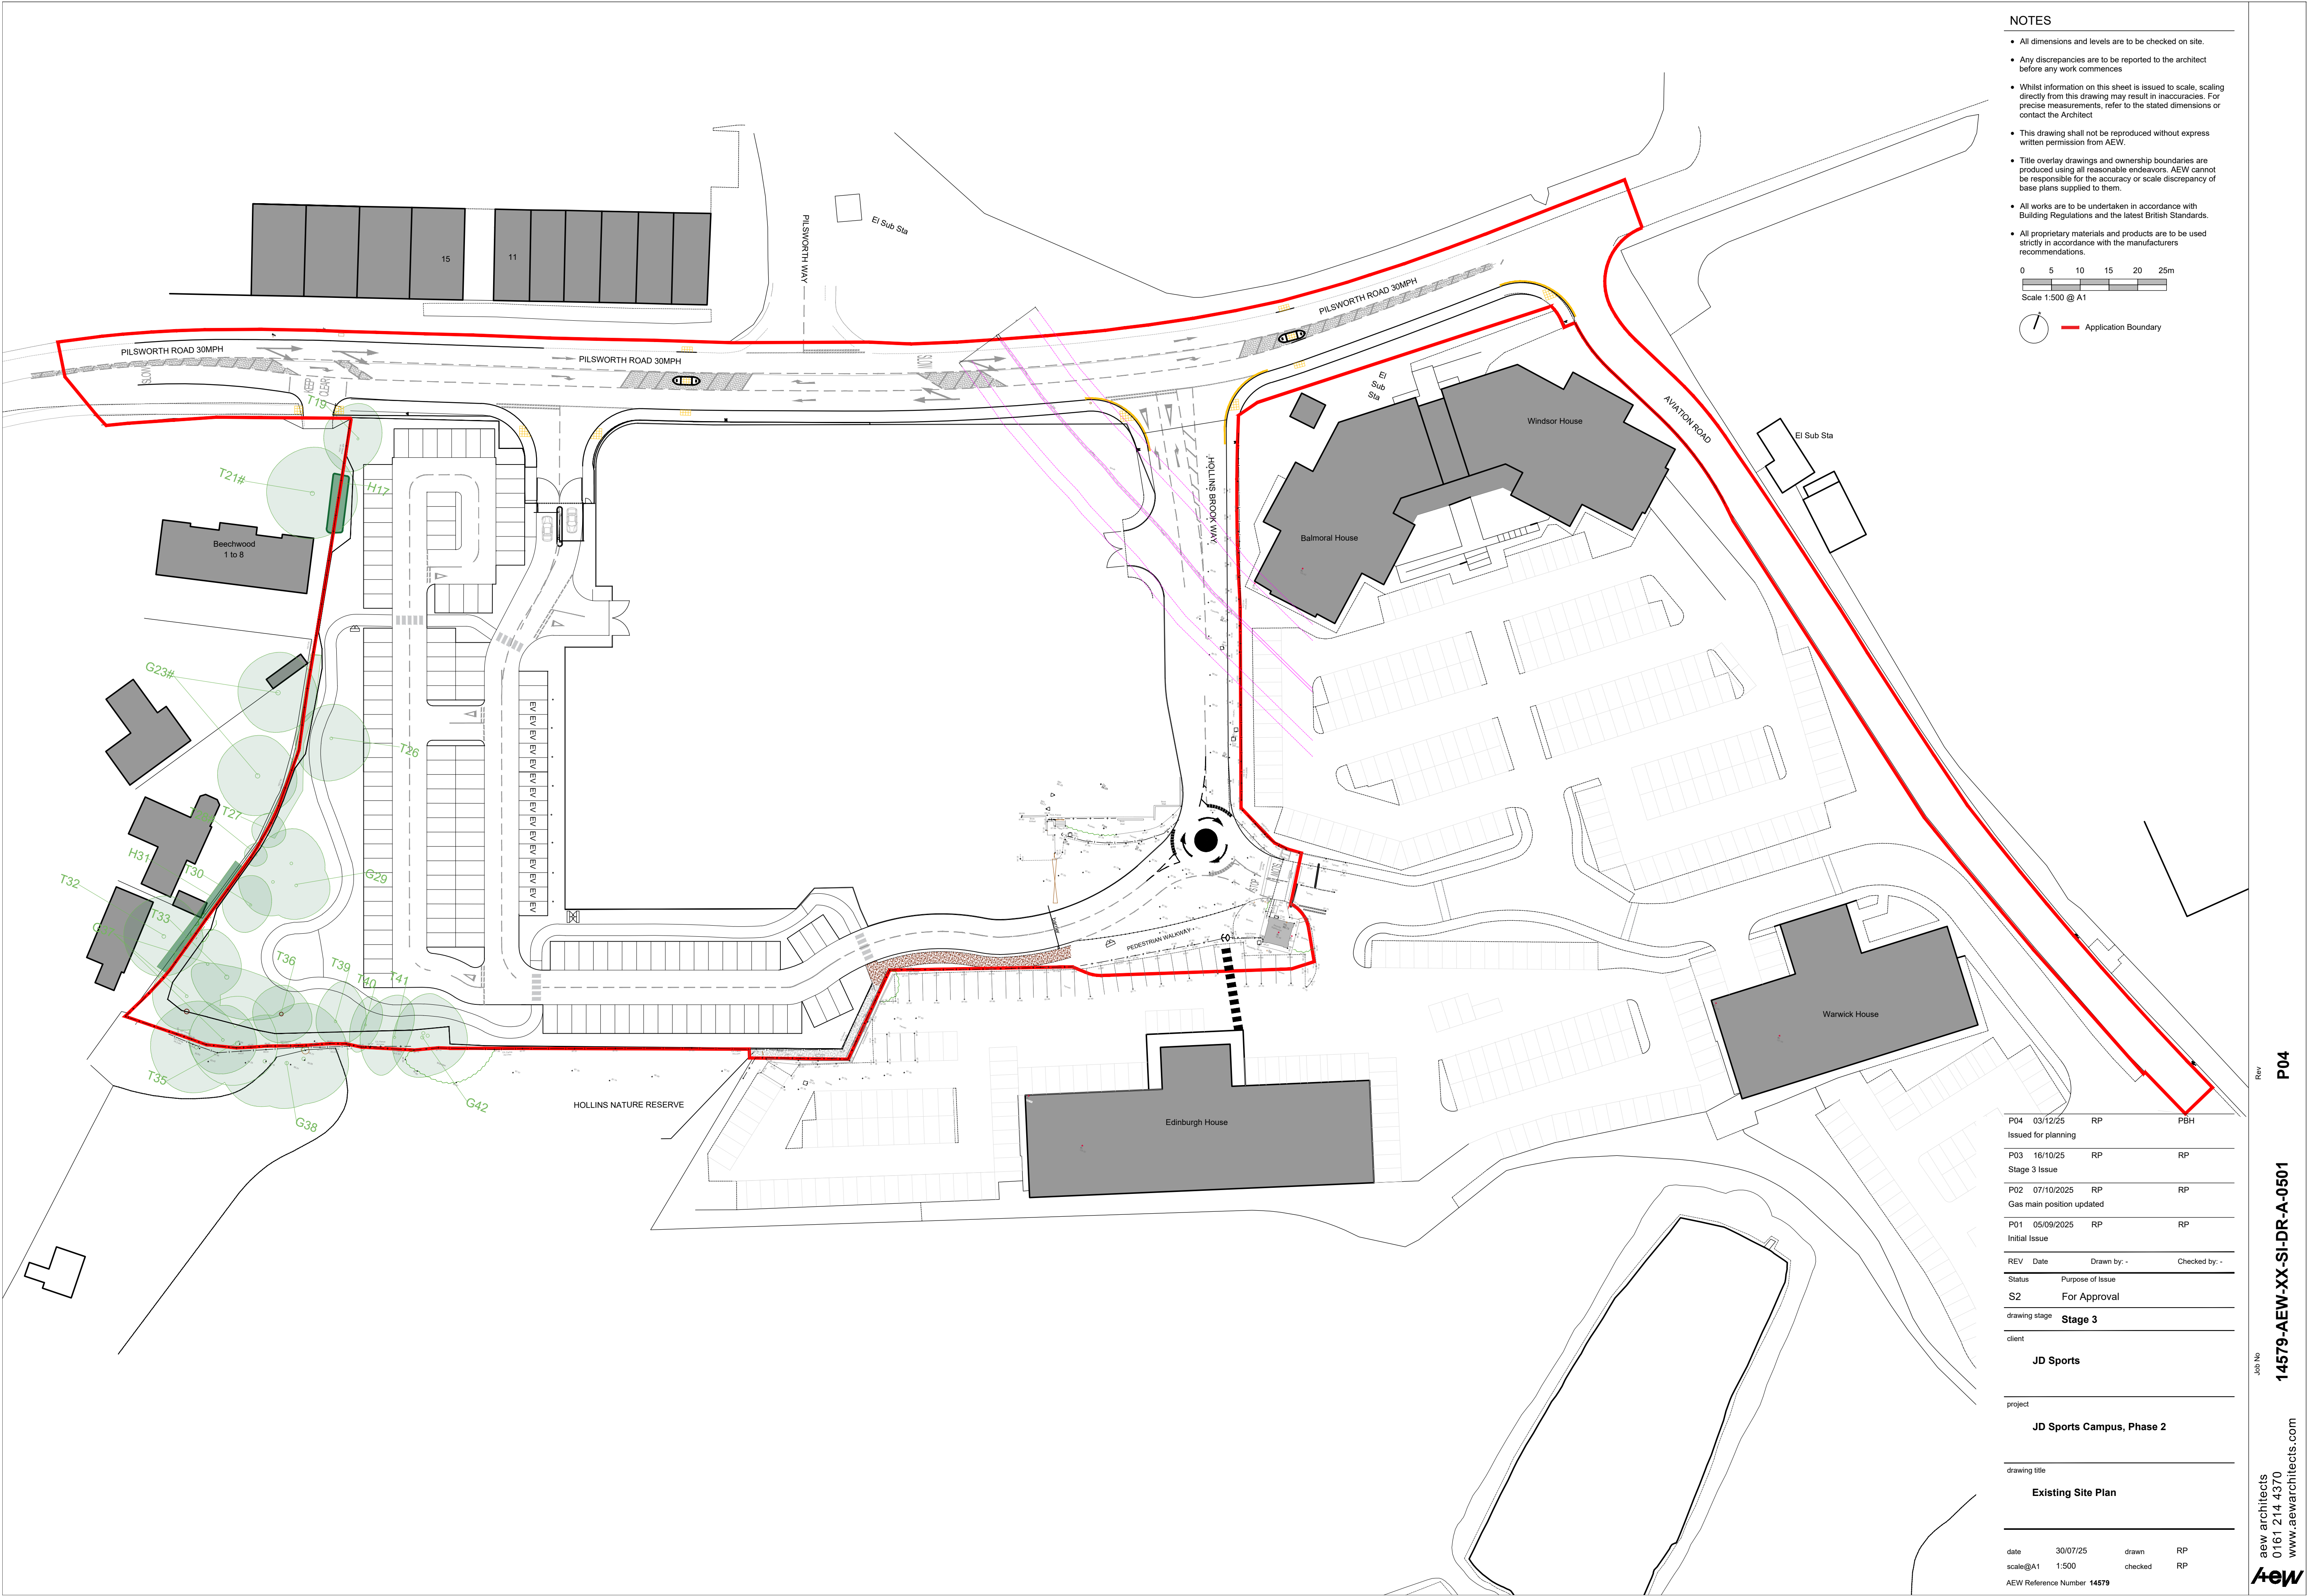

NOTES

- All dimensions and levels are to be checked on site.
- Any discrepancies are to be reported to the architect before any work commences
- Whilst information on this sheet is issued to scale, scaling directly from this drawing may result in inaccuracies. For precise measurements, refer to the stated dimensions or contact the Architect
- This drawing shall not be reproduced without express written permission from AEW.
- Title overlay drawings and ownership boundaries are produced using all reasonable endeavors. AEW cannot be responsible for the accuracy or scale discrepancy of base plans supplied to them.
- All works are to be undertaken in accordance with Building Regulations and the latest British Standards.
- All proprietary materials and products are to be used strictly in accordance with the manufacturers recommendations.

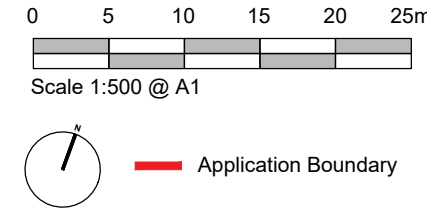

P04	03/12/25	RP	PBH
Issued for planning			
P03	16/10/25	RP	RP
Stage 3 Issue			
P02	07/10/2025	RP	RP
Gas main position updated			
P01	05/09/2025	RP	RP
Initial Issue			
REV	Date	Drawn by: -	Checked by: -
Status	Purpose of Issue		
S2	For Approval		
drawing stage	Stage 3		
client			
JD Sports			
project			
JD Sports Campus, Phase 2			
drawing title			
Existing Site Plan			
date	30/07/25	drawn	RP
scale@A1	1:500	checked	RP
AEW Reference Number 14579			