



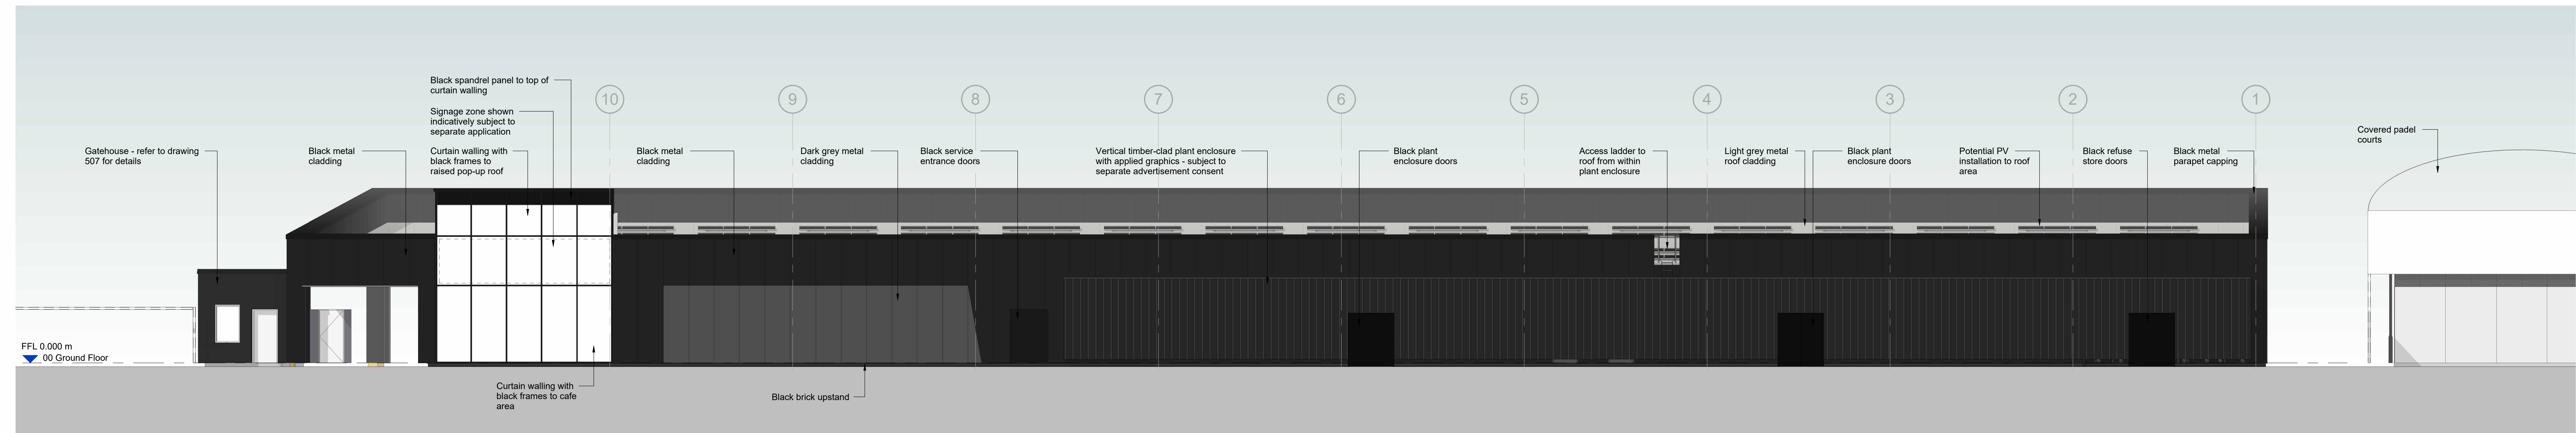


1 Proposed South Elevation
Scale @ 1 : 100




3 Proposed North Elevation
Scale @ 1 : 100

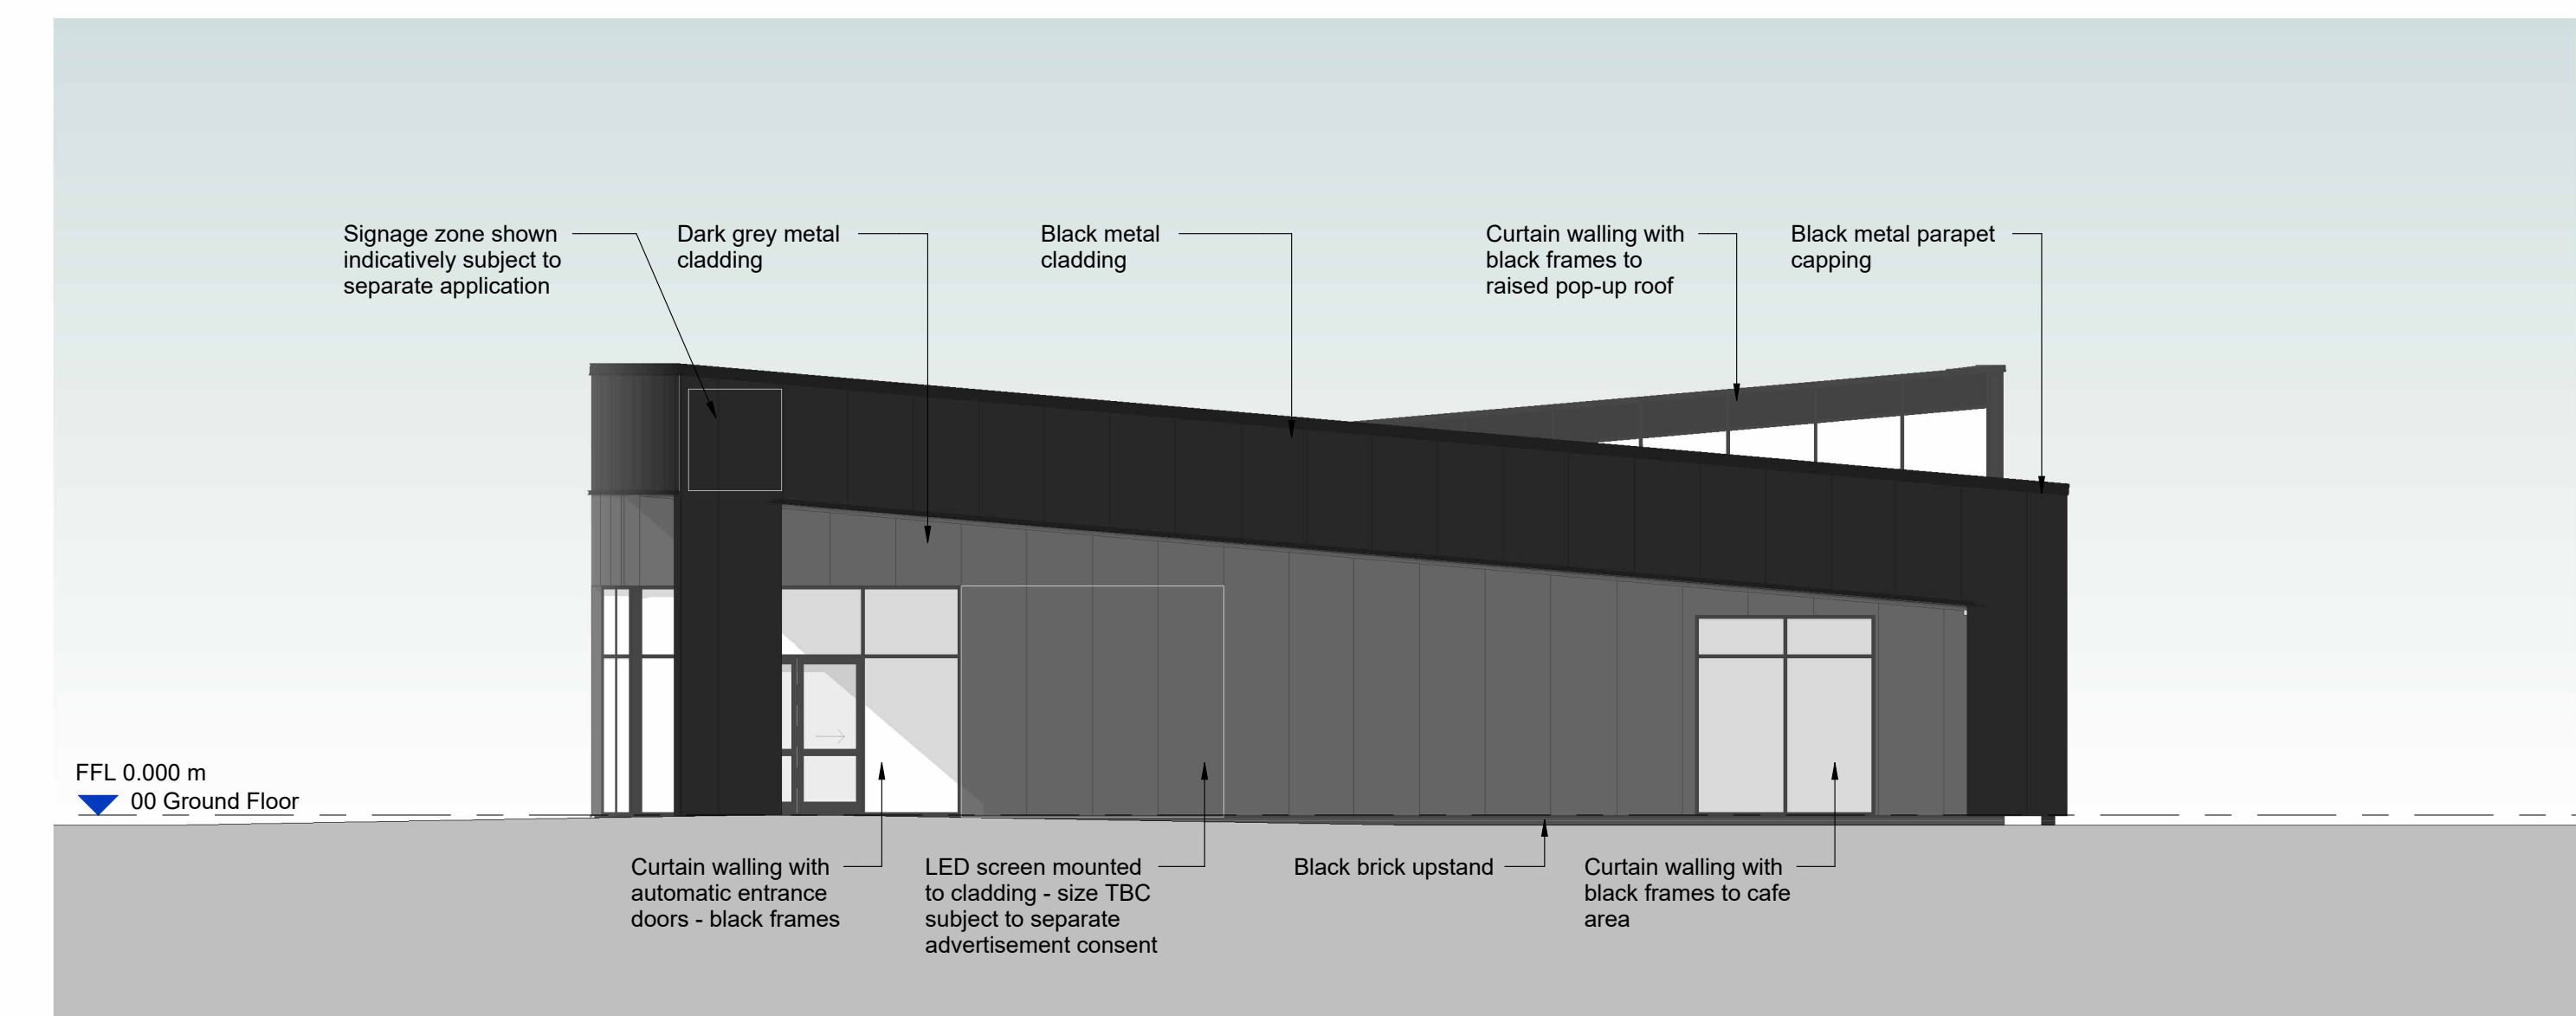

2 Proposed East Elevation
Scale @ 1 : 100

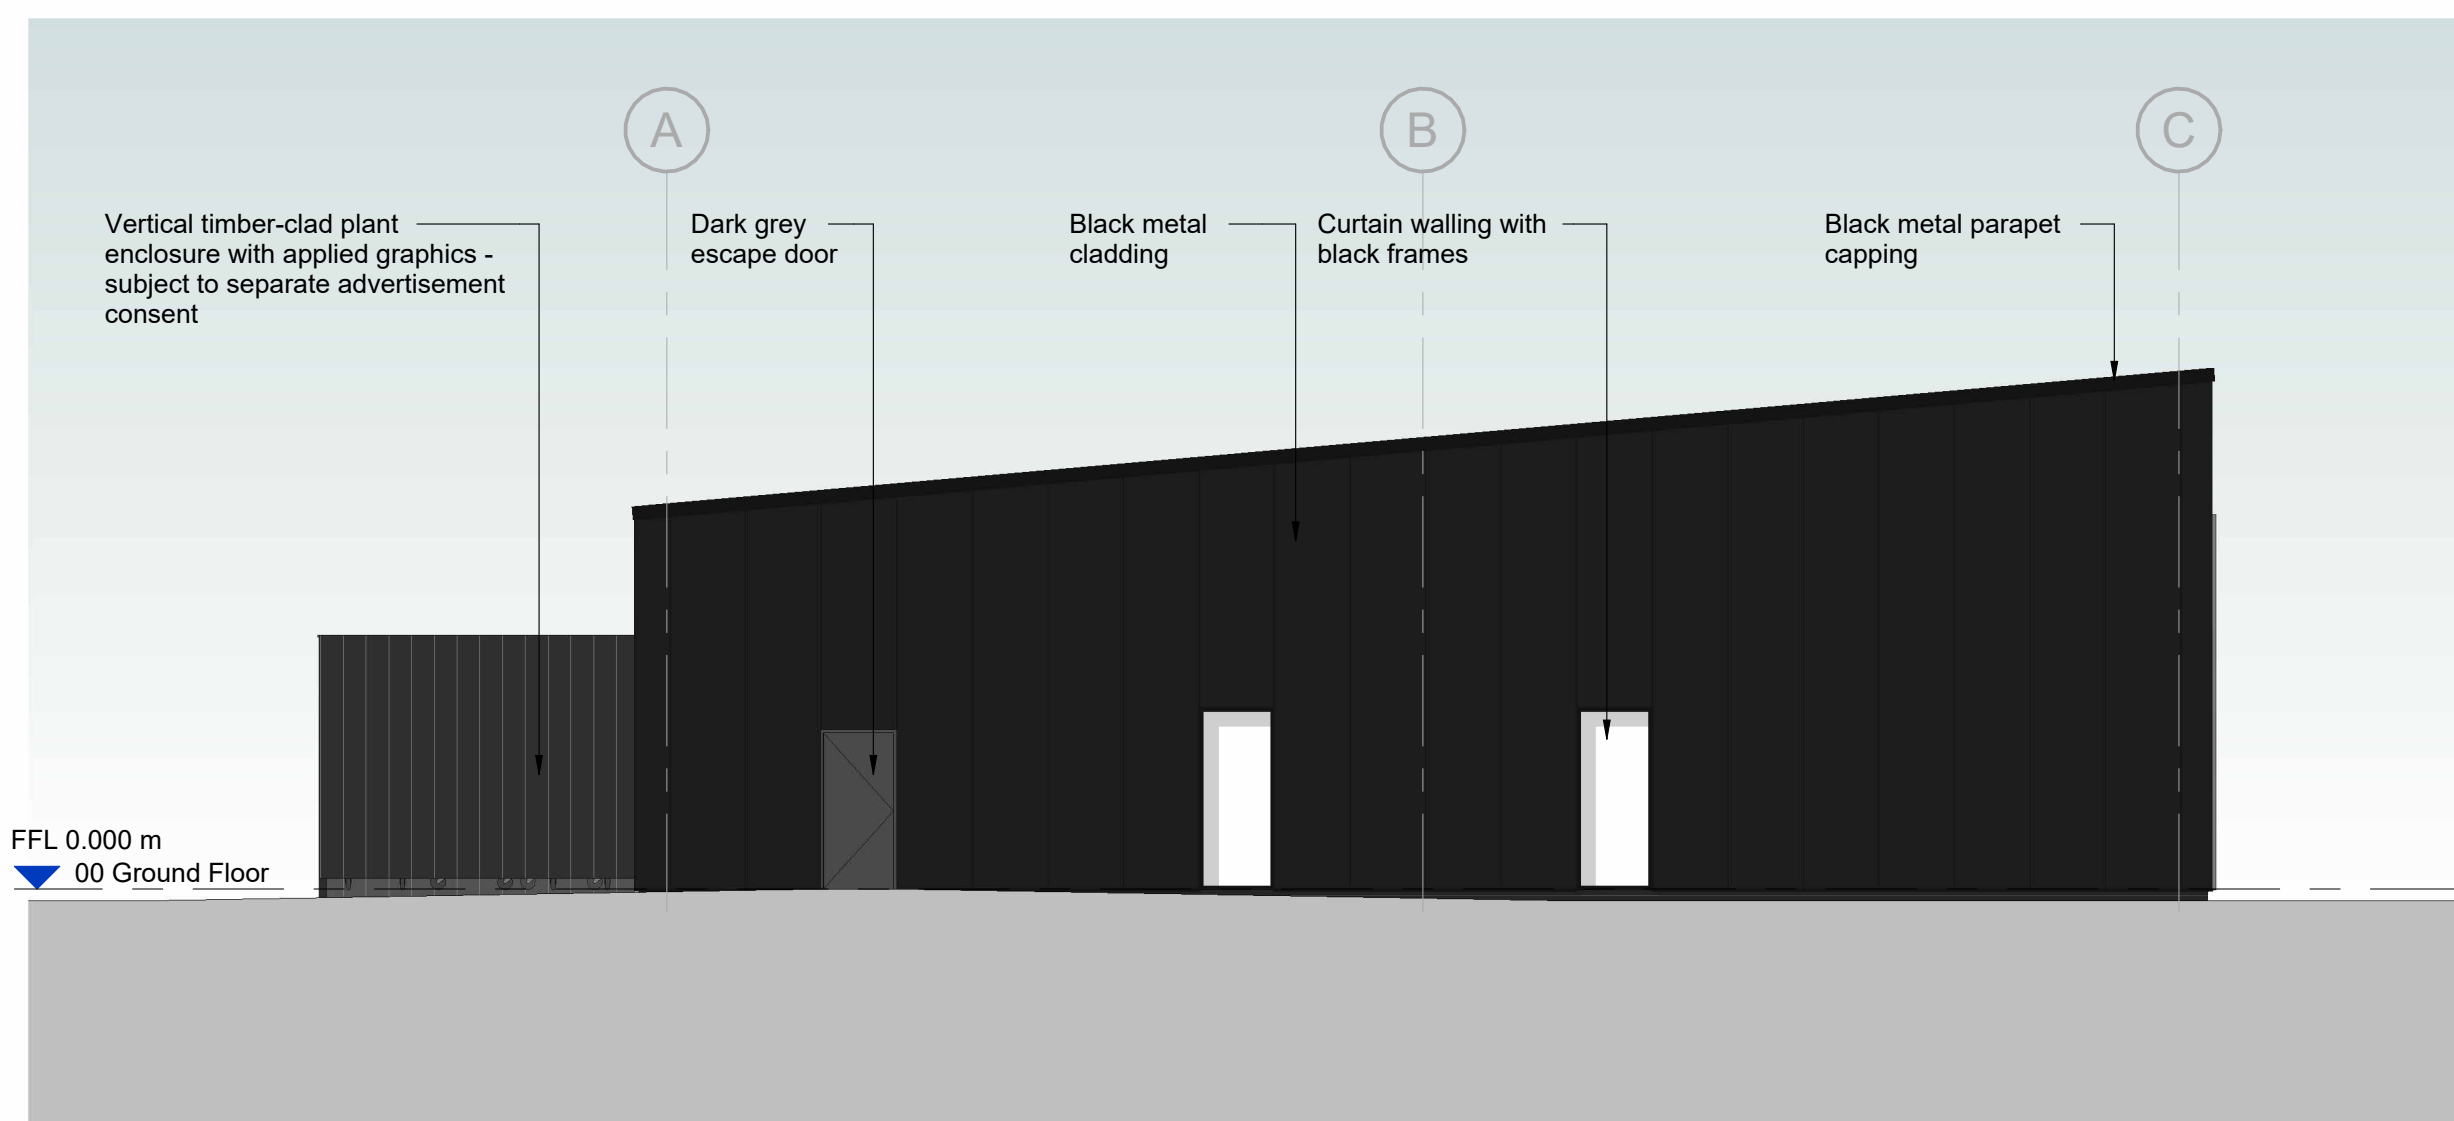


4 Proposed West Elevation
Scale @ 1 : 100

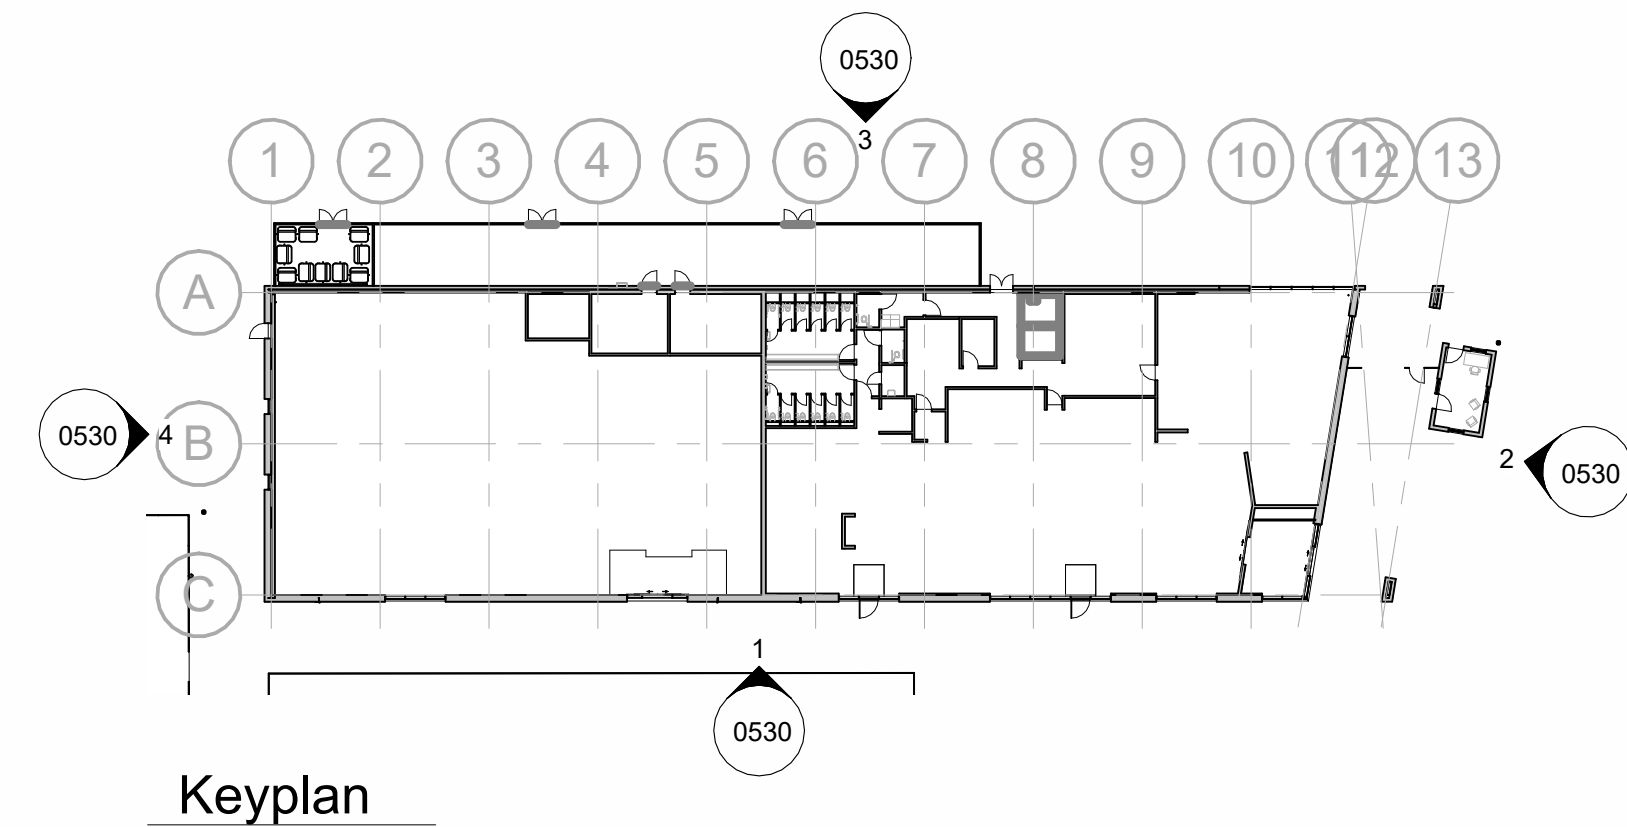

Scale files		TO BE USED ONLY AS GUIDANCE	
1:100	mm	1:200	mm
1:200	mm	1:500	mm
1:500	mm	1:1000	mm
1:1000	mm	1:2000	mm

- NOTES
- All dimensions and levels are to be checked on site.
 - Any discrepancies are to be reported to the architect before any work commences.
 - Whilst information on this sheet is issued to scale, scaling directly from this drawing may result in inaccuracies. For precise measurements, refer to the stated dimensions or contact the Architect.
 - This drawing shall not be reproduced without express written permission from AEW.
 - Title overlay drawings and ownership boundaries are produced using all reasonable endeavours. AEW cannot be responsible for the accuracy or scale discrepancy of base plans supplied to them.
 - All works are to be undertaken in accordance with Building Regulations and the latest British Standards.
 - All proprietary materials and products are to be used strictly in accordance with the manufacturers recommendations.
- This drawing contains the following model files:-
14579-AEW-XX-XX-A3-A-0001

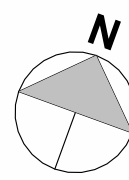

P03	03/12/25	Issued for planning	RP	PSH
P02	10/10/25	Issued for co-ordination	RP	SP
P01	01/10/25	Initial Issues	RP	SP
Rev	Date	Description	Drawn By	Checked By
Status	Purpose of Issue			
S2	For Approval			
drawing stage		Stage 3		
client				
JD Sports				
project				
JD Sports Campus, Phase 2				
drawing title				
Proposed Elevations				
date	31/07/25	drawn	RP	
scale @ A0	As indicated	checked	RP	