


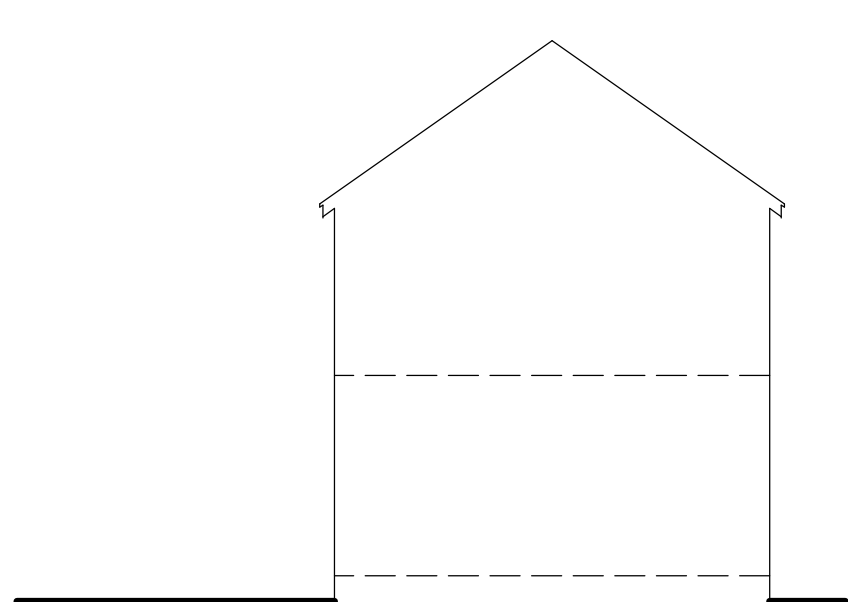


SOUTH

EAST

EXISTING ELEVATIONS 1 : 100




NORTH

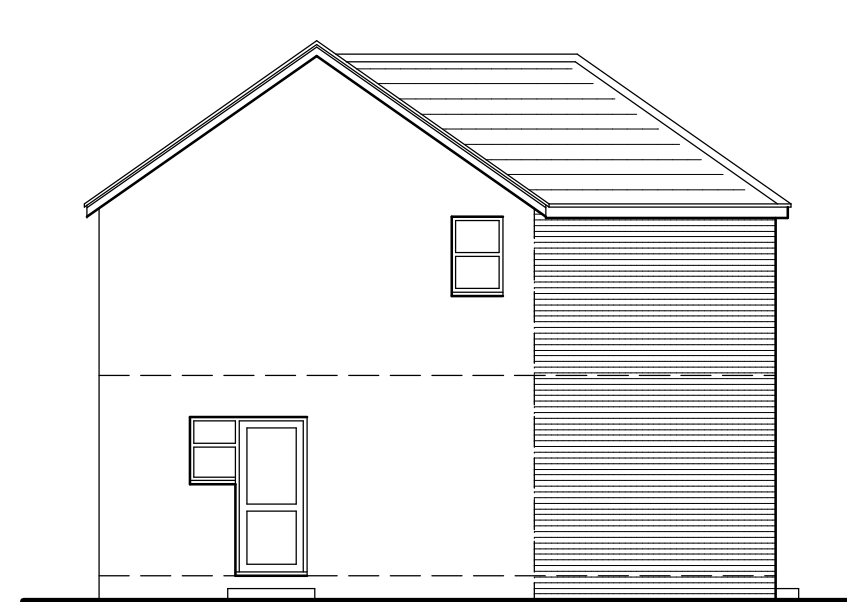


SOUTH

EAST


PROPOSED ELEVATIONS 1 : 100

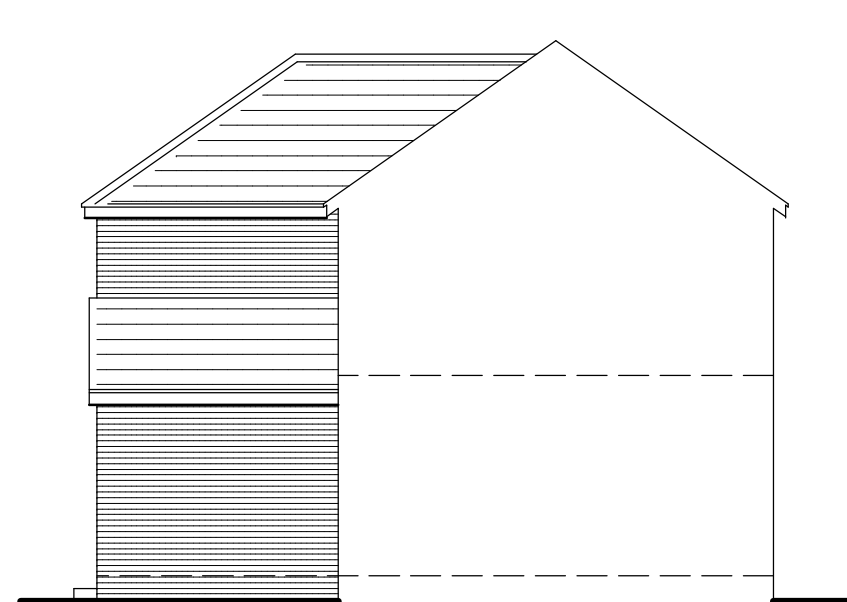


NORTH

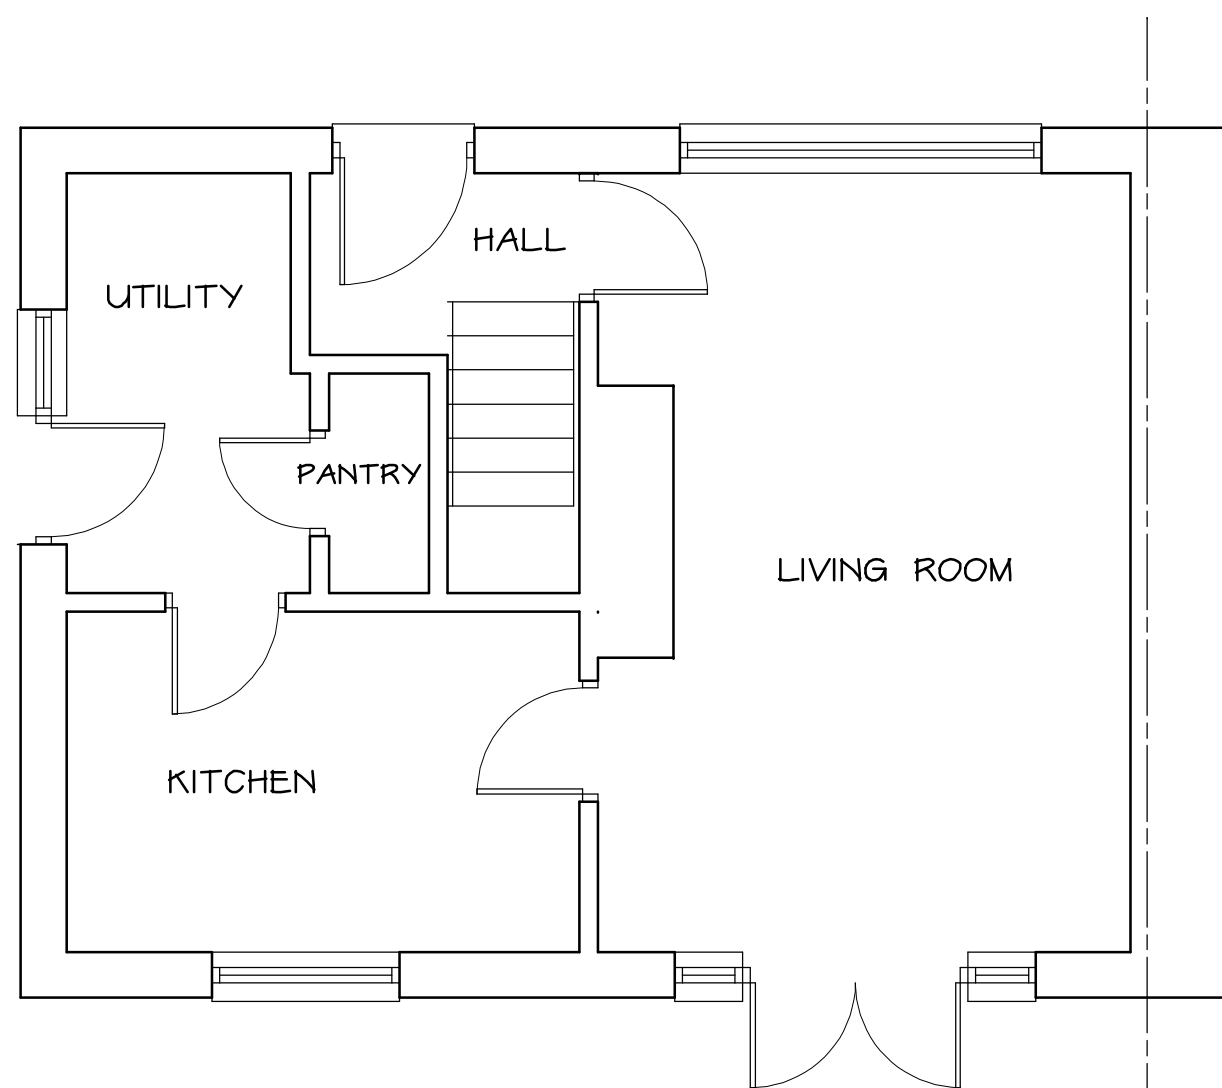


EXISTING GROUND FLOOR PLAN 1 : 50

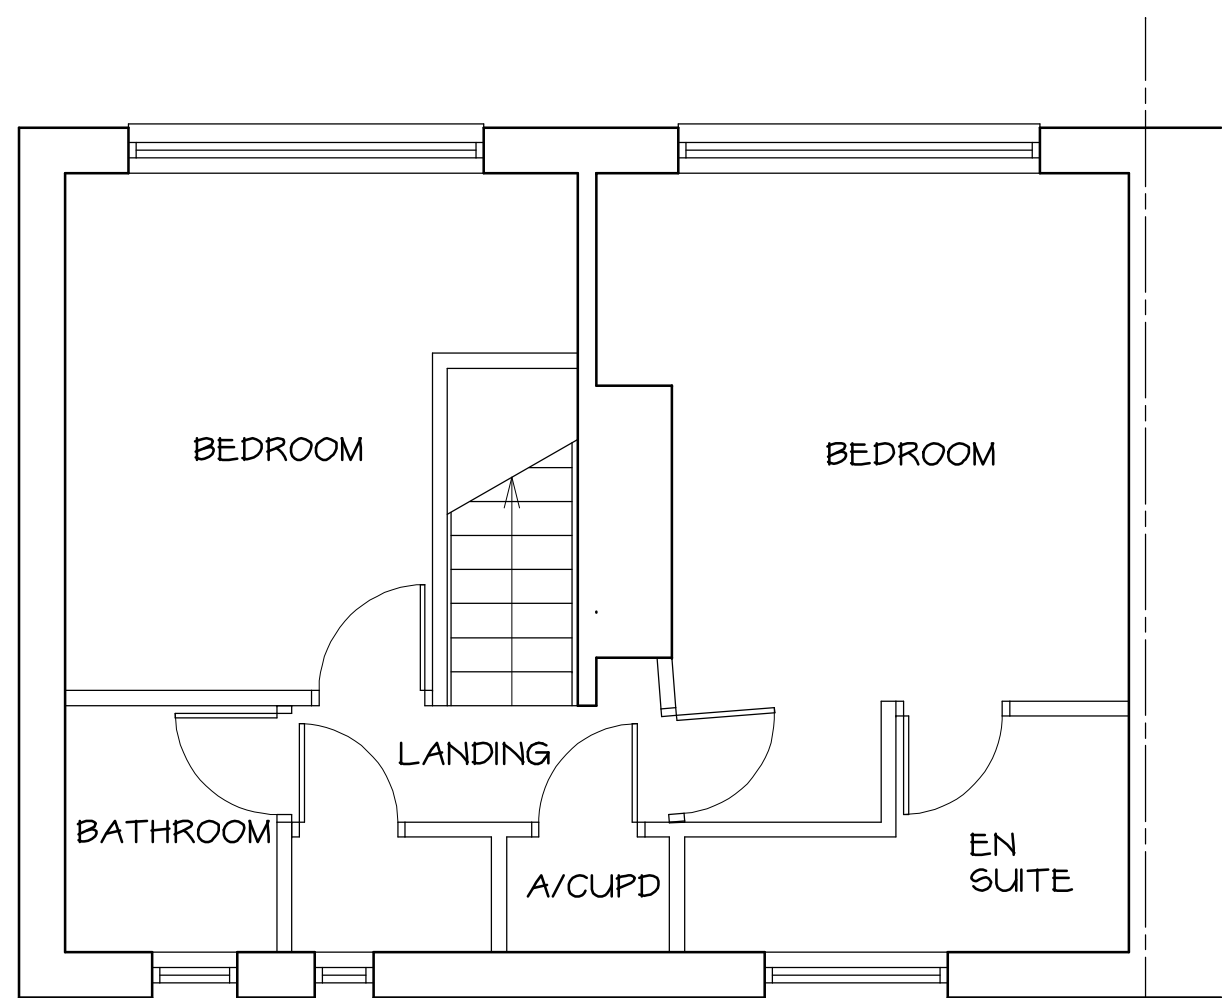


EXISTING FIRST FLOOR PLAN 1 : 50

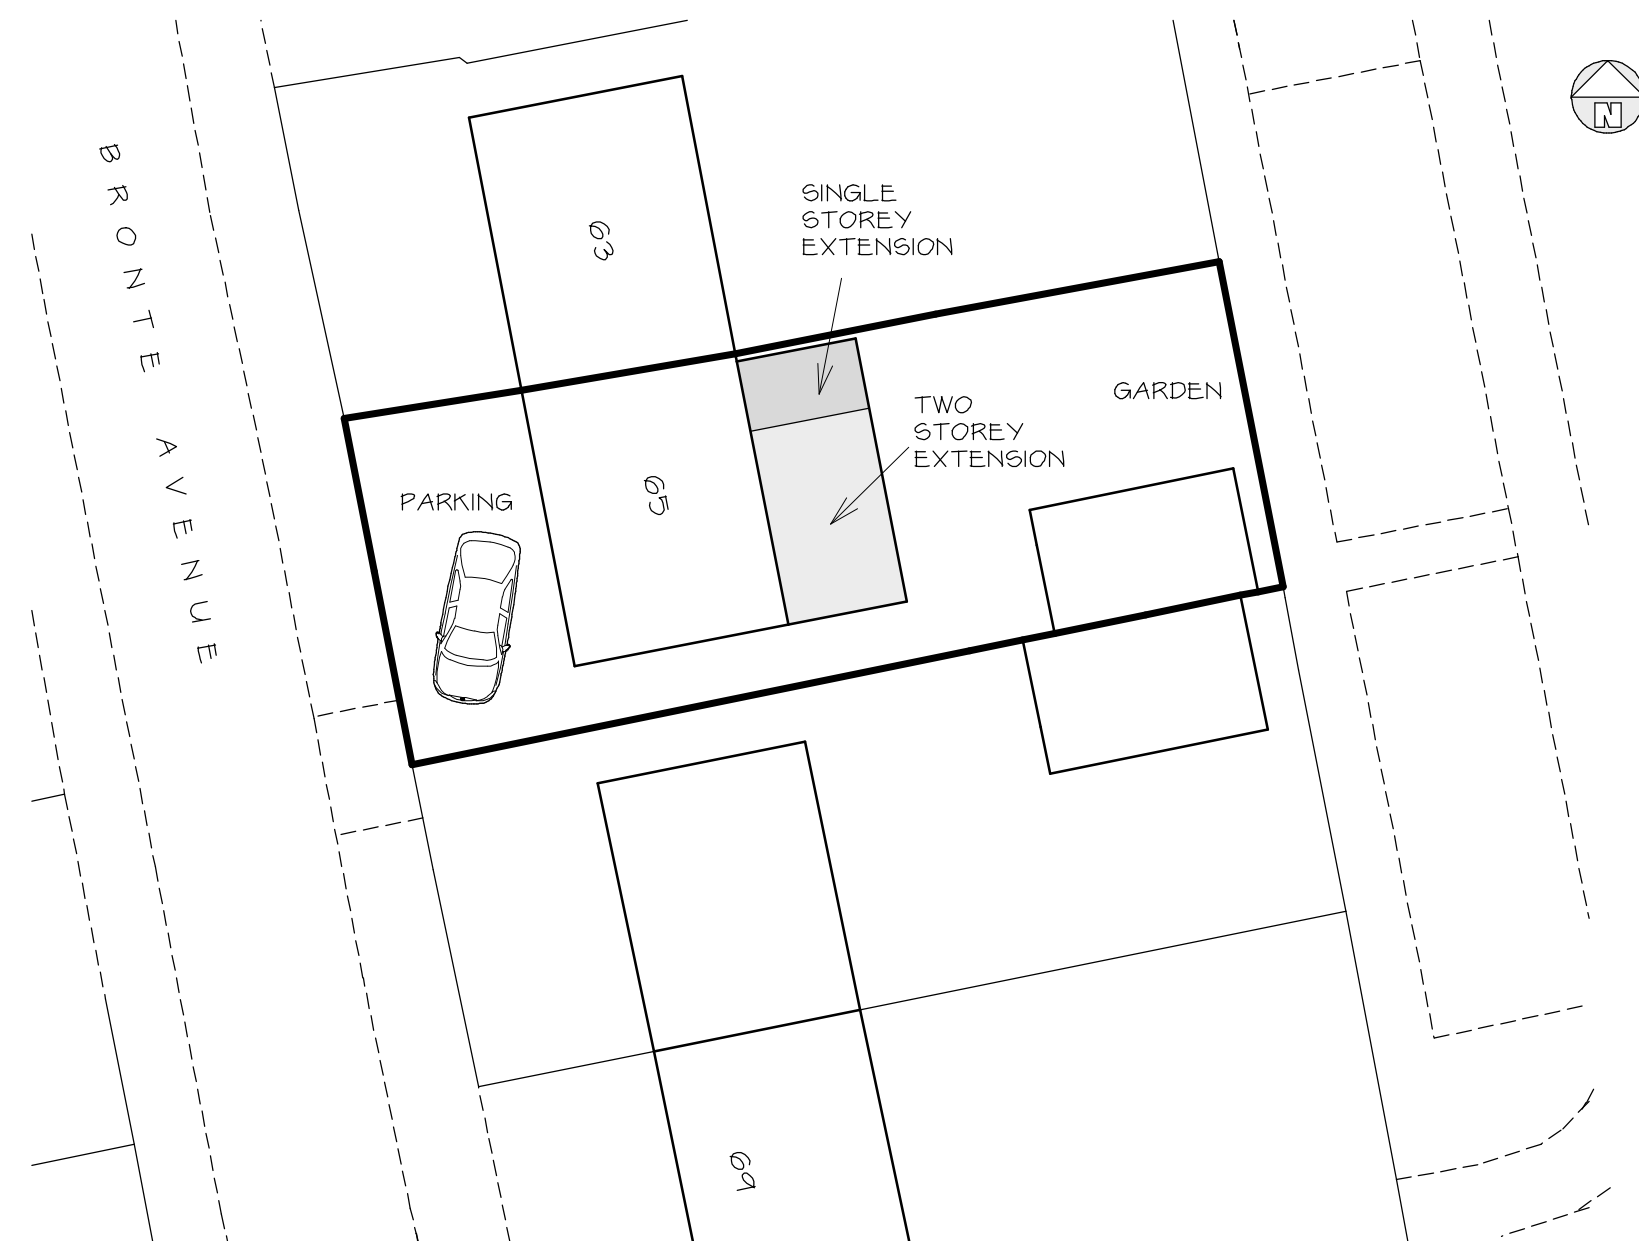

SITE PLAN 1 : 200

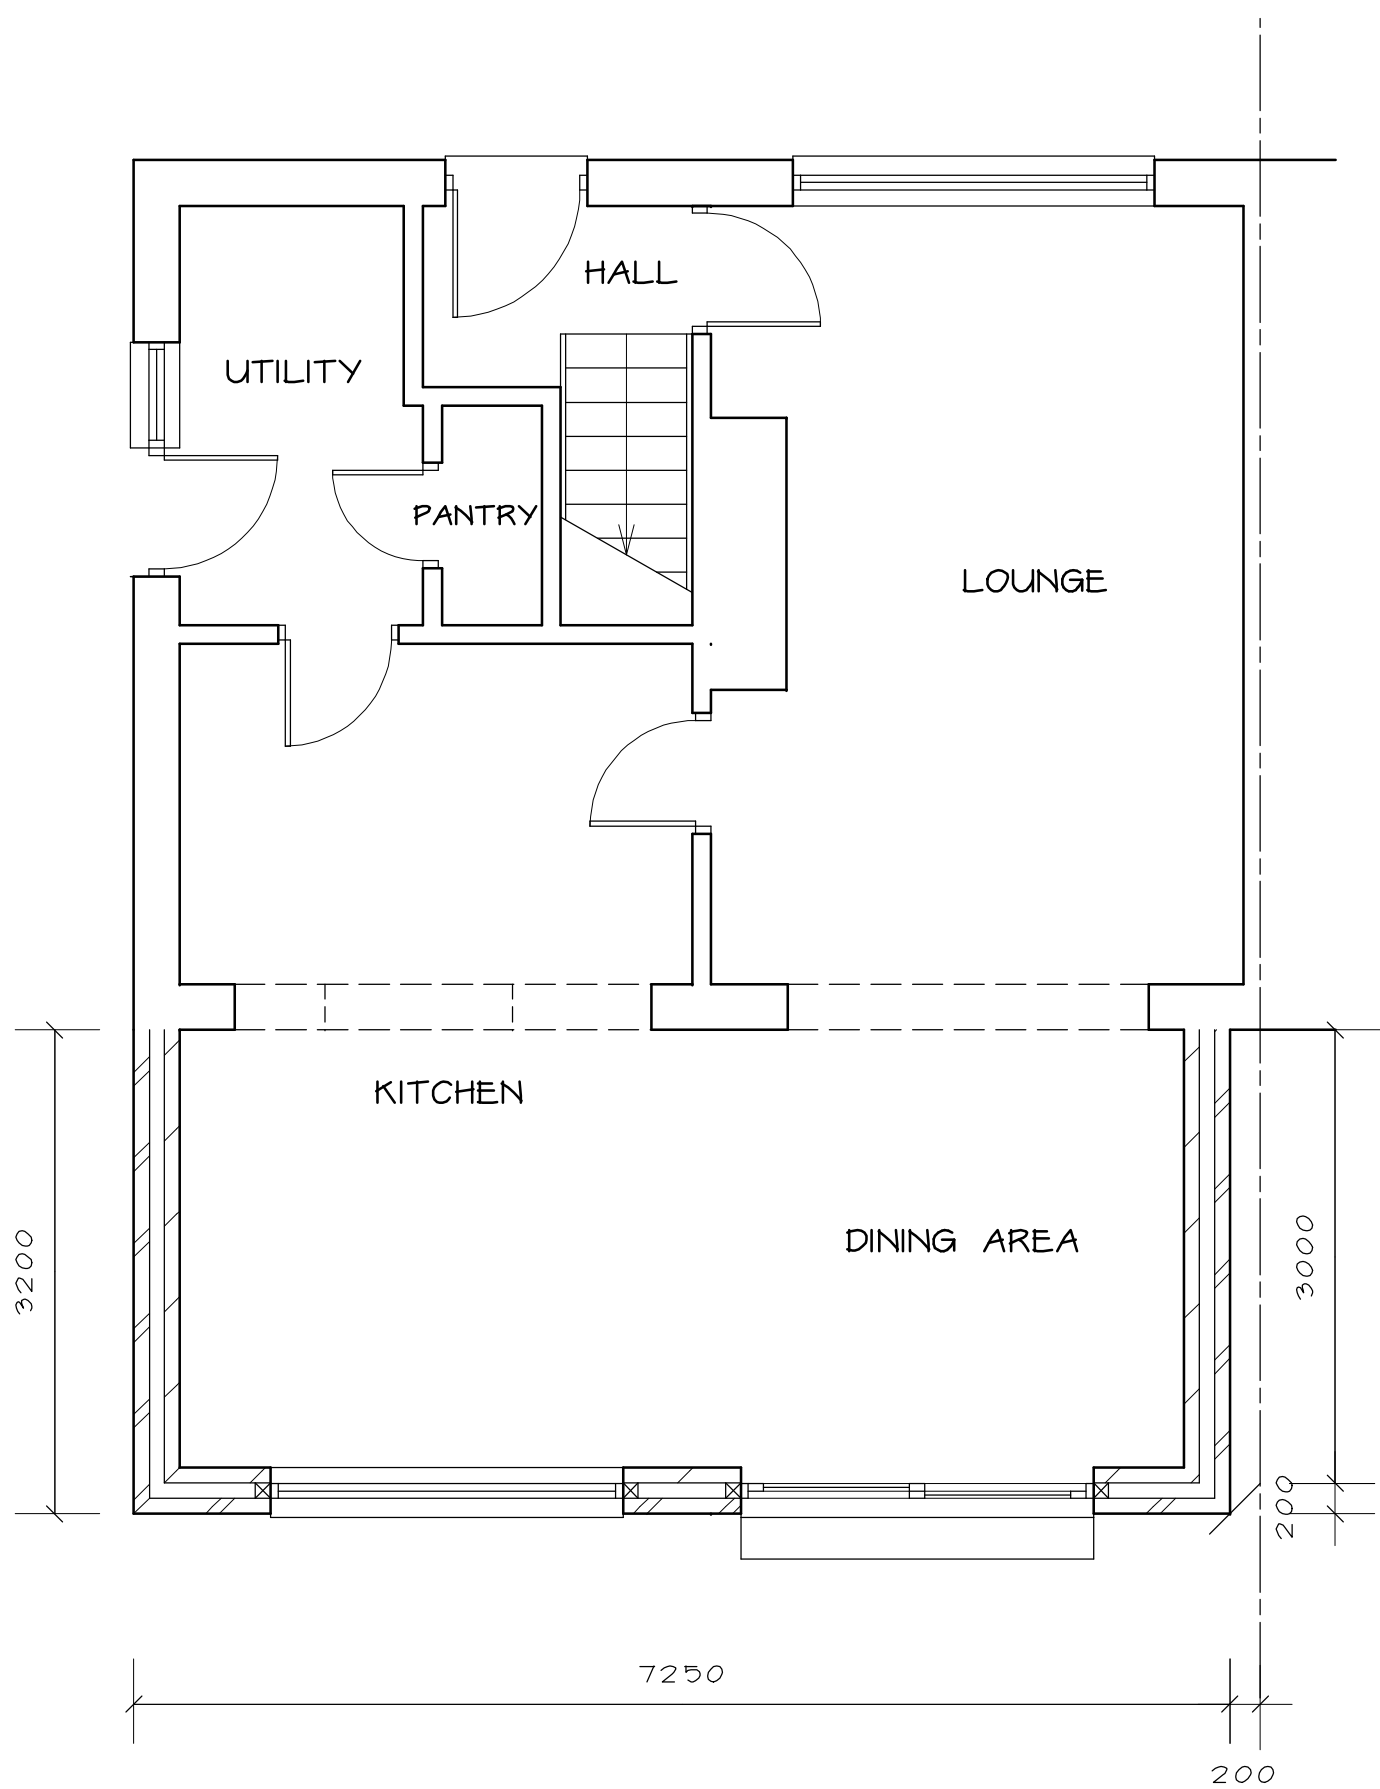

PROPOSED GROUND FLOOR PLAN 1 : 50

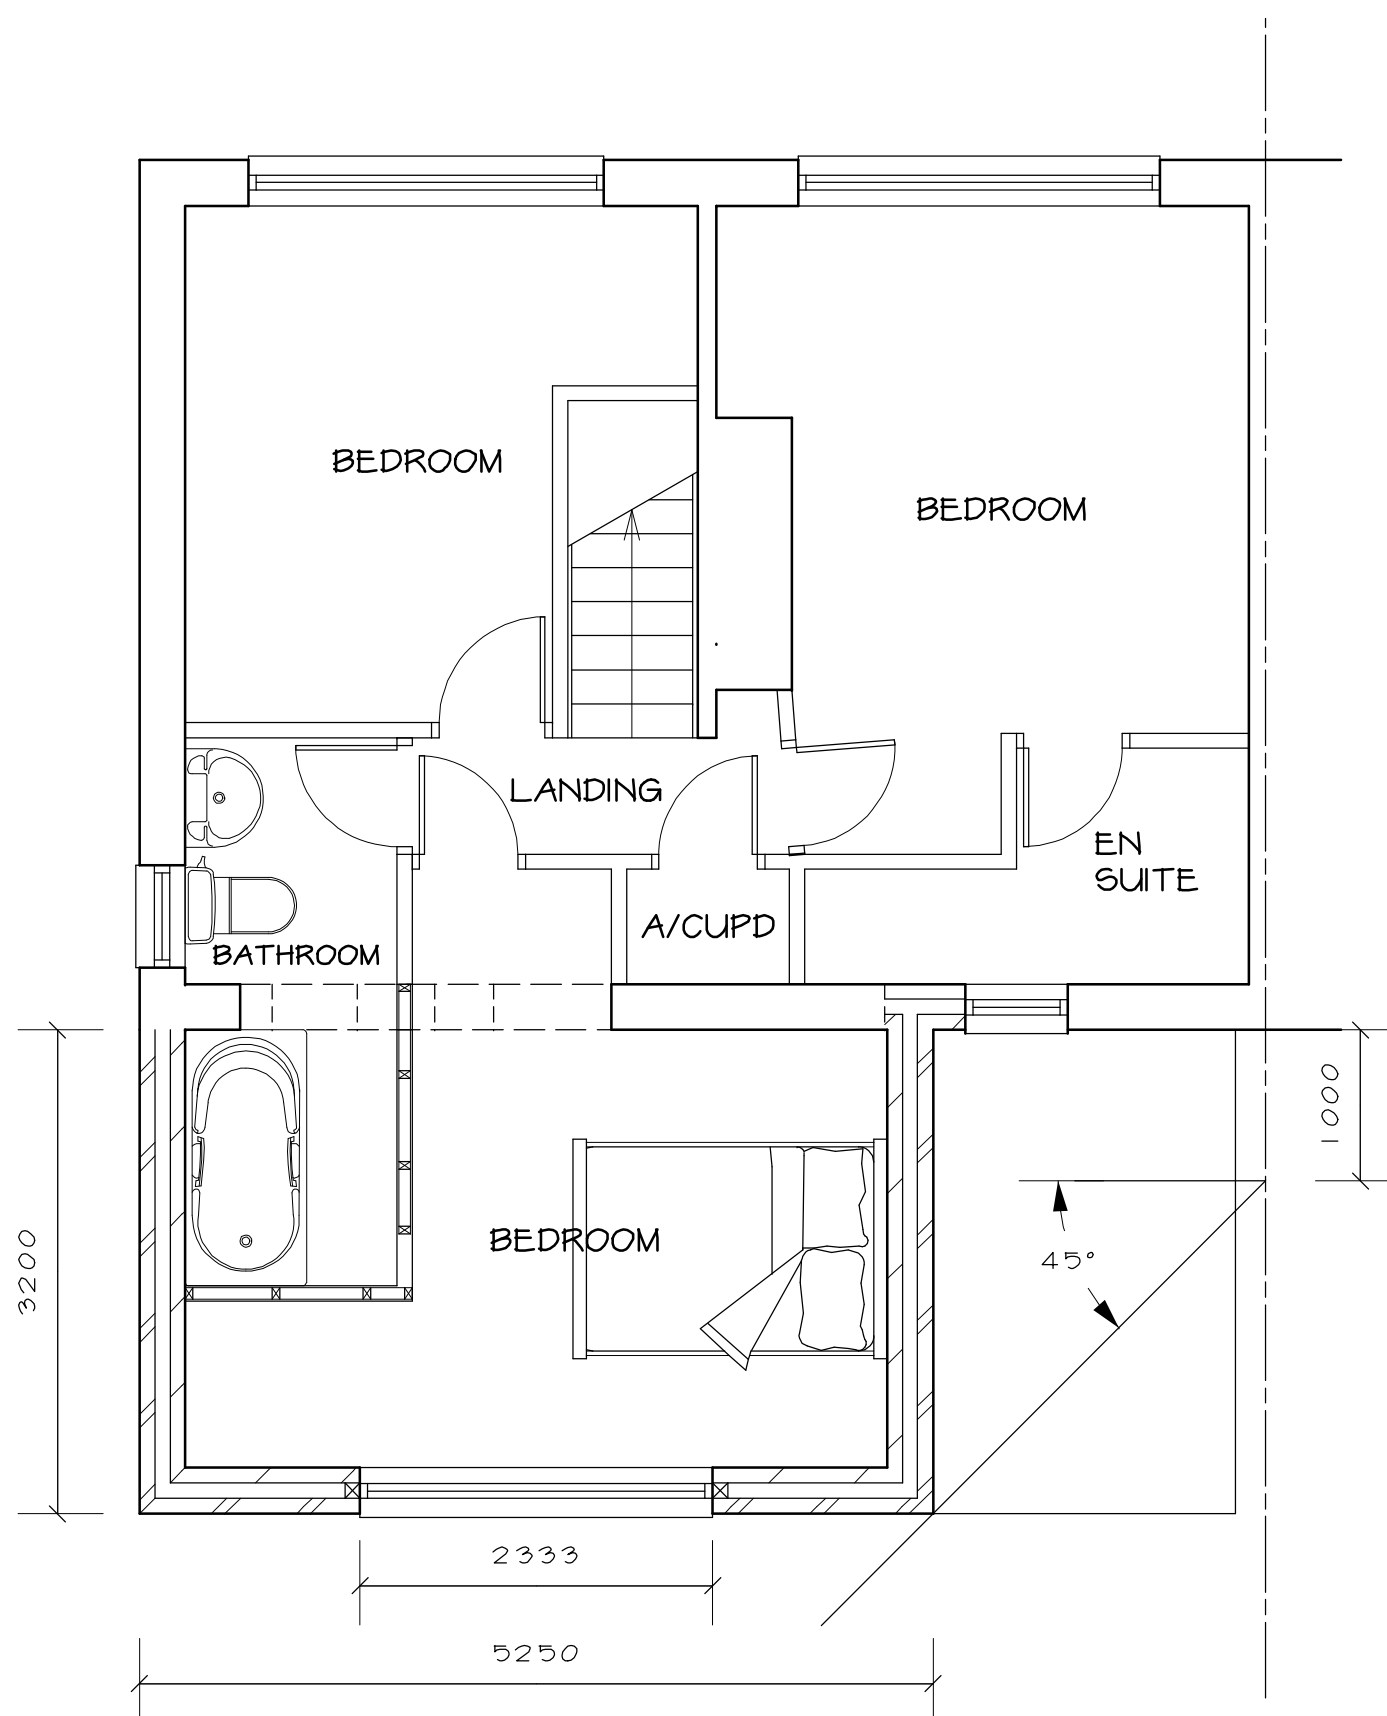

PROPOSED FIRST FLOOR PLAN 1 : 50



LOCATION PLAN 1 : 1250

MATERIALS
ROOF - ROOF-TILES, SIMILAR COLOUR TO EXISTING
WALLS - BRICKWORK TO MATCH EXISTING

Telephone 0161 643 2422

Northside Plans Ltd

Planning and Building Design

116 Simister Lane Prestwich Manchester M25 2SB

Project

TWO STOREY AND SINGLE STOREY
REAR EXTENSION
63 BRONTE AVENUE
BURY

Title

FLOOR PLANS, ELEVATIONS AND
SITE PLAN

Scale 1:50 1:100 1:200 (A1) Date 10/2022
Drawn by NIGEL TAMS Dwg.no. 63BA/1/