


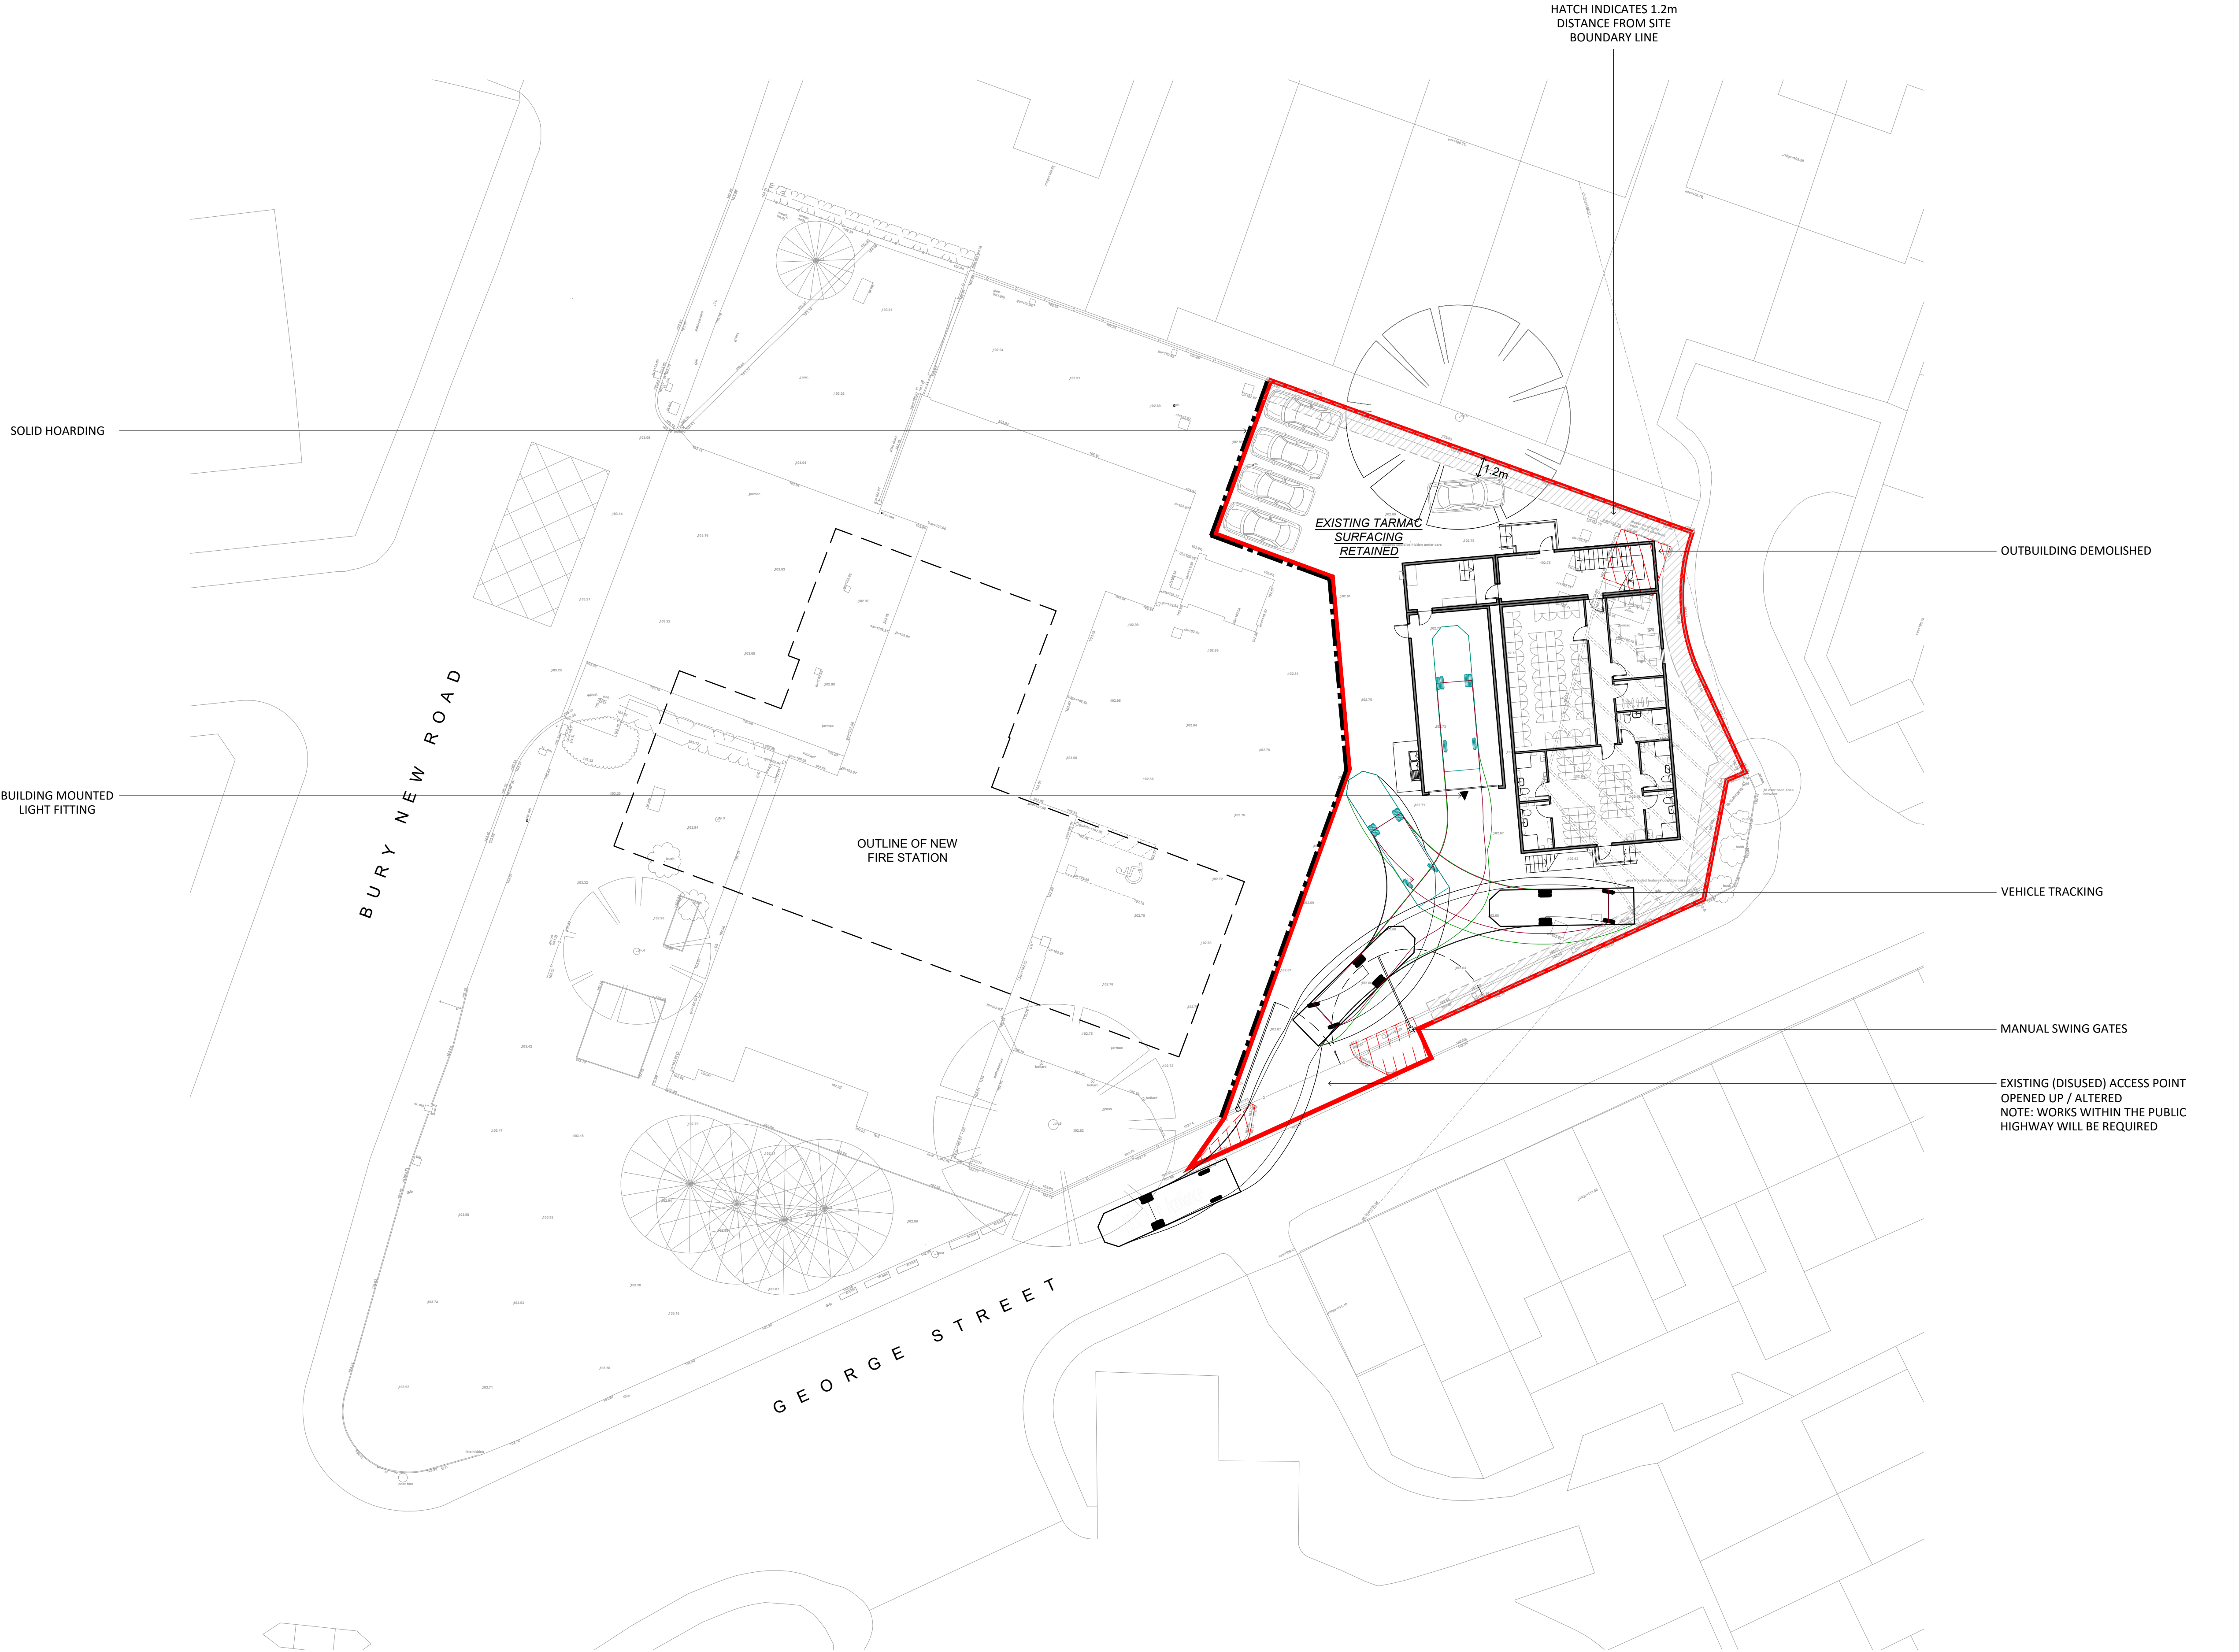

status

PRELIMINARY


This drawing is copyright Bradshaw Gass & Hope LLP and is not to be copied, reproduced or re-distributed either in whole or in part without the prior written permission of the originator.

The originator shall have no responsibility for any liability, loss, cost, damage or expense arising from or relating to any use of this document other than for its intended purpose on this project.

This drawing shall be read in conjunction with all other relevant drawings, specifications and associated documentation. Any discrepancies, errors or omissions are to be reported to the originator before proceeding with work.

All dimensions are to be checked on site by the contractor prior to proceeding with any work.

Hazard Identification		
ref	hazard	date

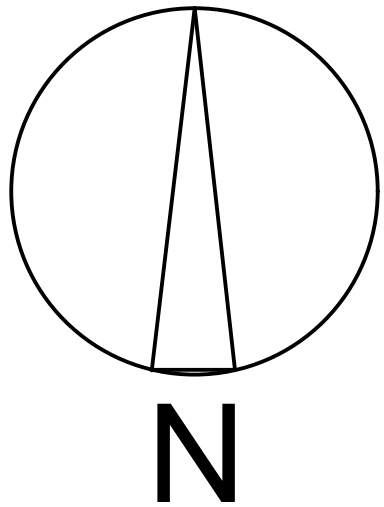

P5	LATEST TEMP FLOOR PLAN SHOWN AND POSITION ADJUSTED FOLLOWING REVIEW WITH CLIENT	LC	12.01.24
P4	LAYOUT AND POSITION OF TEMP STATION ADJUSTED TO BE SET FURTHER BACK FROM EXISTING TRAINING TOWER	LC	05.01.24
P3	BA WASH SHOWN ON THE SITE PLAN	LC	24.11.23
P2	GATES ADDED TO TEMP FS SITE & FLOOR PLAN UPDATED	LC	14.11.23
P1	FIRST ISSUE	ST	13.09.23
ref	revision	by	date

B

G

&

H

Architects
Consulting Engineers
Quantity Surveyors

21 Silverwell Street
Bolton
BL1 1PR
t: 01204 525321
email@bghbolton.co.uk
www.bghbolton.co.uk

Bradshaw Gass & Hope LLP

client	ISG CONSTRUCTION LTD		
project	WHITEFIELD FIRE STATION		
drawing	PROPOSED SITE PLAN TEMPORARY FIRE STATION		
drawn by	ST	date	AUG 23
checked by		date	
scale	1:200	A1	
dwg no	WFS-BGH-02-XX-DR-A-0201	rev	P5