




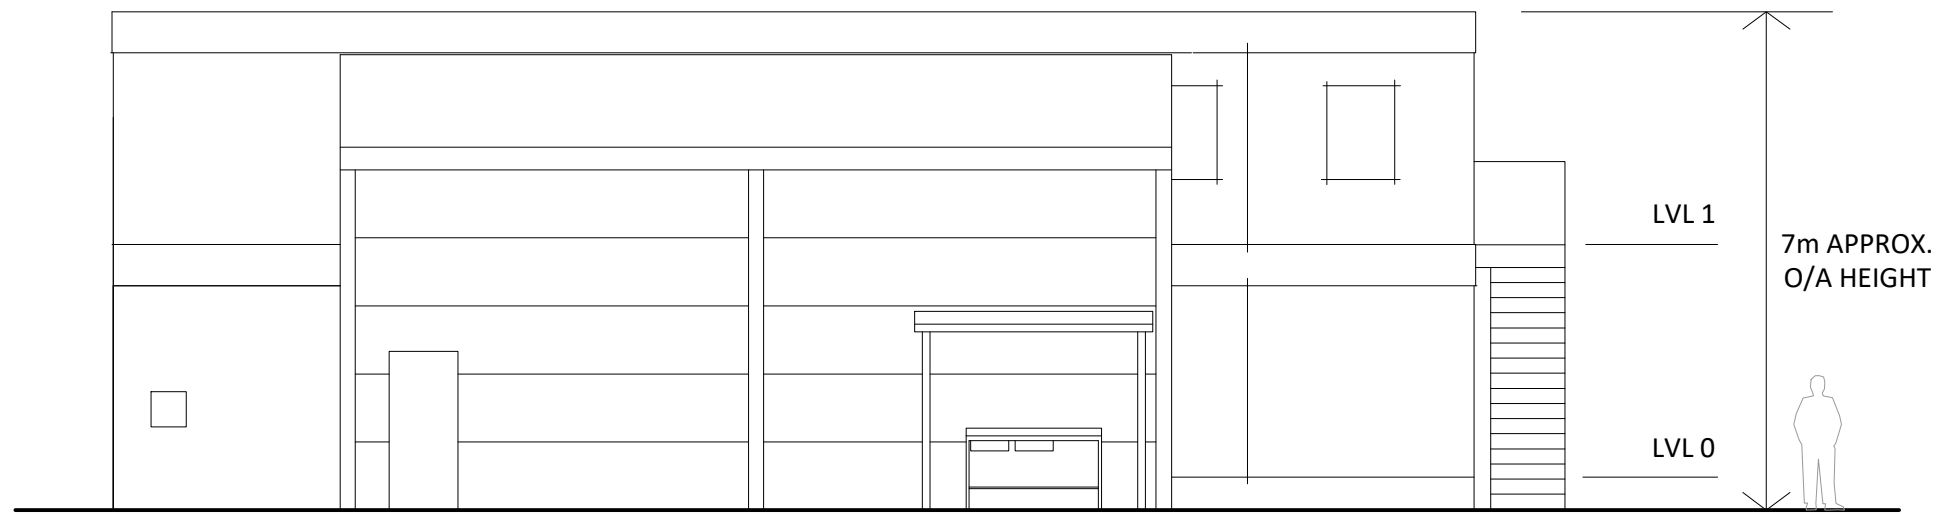


WEST FACING ELEVATION

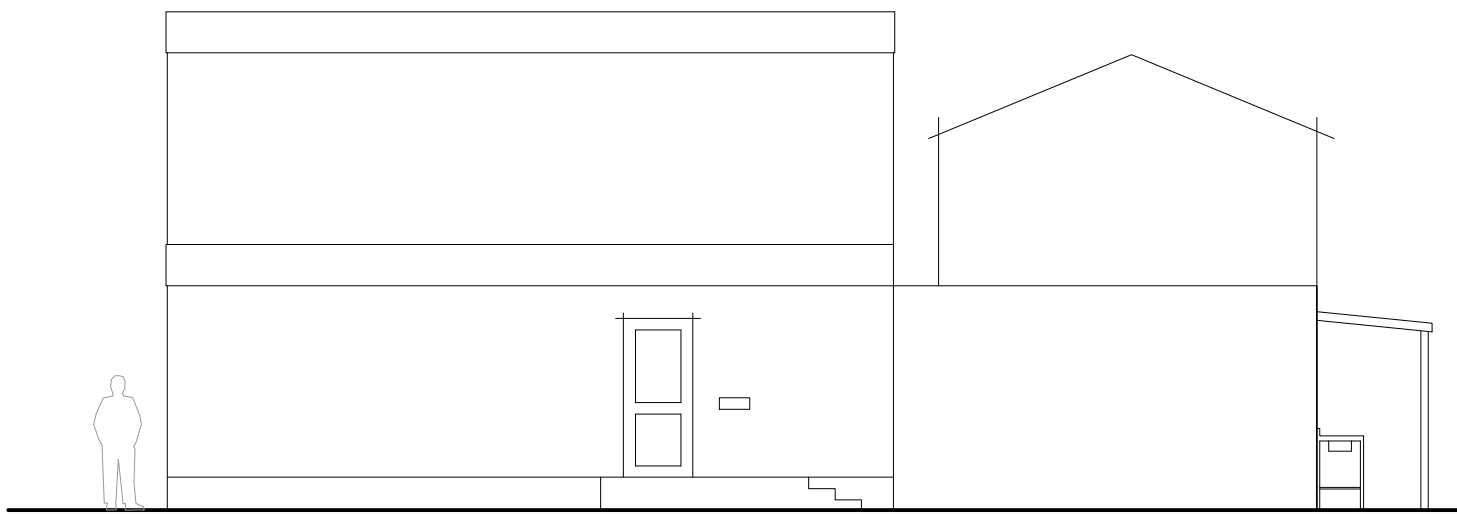

NORTH FACING ELEVATION

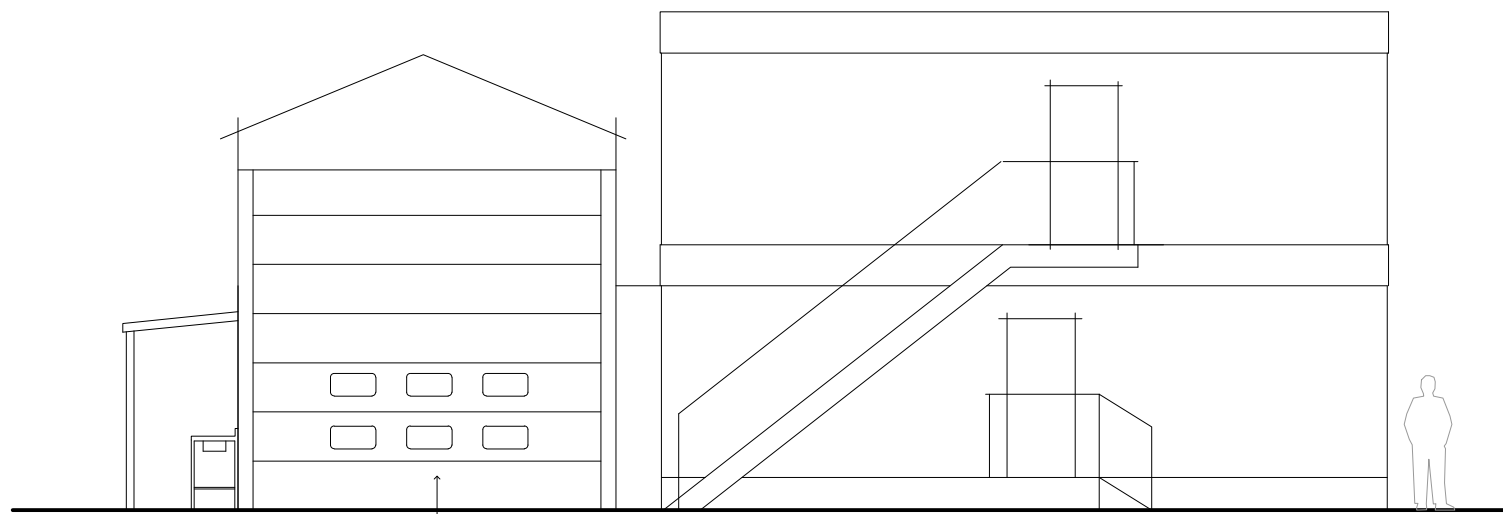

SOUTH FACING ELEVATION

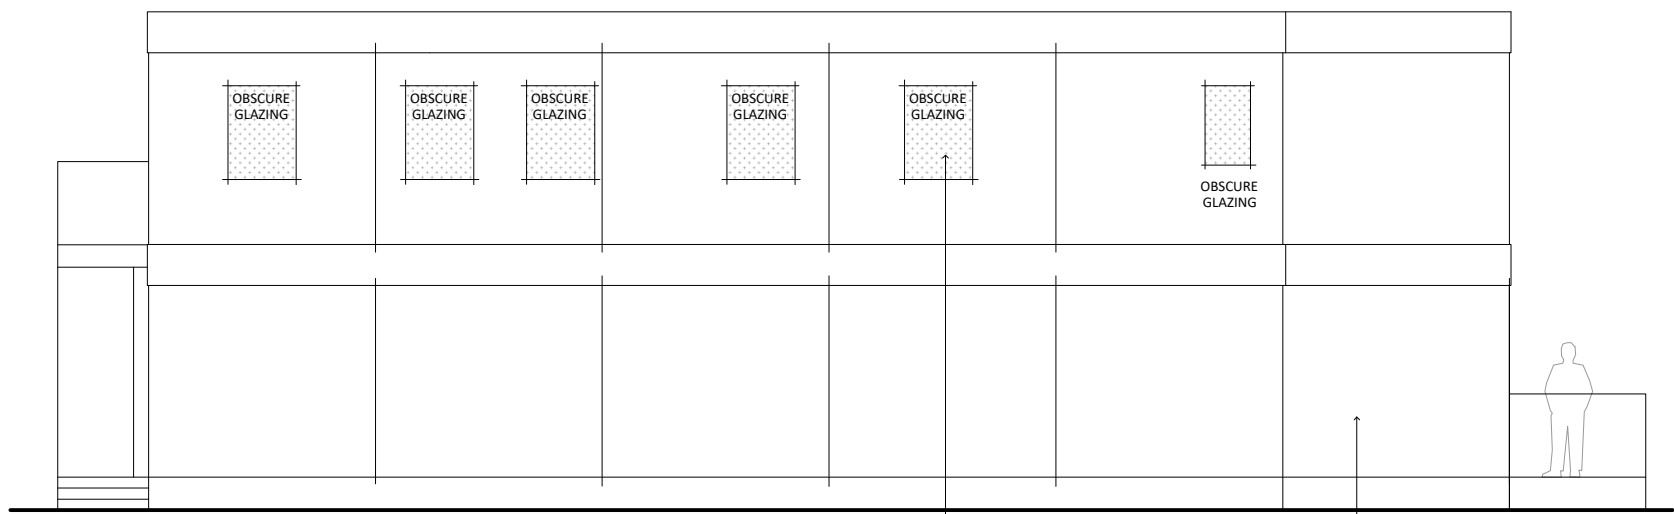

EAST FACING ELEVATION

status

PRELIMINARY

This drawing is copyright Bradshaw Gass & Hope LLP and is not to be copied, reproduced or re-distributed either in whole or in part without the prior written permission of the originator.

The originator shall have no responsibility for any liability, loss, cost, damage or expense arising from or relating to any use of this document other than for its intended purpose on this project.

This drawing shall be read in conjunction with all other relevant drawings, specifications and associated documentation. Any discrepancies, errors or omissions are to be reported to the originator before proceeding with work.

All dimensions are to be checked on site by the contractor prior to proceeding with any work.

Hazard Identification

!

ref	hazard	date

P5	ELEVATIONS UPDATED TO REFLECT CHANGES MADE TO THE FLOOR PLANS	LC	12.01.24
P4	ELEVATIONS UPDATED TO REFLECT THE LATEST FLOOR PLANS	LC	05.01.24
P3	EXTERNAL WASH CANOPY ADDED	LC	24.11.23
P2	ELEVATIONS UPDATED TO MATCH LATEST PLANS	LC	20.11.23
P1	FIRST ISSUE	ST	13.09.23
ref	revision	by	date

B
&
G
H

21 Silverwell Street
Bolton
BL1 1PR
t: 01204 525321
email@bghbolton.co.uk
www.bghbolton.co.uk

Architects
Consulting Engineers
Quantity Surveyors

Bradshaw Gass & Hope LLP

client

ISG CONSTRUCTION LTD

project

WHITEFIELD FIRE STATION

drawing

PROPOSED ELEVATIONS

TEMPORARY FIRE STATION

drawn by	ST	date	AUG 23
checked by		date	
scale	1:100		A1
dwg no	WFS-BGH-02-XX-DR-A-0401	rev	P5