



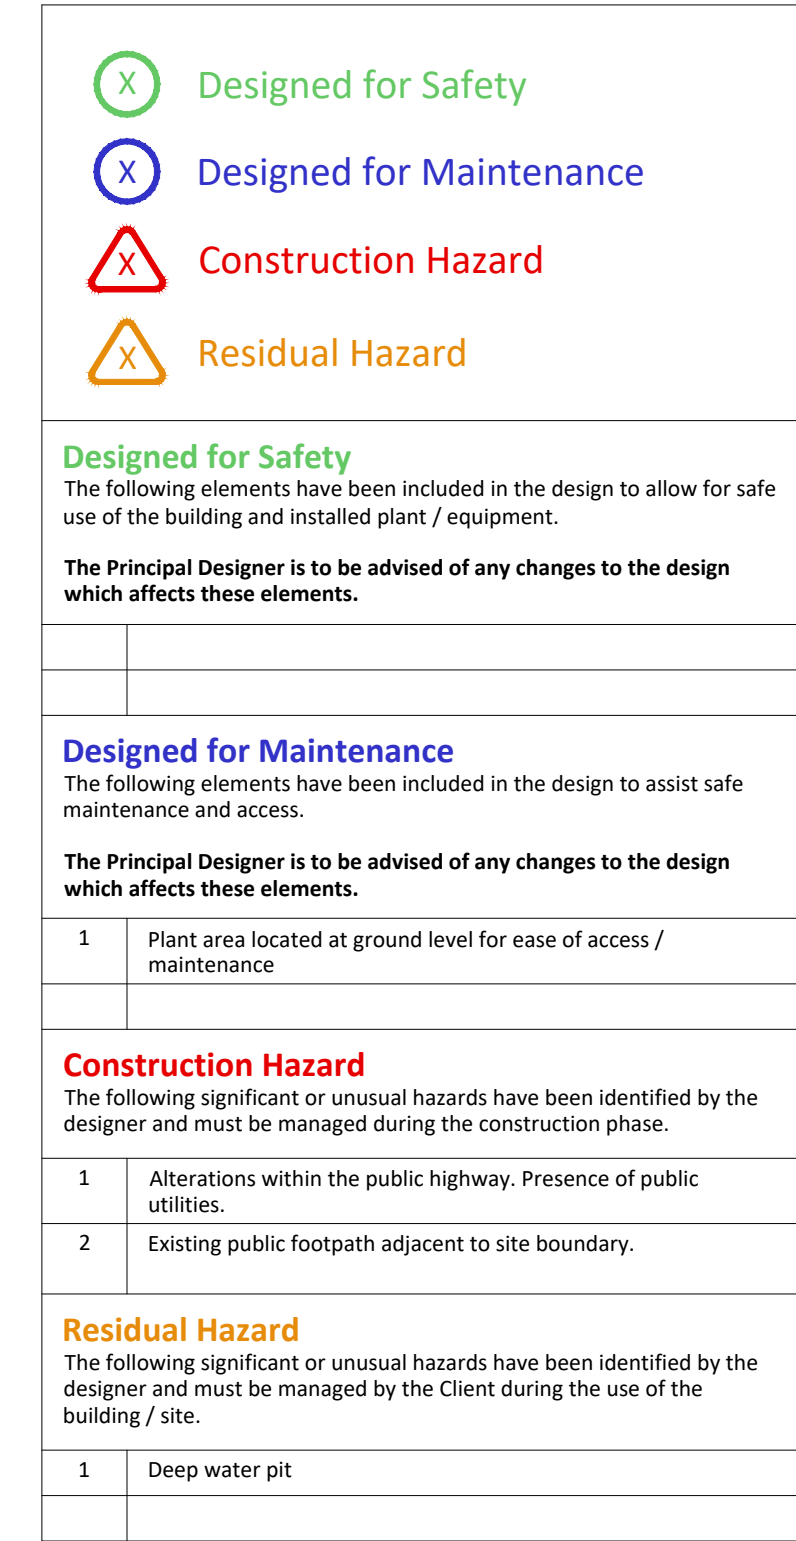

status PRELIMINARY		
This drawing is copyright Bradshaw Glass & House LLP and is not to be copied, reproduced or re-distributed either in whole or in part without the prior written permission of the originator. The originator shall have no responsibility for any liability, loss, cost, damage or expense arising from or relating to any use of this document other than for its intended purpose on this project. This drawing shall be read in conjunction with all other relevant drawings, specifications and associated documentation. Any discrepancies, errors or omissions are to be reported to the originator before proceeding with work. All dimensions are to be checked on site by the contractor prior to proceeding with any work.		
Hazard Identification 		
ref	hazard	date

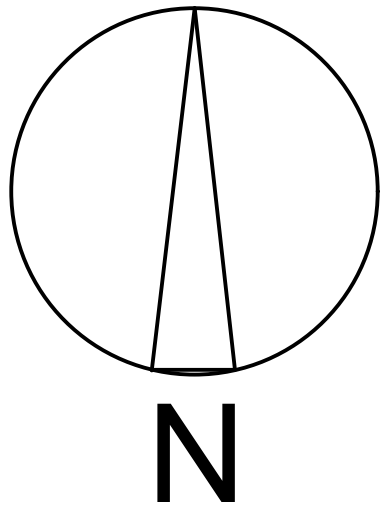

- Diagram illustrating the types of trees and landscaping to be retained or removed, and the area of ground to be hand dug:

 - TREE TO BE RETAINED**: A solid circle with a central dot.
 - TREE TO BE REMOVED**: A dashed circle with a central dot.
 - NEW TREE**: A double circle with a central dot.
 - NEW SOFT LANDSCAPING**: A solid grey shape.
 - WORKS WITHIN THE PUBLIC HIGHWAY**: A rectangle with diagonal hatching.
 - AREA OF GROUND TO BE HAND DUG**: A rectangle with diagonal hatching.
 - TEMPORARY TREE PROTECTION**: A rectangle with diagonal hatching.

P6	TRAINING TOWER REVERTED BACK TO ITS ORIGINAL PROPOSED POSITION	LC	12.01.24
P5	RETENTION BASIN REPOSITIONED TO AVOID UNDERGROUND CABLE ROUTE. PROPOSED TRAINING TOWER POSITION CHANGED.	LC	02.01.24
P4	DESIGN TO INCORPORATE VARIOUS DEVICE CHANGES FROM ISG / BGH DESIGN REVIEW	ST	30.11.23
P3	TRAINING FIRE HYDRANT & EXCLUSION ZONE FOR TRAINING TOWER ADDED	LC	28.11.23
P2	WORKS TO TREE T2 ADDED TO DRAWING	LC	06.11.23
P1	FIRST ISSUE	ST	30.08.23
ref	revision	by	date

	Architects	21 Silverwell Street
	Consulting Engineers	Bolton
	Quantity Surveyors	BL1 1PR
		t: 01204 525321
		email@bghbolton.co.uk
		www.bghbolton.co.uk

Bradshaw Gass & Hope LLP

client			
ISG CONSTRUCTION LTD			
project			
WHITEFIELD FIRE STATION			
drawing			
PROPOSED SITE PLAN			
drawn by		ST	date
			AUG 23
checked by			date
scale		1:200	A1
dwg no		WFS-BGH-XX-XX-DR-A-0203	rev
			P6