



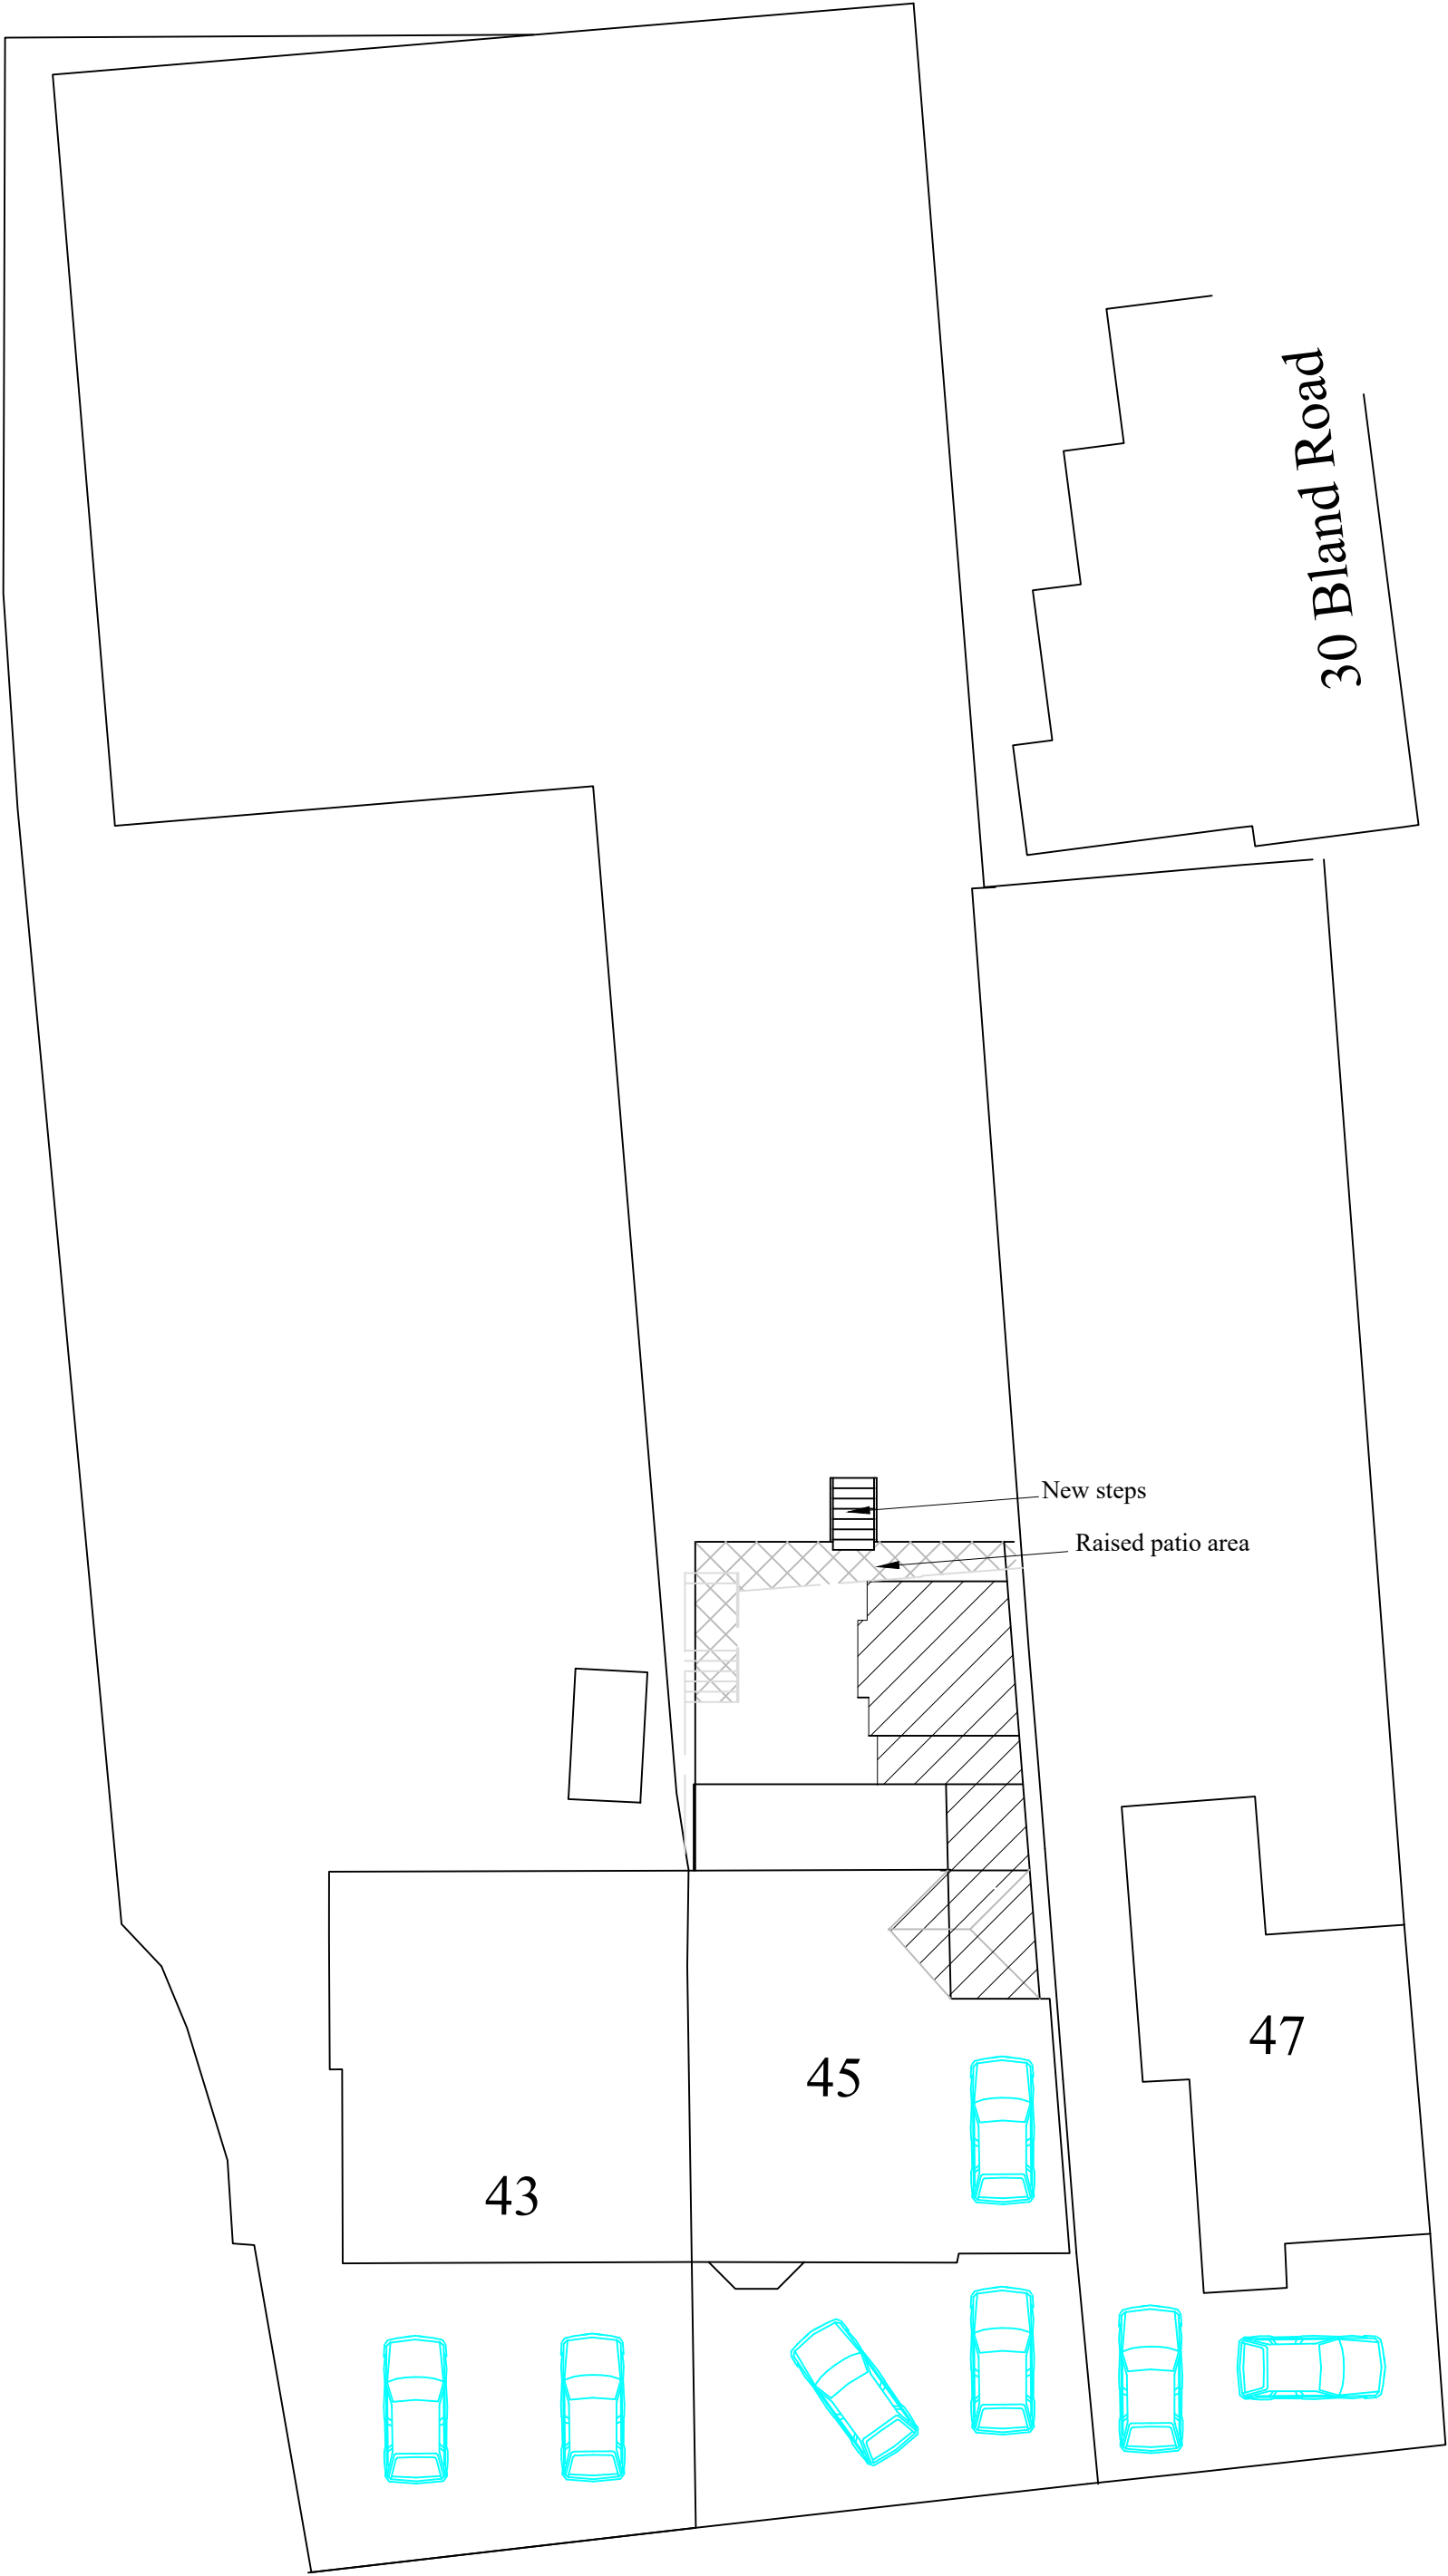

Site Plan
1:250

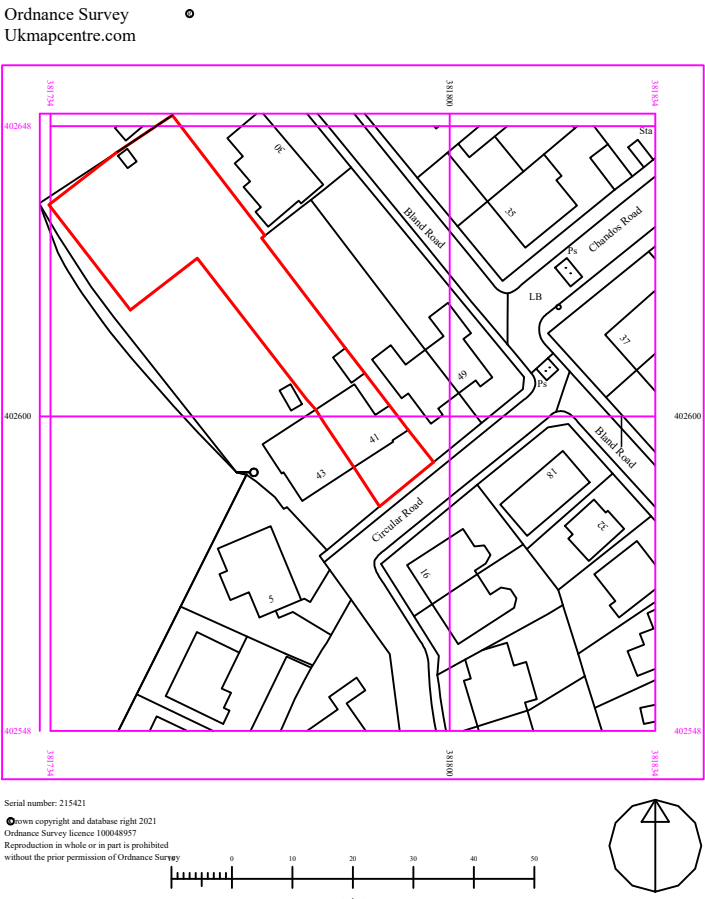

Location Plan
Scale 1:1250

Rev D	Additional area added at rear of no 43	21.10.2021
Rev C	Additional car park space shown	11.10.2021
Rev B	Site plan scale altered, car parking shown	11.10.2021
Rev A	Scheme amended	20.9.2021

I. L. Bainbridge Ltd, Structural Engineers

Registered Office
41 Meadow Close, Little Lever, Bolton, Lancashire BL3 1LG
Tel./Fax. (01204) - 700835
Company Registered in England no. 4880141

Job No. 21-3249 /D	Drg. No. L2D
Date June 2021	Scales. 1:1250, 1:250 @A2

Site Plan and Location Plan
Proposed Sun Room, Rear and Side Extensions
45 Circular Road, Prestwich M25 9NR